


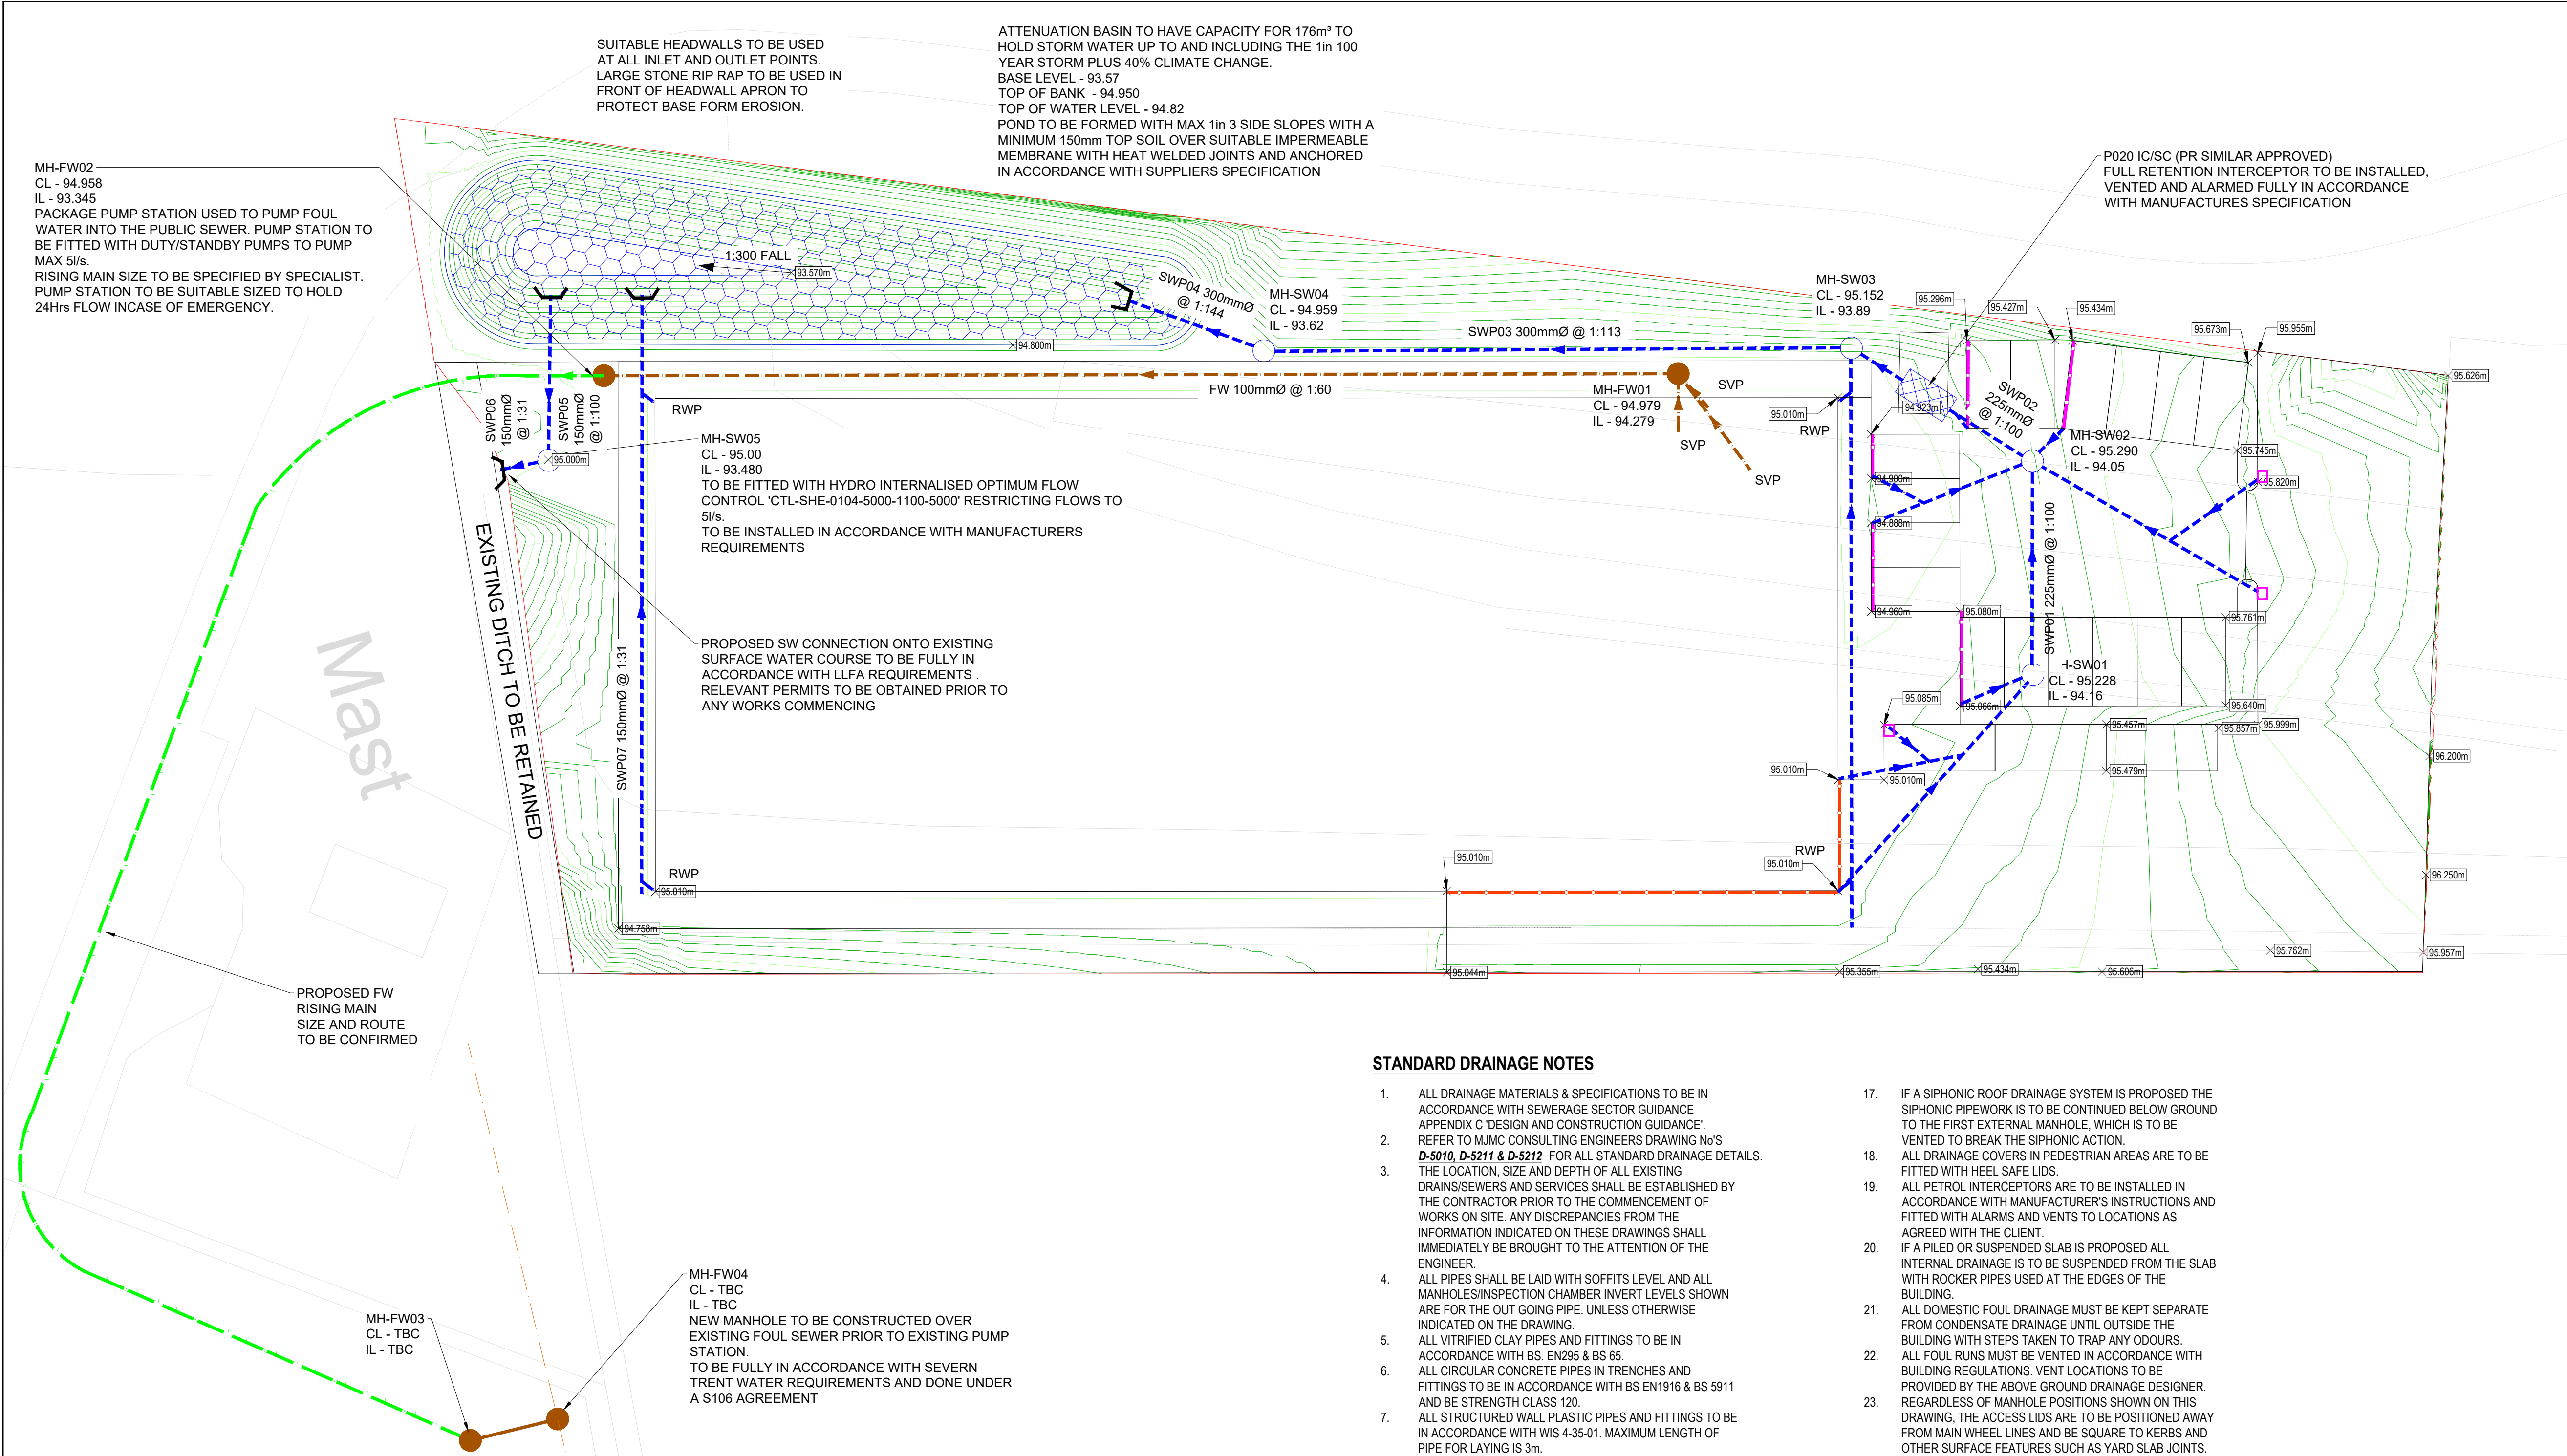

SURFACE WATER MANHOLE SCHEDULE

MANHOLE	COVER LEVEL (m)	INVERT LEVEL (m)	DEPTH TO MH SUMP (m)	MANHOLE SIZE, TYPE AND CLEAR OPENING(mm)	COVER GRADE	NOTES
SW01	95.228	94.160	1.068	475mm Ø, TYPE D	D400	
SW02	95.290	94.050	1.240	1350mm Ø, Type C with 1200x600mm Clear Opening	D400	
SW03	95.152	93.890	1.262	1350mm Ø, Type C with 1200x600mm Clear Opening	B125	
SW04	94.959	93.620	1.339	1350mm Ø, Type C with 1200x600mm Clear Opening	B125	
SW05	94.500	93.380	1.120	1500mm Ø, Type C with 1200x600mm Clear Opening	B125	

FOUL WATER MANHOLE SCHEDULE

MANHOLE	COVER LEVEL (m)	INVERT LEVEL (m)	DEPTH TO MH SUMP (m)	MANHOLE SIZE, TYPE AND CLEAR OPENING(mm)	COVER GRADE	NOTES
FW01	94.979	94.279	0.700	1200x900mm, Type C with 1200x600mm Clear Opening	B125	
FW02	94.958	93.345	1.613	TBC	B125	PUMP STATION TO SPECIALISTS DESIGN
FW03	TBC	TBC	TBC	474mmØ, TYPE D	B125	
FW04	TBS	TBS	TBS	475mm Ø, TYPE D	B125	

© THIS DRAWING MAY NOT BE COPIED WITHOUT PRIOR WRITTEN PERMISSION