


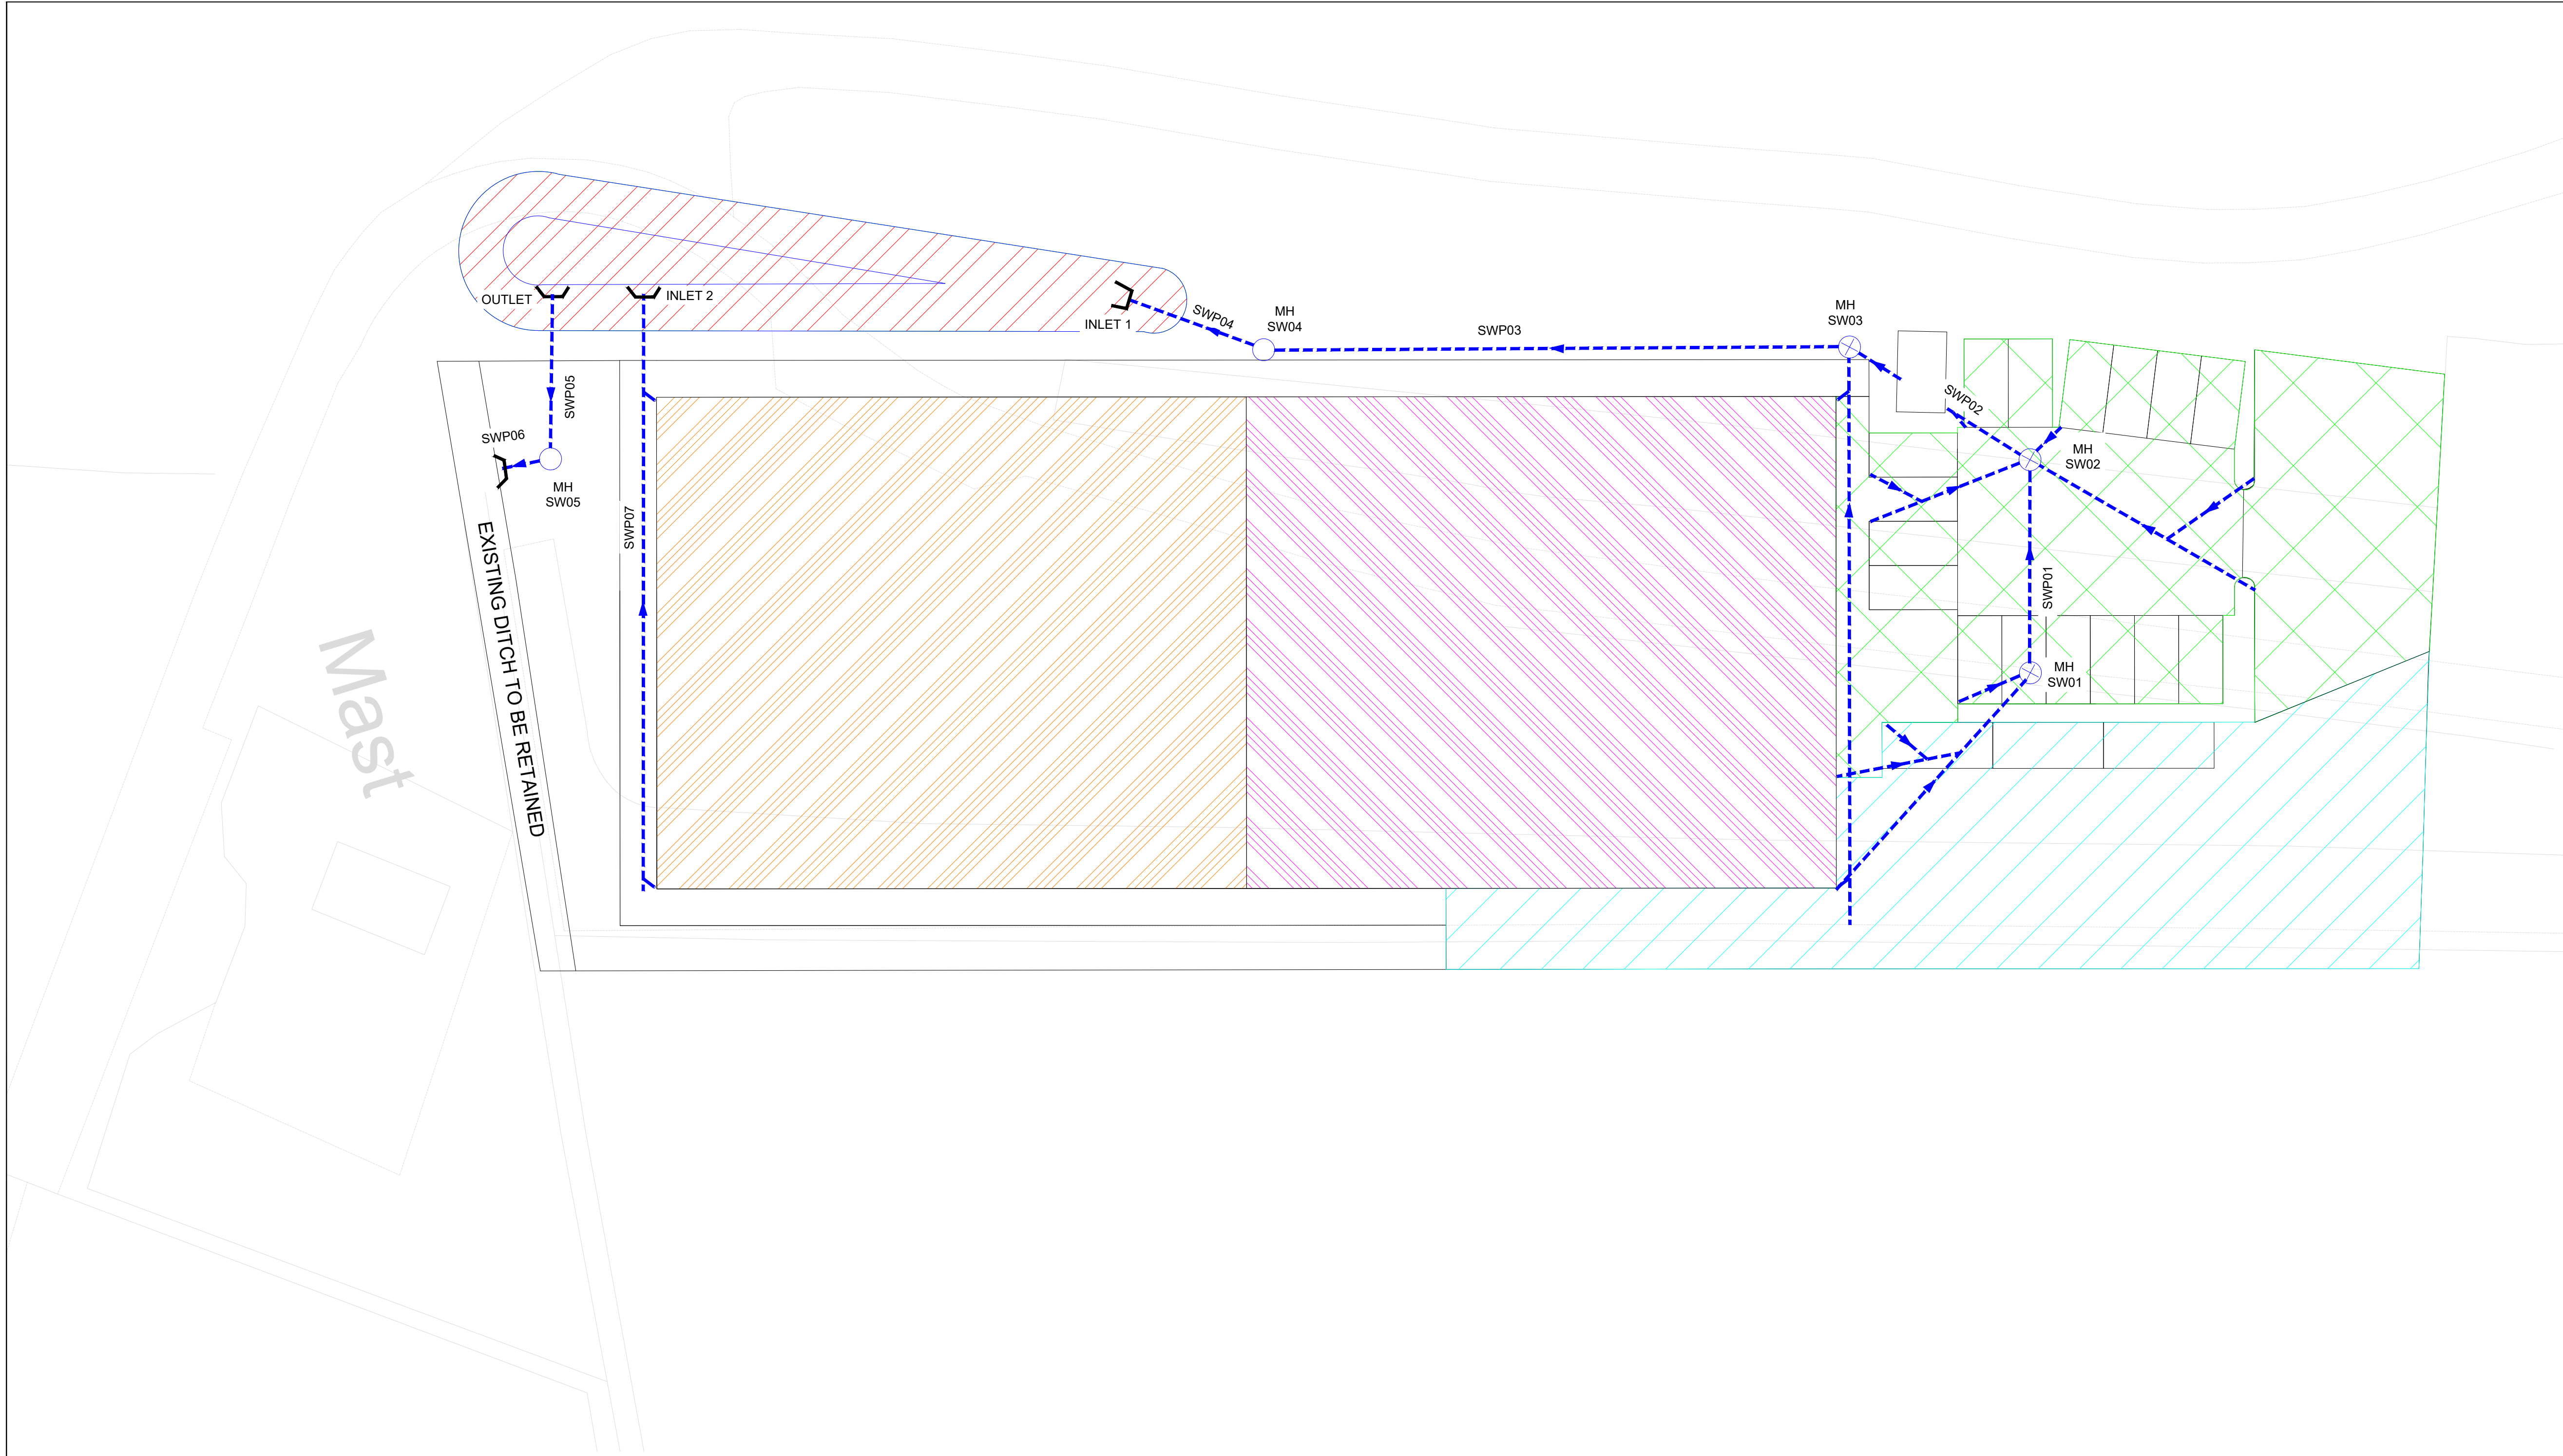

DESIGNER RISK INFORMATION
IN ADDITION TO THE HAZARDS/RISKS NORMALLY ASSOCIATED WITH THE TYPES OF WORK DETAILED ON THIS DRAWING, NOTE THE FOLLOWING:-
CONSTRUCTION:
MAINTENANCE/CLEANING:
DECOMMISSIONING/DEMOLITION:
IT IS ASSUMED THAT ALL WORKS WILL BE CARRIED OUT BY A COMPETENT CONTRACTOR WORKING, WHERE APPROPRIATE, TO AN APPROVED METHOD STATEMENT.

KEY:

MH		AREA
SW01	-	531m²
SW02	-	580m²
SW03	-	855m²
POND	-	855m²
SW05	-	238m²

P01	26.05.26	FIRST ISSUE		NT	CB
Rev	Date	Amendment			
 Consulting Engineers Ltd Southgate House, 38 Southgate, Wakefield WF1 1TL T: 01924 811 000 mjm.co.uk					
Project: JJ CHURCHILL					
Client: JJ CHURCHILL					
Drawing Title: IMPERMEABLE AREAS LAYOUT					
 NT		 CB		 DM	
MJMC Ref: 8863		Scale: 1:200		Sheet Size: A1	
Revision Status: P01		Suitability Status: S4		Date: APRIL '26	
Suitability Description: APPROVAL					
Drawing Reference: Project - Originator - Zone - Level - File Type - Discipline - Number 8863-MJM-00-ZZ-DR-D-5205					

© THIS DRAWING MAY NOT BE COPIED WITHOUT PRIOR WRITTEN PERMISSION