
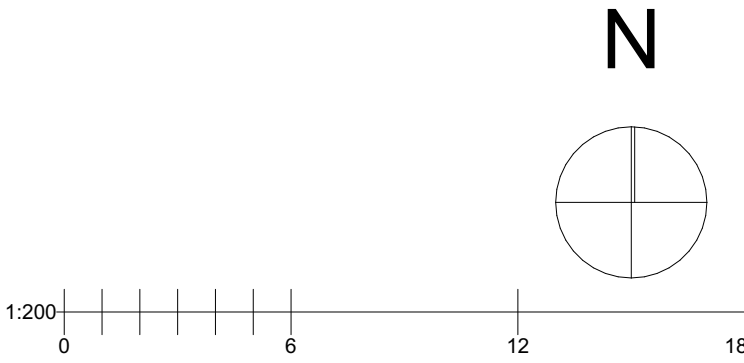


Issue Status			
Planning			
This drawing is copyright. Only figured dimensions to be worked to.			
Revision		Drawn	Check
P1	First Issue	WF	AD
P2	Amended to planning comments	SK	WF
		Date	
		24.03.23	
		13.10.23	

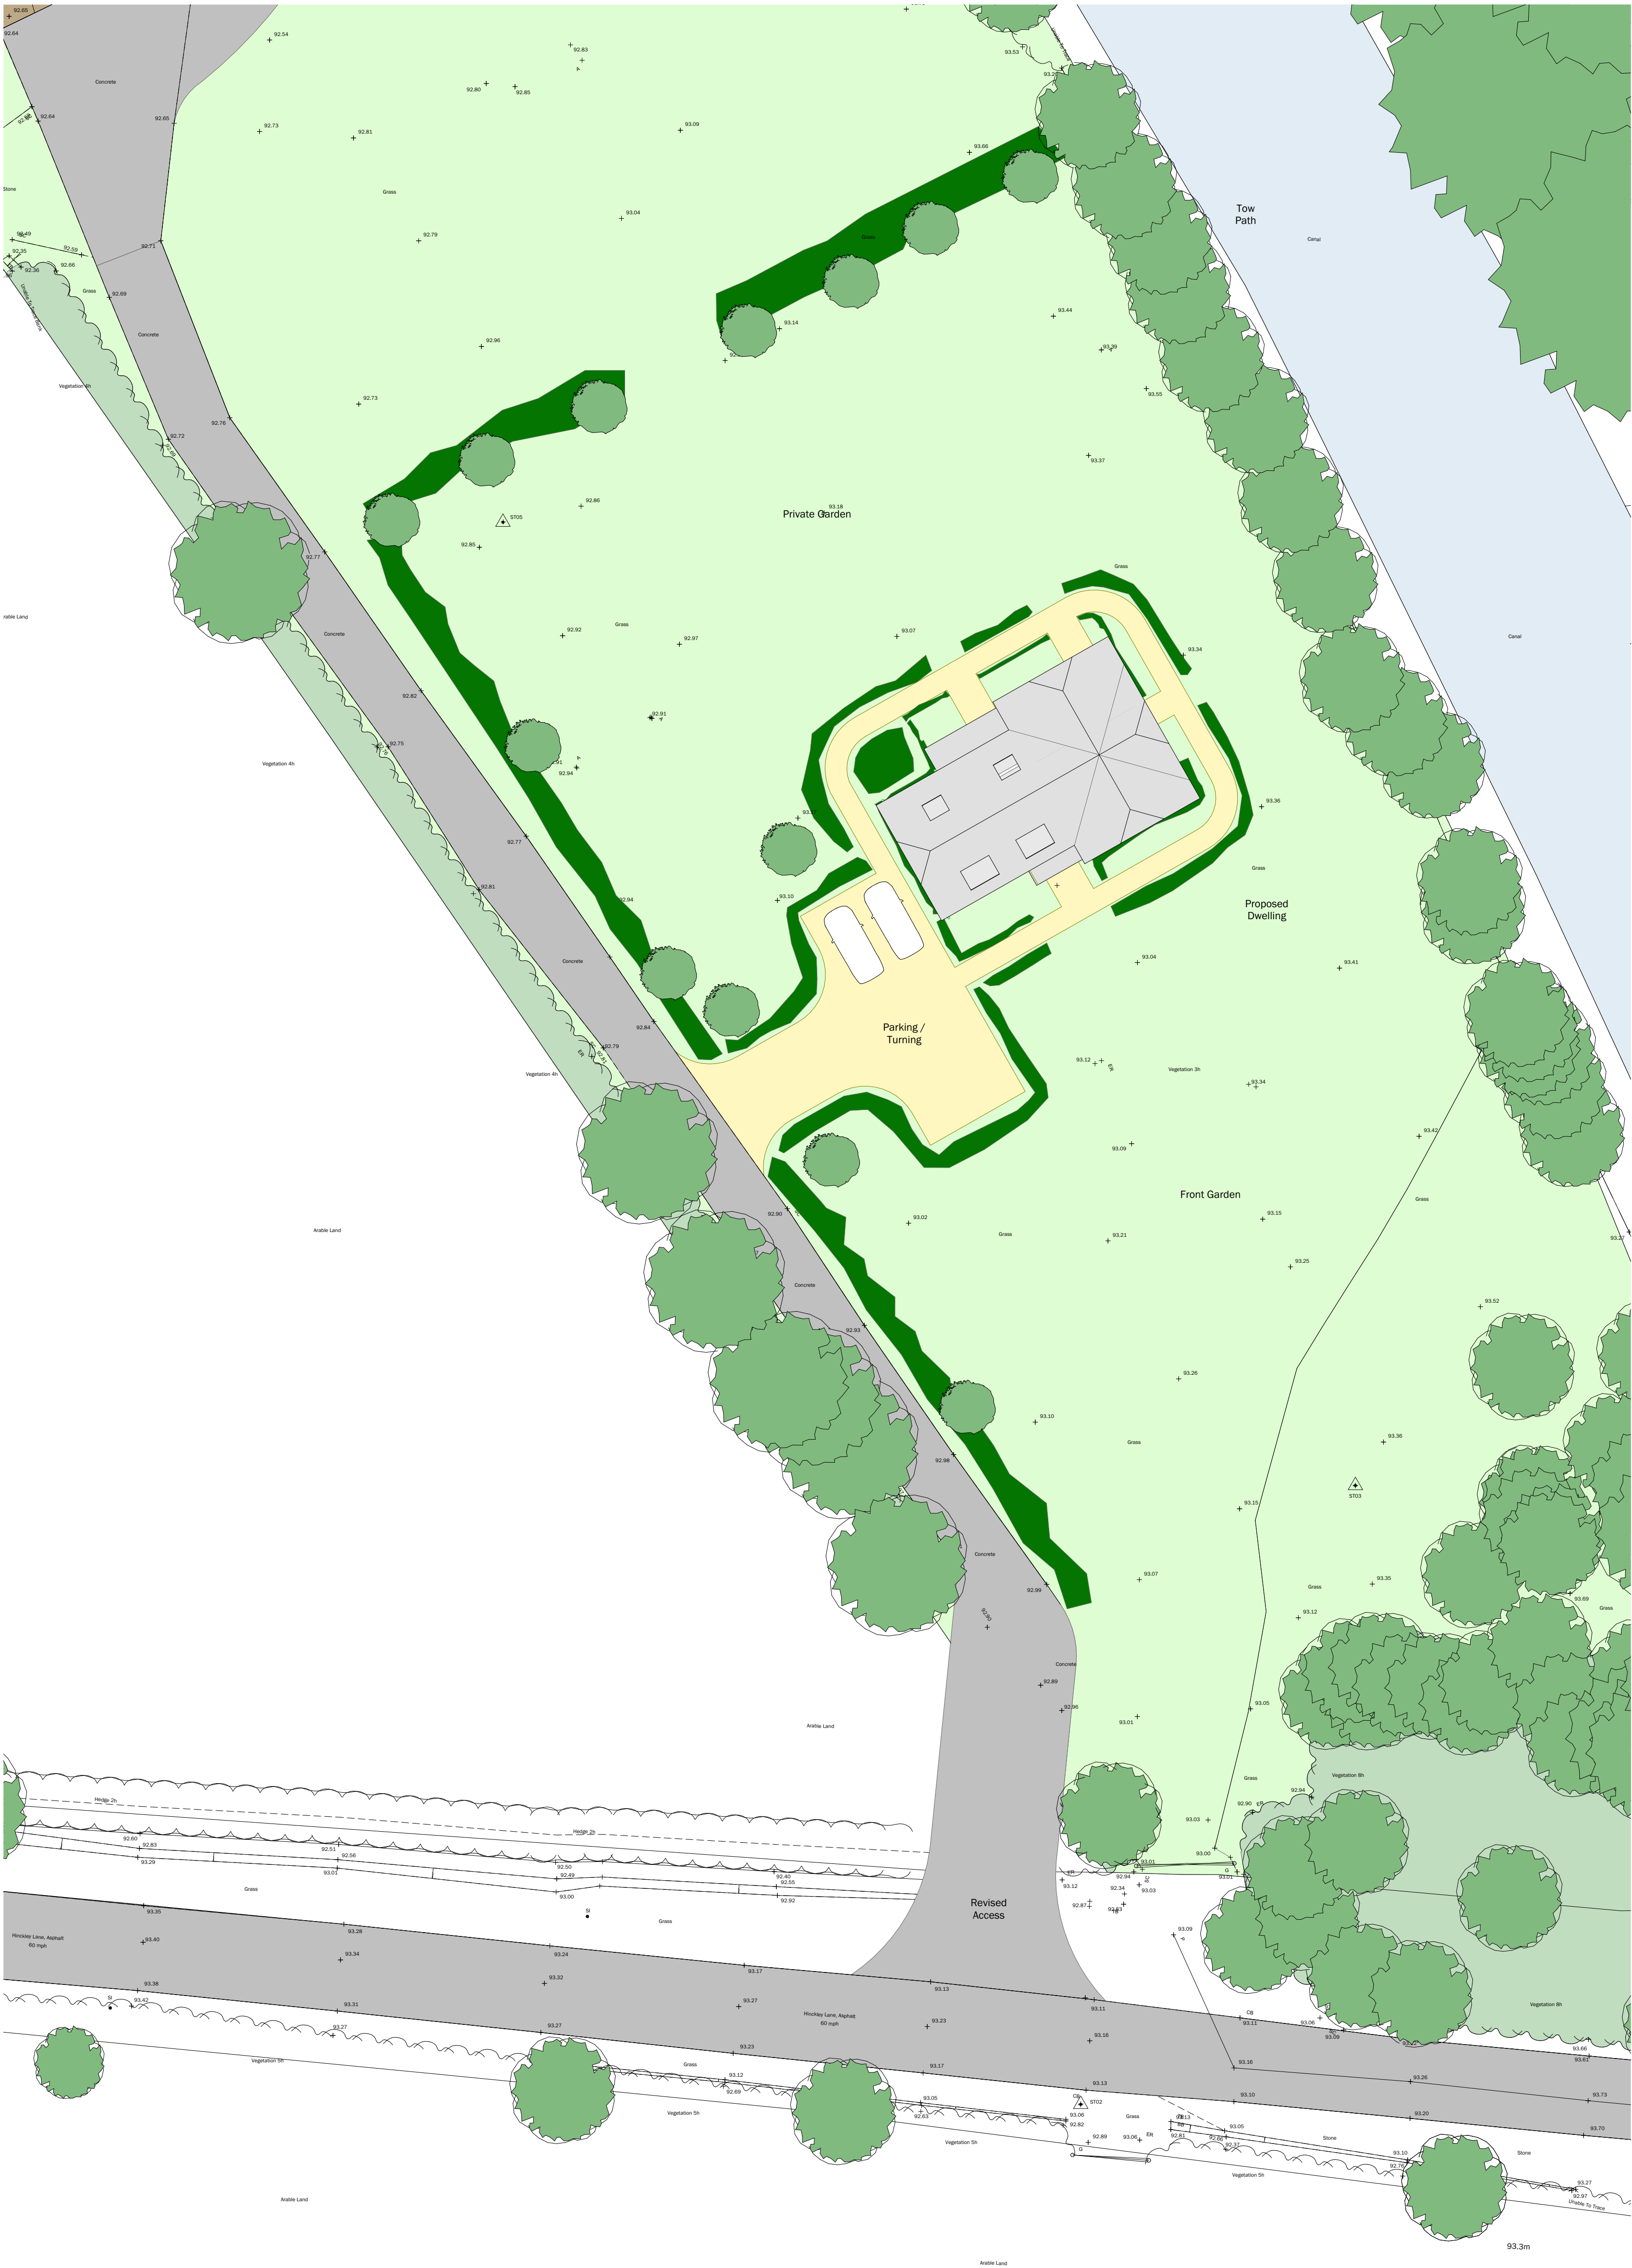

client			
Sheppard			
project			
Basin Bridge Farm, Stoke Golding Proposed Replacement Dwelling			
drawing			
Site Plan As Proposed Detail			
date	15.11.22	scale	1:200
drawn	CR	check	AD
		@ A1	

BROWN & CO
ARCHITECTURE + PLANNING
www.brown-co.com

Norwich
St Neots
Brown & Co Registered Office: The Atrium, St. George's Street, Norwich, Norfolk, NR3 1AB.
Registration no: DC302092. Registered in England & Wales.

Humber
Lincoln
01482 421234
01522 457800