APPROX NORTH

STRUTT ROAD

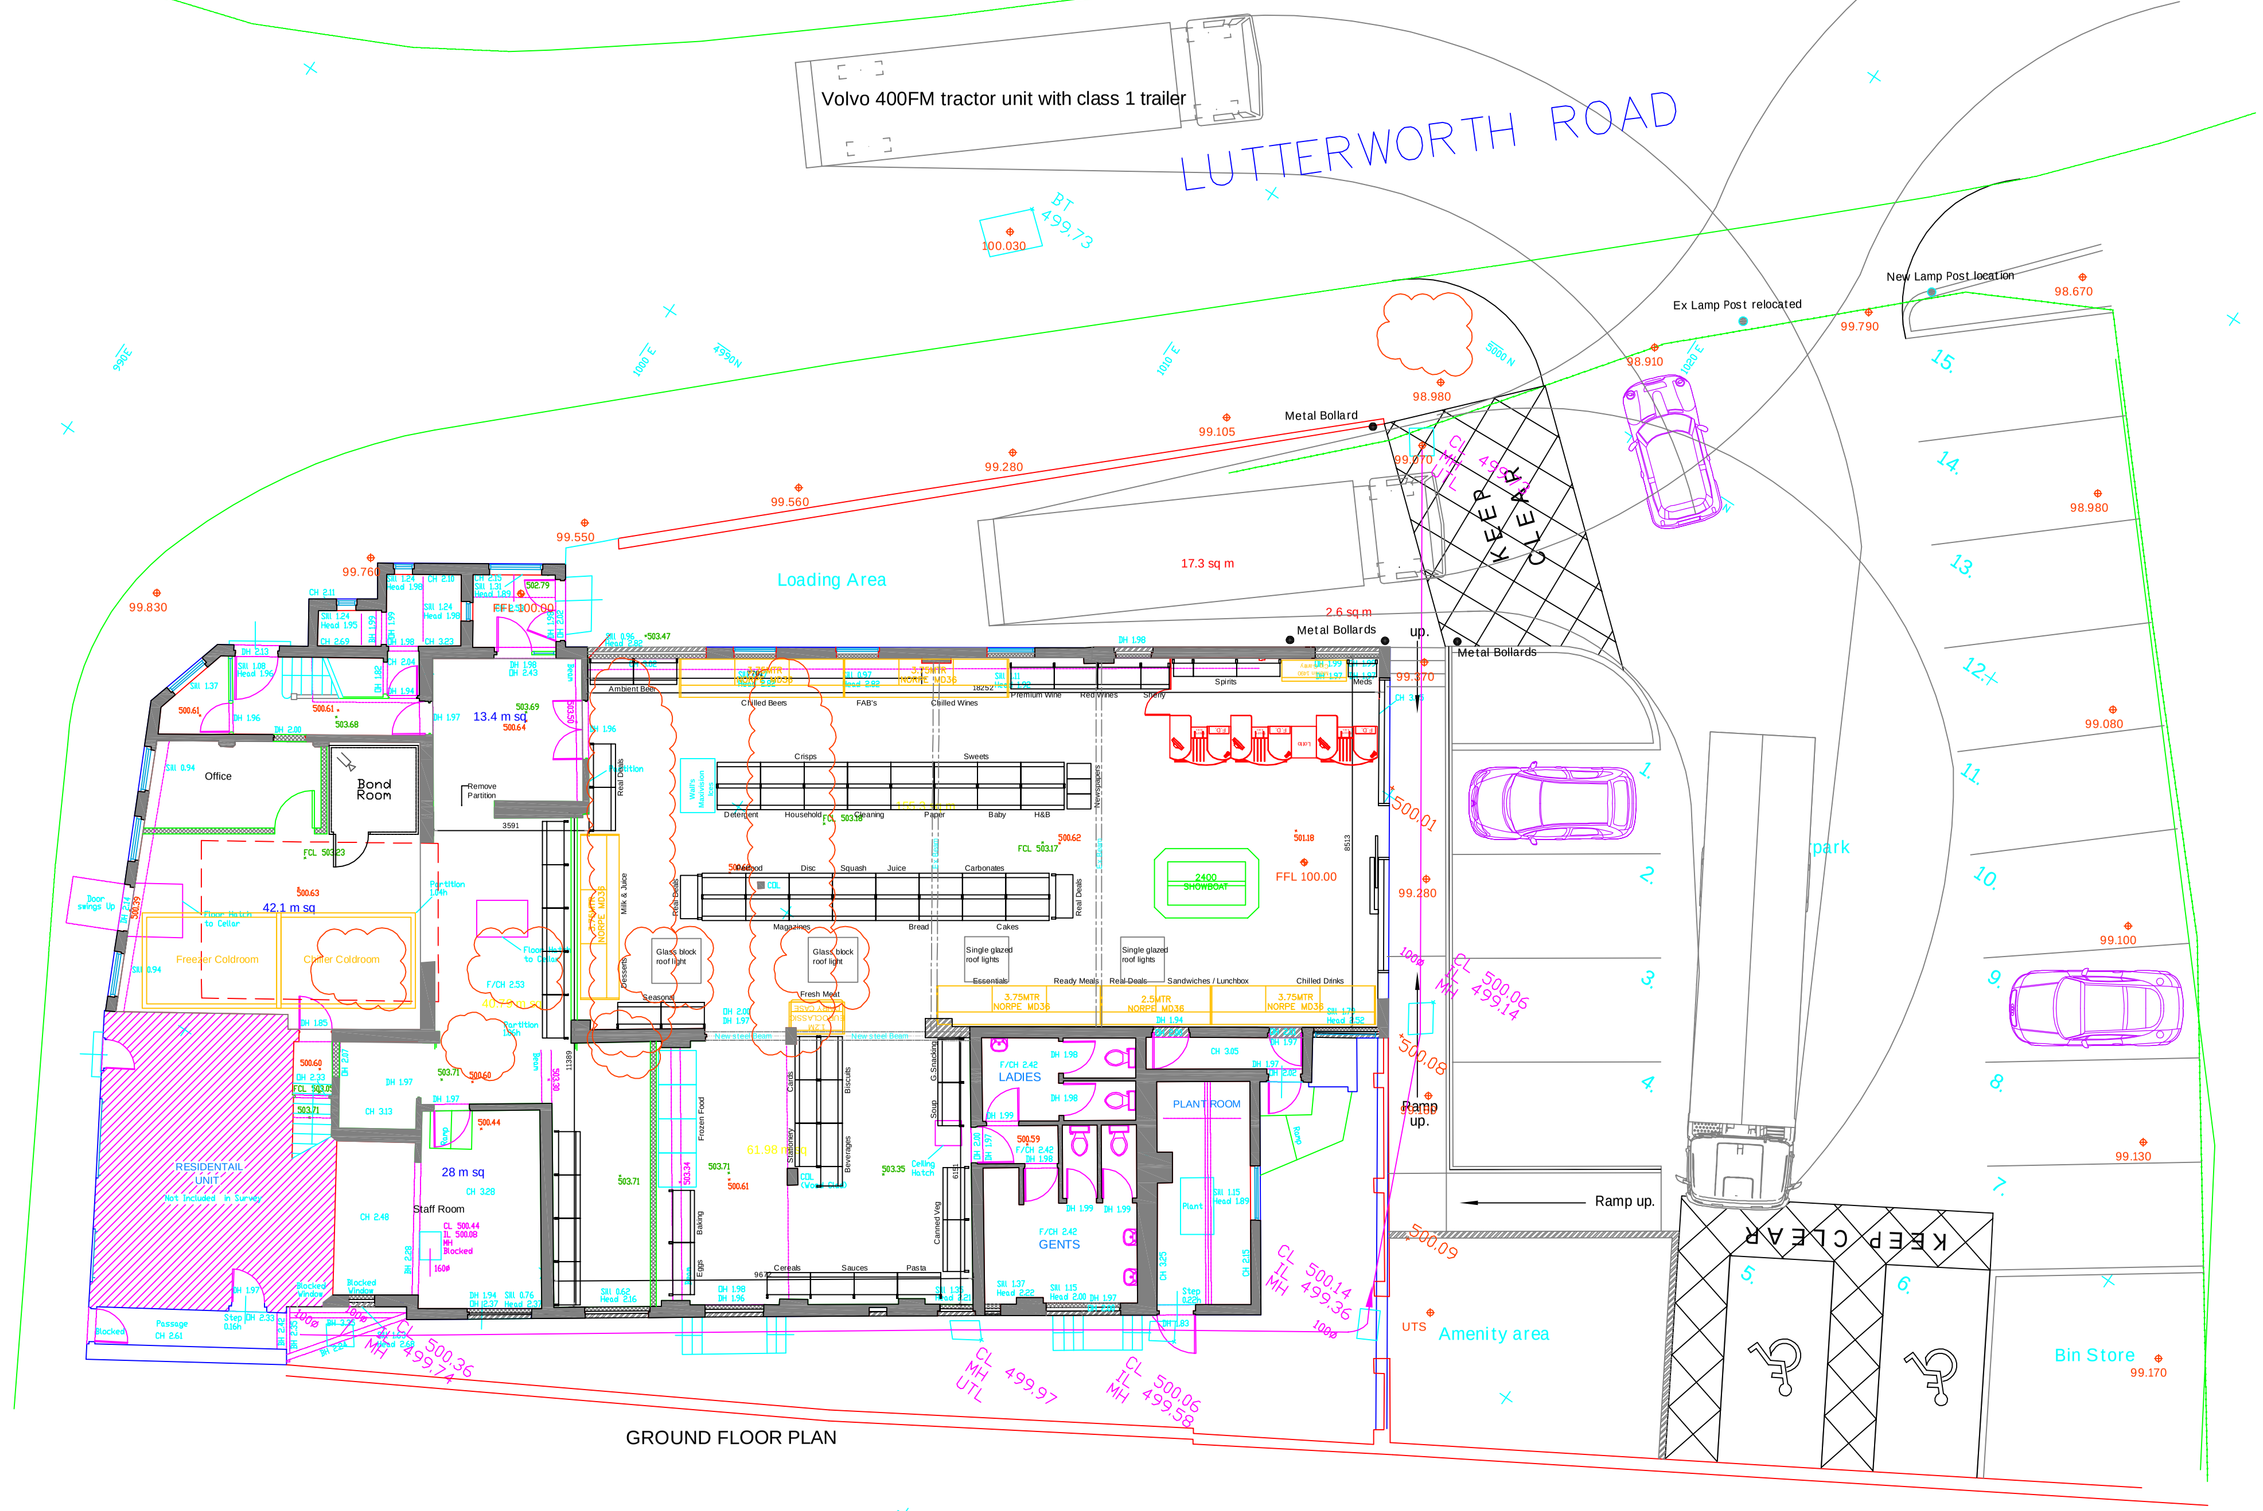
ORCHARD CLOSE

LUTTERWORTH ROAD

Volvo 400FM tractor unit with class 1 trailer



SITE LOCATION PLAN 1:250


Loading Area
17.3 sq m
2.6 sq m
Metal Bollard
Metal Bollards
up.
Metal Bollards
Ex Lamp Post relocated
New Lamp Post location
98.670
99.790
98.910
98.980
99.105
99.280
99.560
99.550
99.830
99.770
99.280
99.270
99.080
99.100
99.130
99.170
park
KEEP CLEAR
KEEP CLEAR
Bin Store
Amenity area
Ramp up.
Ramp up.
Ramp up.
FFL 100.00
FFL 100.030
FFL 100.00
BT 499.73
CL 500.06 MH 499.14
CL 500.14 MH 499.36
CL 500.36 MH 499.14
CL 499.97 MH UTL
CL 500.06 MH 499.58
Office
Bond Room
13.4 m sq
42.1 m sq
28 m sq
61.98 m sq
RESIDENTIAL UNIT Not Included in Survey
Staff Room
Freezer Coldroom
Chiller Coldroom
Remove Partition
Floor Hatch to Cellar
Floor Hatch to Cellar
Door swings up
Door swings up
Blocked Doorway
Blocked Doorway
Blocked Doorway
Step DH 230
Passage DH 241
F/DH 233
F/DH 242 LADIES
F/DH 242 GENTS
PLANT ROOM
Glass block roof light
Glass block roof light
Single glazed roof lights
Single glazed roof lights
Single glazed roof lights
Fresh Meat
Fresh Meat
Chilled Wines
Crisps
Sweets
Baby
H&B
Disc
Squash
Juice
Carbonates
Magazines
Bread
Cakes
Essentials
Ready Meals
Meal Deals
Sandwiches / Lunchbox
Chilled Drinks
Cereals
Sauces
Pasta
Frozen Food
Biscuits
Beverages
Confectionery
Cards
Stationery
Newspapers
Spirits
Premium Wine
