


HINCKLEY WEST PH4

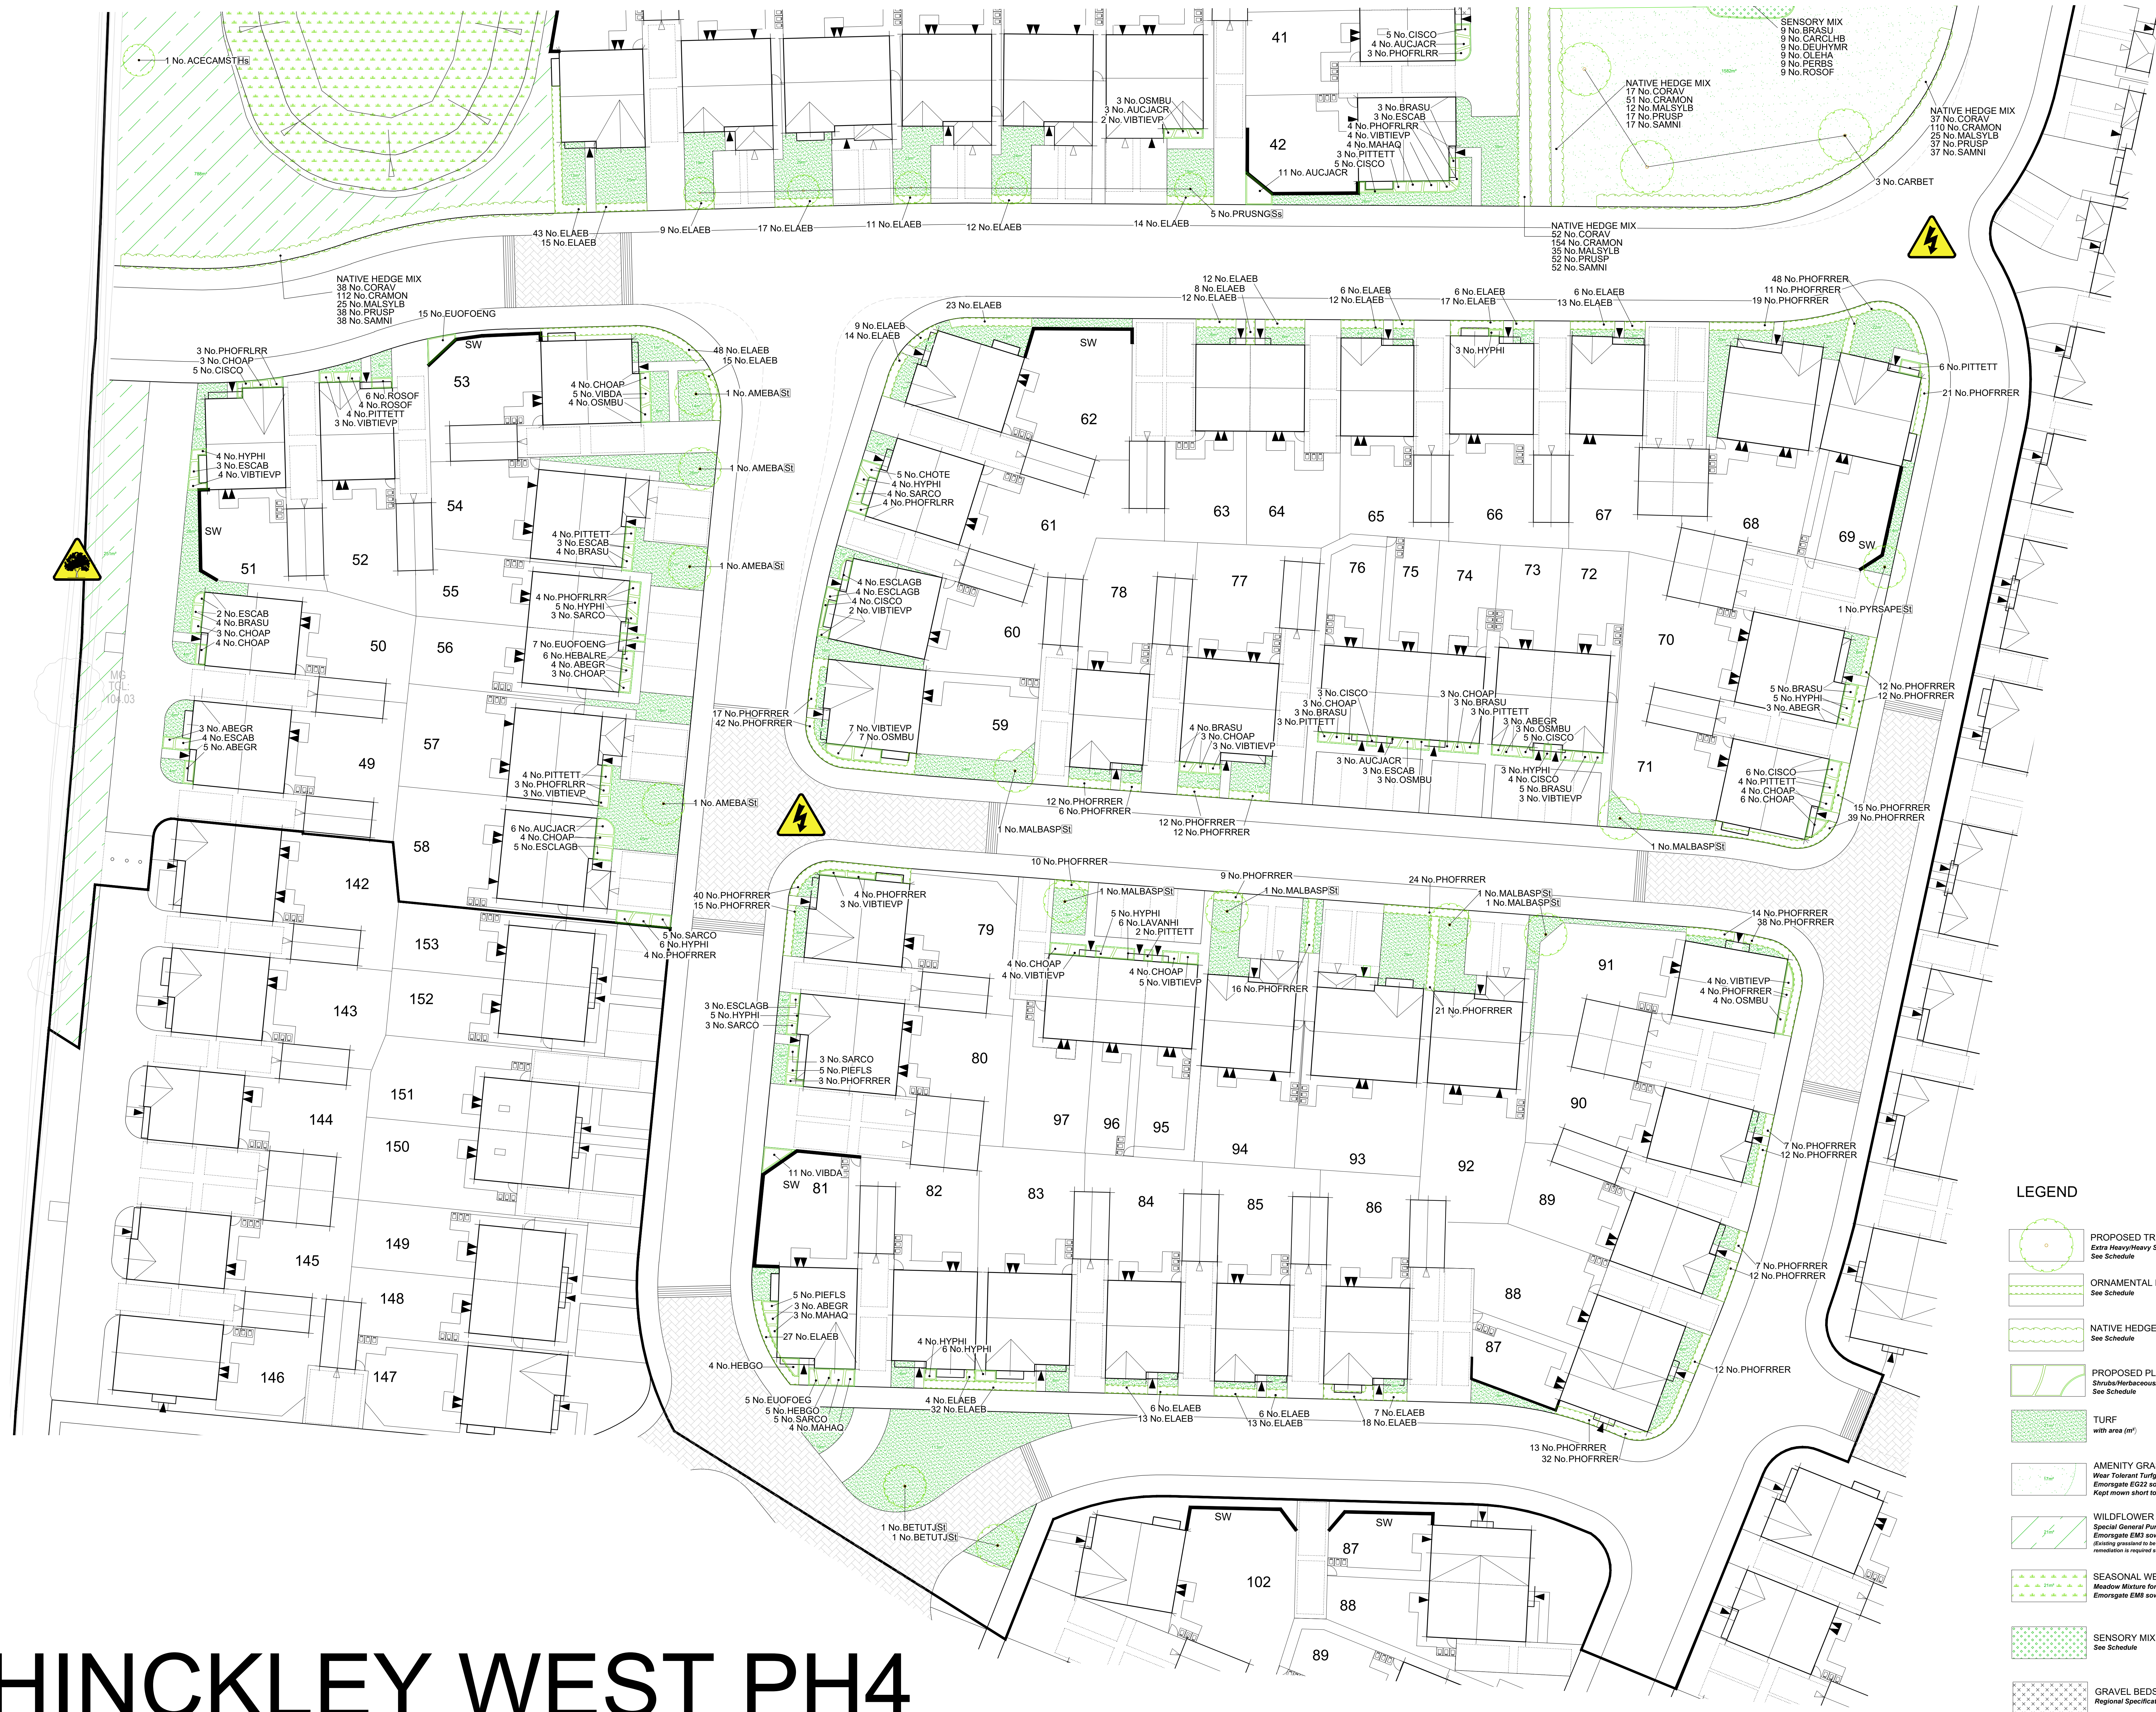

THIS DRAWING IS TO BE READ IN CONJUNCTION WITH
SEPERATE GROUP / SITE SPECIFIC CONSTRUCTION
NOTES AND MATERIALS SPECIFICATION.

DRAWING NOTES


all Tree and Shrub locations and species must be identified and recorded by the project Structural Engineer for ensure that Foundation Design and Construction is in accordance with the design records with the specifications set out in Chapter 4 of the MHBC Standards.

Contractors must ensure that all plant material is planted in the locations shown and with NO SUBSTITUTIONS made without consulting the Group Landscape Design Department. It is the Landscape Contractor's responsibility to ensure that all underground services have been located and identified in advance of any pit excavation or trenching to avoid any damage to services or free planting. Any changes to tree positions, species or specifications must be approved by the Group Landscape Design Department. Underground service strips are to be kept free of all plant material.



Contractors must comply with all Health and Safety legislation and be aware of the project/s site's specific information including referring to the information set out in the CAD drawings.

SHEET LAYOUT

LOCATION PLAN
NOT TO SCALE

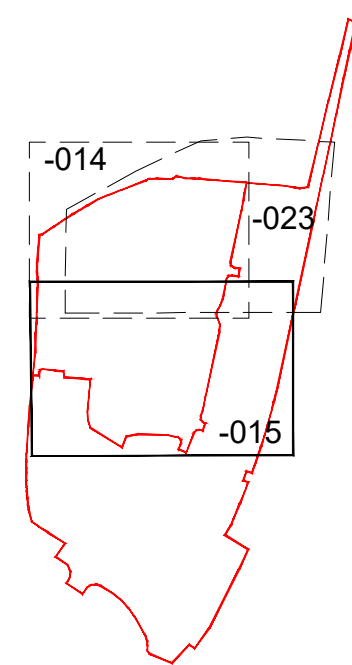


CDM LEGEND

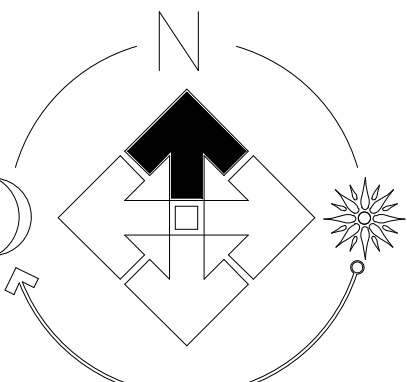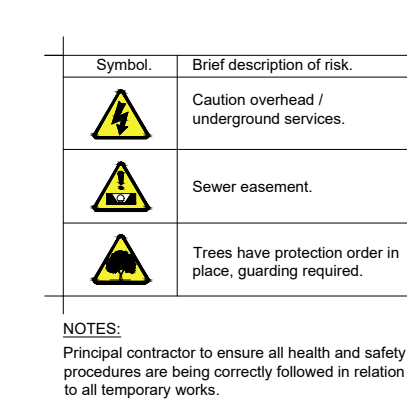

PLOT NUMBER

SHEET REF.
EM100-LS-014 (Plots 1-48)
EM100-LS-015 (Plots 49-97)

LEGEND

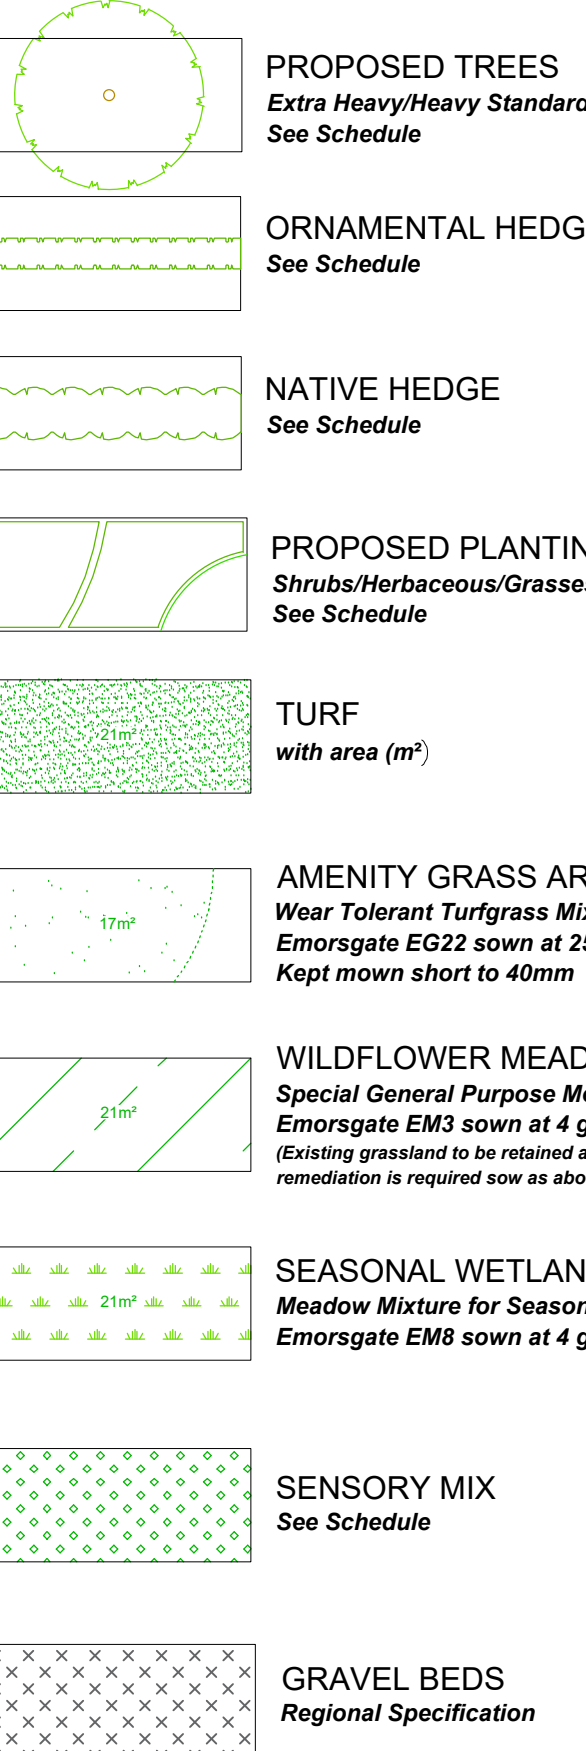

FOR SPECIFICATION,
PLANTING DETAILS &
SCHEDULE SEE DRAWING
EM100-LS-016

Revision		Date
a	Updated to the most recent layout and boundary.	24.01.23
b	Updated to the most recent layout.	02.05.23
c	Planting added around the LEAP.	09.05.23
d	Updated to the most recent boundary.	23.05.23
e	Updated to the most recent boundary.	31.05.23
f	Updated to the most recent layout.	11.09.23
g	Updated to the most recent layout.	20.09.23
h	Updated to the most recent layout.	01.11.23

Job. Hinckley West

Title. POS/Plot/Site

Scale: 1:200 @A0

Date.	Jan 2023	Ch
-------	----------	----

THIS DRAWING AND THE BUILDING WORKS DEPICTED ARE THE COPYRIGHT OF J.S.BLOOR (SERVICES) LIMITED AND MAY NOT BE REPRODUCED OR AMENDED EXCEPT BY WRITTEN PERMISSION. NO LIABILITY WILL BE ACCEPTED FOR AMENDMENTS MADE BY OTHER PERSONS



Drawing No. EM100-LS-015b