


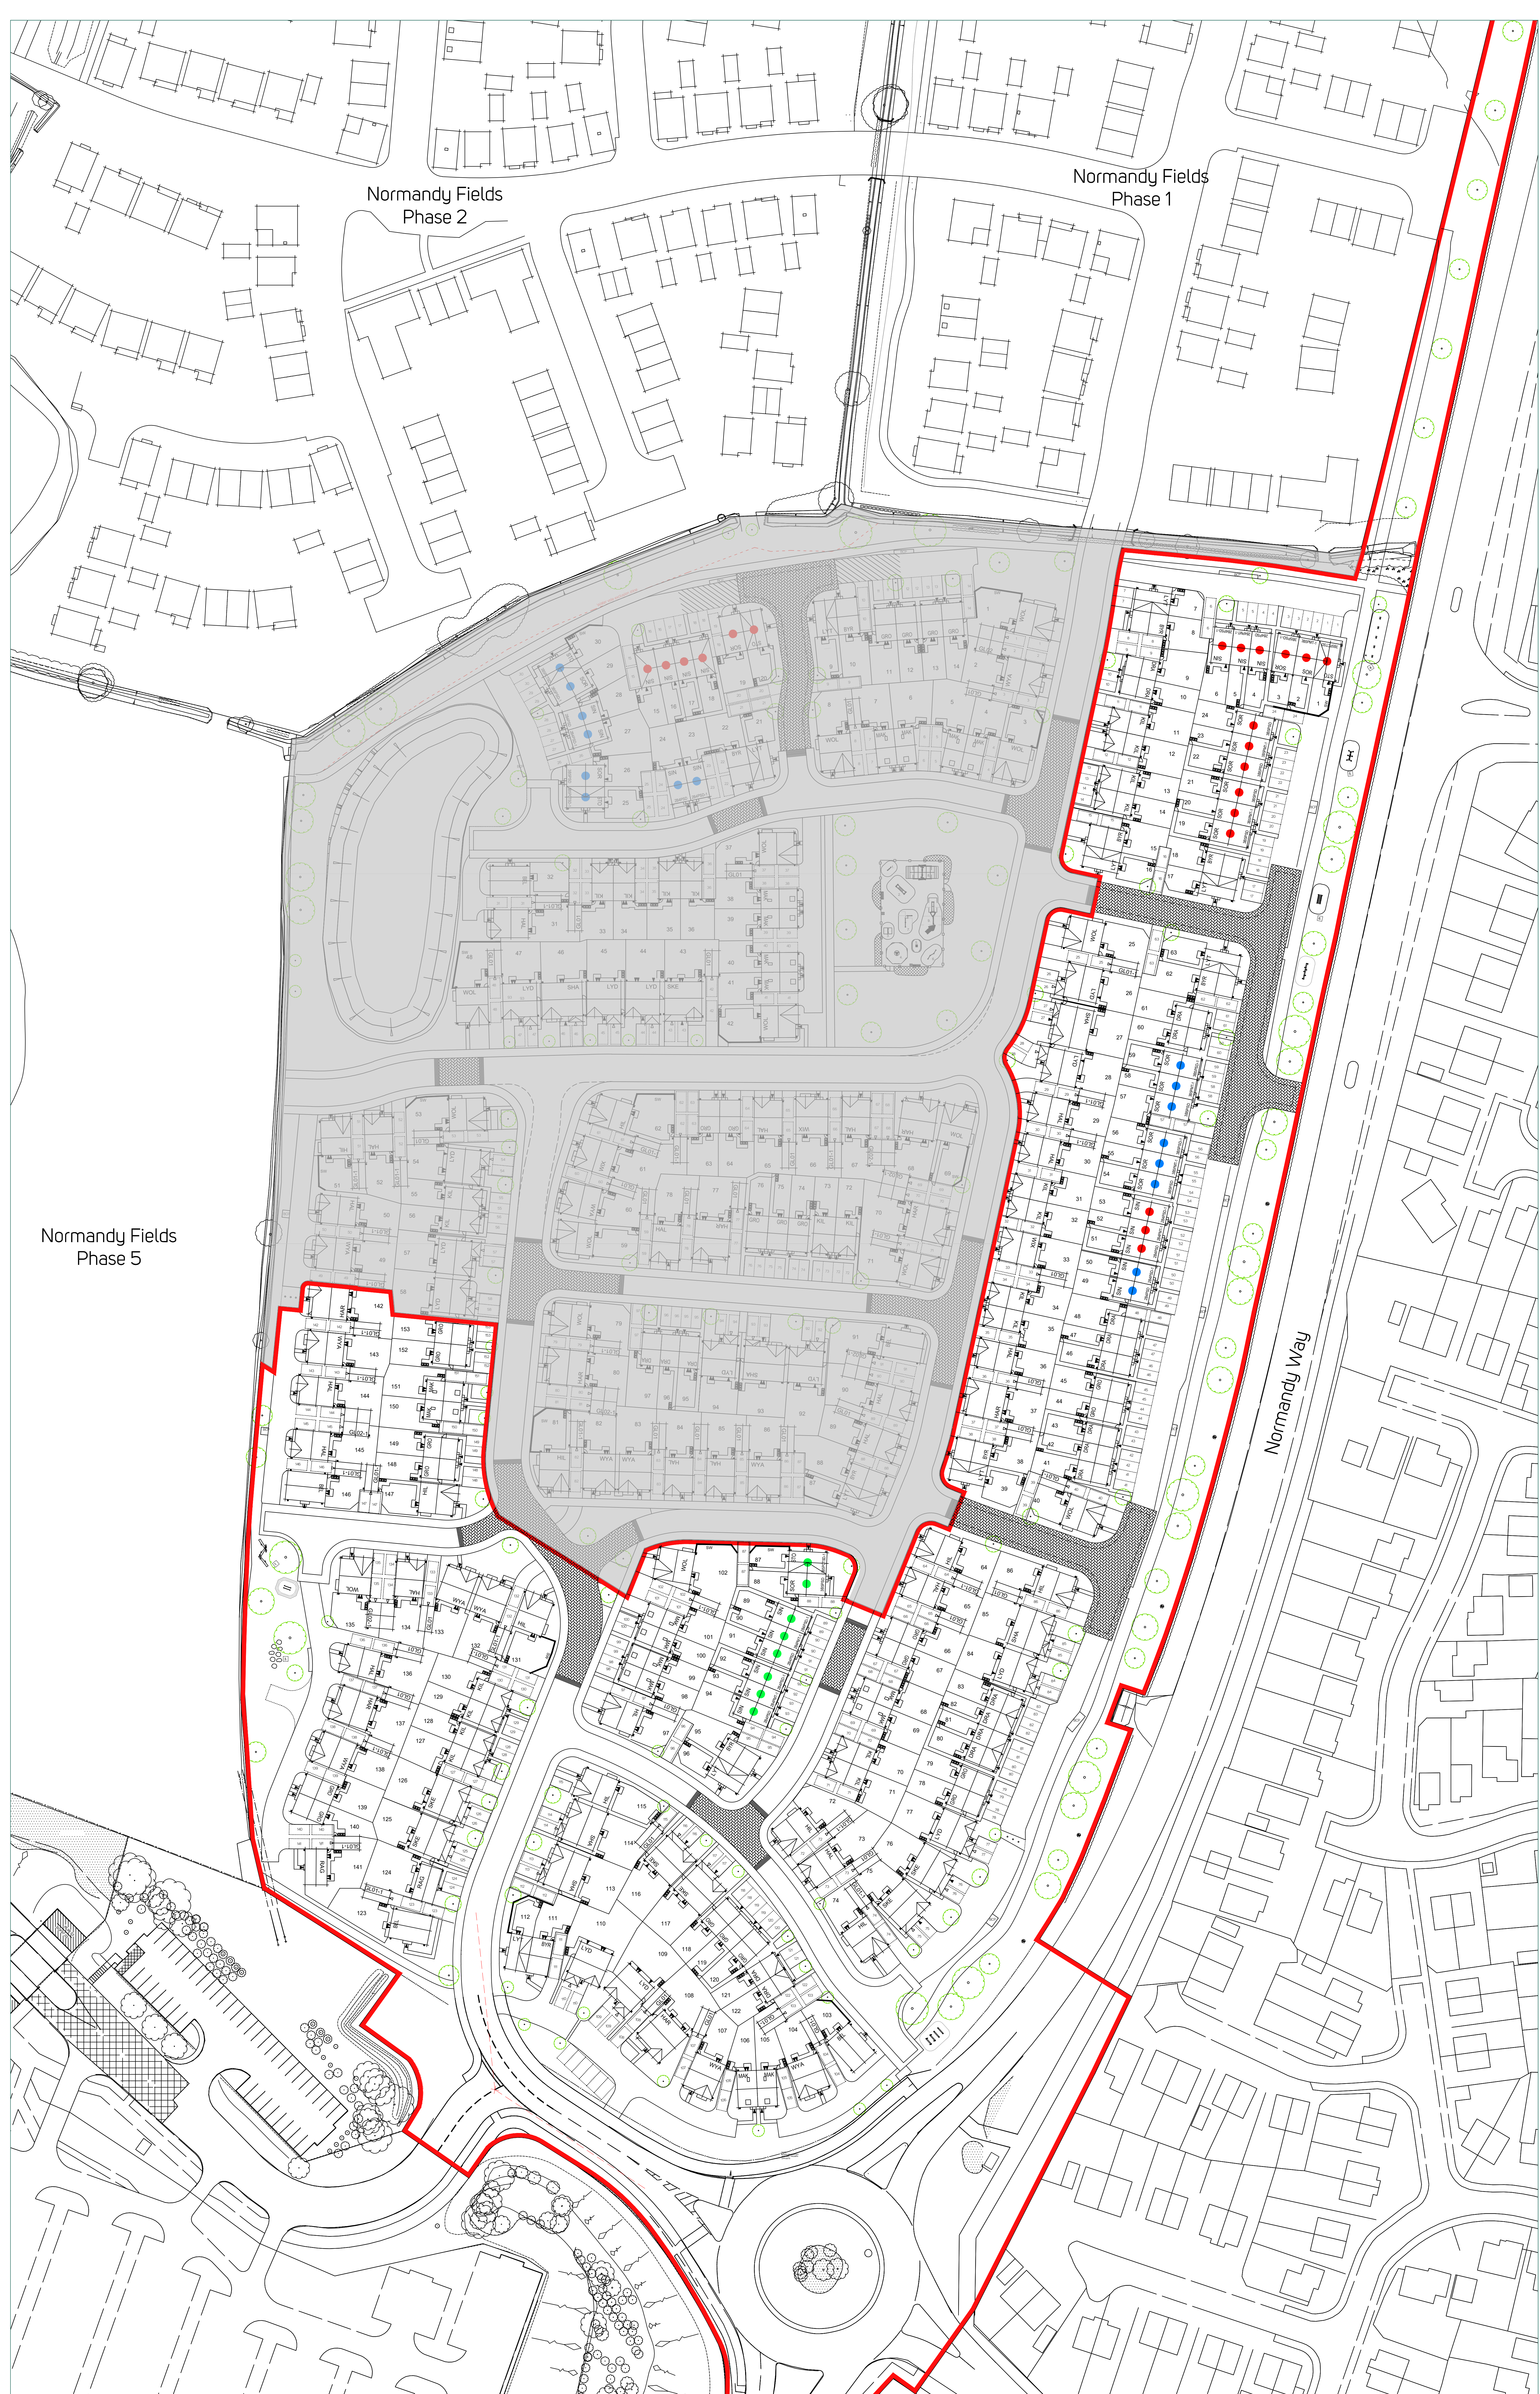

Key

- Proposed Tree
- Existing Tree
- BCP
- Bin Storage Area
- Increased Spec Private Drive
- Affordable Housing (Rented)
- Affordable Housing (Shared Ownership)
- Affordable Housing (First Homes)
- Area under separate application

Normandy Fields
Phase 5

Normandy Fields
Phase 2

Normandy Fields
Phase 1

Normandy Way

Affordable Unit Numbers	Private Unit Codes	Block	N ₁
Affordable	SRN	1	2
Private	SRN	3	16
Private	SRN	3	2
Sub Total			31
Private			
Private	SRN	1	2
Private	SRN	3	16
Private	SRN	3	2
Private	SRN	3	10
Private	SRN	3	2
Private	SRN	3	1
Sub Total			32
Total			63

BLOOR HOMES

nineteen47
CHARTERED TOWN PLANNERS
& URBAN DESIGNERS

Project: Hinckley West - Normandy Fields (South)
Drawing No: Planning Layout

Project Code: n1787 Drawing No: F-008 Rev: G Drawing Scale: 1:500 @ A0