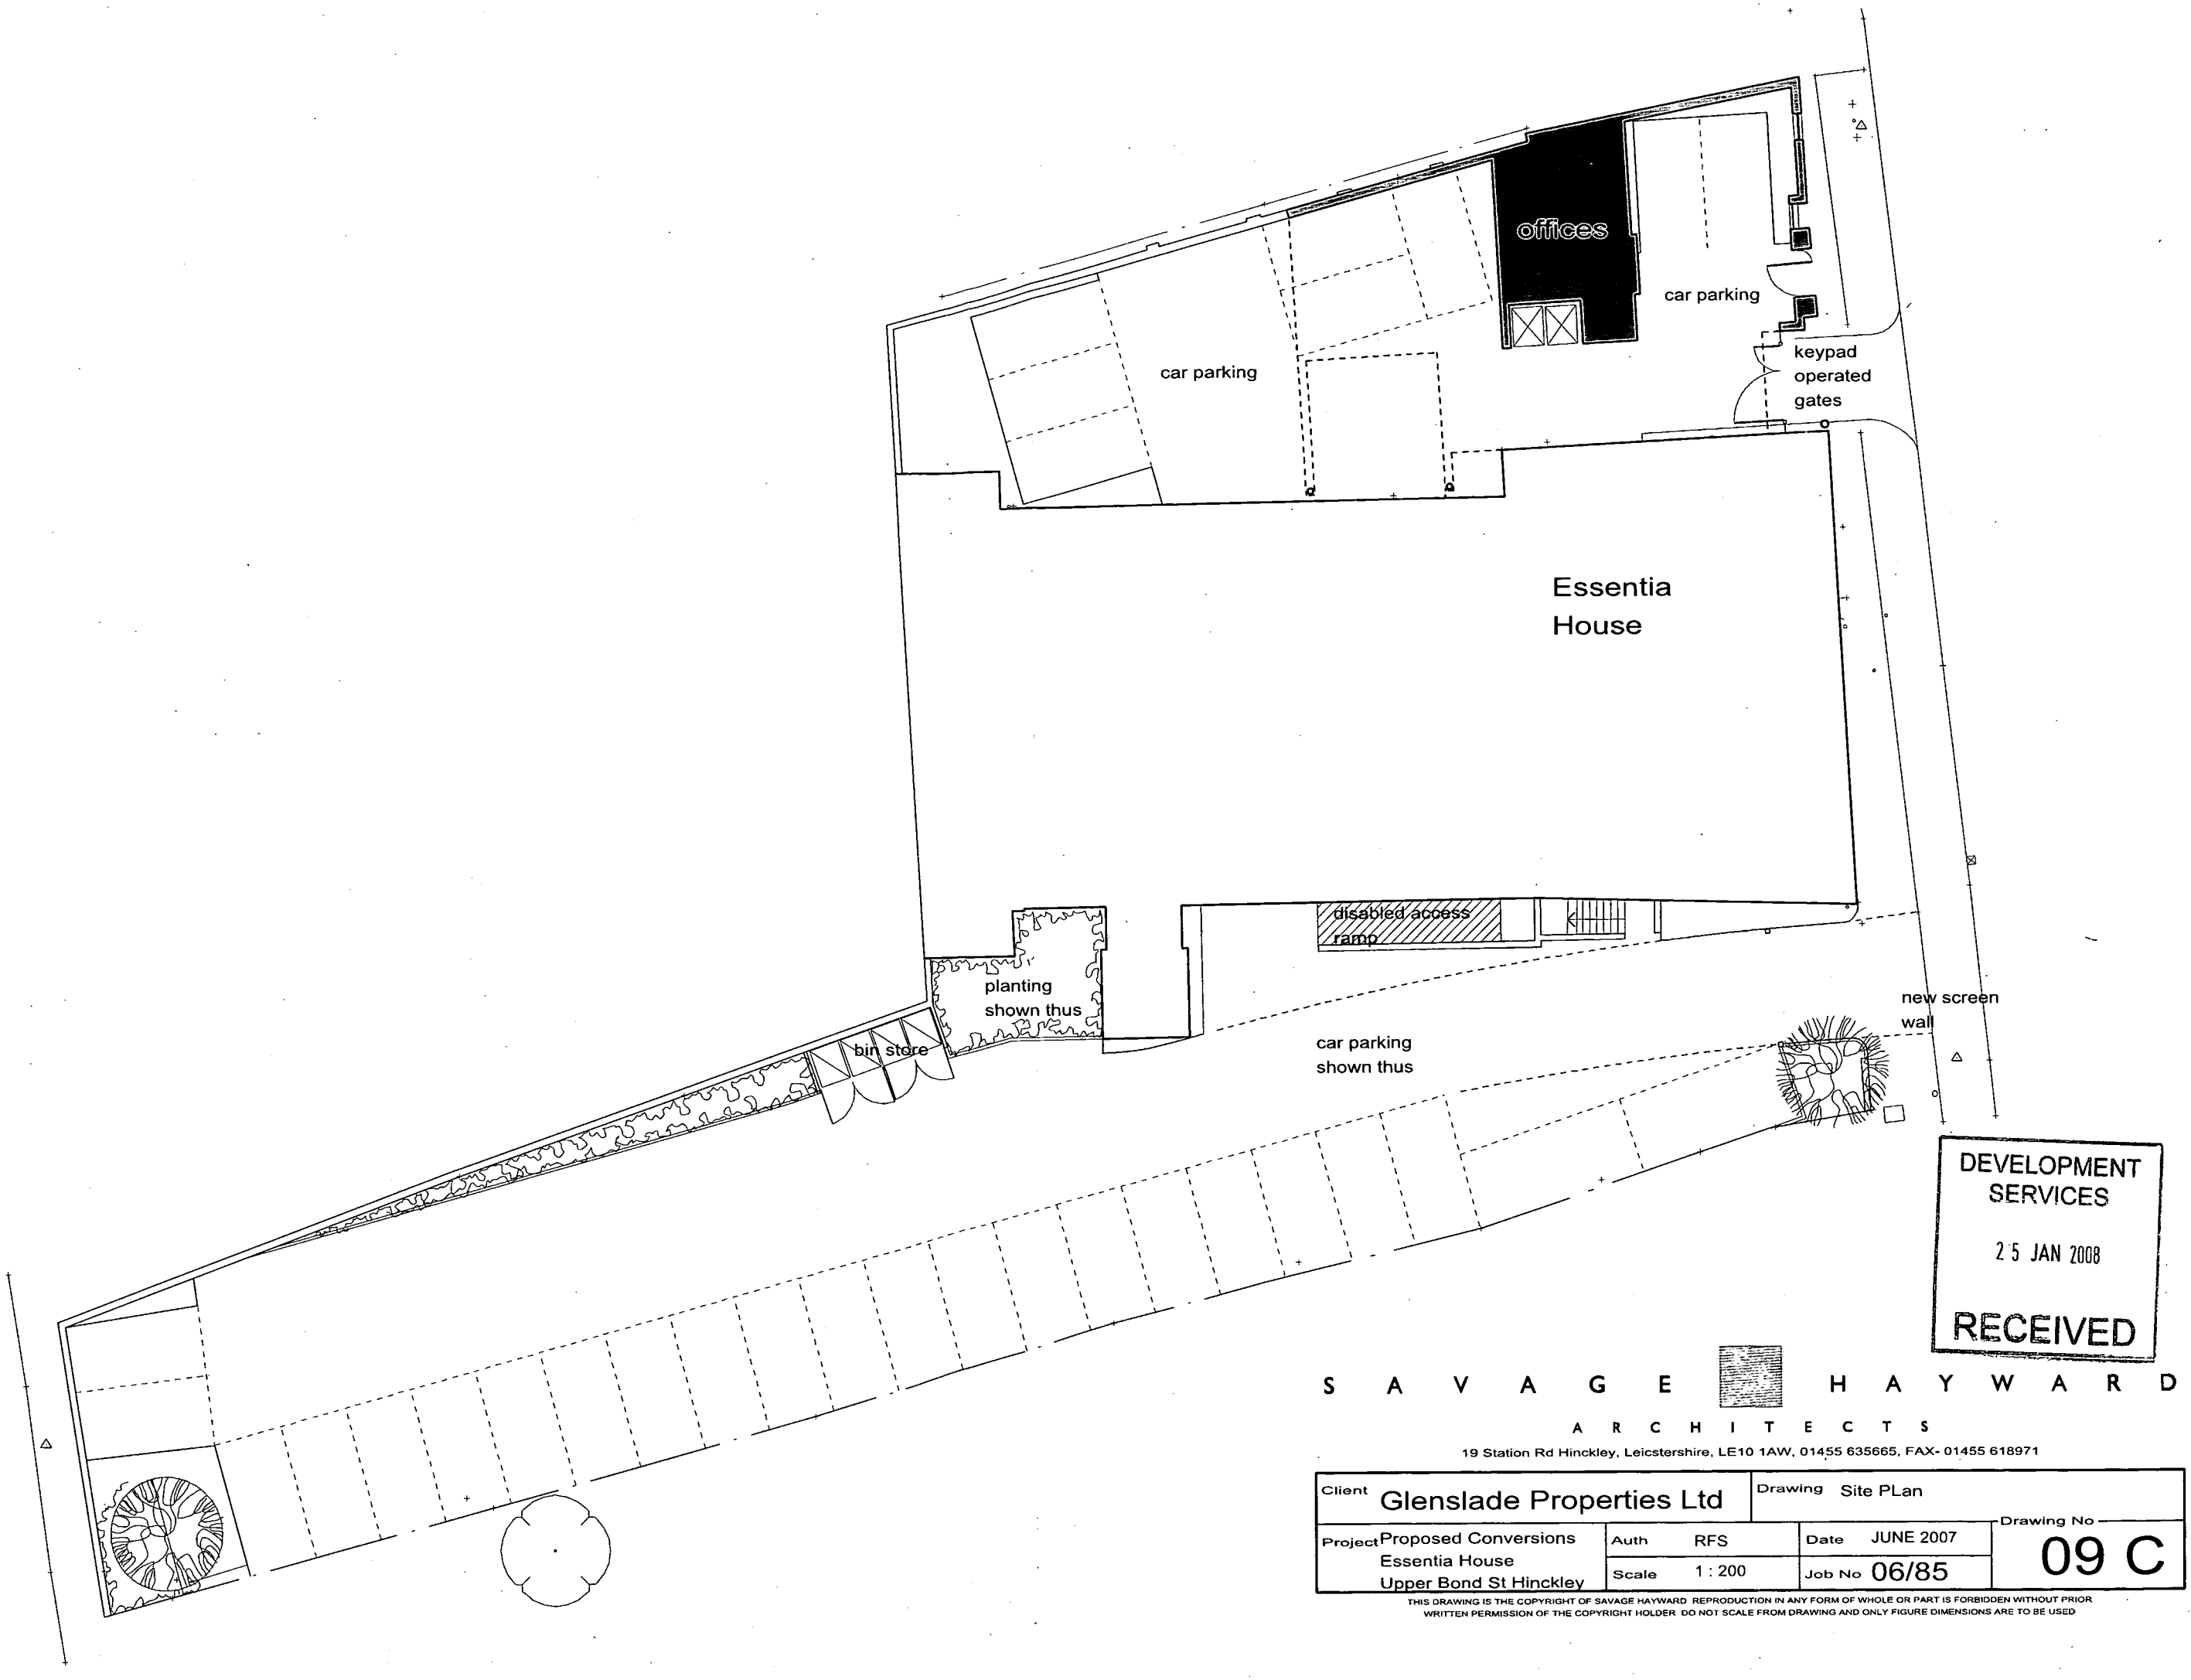


DEVELOPMENT
SERVICES
25 JAN 2008
RECEIVED

S A V A G E H A Y W A R D

A R C H I T E C T S

19 Station Rd Hinckley, Leicstershire, LE10 1AW, 01455 635665, FAX- 01455 618971

Client Glenslade Properties Ltd		Drawing Site PLan	
Project Proposed Conversions Essentia House Upper Bond St Hinckley	Auth RFS	Date JUNE 2007	Drawing No 09 C
	Scale 1 : 200	Job No 06/85	

THIS DRAWING IS THE COPYRIGHT OF SAVAGE HAYWARD REPRODUCTION IN ANY FORM OF WHOLE OR PART IS FORBIDDEN WITHOUT PRIOR WRITTEN PERMISSION OF THE COPYRIGHT HOLDER DO NOT SCALE FROM DRAWING AND ONLY FIGURE DIMENSIONS ARE TO BE USED