


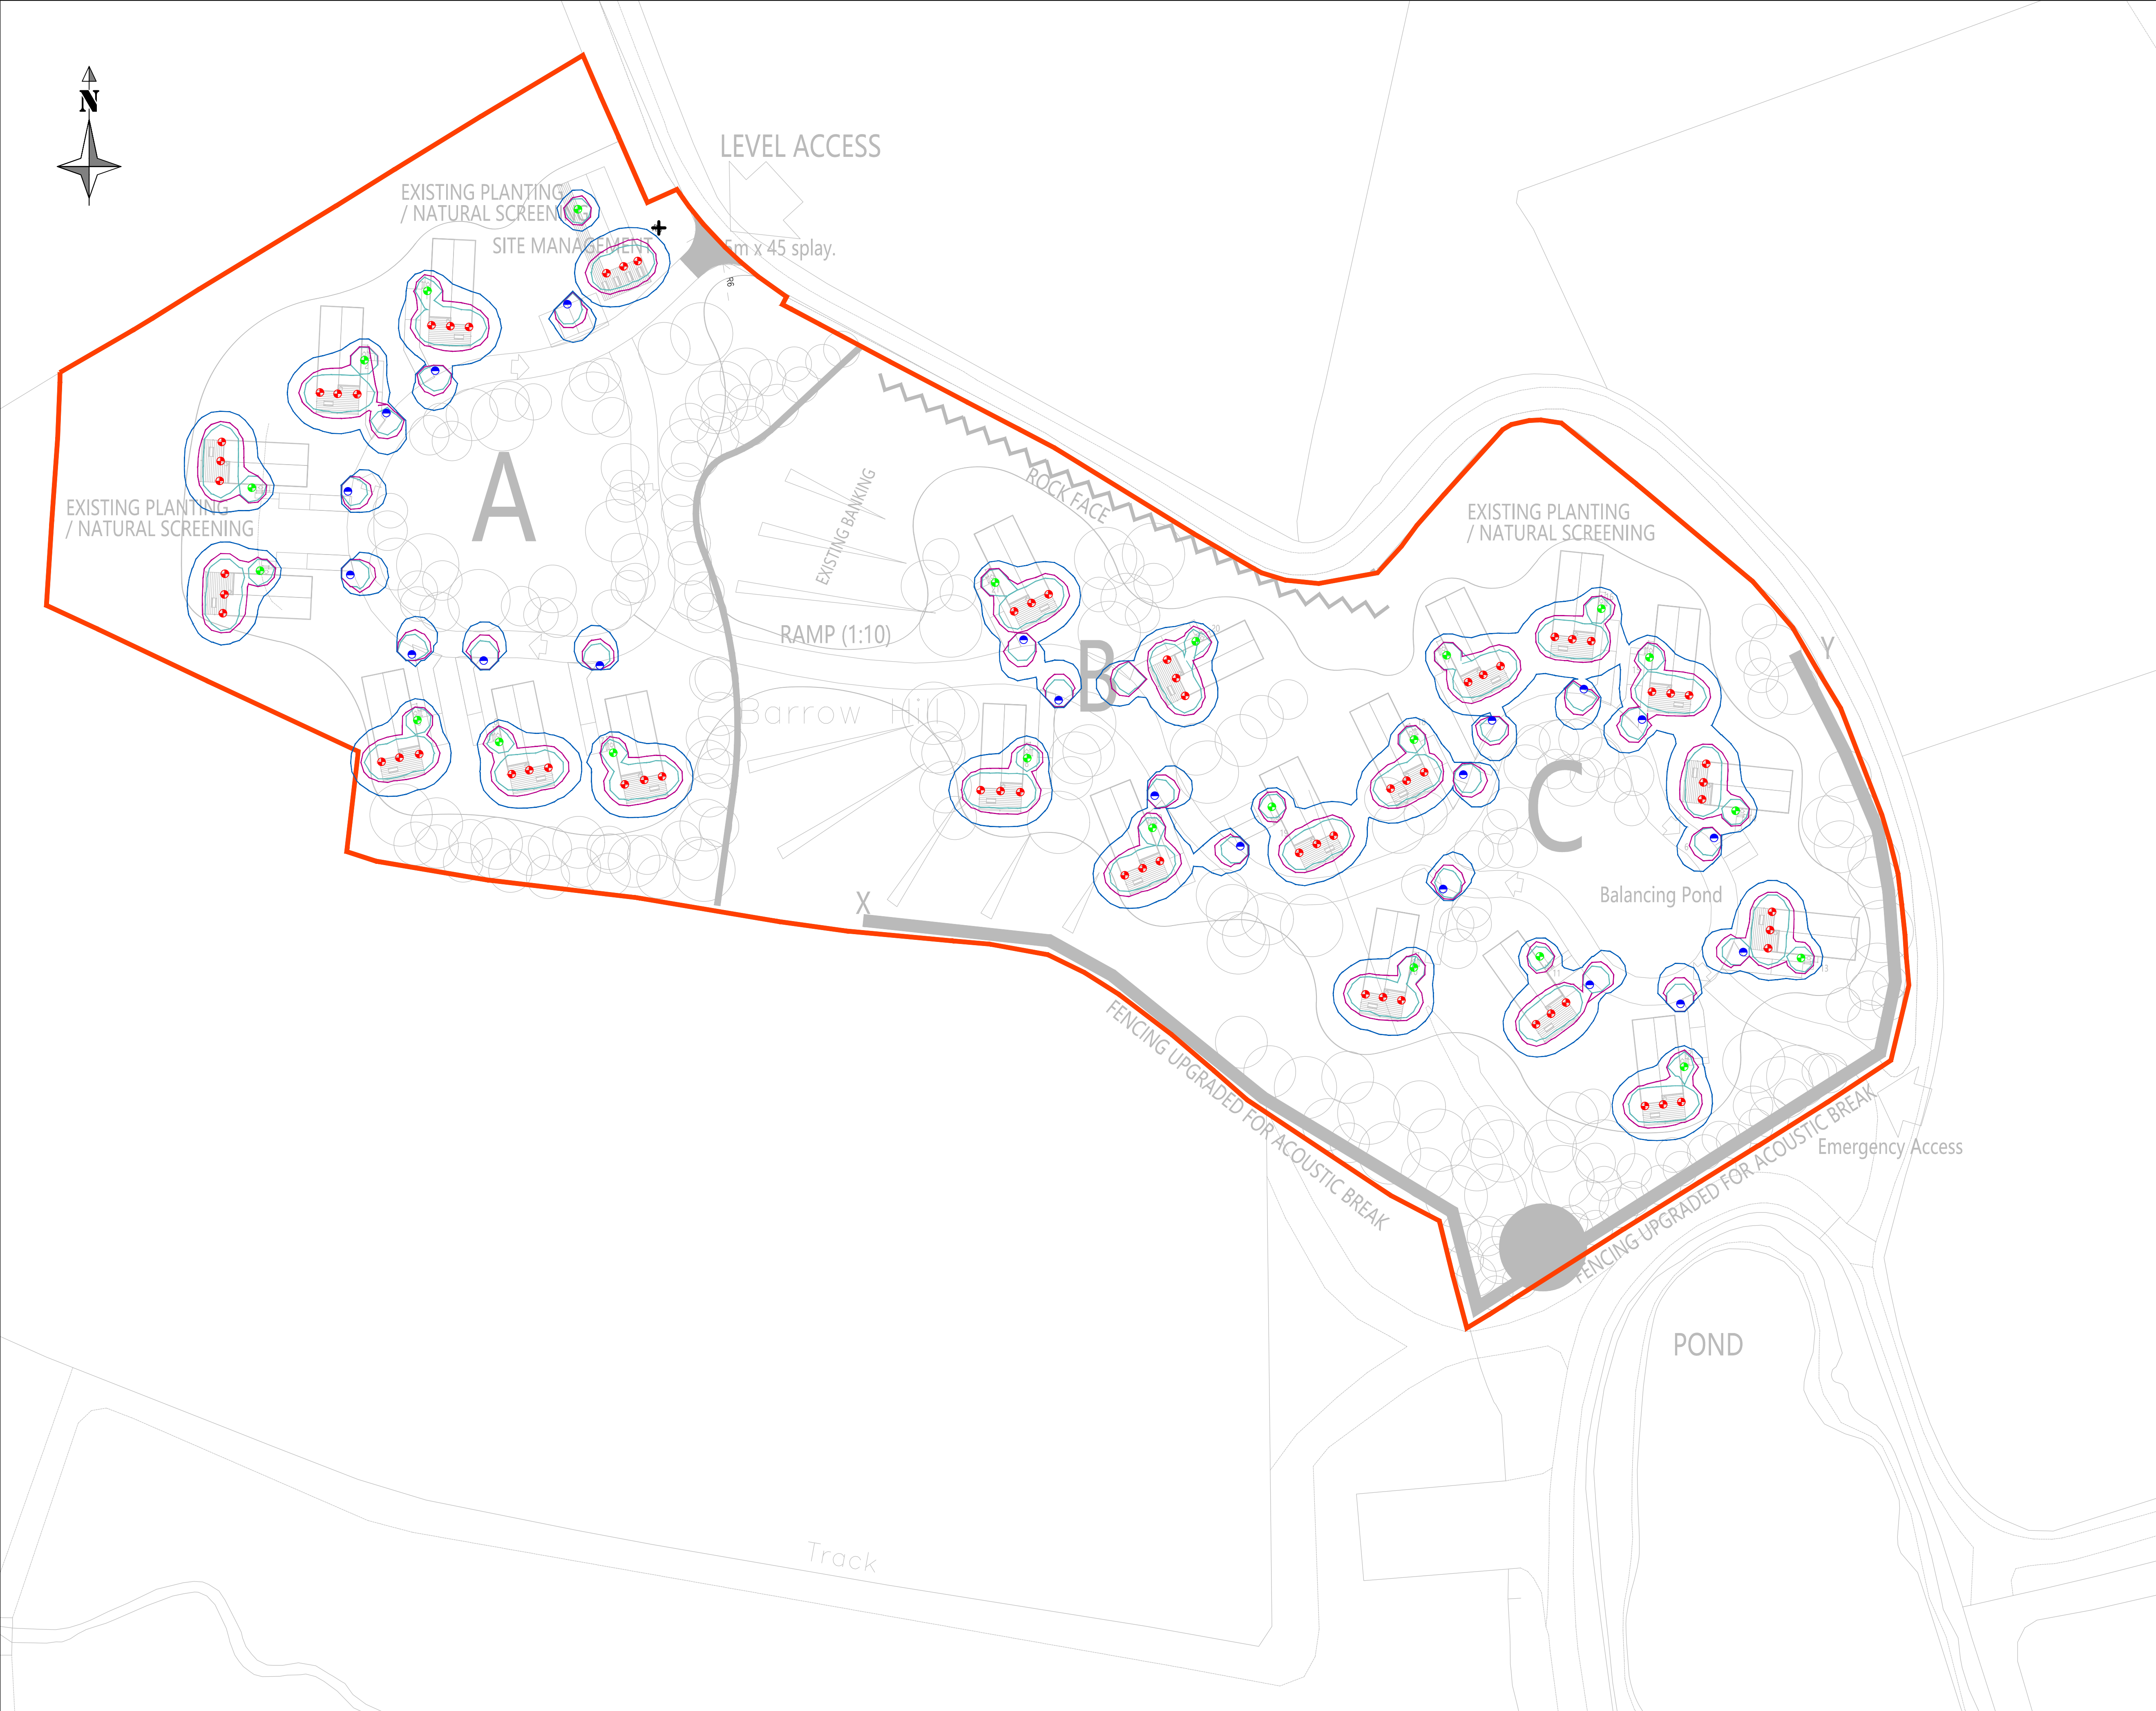

NOTES:

- DO NOT SCALE THIS DRAWING.
- PRIVATE LIGHTING DESIGN TO DISCHARGE CONDITION 12 OF PLANNING APPLICATION 21/01390/FUL

LIGHTING KEY	
	PROPOSED DOWNLIGHT FROM CABIN ROOF LANTERN MANUFACTURER: THORN LIGHTING LANTERN NAME: D-CO LED MINI LAMP TYPE: LED 3000K WARM WHITE QUANTITY 66 WATTAGE: 1W OPTIC: 0.35KLM
	PROPOSED LIGHTING BOLLARD HEIGHT: 1.2m LANTERN MANUFACTURER: COLLINGWOOD LIGHTING QUANTITY 21 LANTERN NAME: WOODEN BESPOKE BOLLARD BLO3 LAMP TYPE: LED 3000K WARM WHITE WATTAGE: 5W OPTIC: 0.25KLM
	PROPOSED DOWNLIGHT ADJACENT TO CABIN DOOR COLUMN HEIGHT: 2m LANTERN MANUFACTURER: THORN LIGHTING LANTERN NAME: CESAR QUANTITY 22 INCLINATION: 0° LAMP TYPE: LED 3000K WARM WHITE WATTAGE: 6W OPTIC: 0.38KLM
	2.00 LUX ISO CONTOUR
	1.00 LUX ISO CONTOUR
	0.20 LUX ISO CONTOUR
	SITE BOUNDARY

-	FIRST ISSUE	NA	NB	TR	30.05.2023
REV	AMENDMENTS	DRN	CHK	APP	DATE
PROJECT: BARROW HILL QUARRY, MILL LANE, EARL SHILTON					
DRAWING TITLE: CONDITION 12 EXTERNAL LIGHTING DESIGN					
CLIENT: AT CONTRACTING & PLANT HIRE LTD					
DRAWING NUMBER: 26726_02_100_01					
REVISION: -	SHEET SIZE: A1	SCALE: 1:500			
STATUS: -					
		Telephone: 01530 264 753 Email: group@me-c.co.uk Website: www.m-e-c.co.uk ORDNANCE SURVEY © CROWN COPYRIGHT 2015. ALL RIGHTS RESERVED. LICENCE NUMBER 100055865.			