Tower Surveys Ltd
Chartered Surveyors
Geomatics-Land, Engineering & Building
RICS

LETCHWORTH HOUSE
2 CHESNEY WOLD
BLEAK HALL
MILTON KEYNES
MK6 1NE
TEL:+44 (0)1908 399780
FAX:+44 (0)1908 201587
info@towersurveys.co.uk
www.towersurveys.co.uk

APPROX NORTH

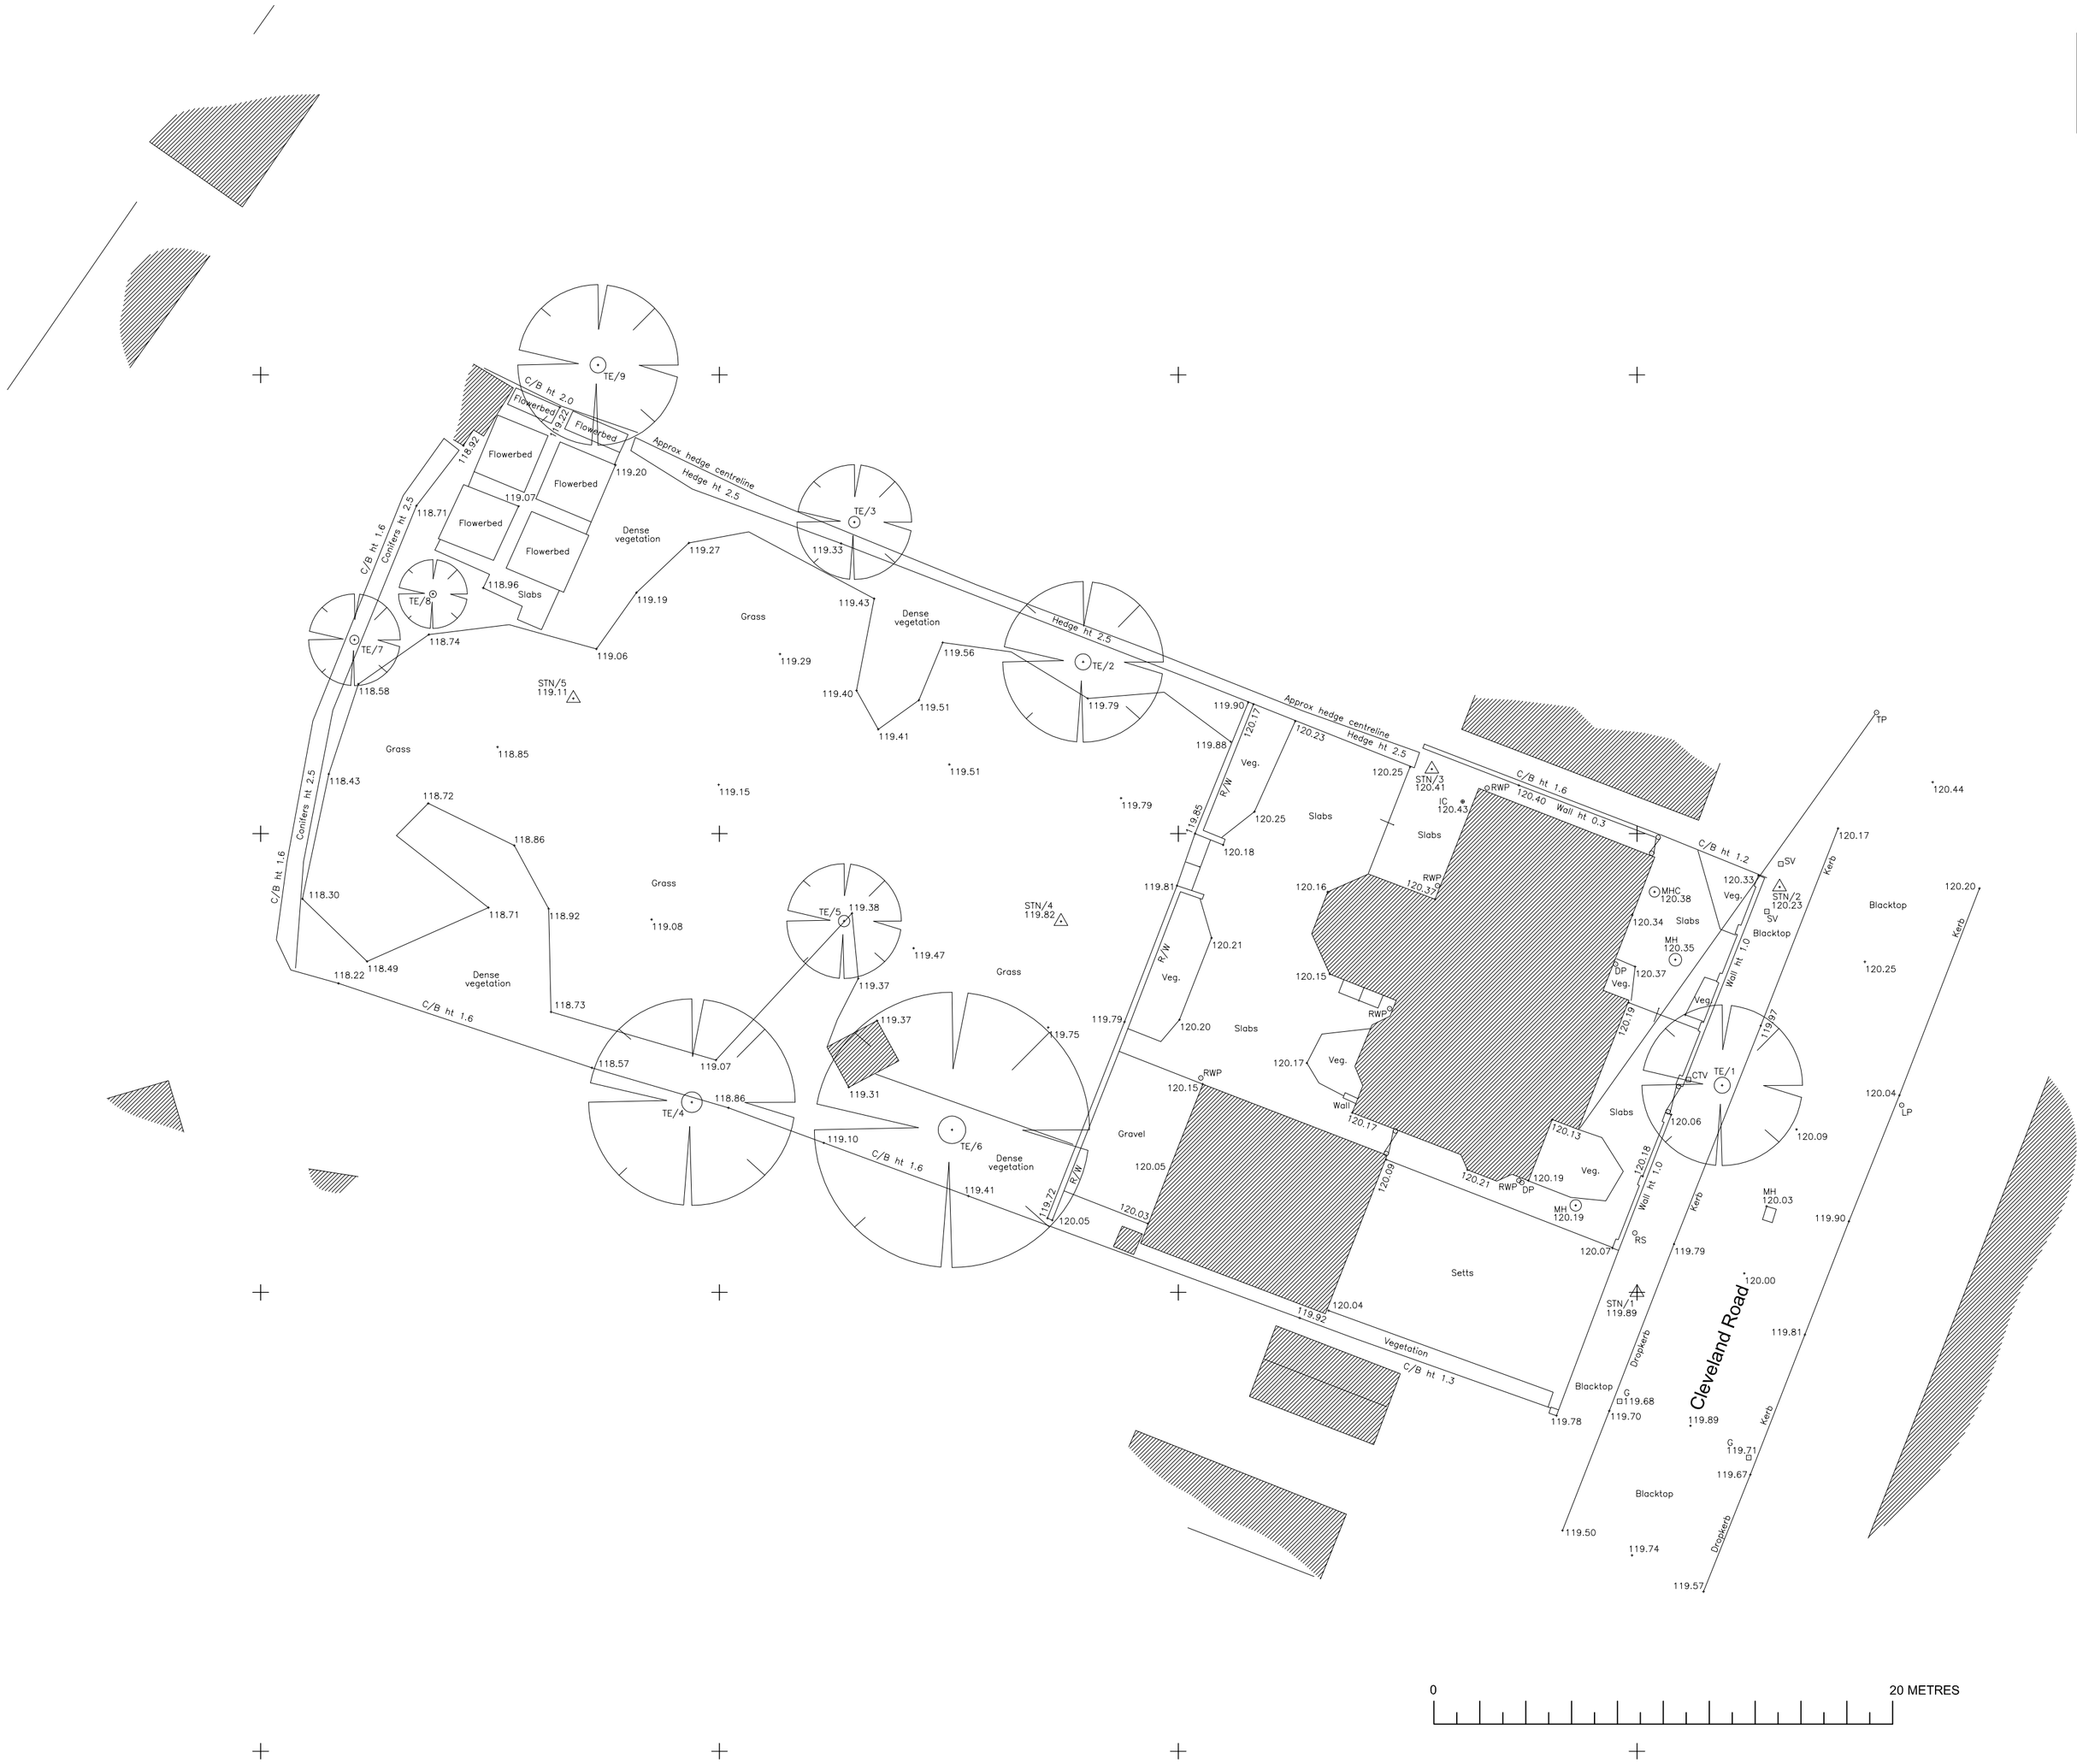

mra
michael ramus architects
chartered architects
76 priory road, kenilworth
warwickshire, CV8 1LQ
01926 512 400 & 511 111
info@ramus-architects.co.uk

Client...

Esprit Homes Ltd

Job...

3 Cleveland Road,
Hinckley

Drawing....

Existing Survey

Scale	1:200 @ A2	Date	Aug '07
Drawn	MPr	Checked	

Job No...	Dwg No...	Rev...
1019	001	---

Drawing Status...
Planning