
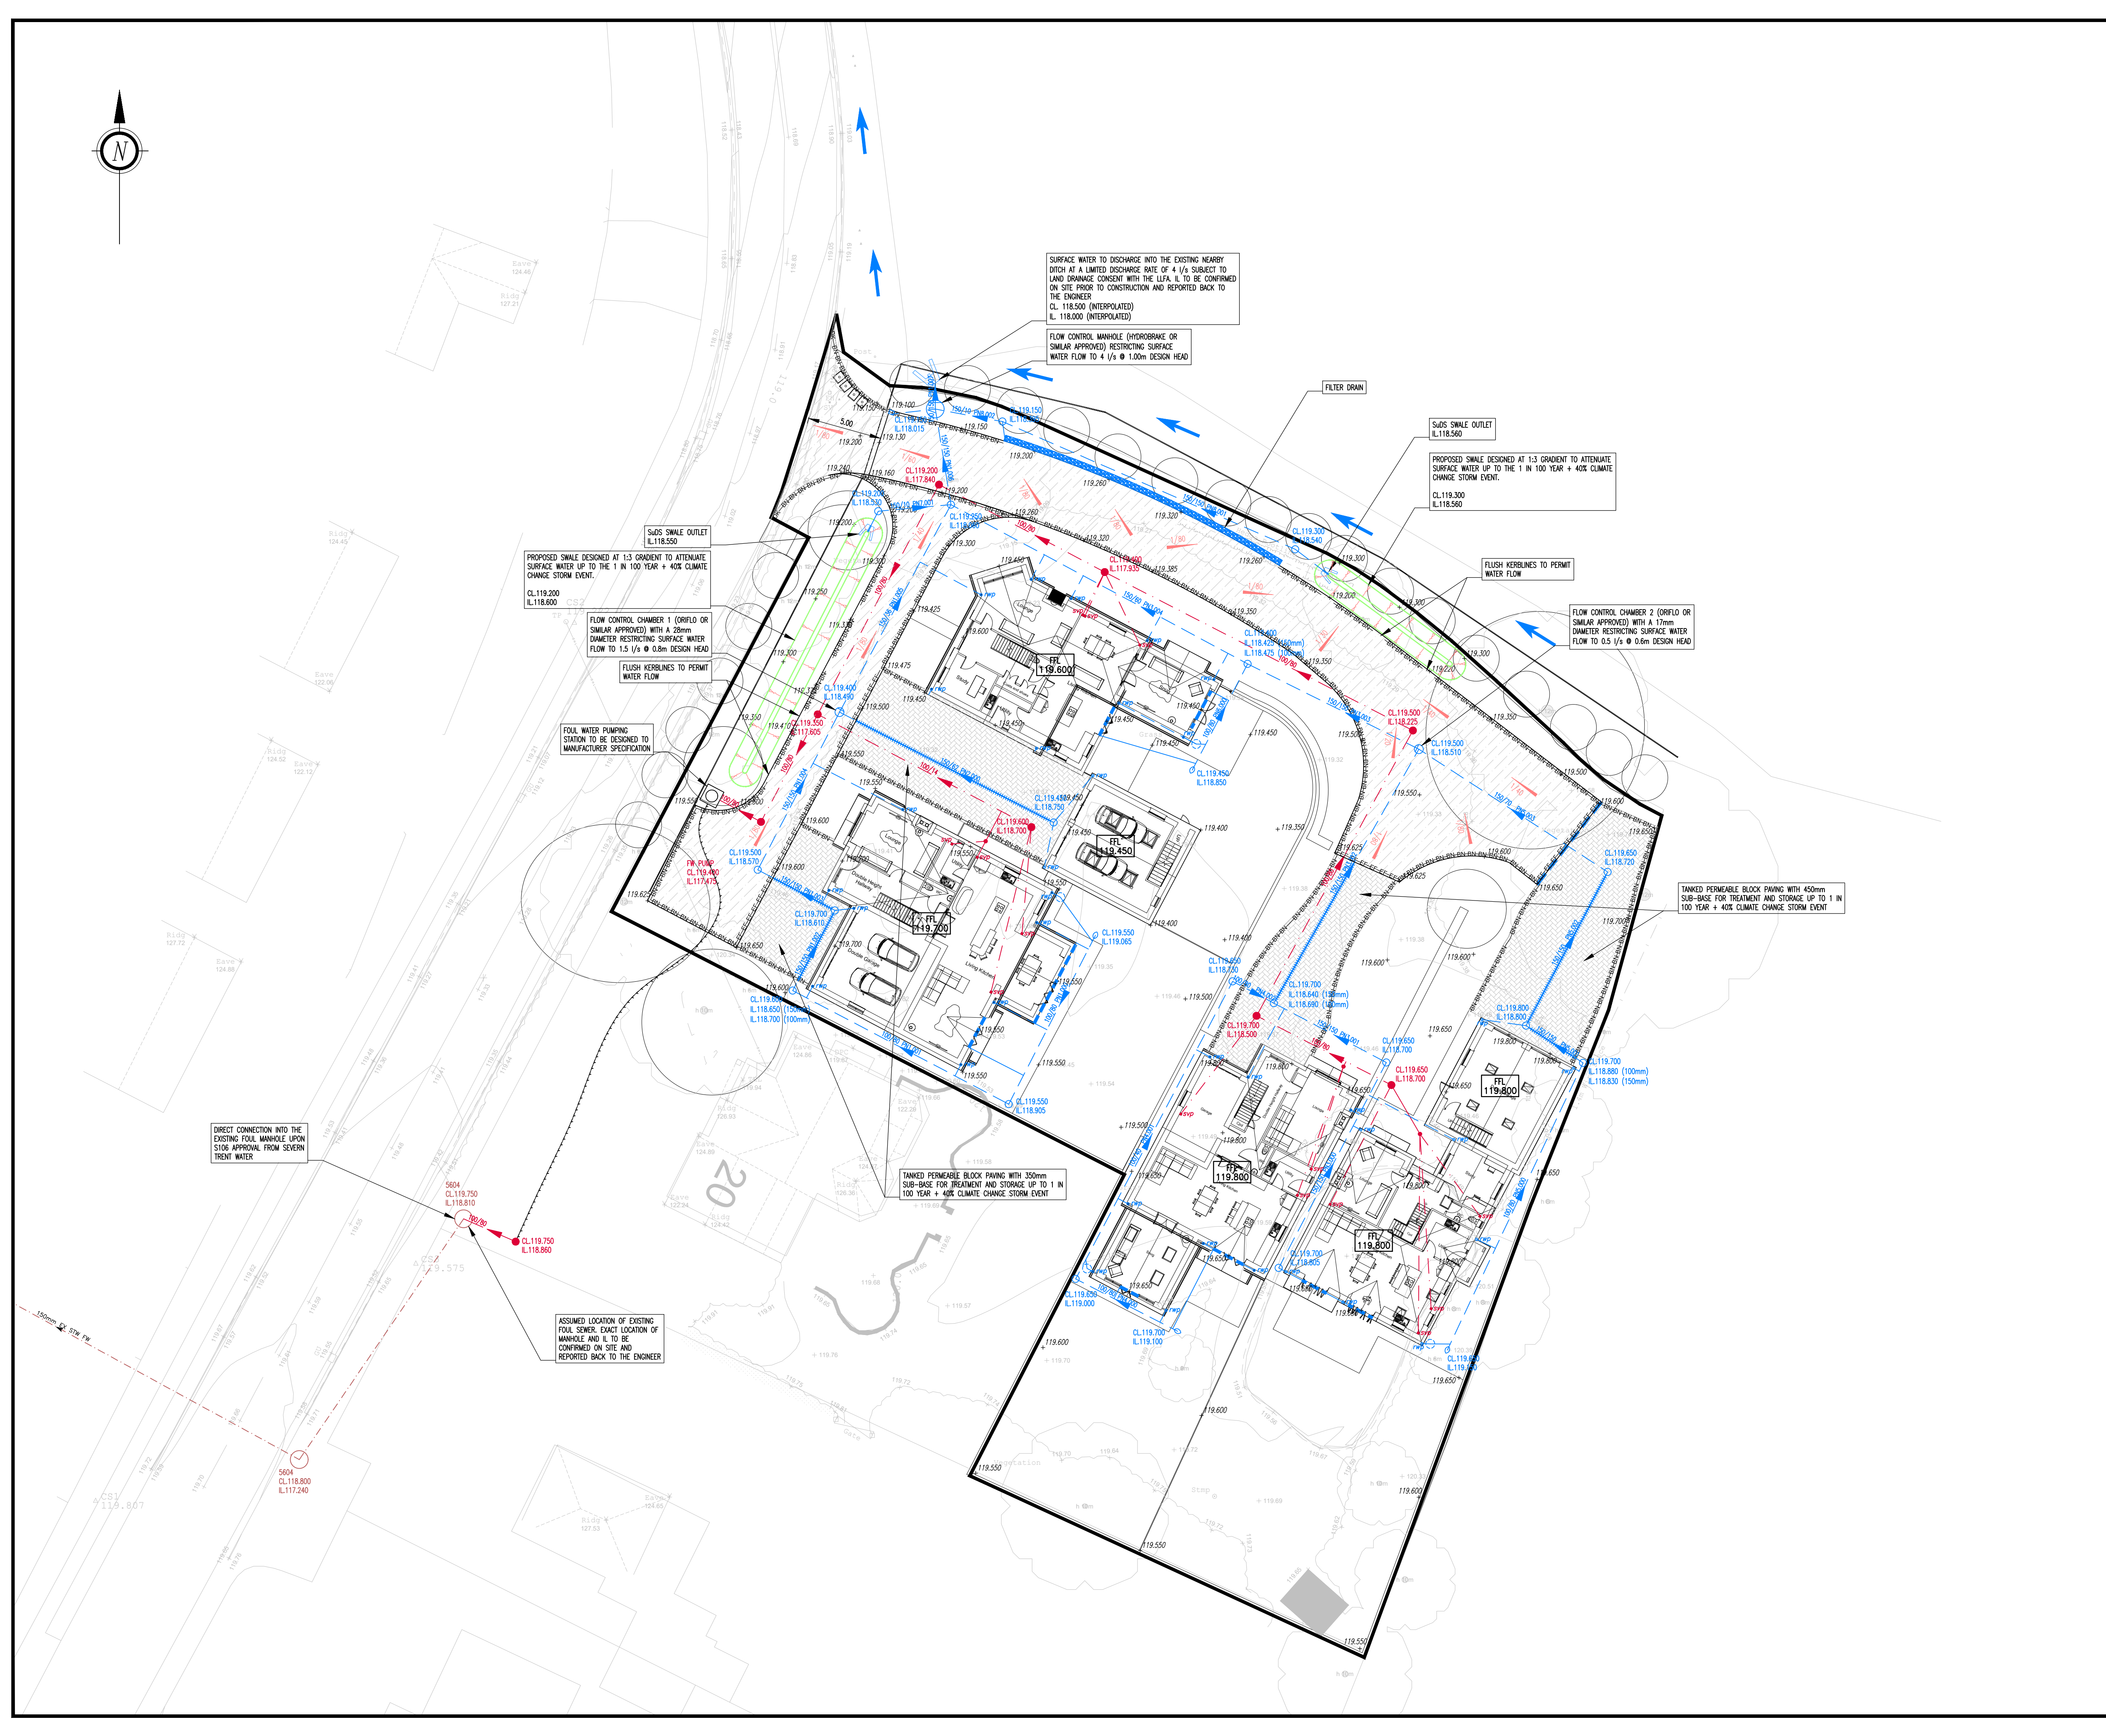


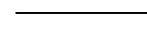

- | Drainage Key | |
|------------------------------|---------------------------------------|
| <u>Private Surface Water</u> | <u>Private Foul Water</u> |
| Surface Water Manhole | Foul Water Manhole |
| Test | Test |
| Surface Water Pipe | Foul Water Pipe |
| Diameter / Gradient | Diameter / Gradient |
| Rodding Eye | Rising Main |
| Rain Water Pipe | |
| Private Road Gully | <u>Private Foul Connection Points</u> |
| Water But | Soil & Vent Pipe |
| Channel Drain | Inspection Chambers |
| Perforated Pipe | 225mm D |
| <u>Inspection Chambers</u> | 0-600mm Depth |
| 480mm Ø | 480mm Ø |
| >600mm Depth | >600mm Depth |
| <u>Flow Control</u> | |
| HydrBrake Manhole | |
| Orifice Chamber | |
| SuDS Swale Inlet/Outlet | |
| Headwall | |

External Works Key	
Proposed Level	00.000
Existing Level	0.000
Gradient	1:2.5
Finished Floor Level	RL 00.000

Road and Pavement Key	
Road Profile	
Asphalt	
Permeable Paving	
Bulldozed (BN)	—BN—BN—BN—BN—BN—
Edging (EF)	—EF—EF—EF—EF—EF—

Existing Services Key	
Foul Water Sewer	— S-3000 —

Scale
1:200



5m 0m 5m 10m

P1	Preliminary Issue	PG	DB	28.11.2002
Issue	Notes	Drawn	Approved	Date



Engineering That Brings
Design To Life.

Issuing Office: JMS Midlands (Nuneaton): Victoria Court, 25 Tennant Street Nuneaton, Warwickshire, United Kingdom, CV11 4LZ. Tel: 02476 350505		
Project Ashby Road, Stapleton Leicester, LE9 8JF		
Drawing Title Drainage Engineering Layout		
Project No. CO23/0201/03	Drawing No. 201	Issue P1

PRELIMINARY