


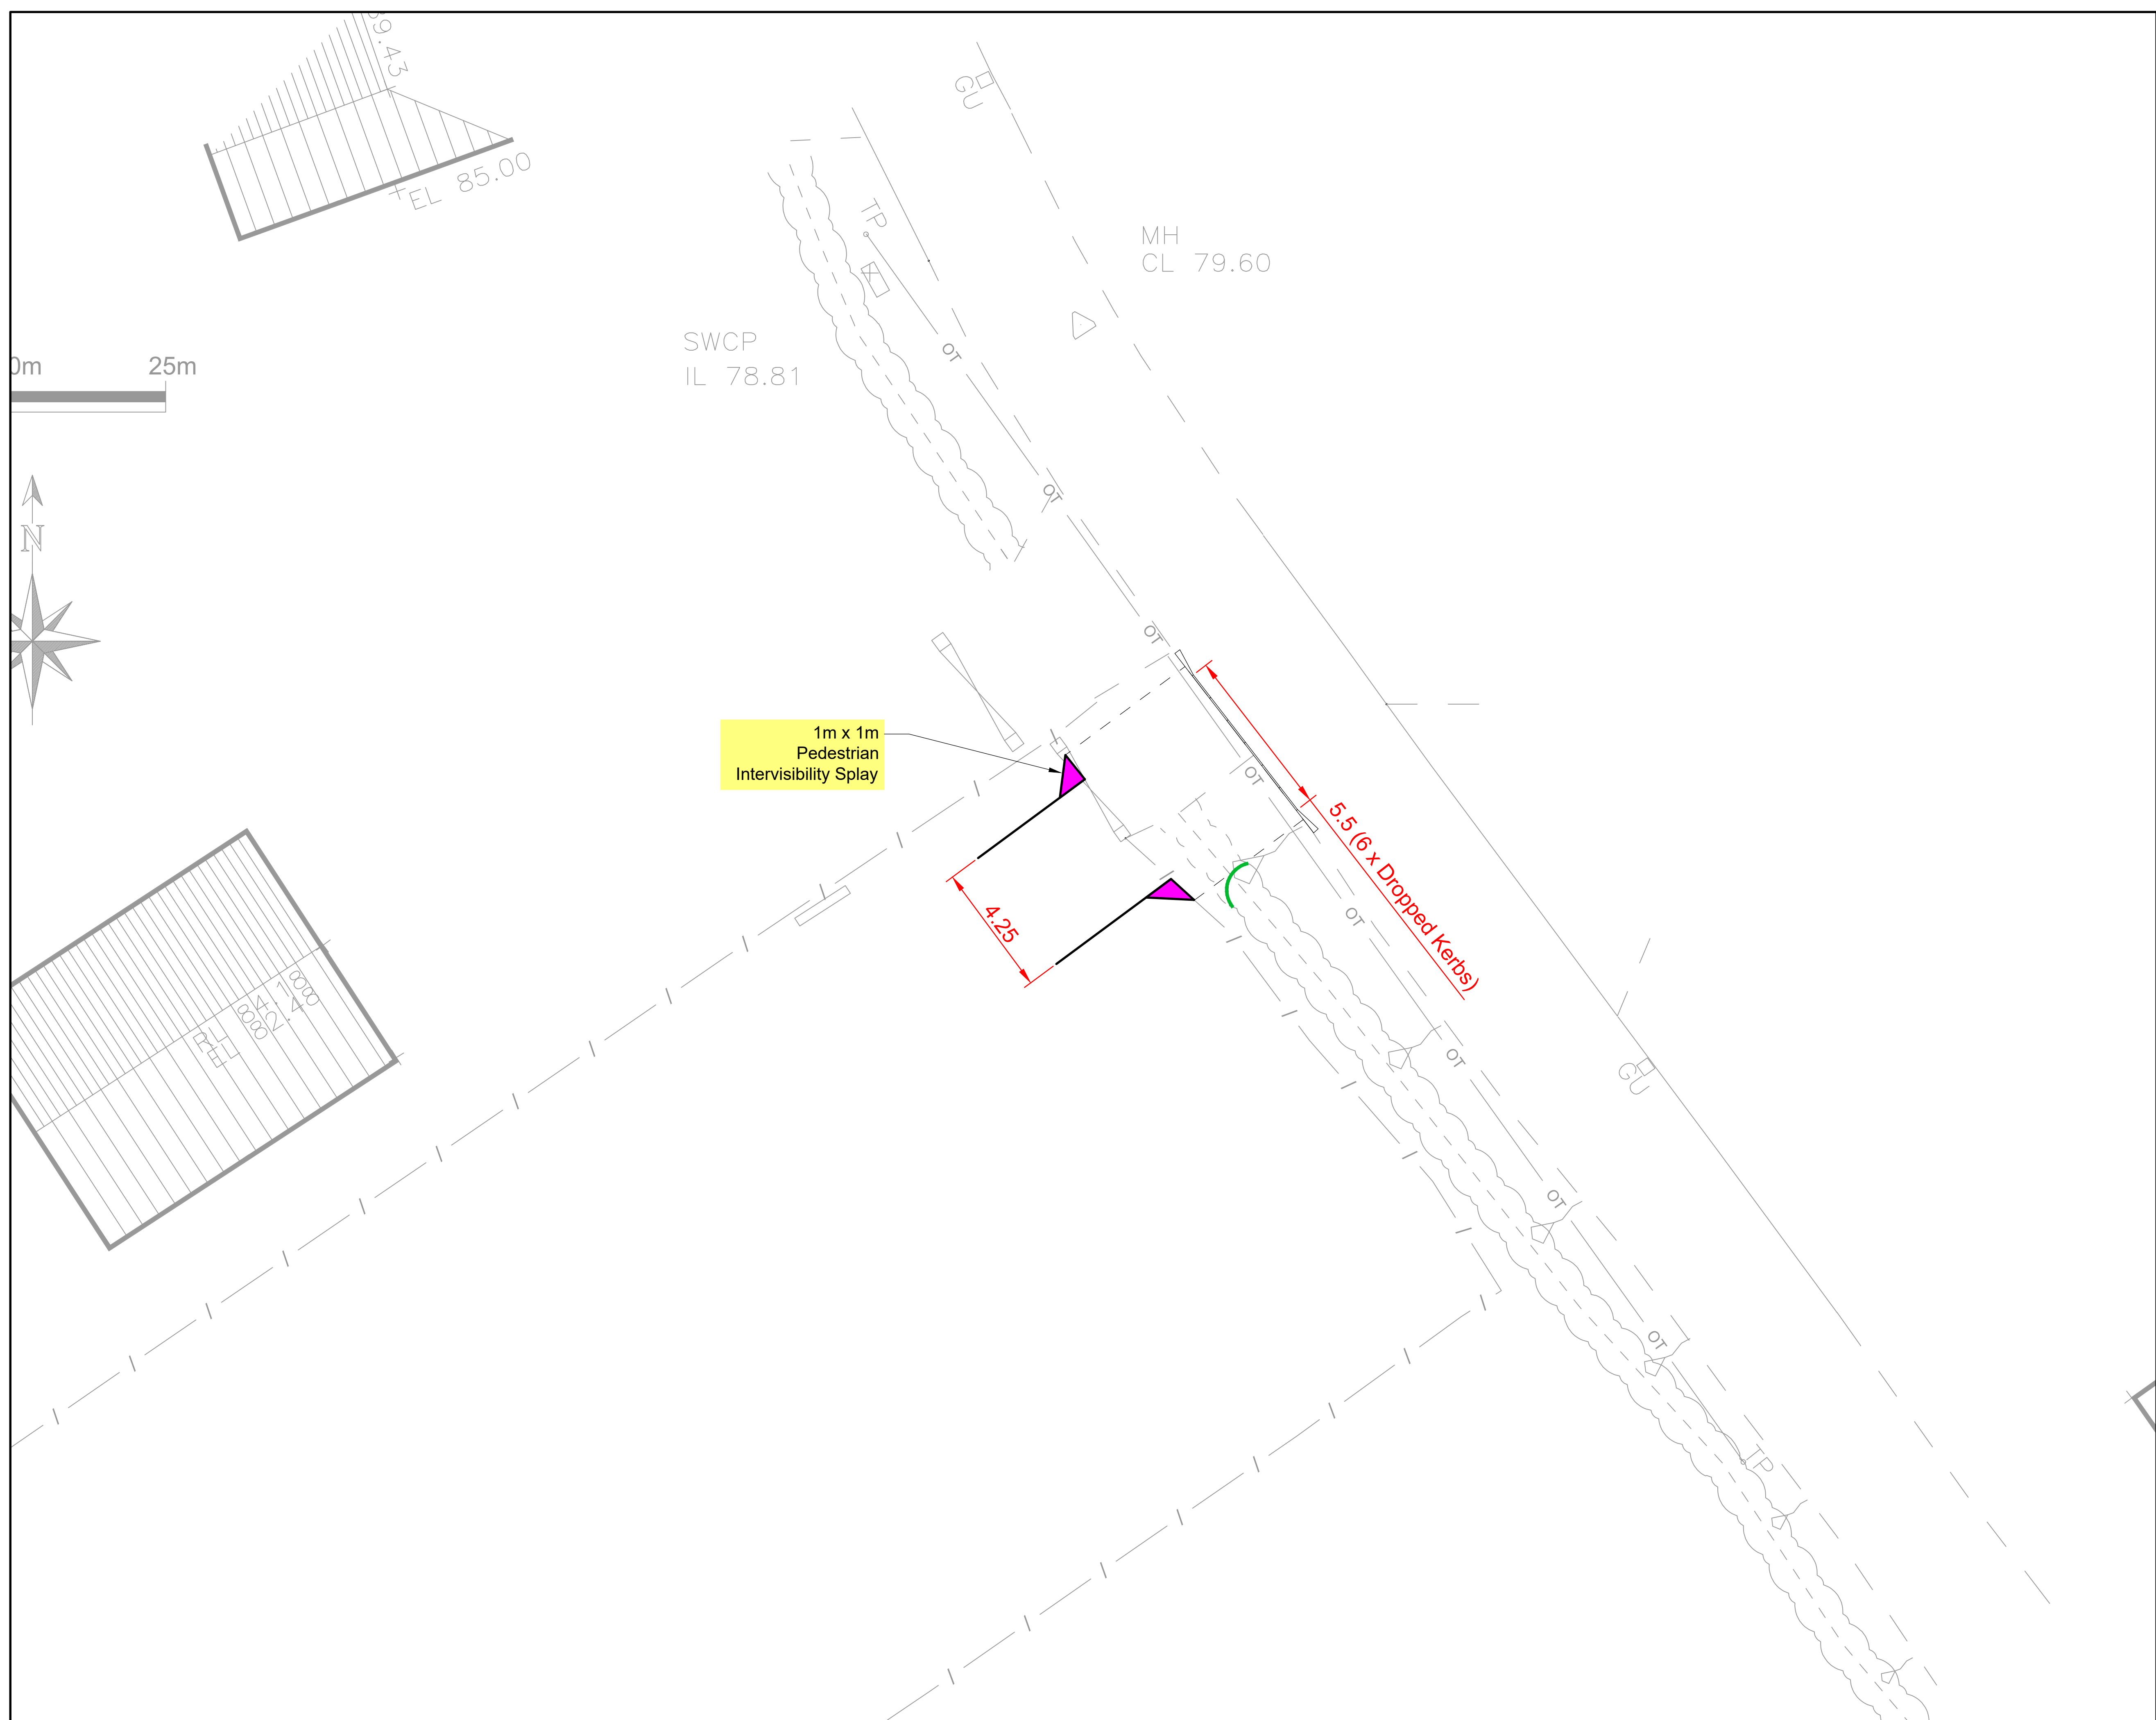

General Notes

Rev	Issue	Comment	Date
-	-	-	-



SAVOY CONSULTING
Specialist Solutions in Transport Planning

Client
Mr G Morley
Architect
•

Project
**Sibson Road
Sheepy Parva
Leicestershire**

Drawing Title
**Site Access Design &
Visibility Splays**
Drawing Number
DWG-01
Scale & Sheet Size
1:100 @ A1