


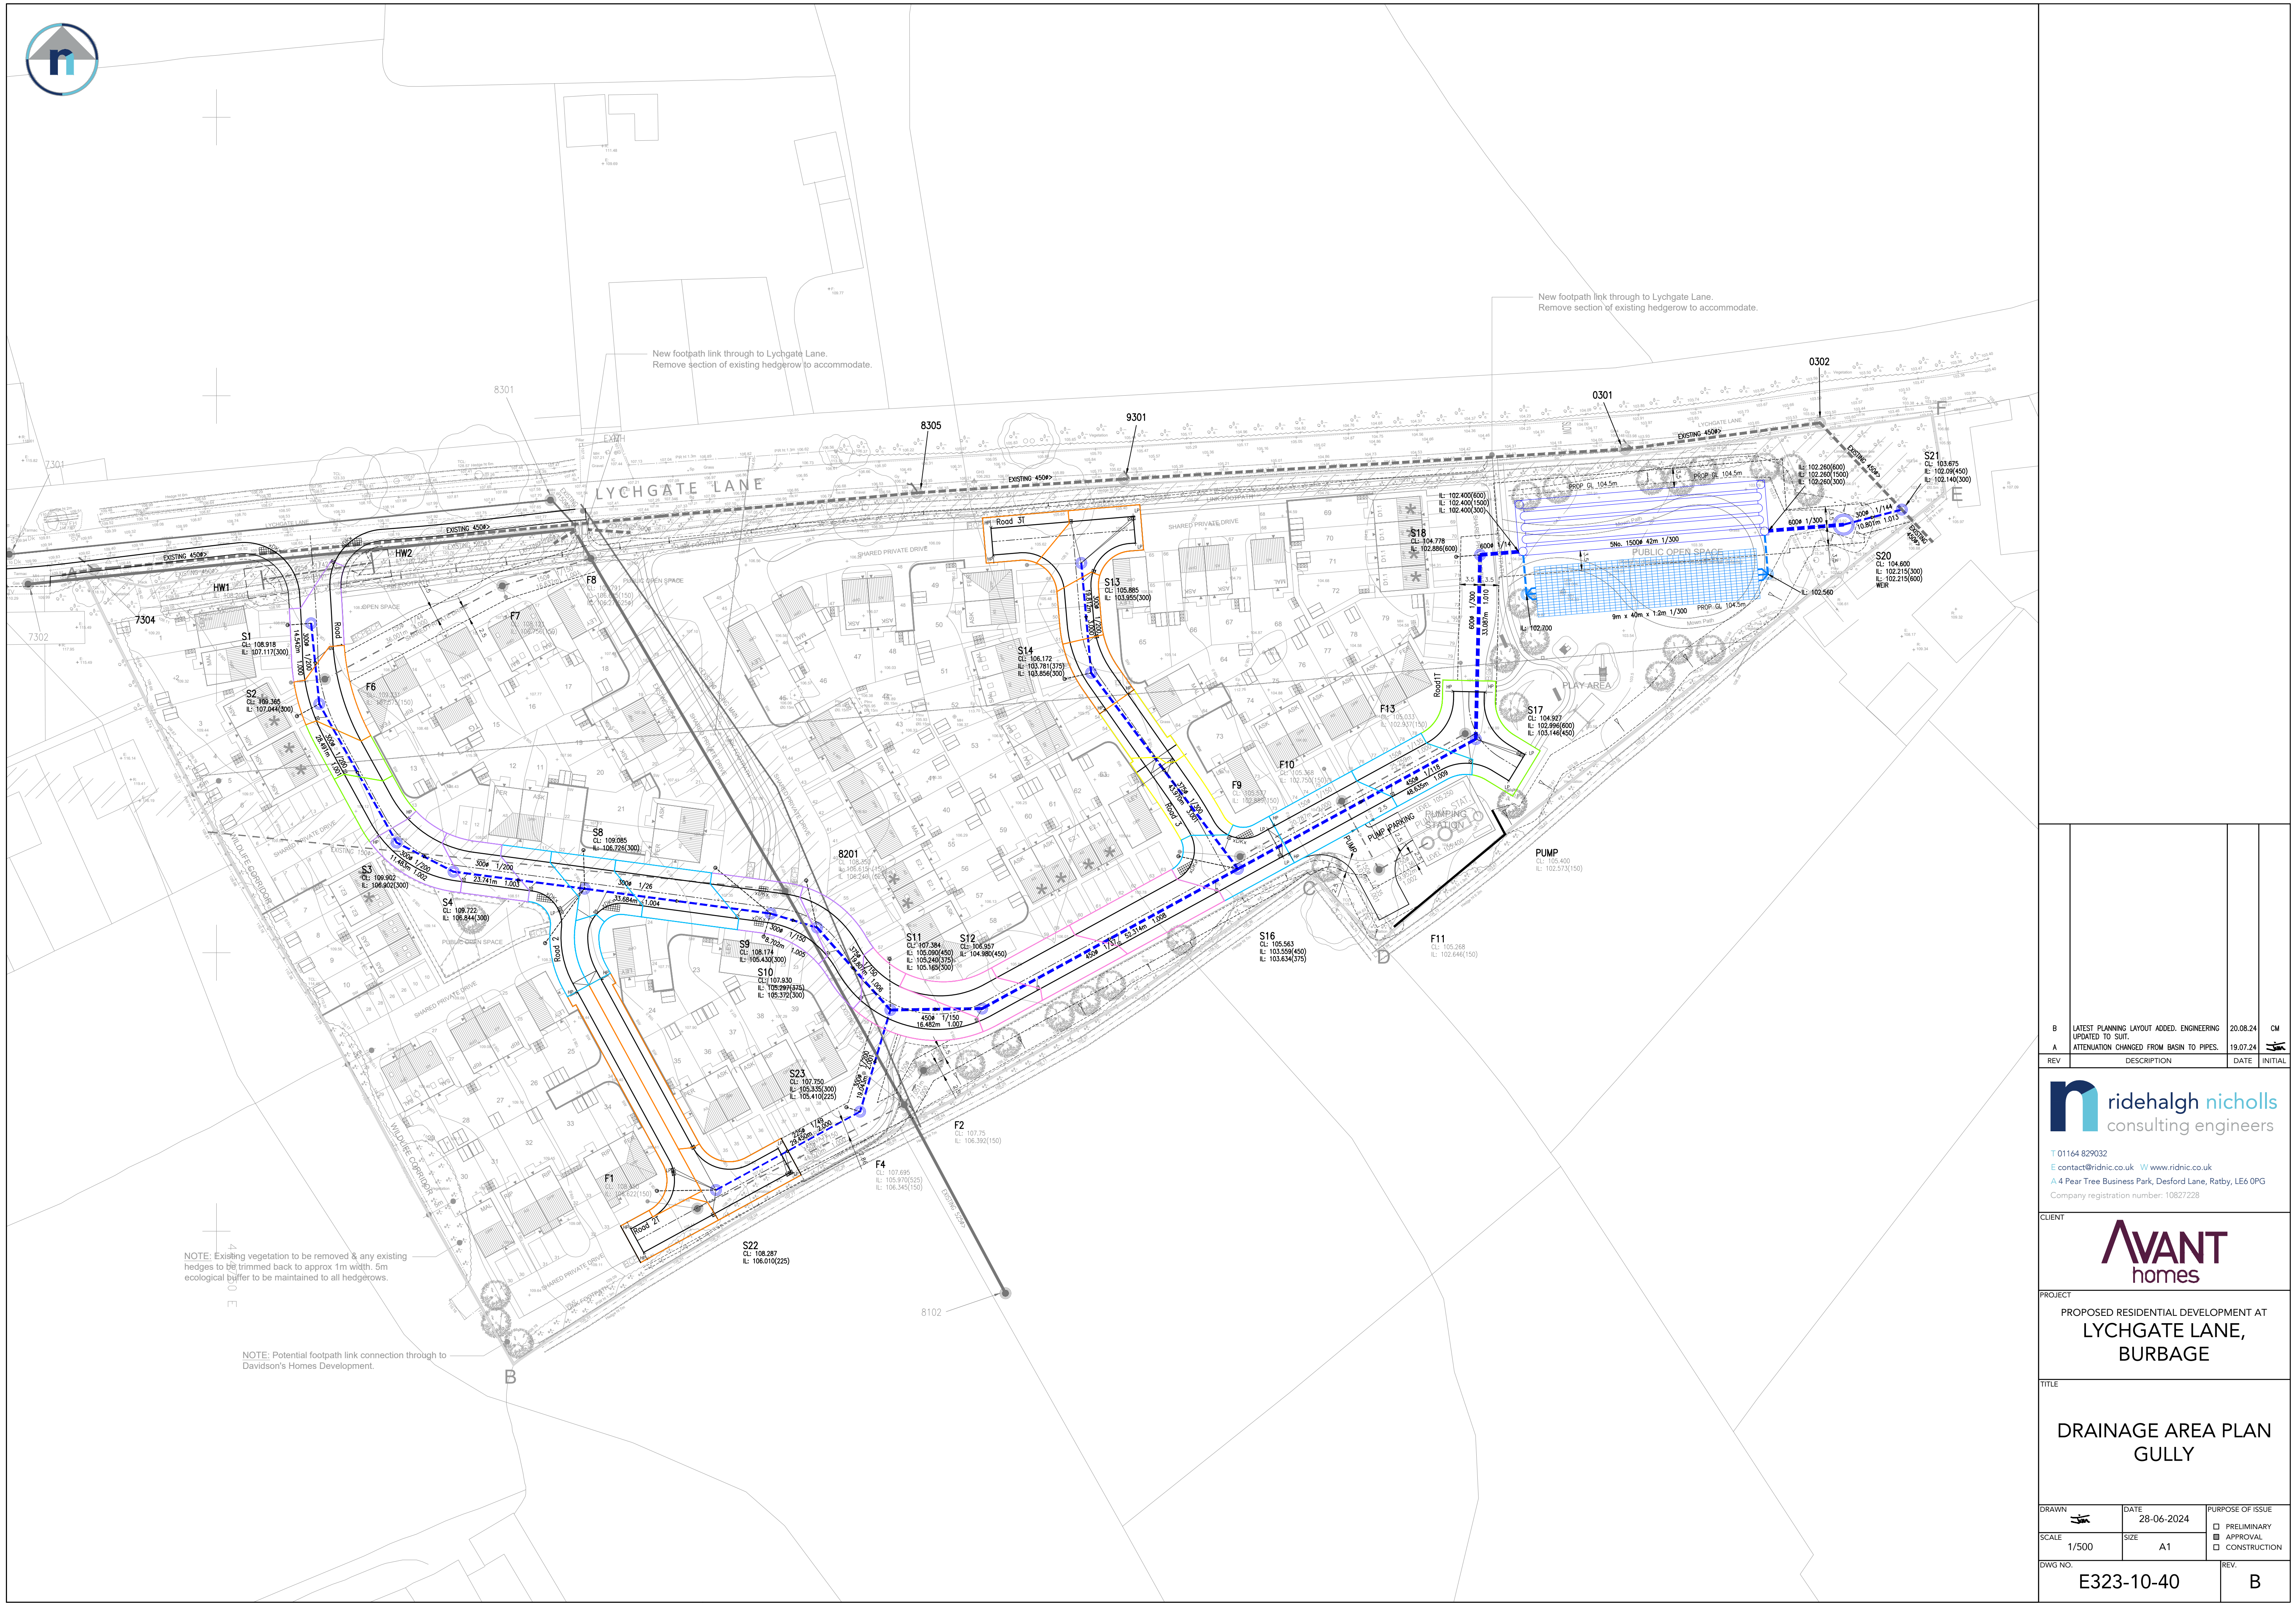

 ridehalgh nicholls
consulting engineers

T 01164 829032
E contact@ridnic.co.uk W www.ridnic.co.uk
A 4 Pear Tree Business Park, Desford Lane, Ratby, LE6 0PG
Company registration number: 10827228

PROJECT

PROPOSED RESIDENTIAL DEVELOPMENT AT
LYCHGATE LANE,
BURBAGE

DRAWN 	DATE 28-06-2024	PURPOSE OF ISSUE ☐ PRELIMINARY ☒ APPROVAL ☐ CONSTRUCTION
SCALE 1/500	SIZE A1	
DWG NO. E323-10-40		REV. B

DRAWN 	DATE 28-06-2024	PURPOSE OF ISSUE ☐ PRELIMINARY ☒ APPROVAL ☐ CONSTRUCTION
SCALE 1/500	SIZE A1	
DWG NO. E323-10-40		REV. B