


Notes

1. Do not scale this drawing. All dimensions must be checked/verified on site. If in doubt ask.
2. This drawing is to be read in conjunction with all relevant architects, engineers and specialists drawings and specifications.
3. All dimensions in meters unless noted otherwise. All levels in metres unless noted otherwise.
4. Any discrepancies noted on site are to be reported to the engineer immediately.
5. This drawing should be printed and read in colour.

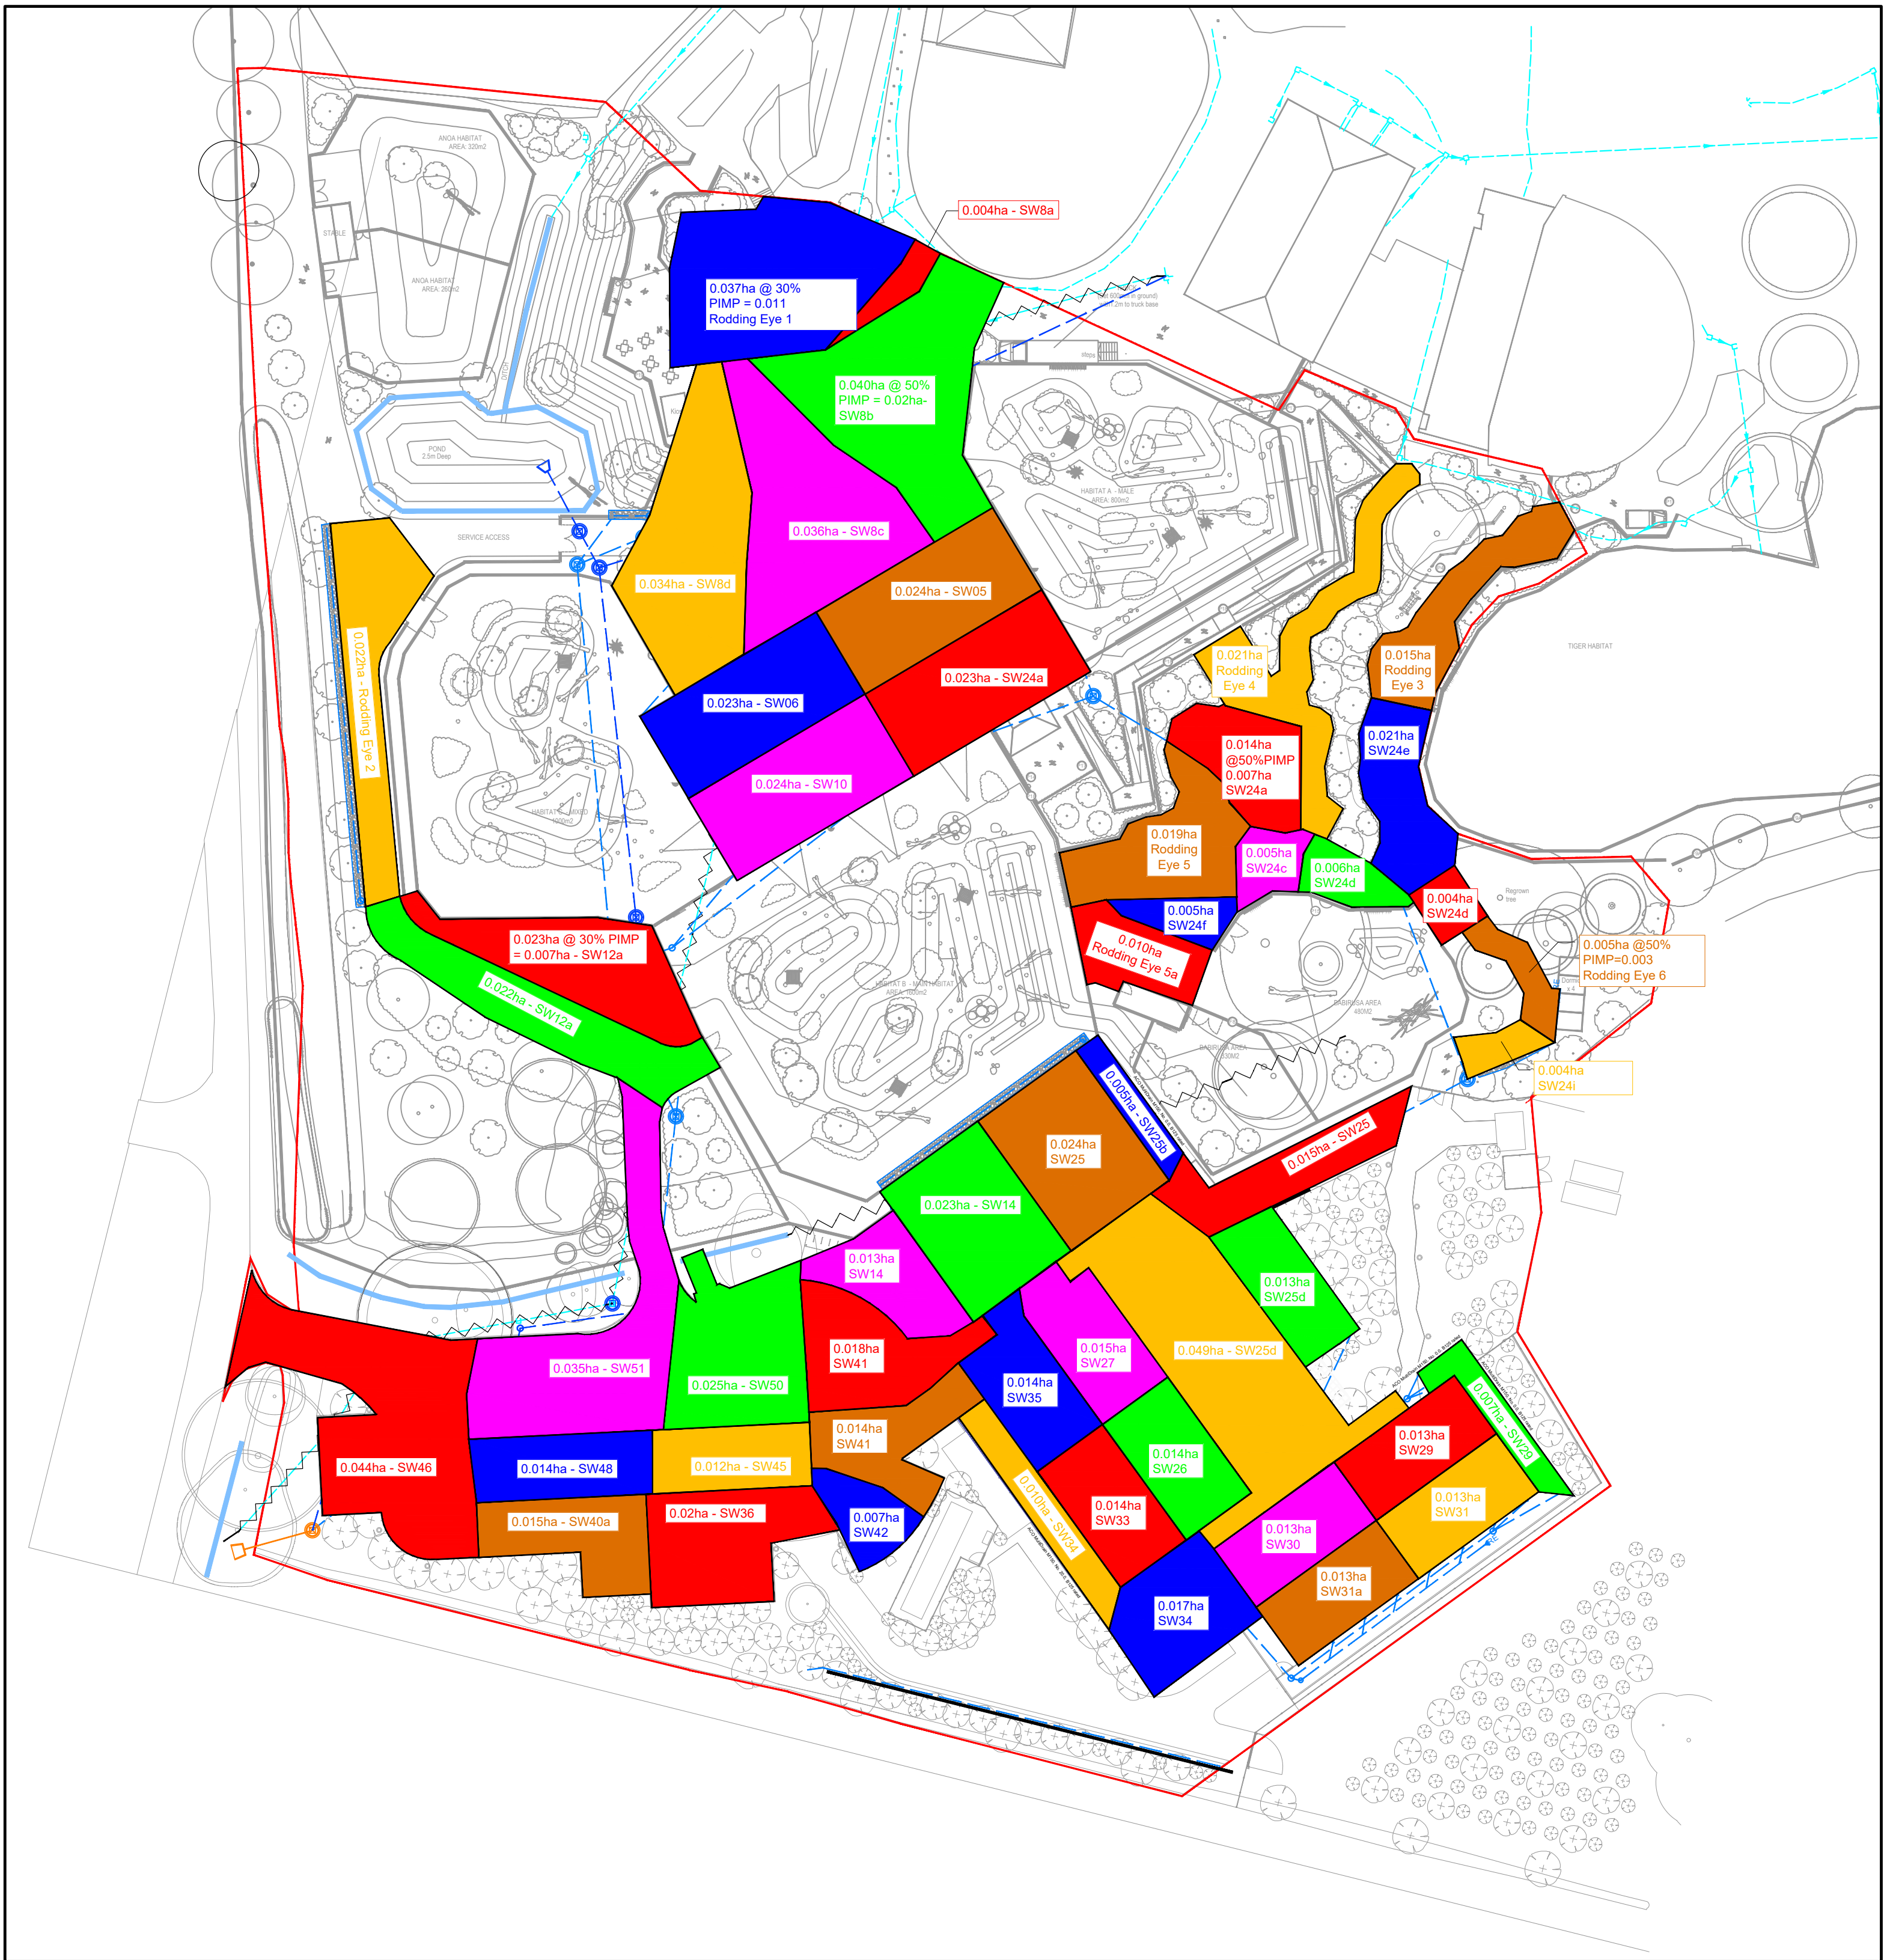

10m SCALE 1:500

P03	02.05.26	Updated to latest design	KJ	ST
P02	25.02.25	Updated to latest design	AB	ST
P01	08.07.24	Stage 3 - Draft Issue.	AB	AW
Rev	Date	Details of Issue	Drawn	Rwd

Issues & Revisions

Consultant

HEXA

Client

HENRY BROTHERS

Project Title

TWYCROSS ZOO

Drawing Title

DRAINAGE CATCHMENT PLAN

Drawn By	AB	Reviewed By	AW
Hexa Ref	600673	Scale at A1	1:500