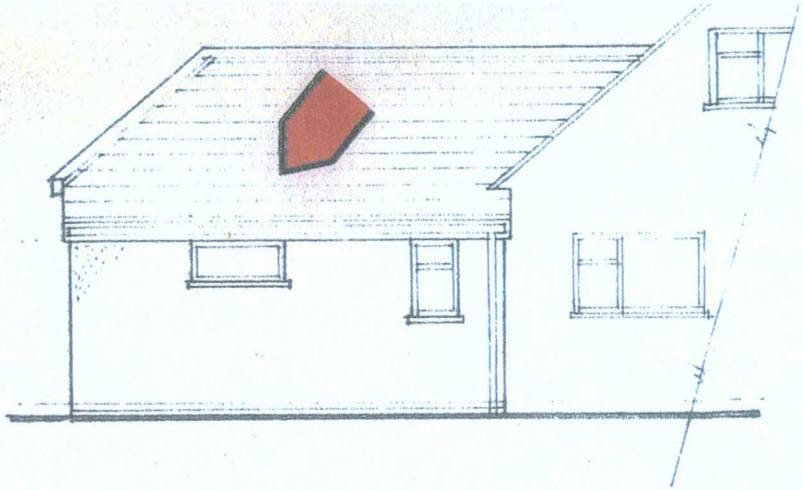

rear elevation

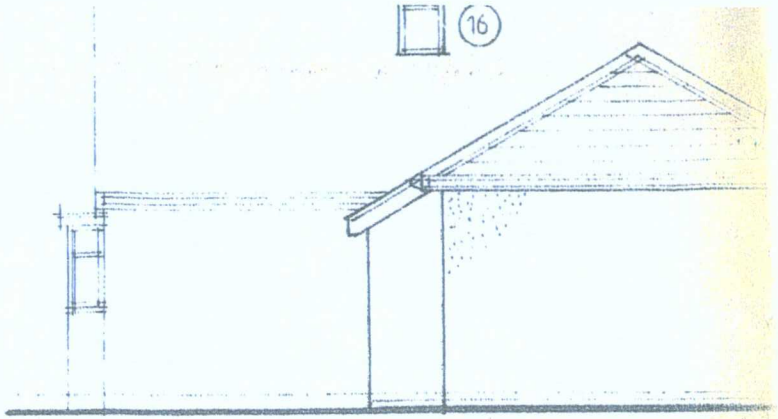

side elevation

NOTE! THIS DRAWING IS TO BE READ IN CO
DRAWING NO.s HP 2649/b/3 AND HP 2649/c

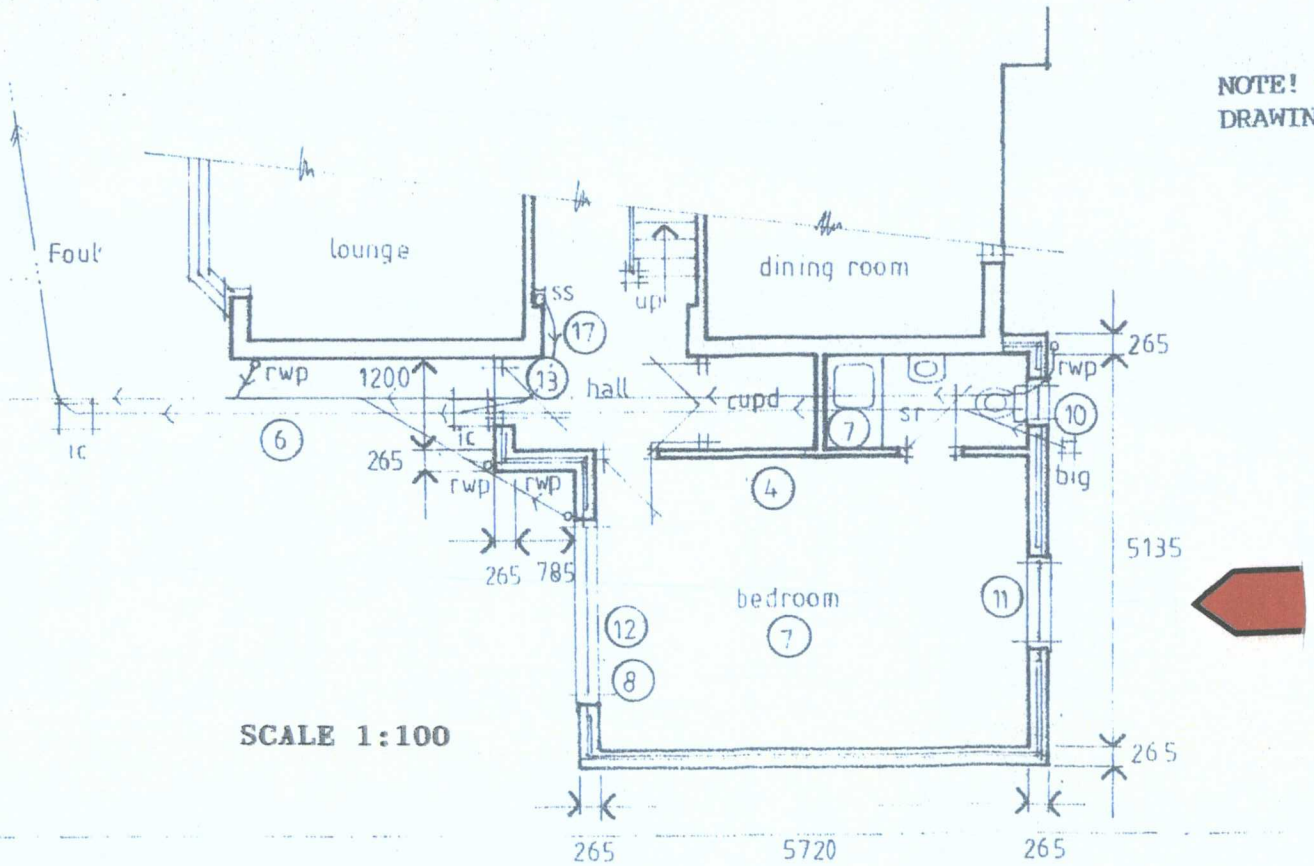

SCALE 1:100

RECEIVED
11 AUG 2009
SERVICES