THIS DRAWING IS FOR TENDERING PURPOSES ONLY, NO DIMENSIONS TO BE SCALED - THE CONTRACTOR IS RESPONSIBLE FOR ALL SITE MEASURING PRIOR TO MANUFACTURE - SHOE ZONE ACCEPTS NO RESPONSIBILITY FOR THE ACCURACY OF THIS DRAWING

REFIT

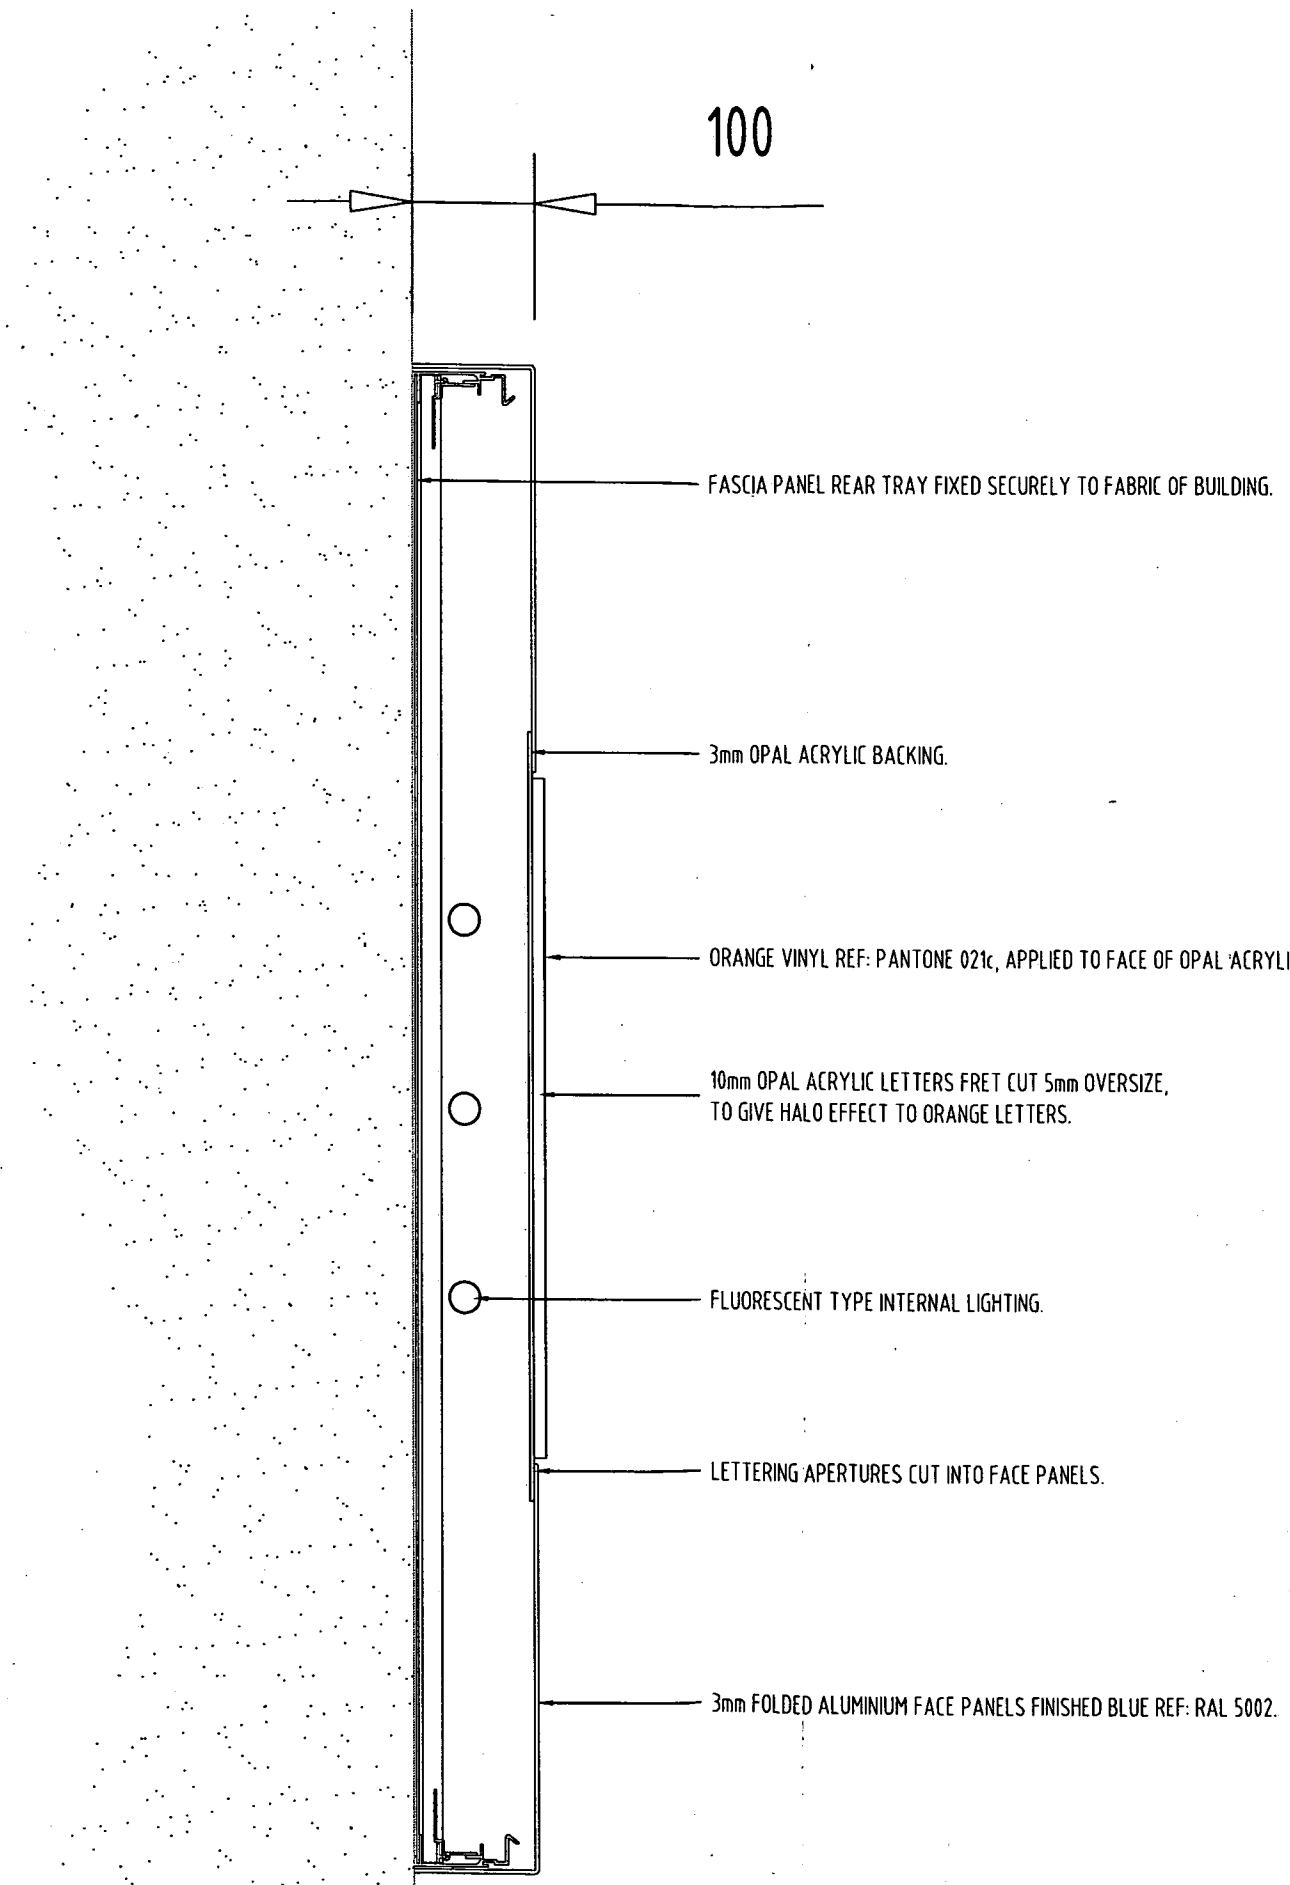

DEVELOPMENT SERVICES
27 MAY 2009
RECEIVED

Shoe Zone

TRADING NAME: SHOEZONE

BRANCH: HINCKLEY 268

ADDRESS: 24/28 CASTLE STREET, HINCKLEY LE10 8BD

TITLE: FASCIA SECTION

PAPER	DRAWING NUMBER	DATE	REV
A3	08/268/10	23.05.08	-
SCALE	DRAWN BY	CHECKED & APPROVED BY	
NTS	VM		

REGISTERED OFFICE
SHOE ZONE LIMITED
HARAMEAD BUSINESS CENTRE
HUMBERSTONE ROAD, LEICESTER, LE1 2LH
www.shoezone.net
Tel:0116 2223000 Fax:0116 2223001