


Facing Materials Plan Master

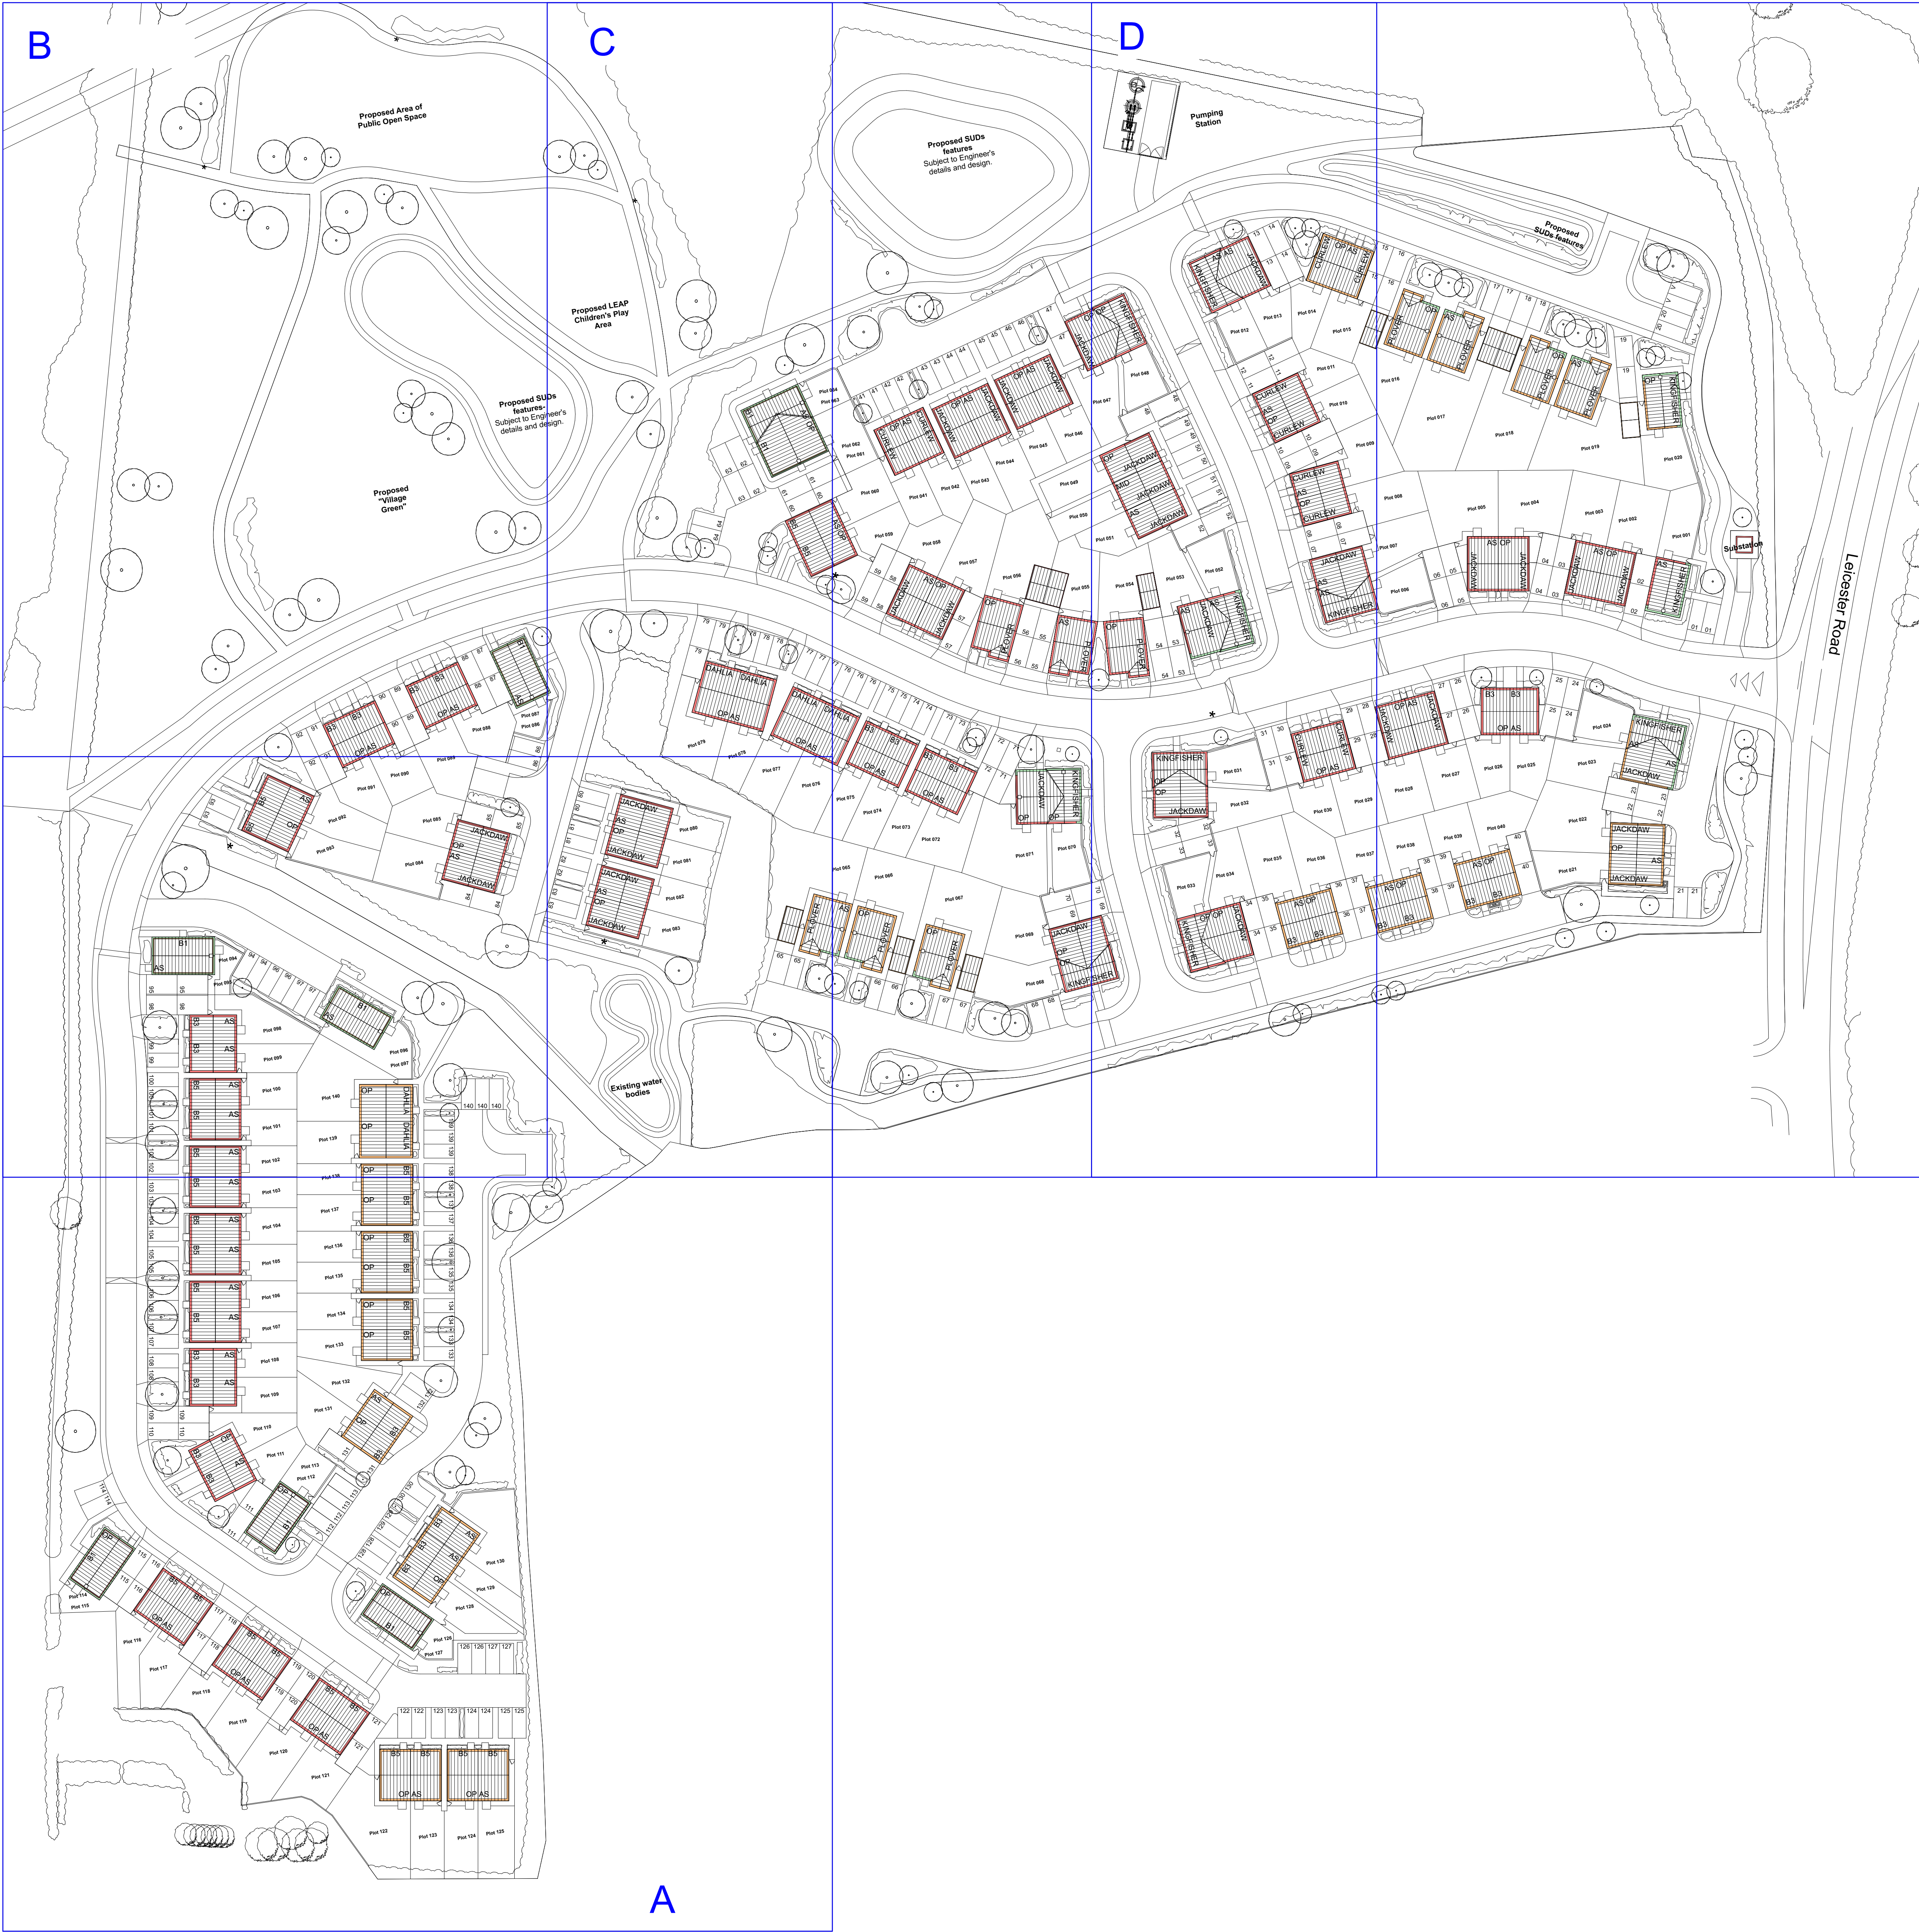

Facing Materials Legend	
Primary facade materials:	
	Brick - Red - Durham Claret in stretcher bond
	Brick - Red Multi - Forterra Kilton Acton Red in stretcher bond
	Render - Off-White/Chalk - TBC
Other materials:	
Roof	
Rustol Grampian Slate Grey roof tiles throughout	
Rainwater Goods	
Black UPVC	
House types, Front Doors	
Black - TBC	
House types, Windows	
White UPVC	
DPC Brick	
To match predominant facing brick	
Soffits and Fascias	
Black UPVC	
Note:	
Exact material specifications TBC subject to local authority approval.	

Note: This drawing contains a reproduction of the original Ordnance Survey data licence ref: 10002452. This information must not be used for setting out and is subject to a full topographical survey being undertaken.

Note: This drawing contains a reproduction of the original topographical and building survey information (drawing ref: TOPD_20_01, TOPD_20_02, TOPD_20_03) as provided by Vistry Partnerships 11/05/2023. Any discrepancies are to be brought to the attention of brp architects immediately and before any further works commence.

Disclaimer: brp architects ltd accept no responsibility for work not undertaken fully in accordance with the contents of this drawing and related specifications. This document and its design content is copyright protected and shall be used in conjunction with all other associated project information including models, specifications, schedules and related consultants documents. Do not scale from documents for construction purposes. Dimensions take precedence over scaling. All scales noted correct at original paper size. All dimensions to be checked on site. Immediately report any discrepancies, errors or omissions on this document to the signatory of this drawing.

Rev	Date	Drawn	Note
002	4/2/25	JSL	Brick and tile materials indicated on legend.

Vistry Partnerships

brp architects

Vistry Partnerships	
Project Title	
Proposed Residential Development Leicester Road Earl Shilton	
Drawing Title	
Facing Materials Plan Master	
Drawing Scale	
Construction	
Scale	Original Paper Size
1:500	A0
Drawn By	Checked By (If not same)
JSL	JSL
Date	Date
22.11.24	
Document Reference	
MZ560-BRP-00-ZZ-DR-A-SIT-0080-C02	