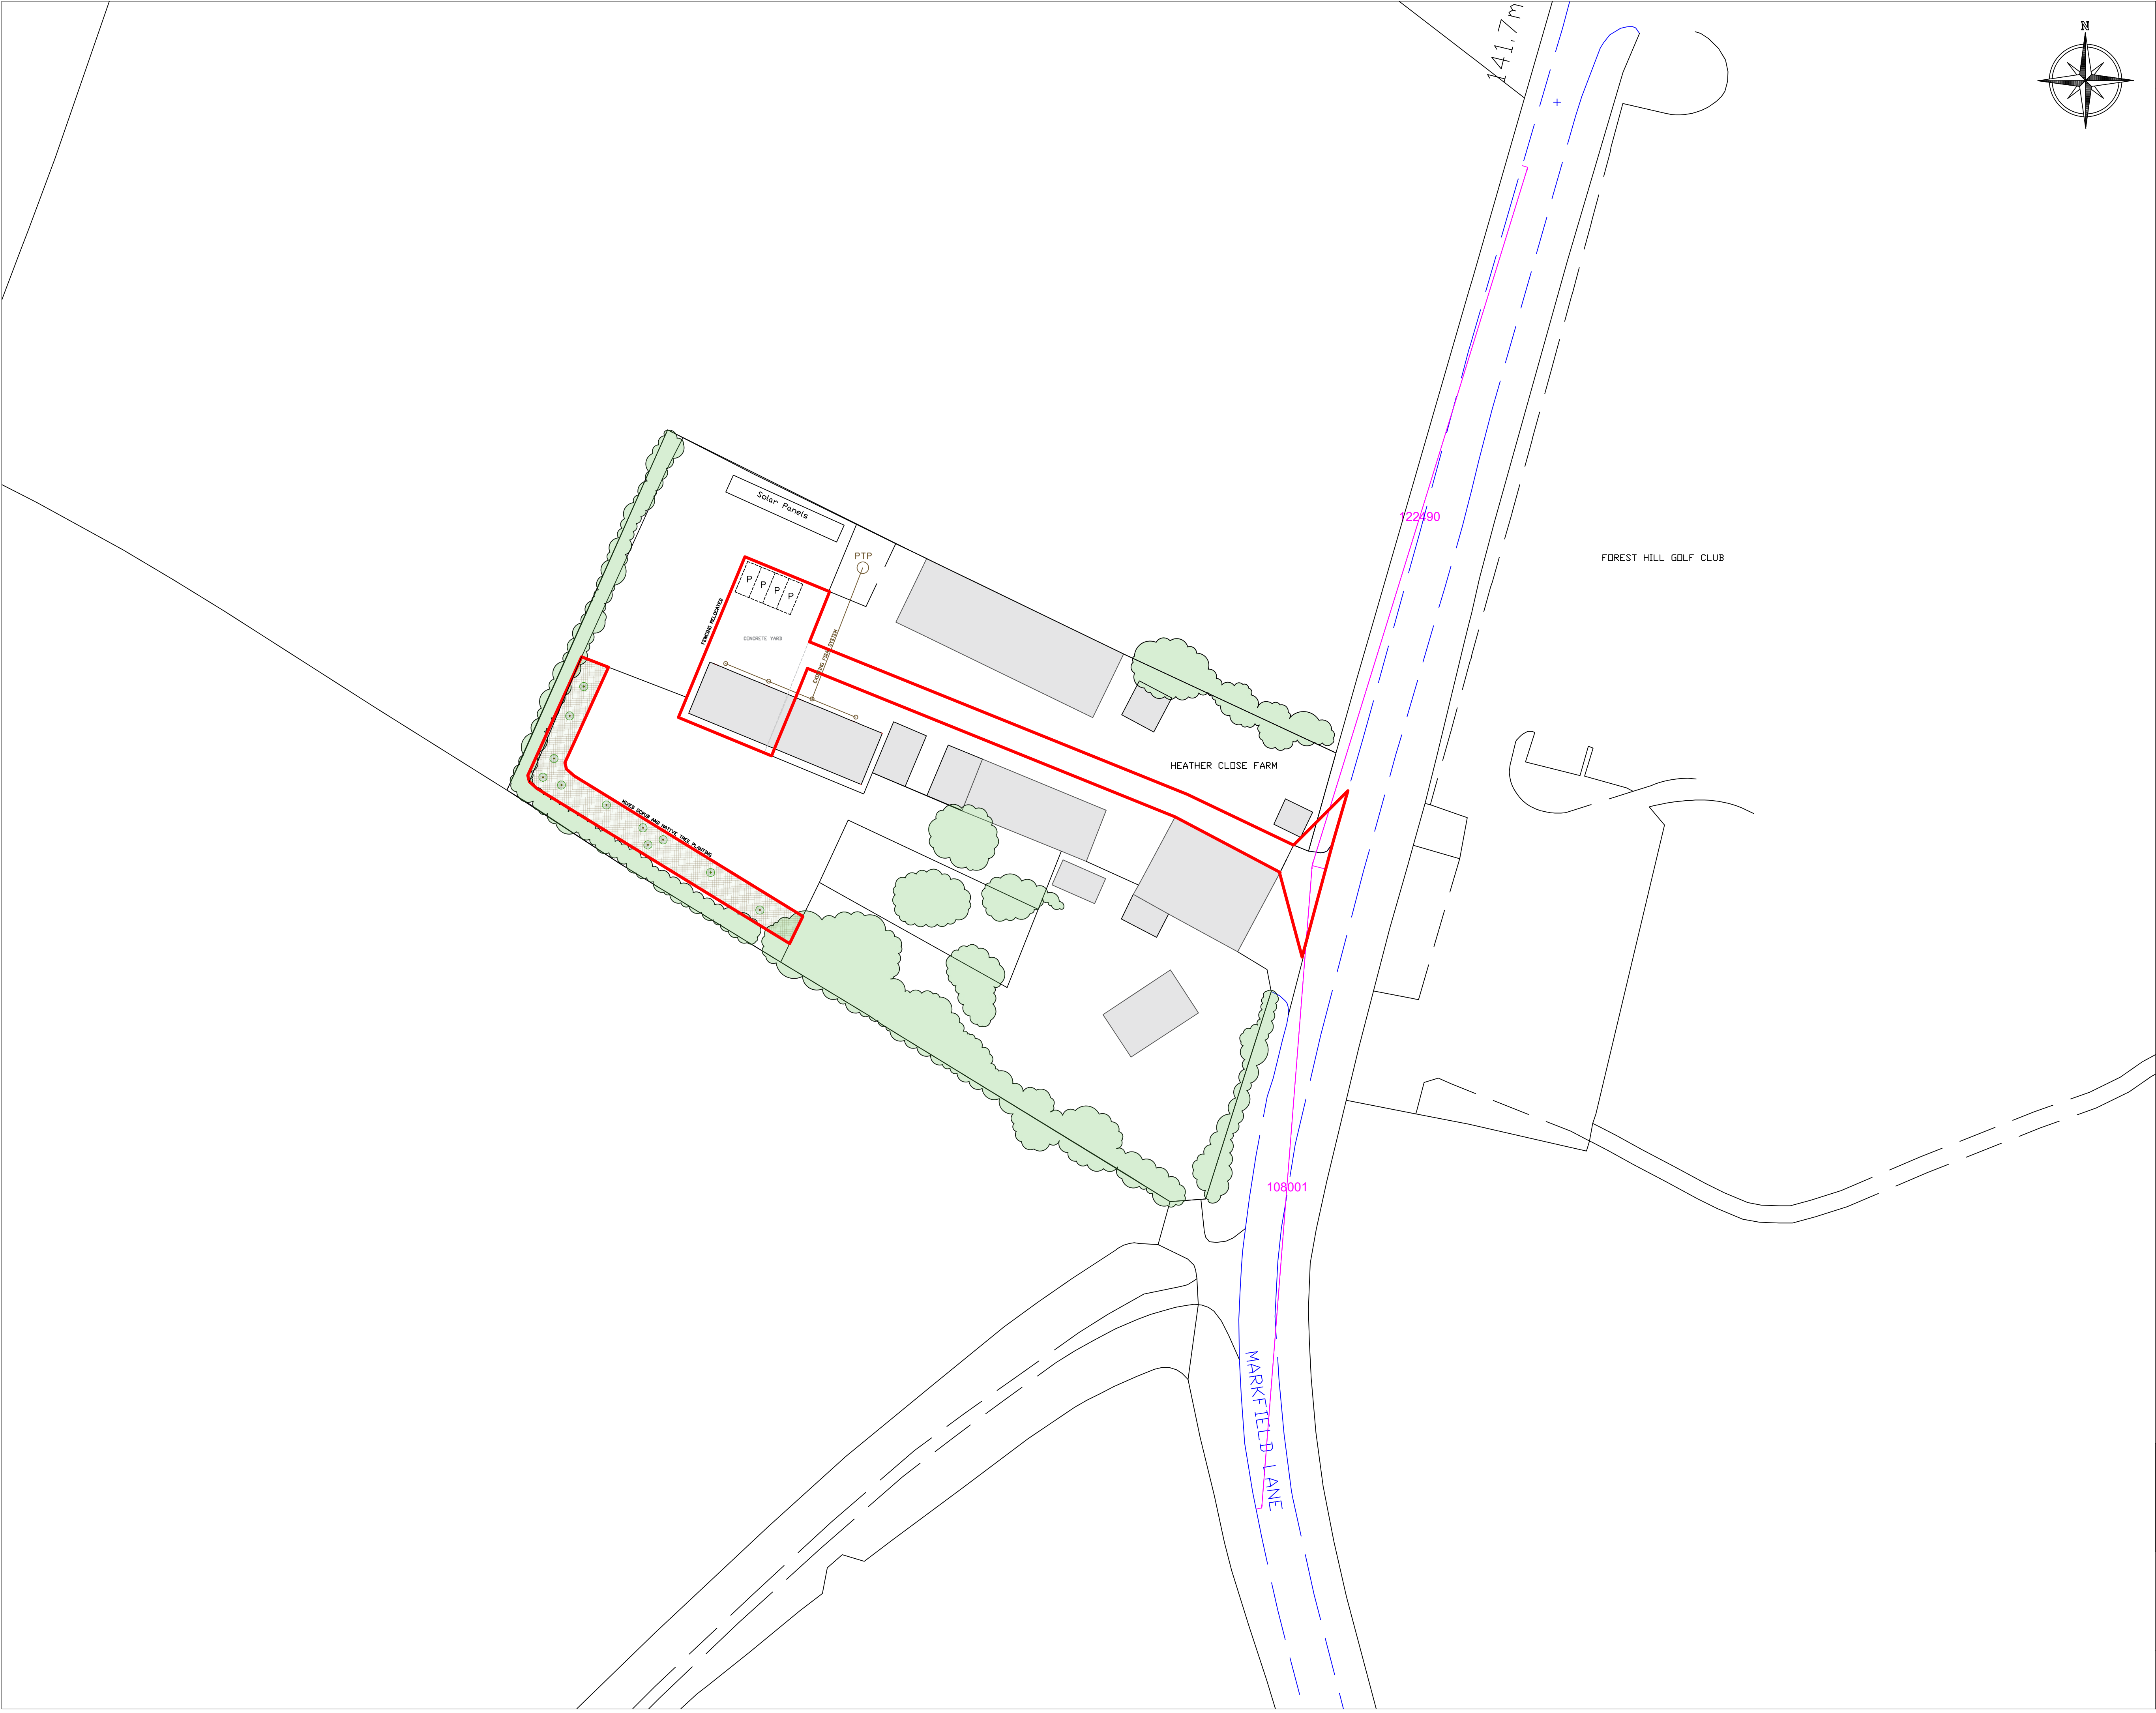


ALL DRAWINGS PREPARED BY ANDREW
LARGE SURVEYORS LTD ARE TO BE
UTILISED FOR PLANNING PURPOSES
ONLY

NOTES:

Tree Species to include 1.8–2.25m
high bare stock. Species to
include:

- Acer campestre 10%
- Alnus glutinosa 20%
- Carpinus betulus 25%
- Populus tremula 20%
- Quercus robur 25%

Scrub species to include 1+1
transplant bare root stock planted
an 1no./m2 with rabbit protection.
Species to include:

- Cornus sanguinea 10%
- Corylus avellana 15%
- Crataegus monogyna 35%
- Prunus spinosa 20%
- Rosa canina 10%
- Salix caprea. 10%

AndrewLarge
surveyors LTD

HEATHER CLOSE FARM
MARKFIELD LANE
BOTCHESTON
LEICESTERSHIRE
LE9 9FH
PROPOSED SITE LAYOUT
SCALE: 1:500@A1