


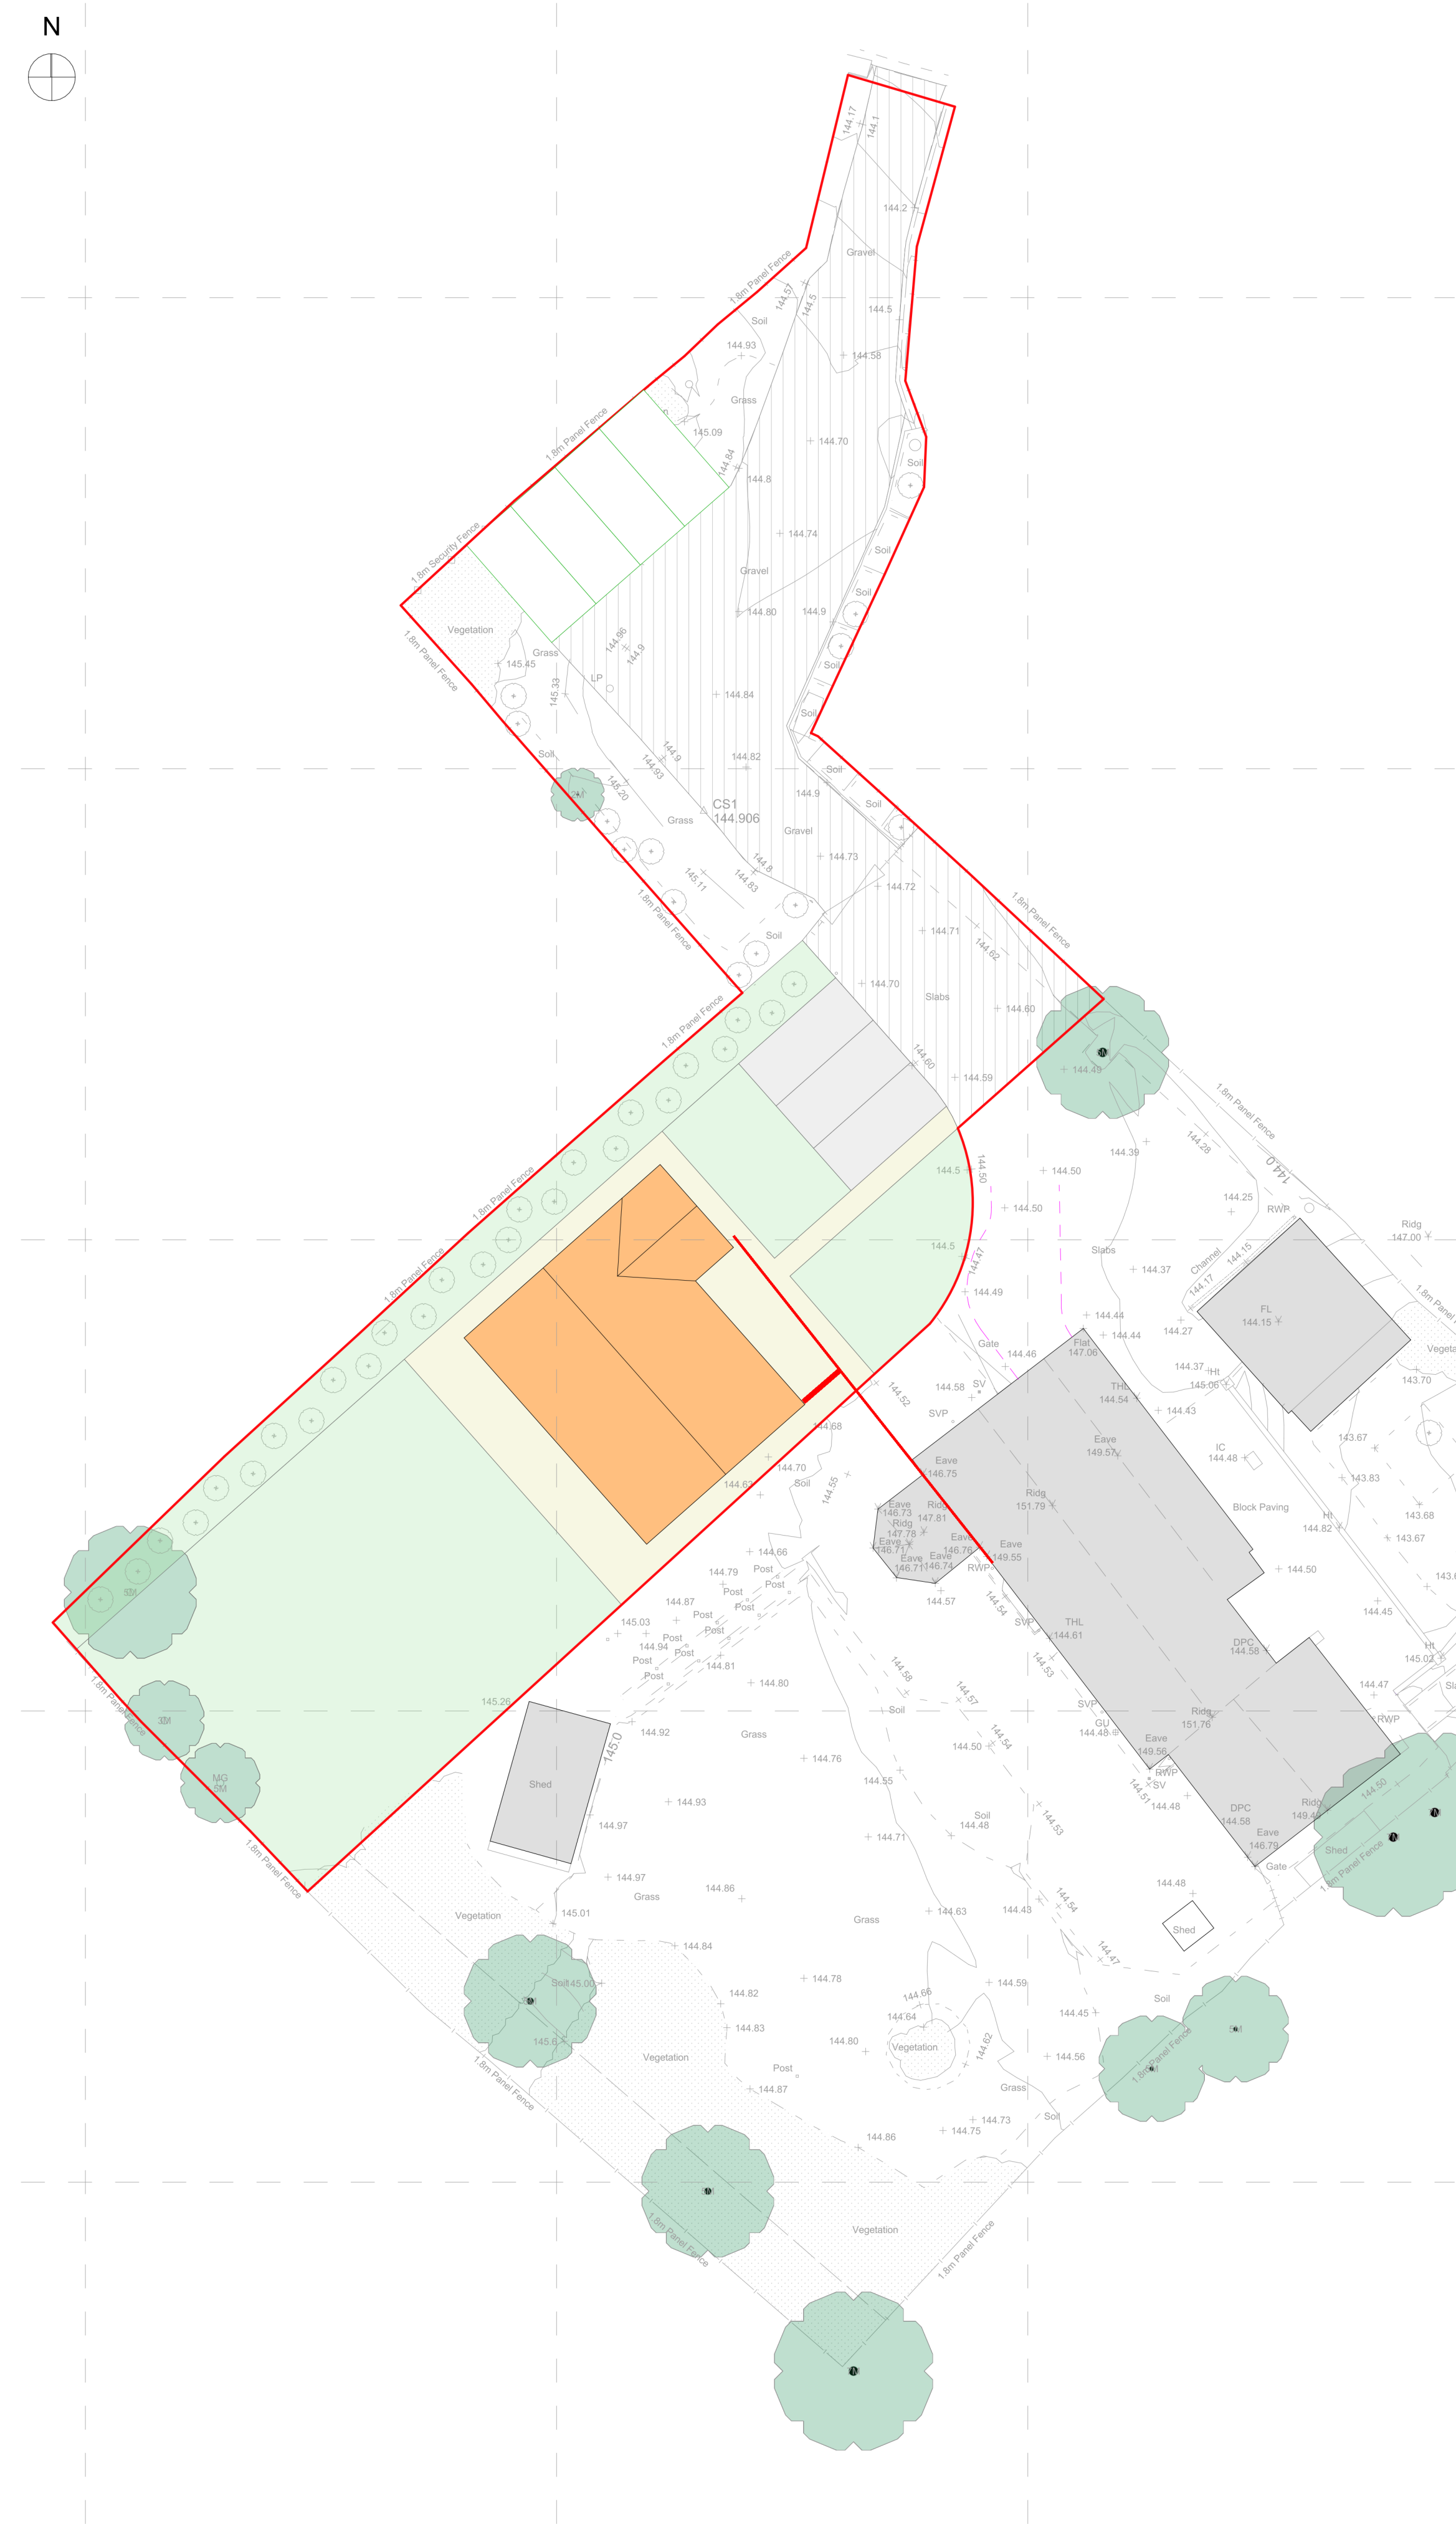

SCALE BAR 1:200

Offices:
SHREWSBURY, CONWY, CHESTER

Tel: **01743 236 400** | Tel: **01244 569 008**

Email: **HELLO@BASEARCHITECTURE.CO.UK**

Web: **BASEARCHITECTURE.CO.UK**

- Proposed New-Build Dwelling
- Shared Driveway Access
- Visitor Parking Spaces
- External Hardstanding
- Amenity Space
- Vehicle Swept Path

This drawing is the property of base Architecture & Design Ltd. It shall not be copied or scanned, in part or whole, without prior consent of base Architecture and Design. Do not scale this drawing.

RIBA