
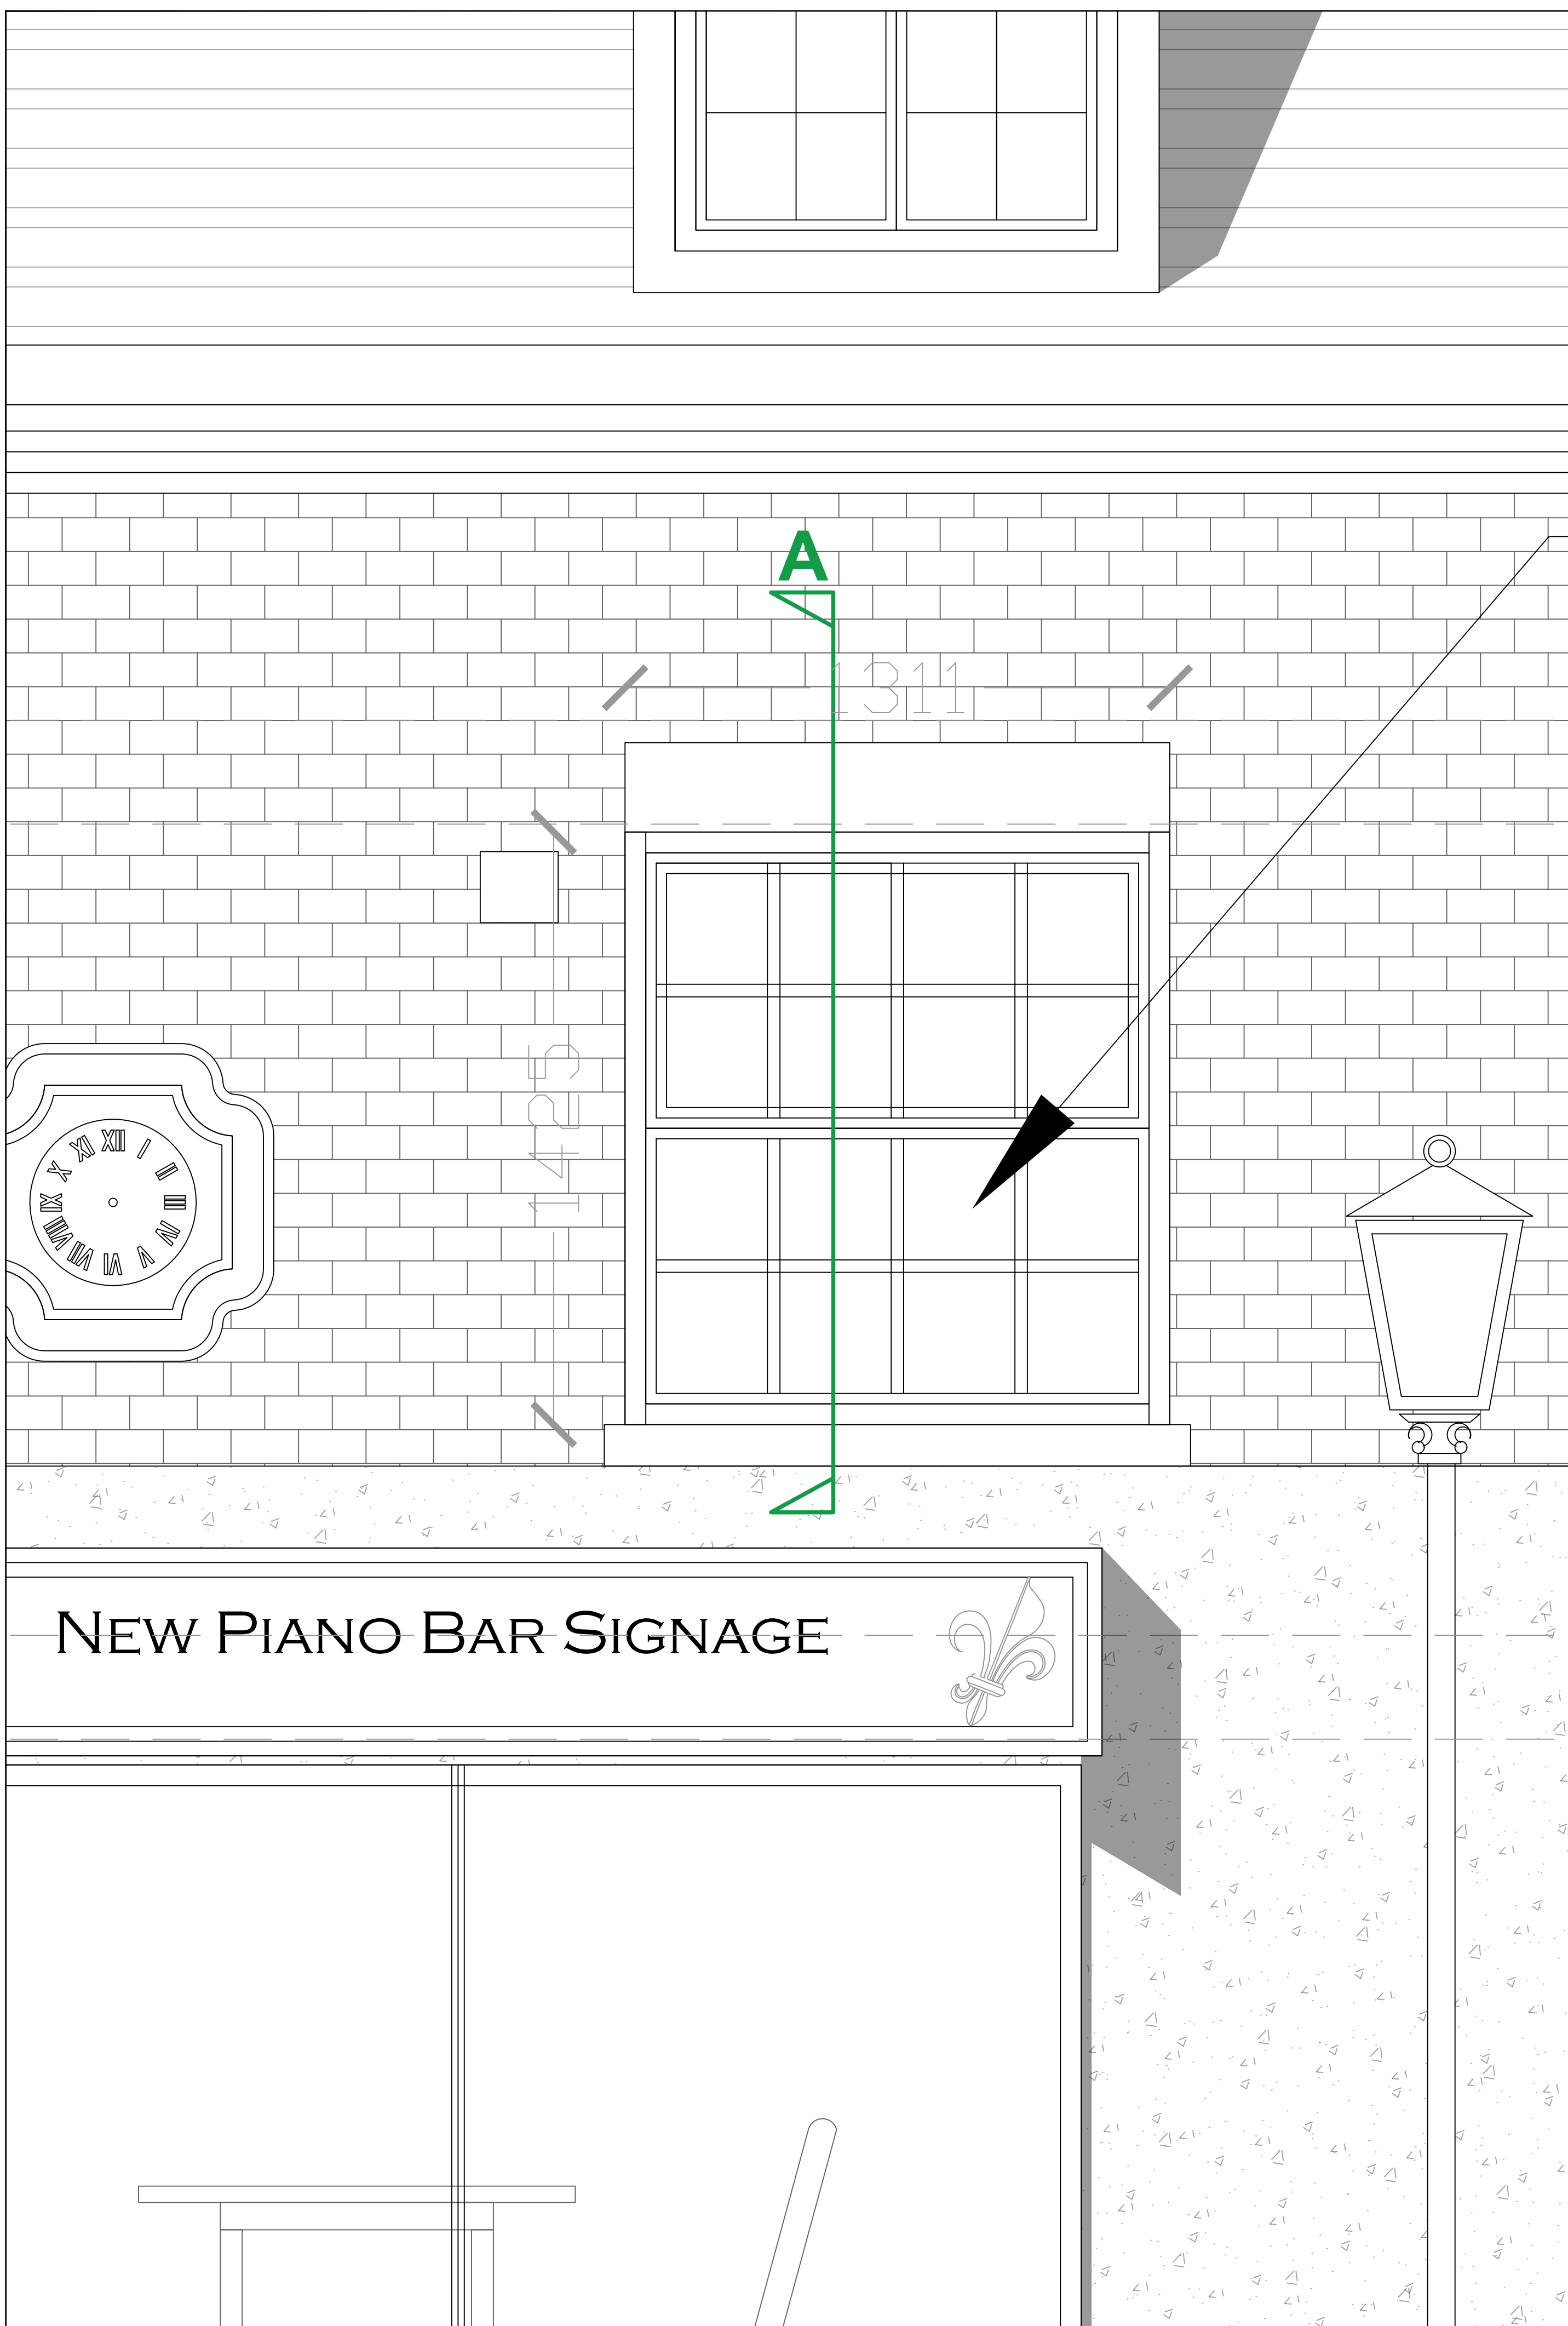


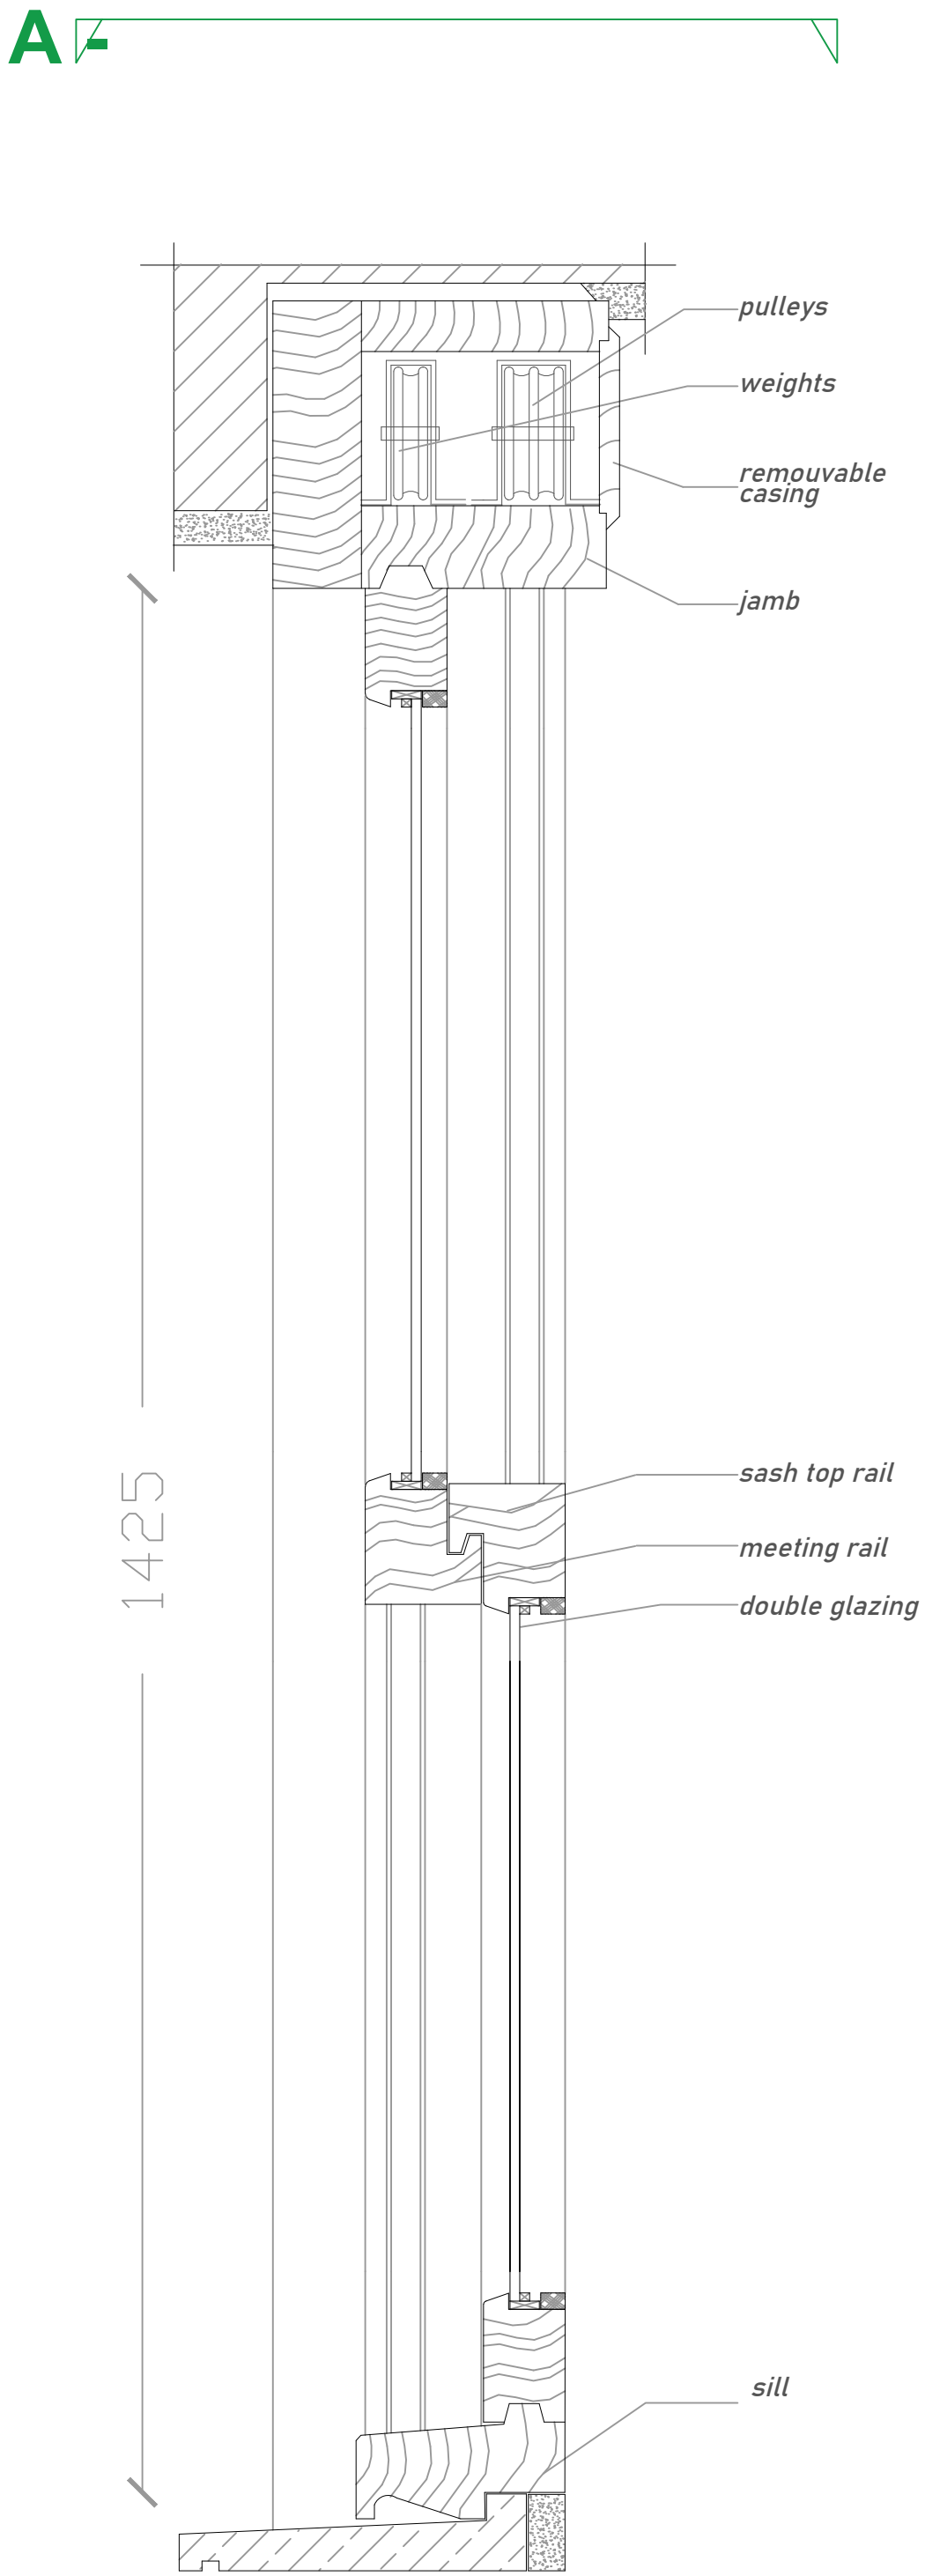

16 Pane Original Timber Sash Windows painted In The Existing Colour

Timber Sash Windows To First Floor Front Elevation 3No.

[illegible]