


No	Note
1.	ONLY TO BE SCALED WHEN PRINTED AT A1
2.	All dimensions in mm unless indicated.
3.	Plans should be checked by the client, structural engineer and building control, no responsibility will be given to the designer.

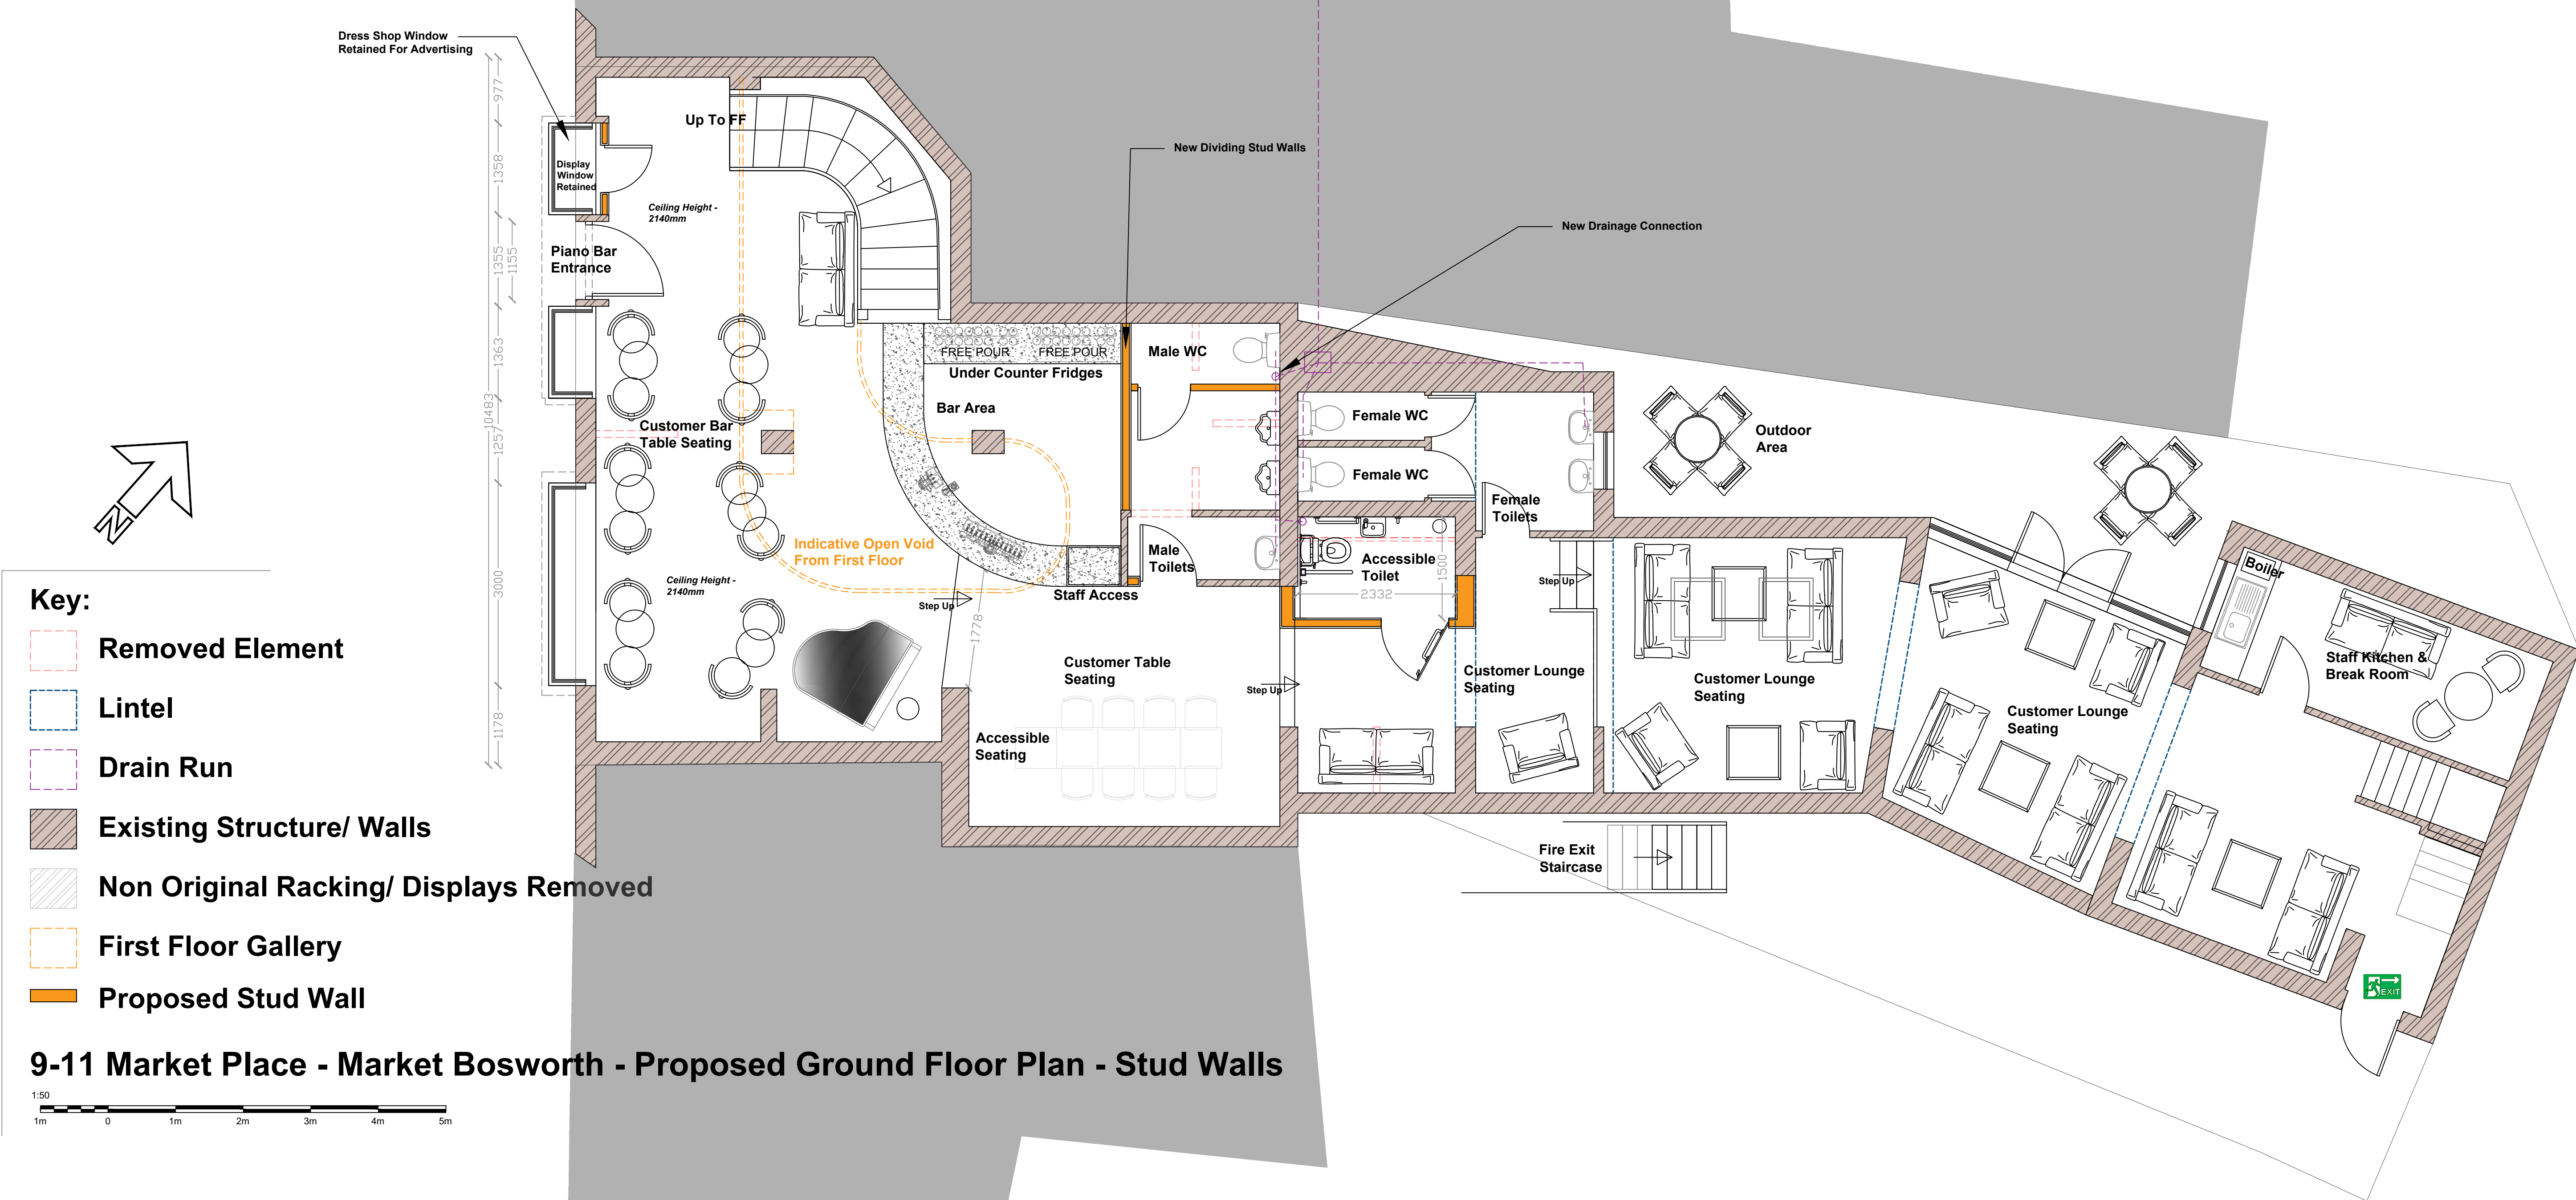

STUD DIVIDING WALL SPECIFICATION

Individual studs, sills and headplates should be 38mm x 75mm minimum, although larger sizes may be required to achieve an adequate level of fire resistance
studs should be spaced at a maximum of 600mm centres
mid height noggings should be installed when required for additional stiffness
lintel and cripple studs should be provided to each opening, except when the stud spacing is unaffected
multiple joists should be supported by multiple studs
framing joints should be secured with a minimum of two nails per joint
where internal walls are made up from panels, structural continuity should be maintained, e.g. by the use of a continuous top binder.

Rev	By	Date	Description	Chk'd
Ladbury Architectural Design WILLIAM LADBURY 11 SEDGEMERE ROAD MARKET BOSWORTH CV13 0AY TEL : 07841354894 william@ladburyad.com				
Project: 9-11 MARKET PLACE MARKET BOSWORTH				
Drawing Title: PROPOSED GROUND PROPOSED STUD WALLS				
Drawn	Chk'd	Appd	Status	Date
WLADBURY			PLANNING	06.09.25
Scale @ A1				1:50
Drawing No: 9-11MARKT-PS25-19				