
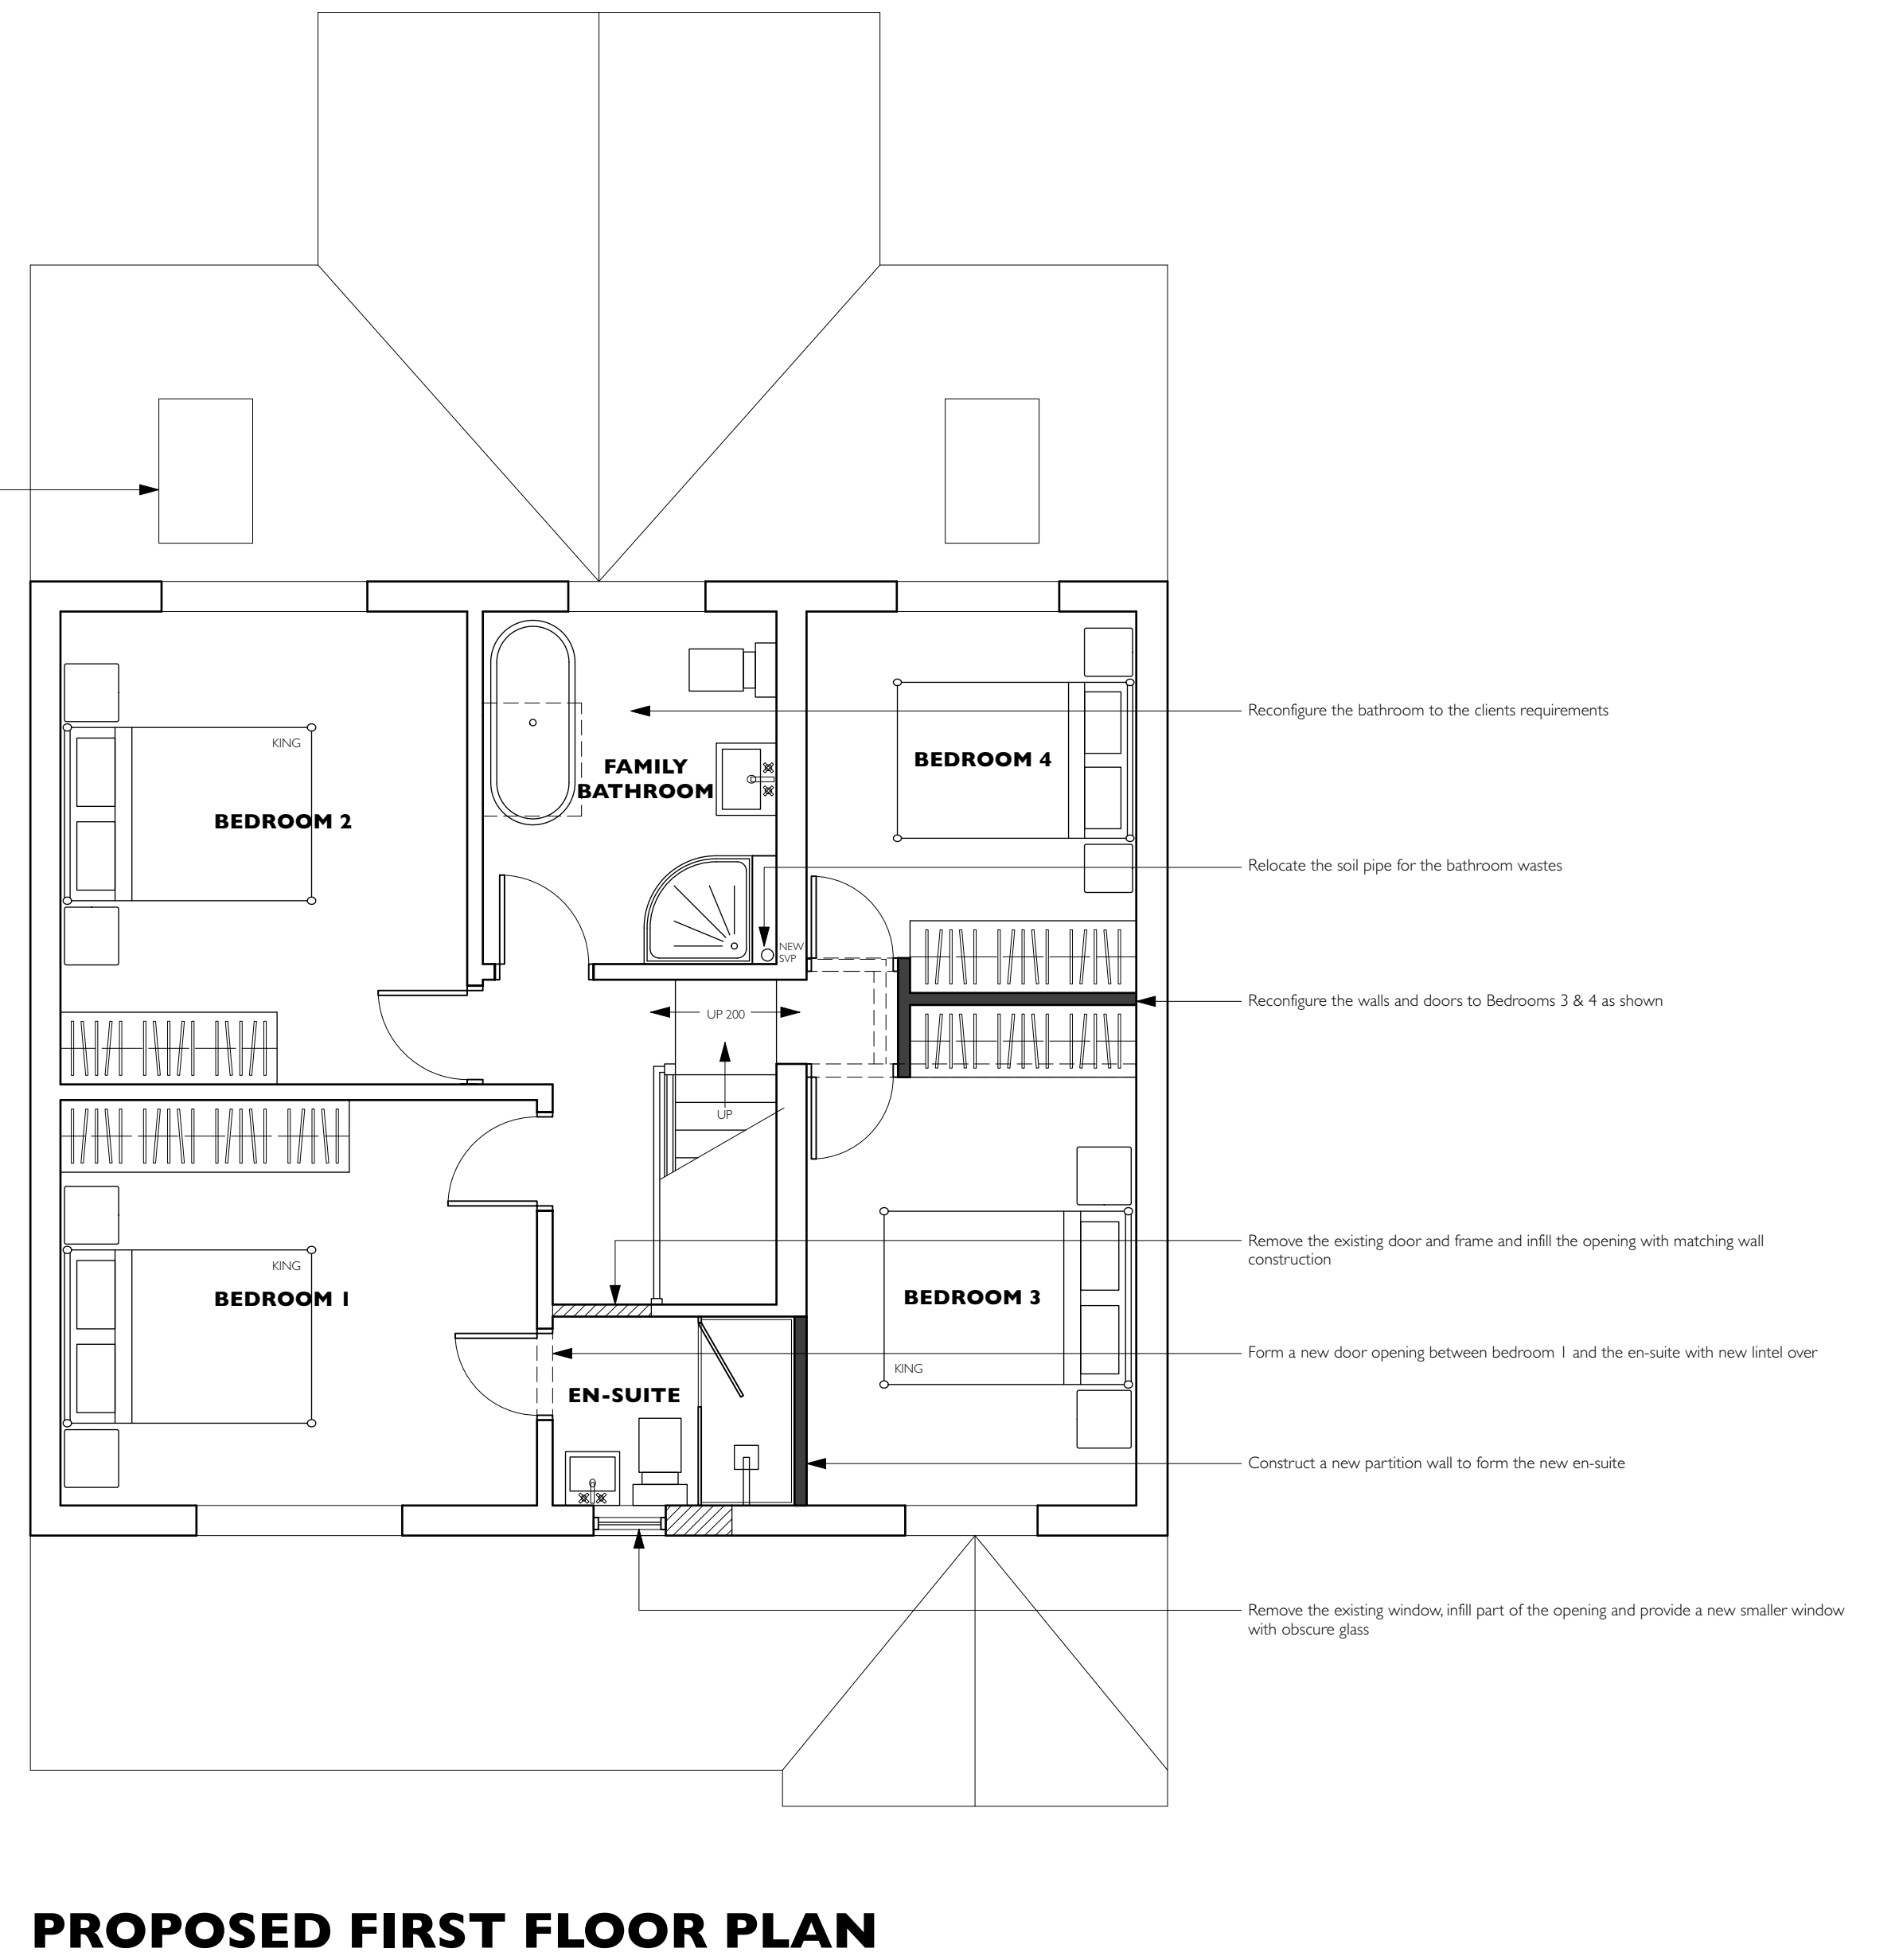


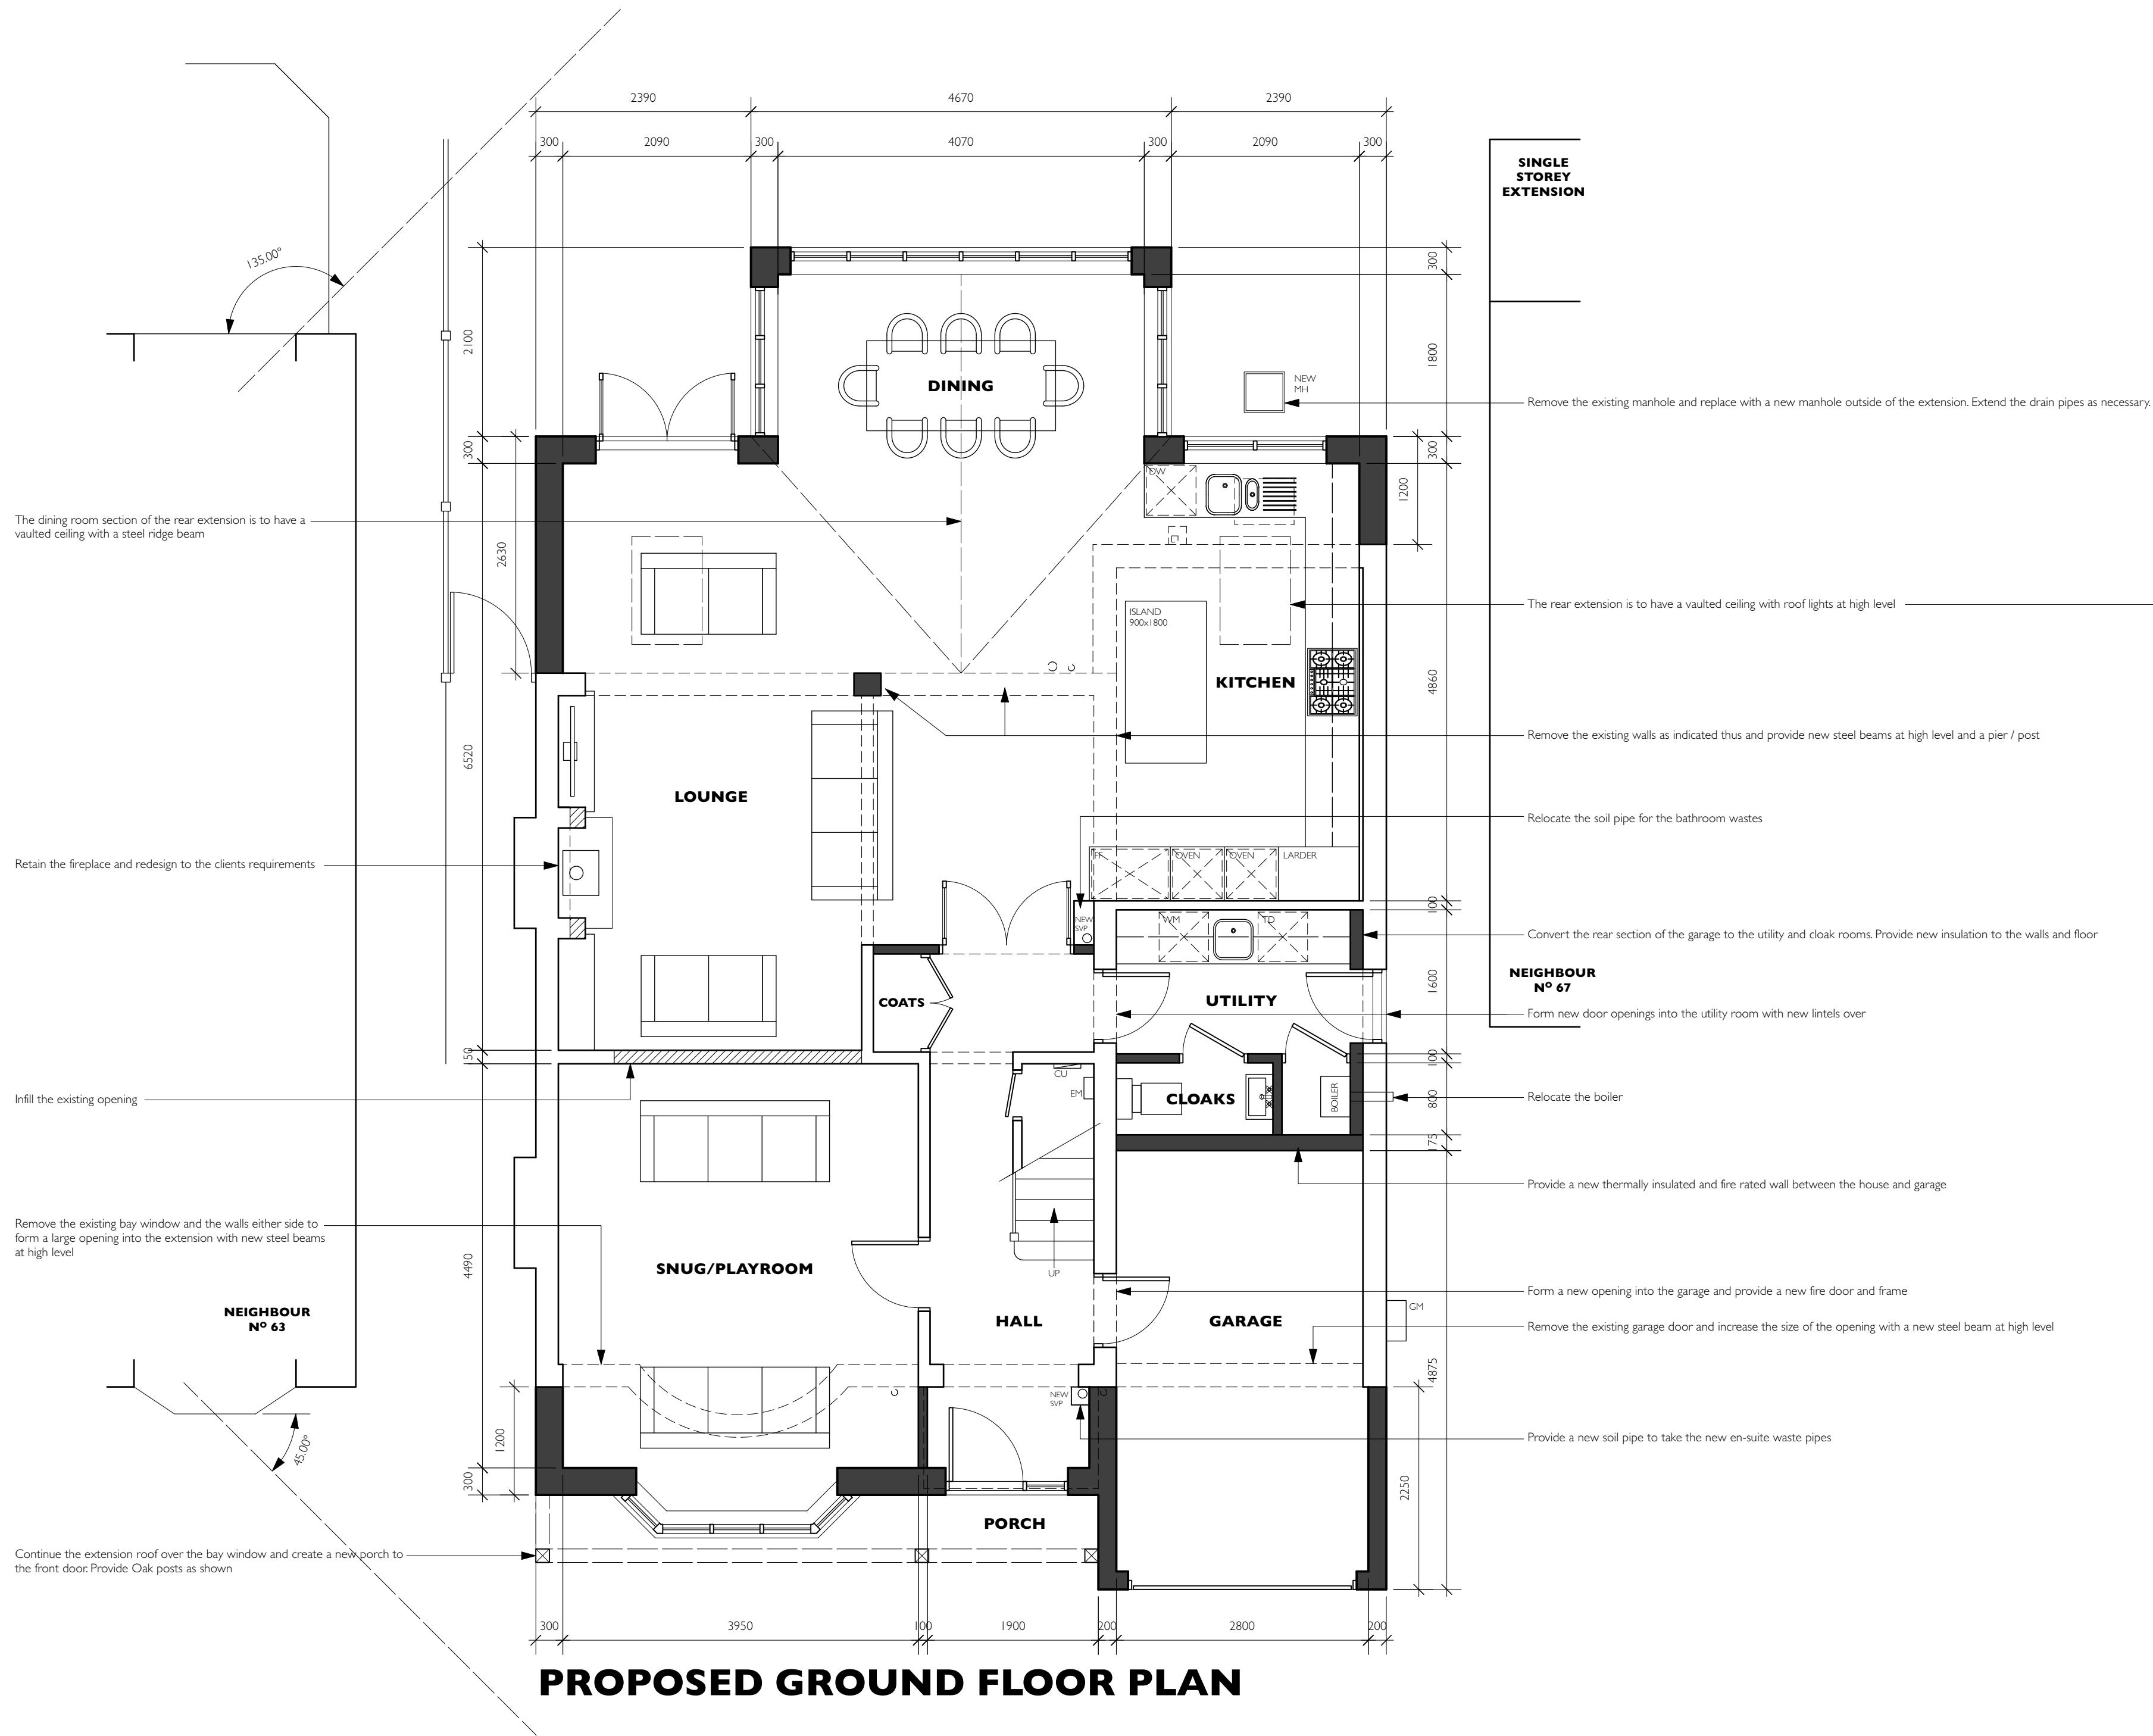

REVISIONS	REVA 29/07/26 DETAIL ADDED FOR NO.63		PETER THOMPSON ARCHITECTURAL SERVICES T 01455 284921 E MAIL@PETERTHOMPSONADTCOLUK W PETERTHOMPSONADTCOLUK A PROVIDENCE HOUSE 49 LEICESTER RD BROUGHTON ASTLEY LEICESTERSHIRE LE9 6QE	
DRAWING TITLE	PROPOSED PLANS PLANNING DRAWING			
PROJECT TITLE	PROPOSED SINGLE STOREY FRONT & REAR EXTENSIONS & PART GARAGE CONVERSION 65 BAGWORTH ROAD, BARLESTONE, CV13 0EQ			
DRAWING NUMBER	26026-03A		Figured dimensions must be taken in preference to scaled dimensions and any discrepancies or errors are to be referred to PTHACT. Contractors, sub-contractors and suppliers must verify all dimensions on site before commencing work or producing any workshop drawings. Copyright Reserved	
SCALE	A1:1:50 A3:1:100	DATE	15.06.2026	