


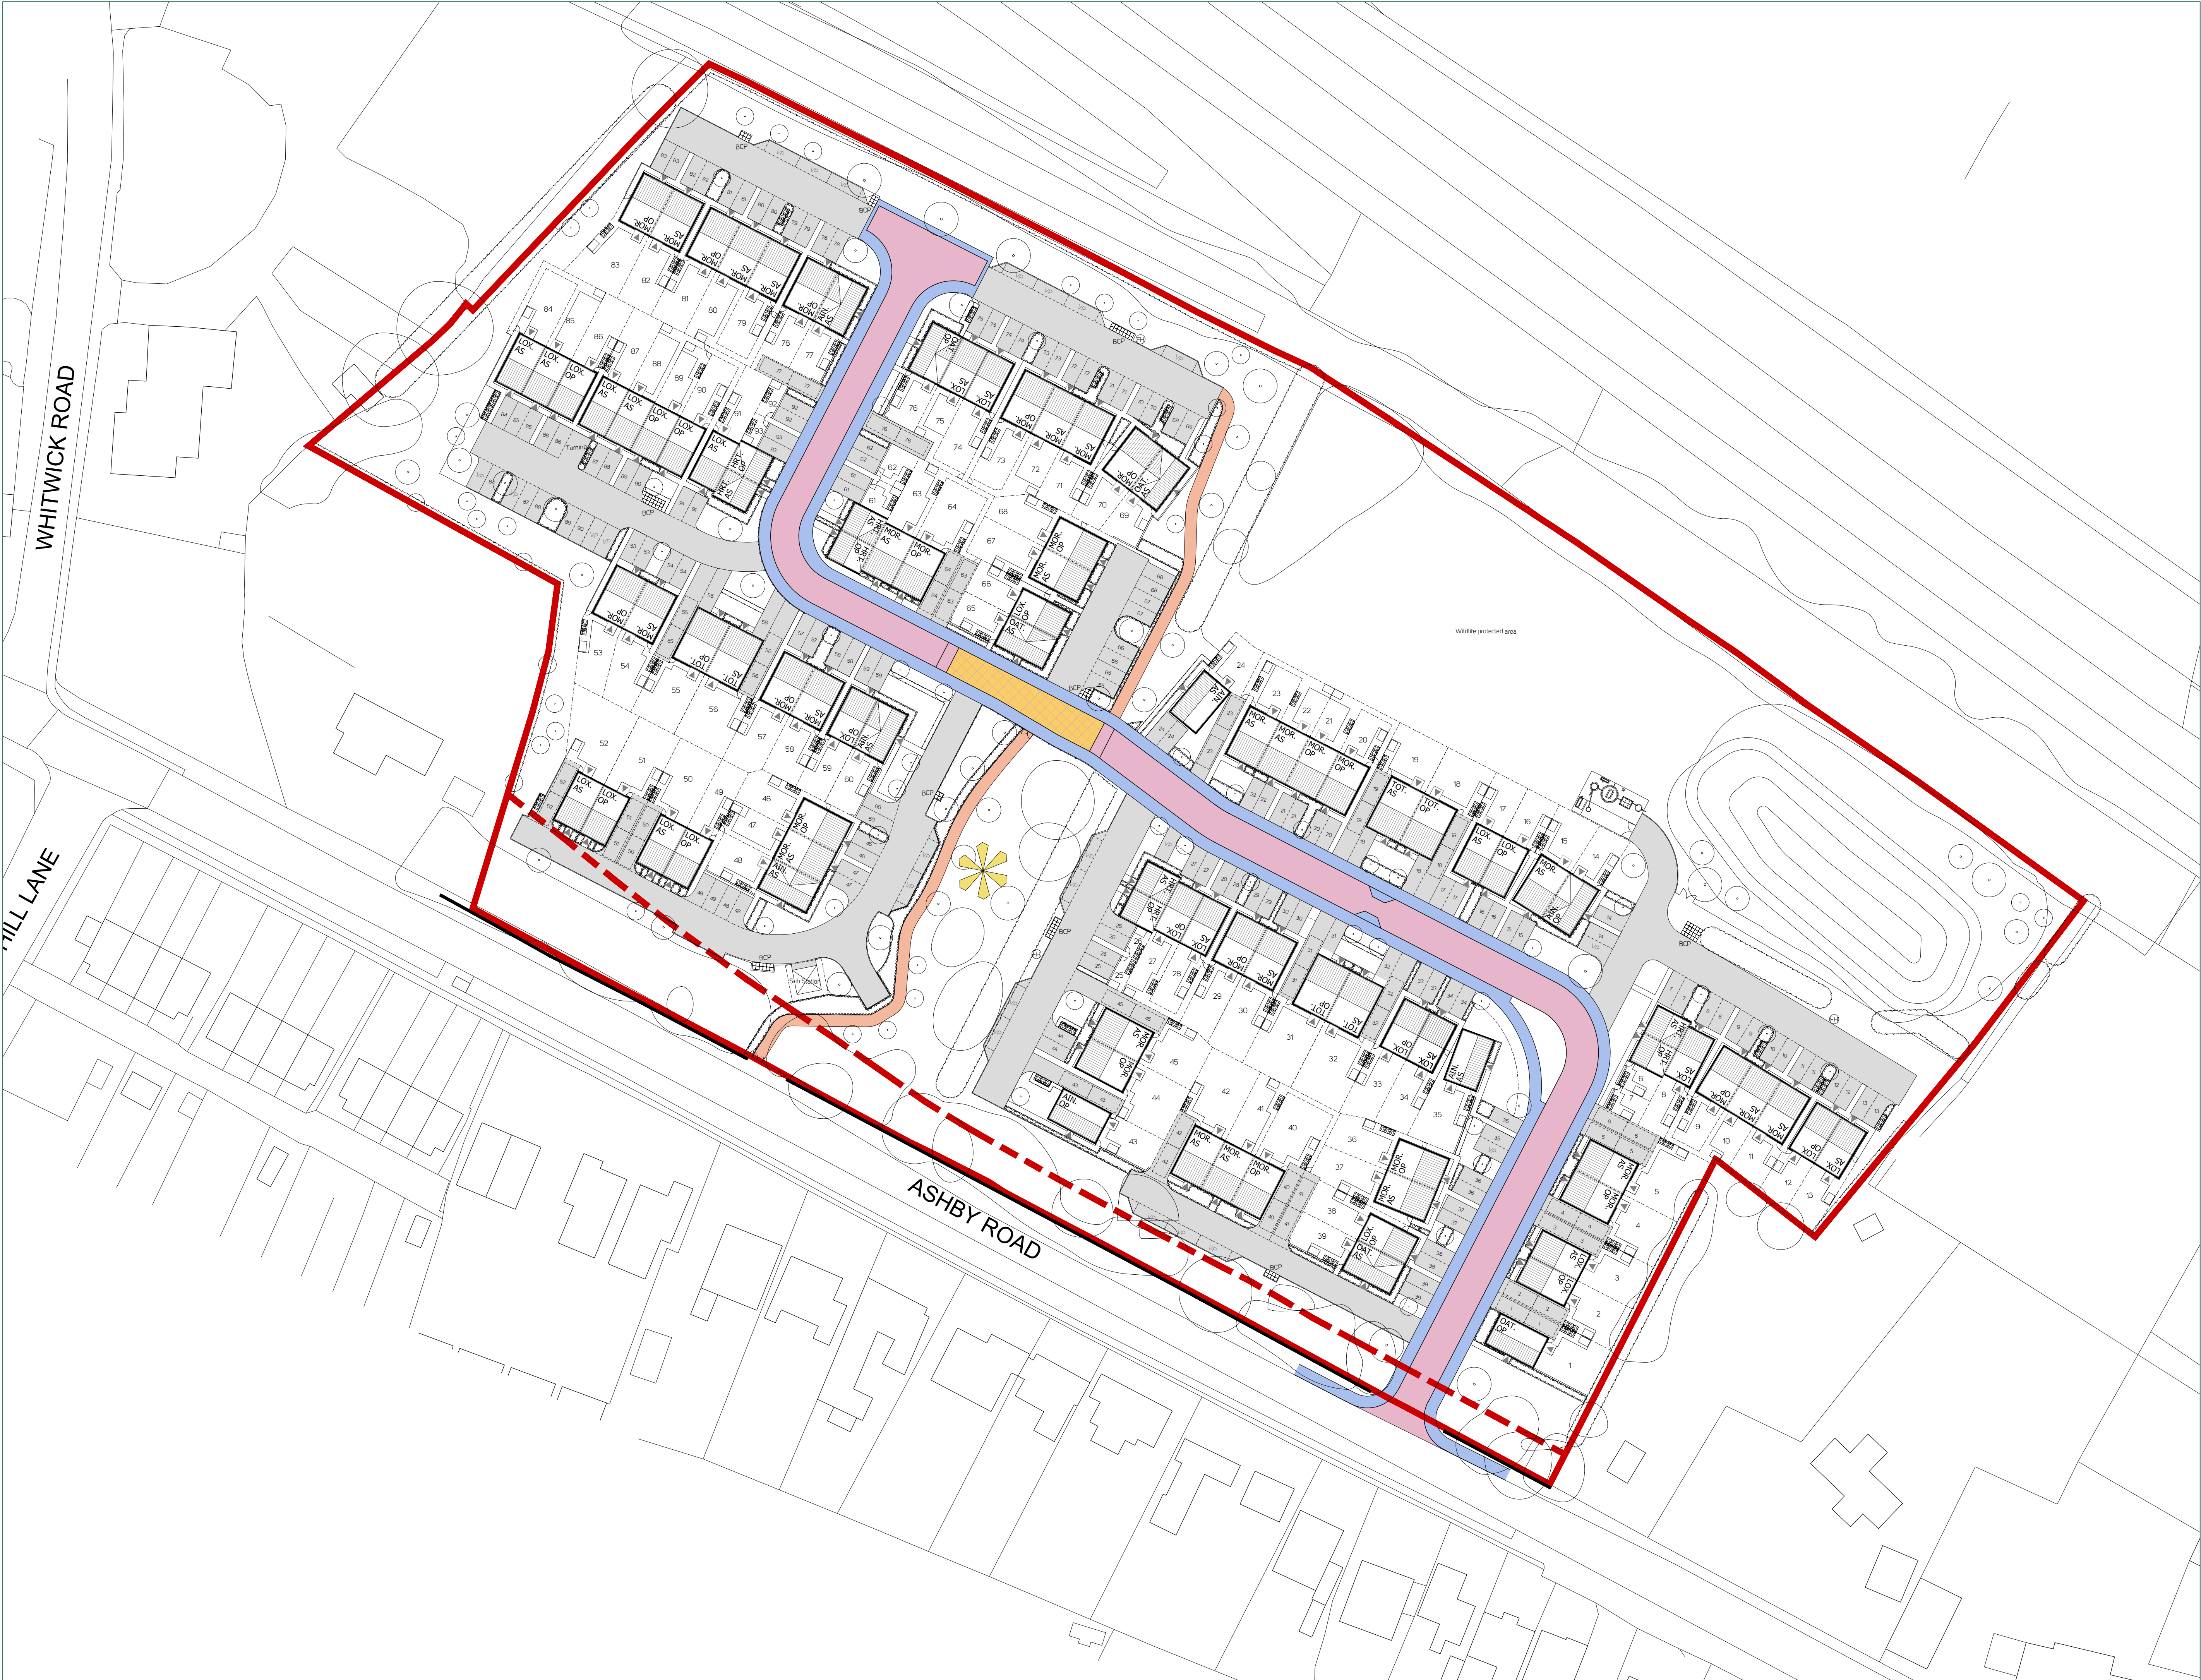


Key

- Application site boundary
- Borough boundary
- Adopted carriageway tarmac (to be agreed with Highways)
- Private driveway tarmac
- Adopted footpath tarmac (to be agreed with Highways)
- Footpath link self-binding gravel
- Adopted raised table feature (material to be agreed with Highways)
- Paving slab bin collection points

All plot paths to be paving slabs

|     |          |                                              |
|-----|----------|----------------------------------------------|
| Rev | Date     | Comments                                     |
| E   | 20/08/26 | Drawing Updated in line with Planning Layout |
| D   | 24/07/26 | Drawing Updated in line with Planning Layout |
| C   | 05/06/26 | Drawing Updated in line with Planning Layout |
| B   | 11.05.26 | Updated to latest planning layout            |

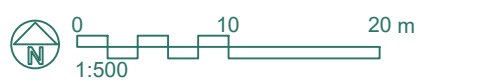

Project  
Land off Ashby Road, Markfield

Drawing Title  
Hard Surfaces Plan

|              |            |     |               |
|--------------|------------|-----|---------------|
| Project Code | Drawing Nr | Rev | Drawing Scale |
| n2159        | 008-06     | E   | 1:500 @ A1    |