




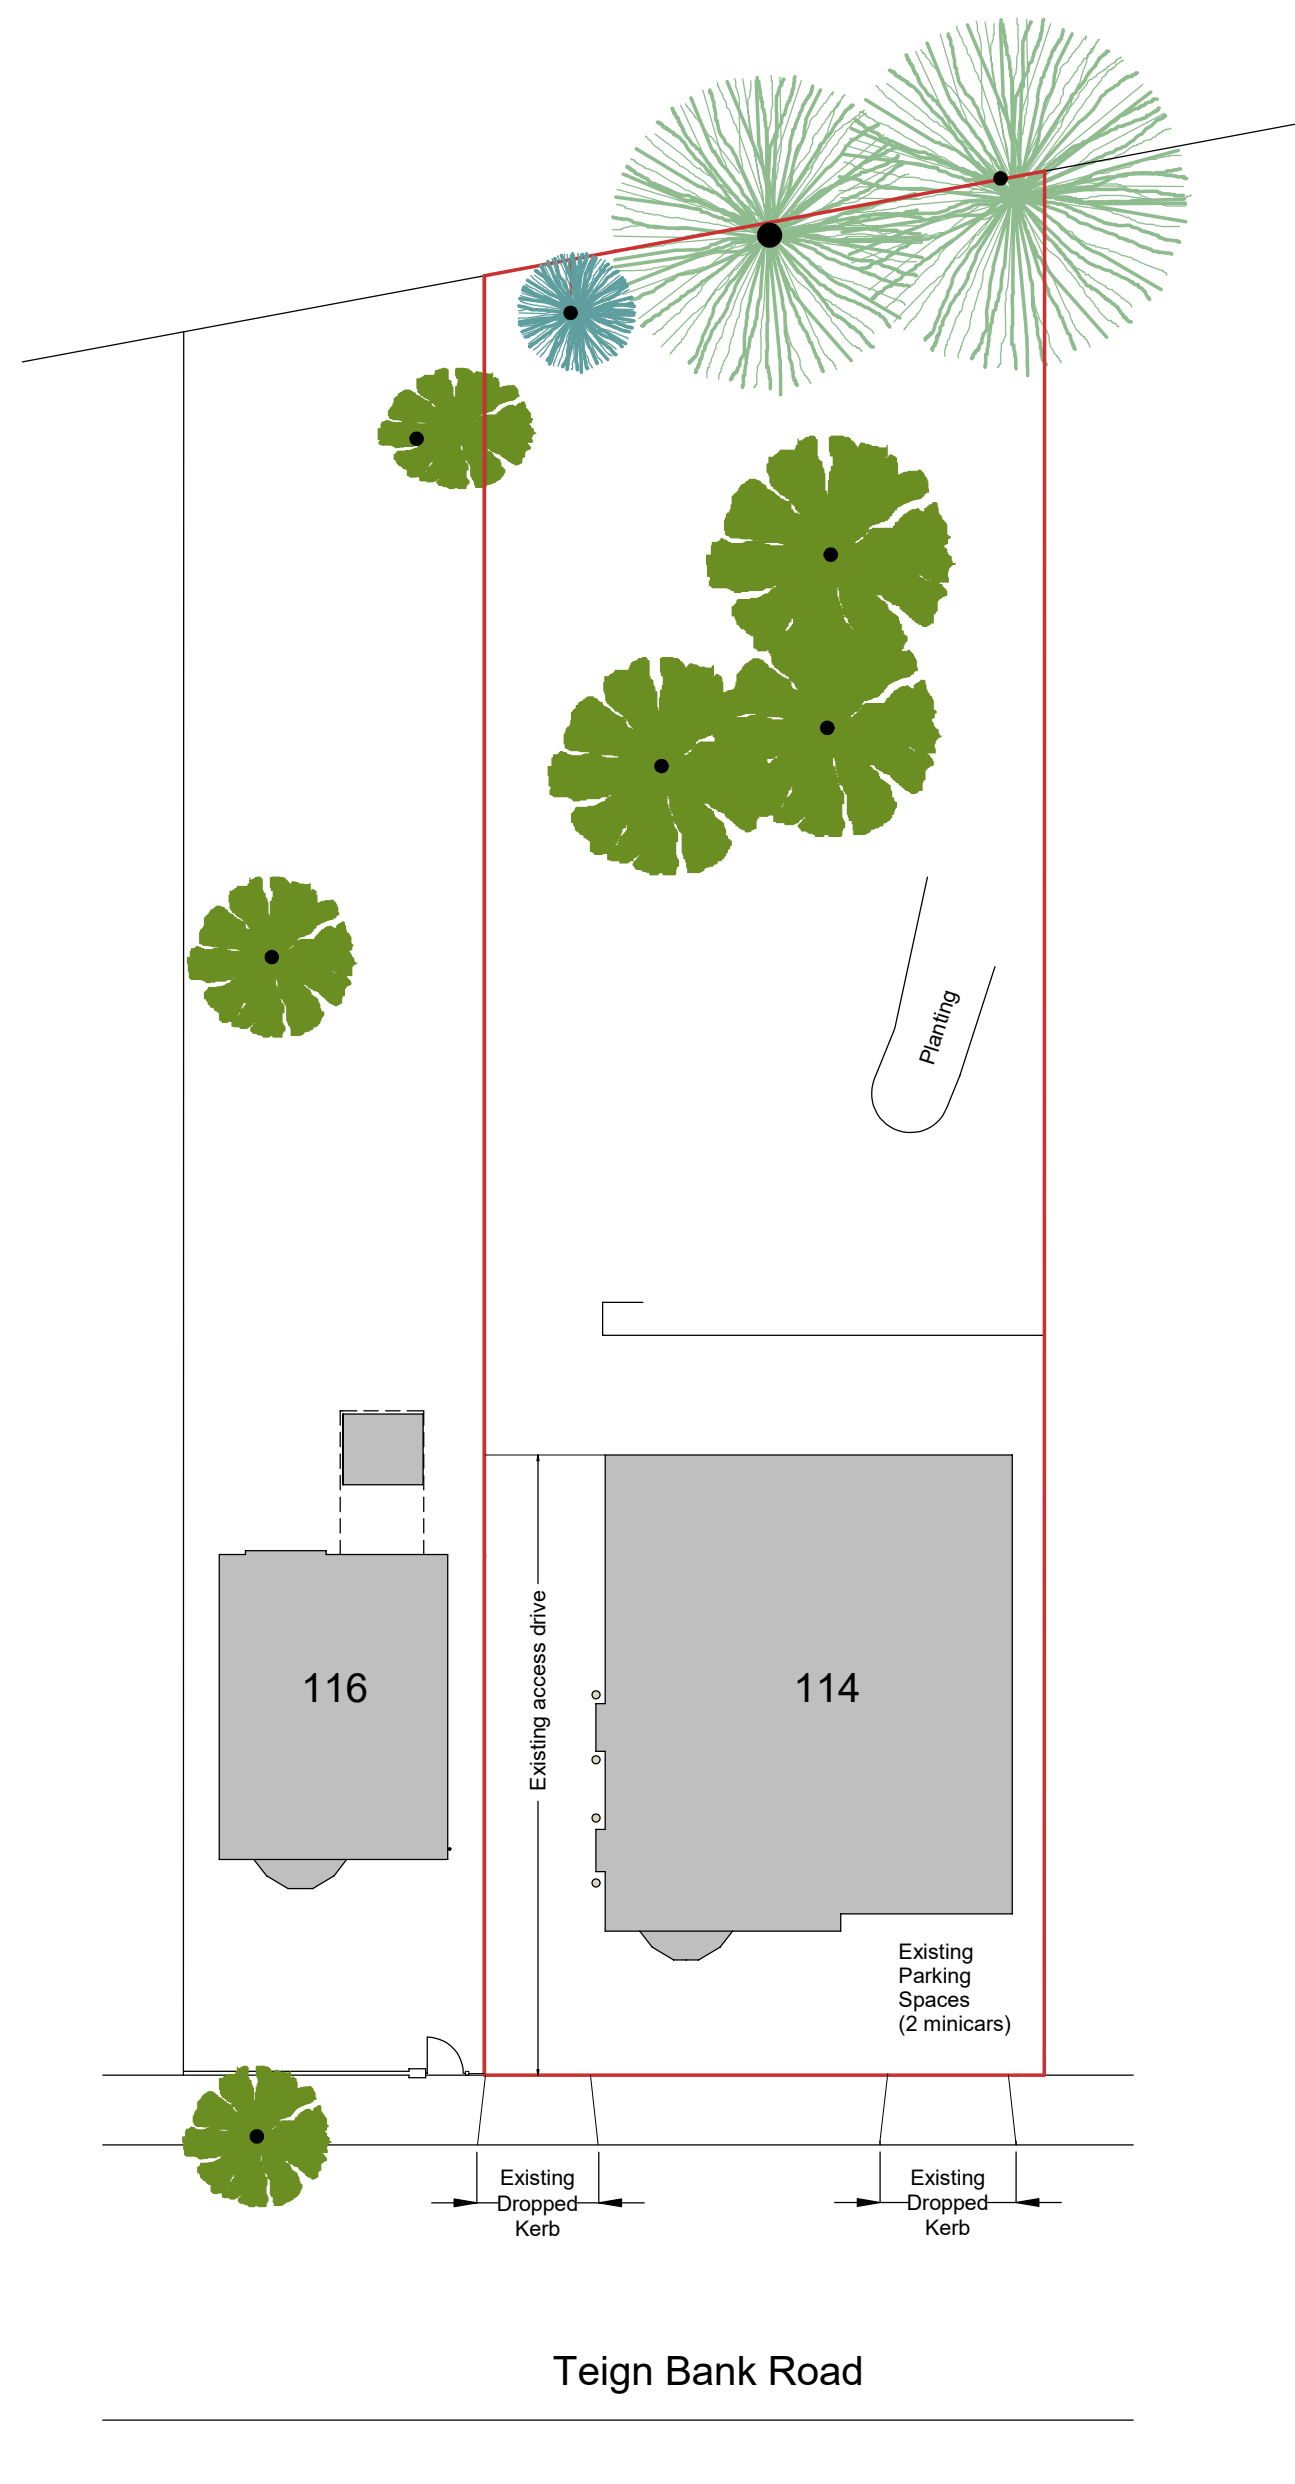

Existing Site Pan

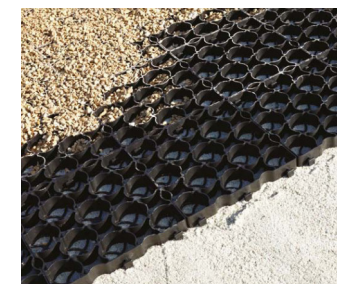

40mm deep plastic hollow cellular formers infilled with pea gravel and rolled, on 30mm sand on geotextile weed barrier on 150mm rolled and compacted roadstone hardcore

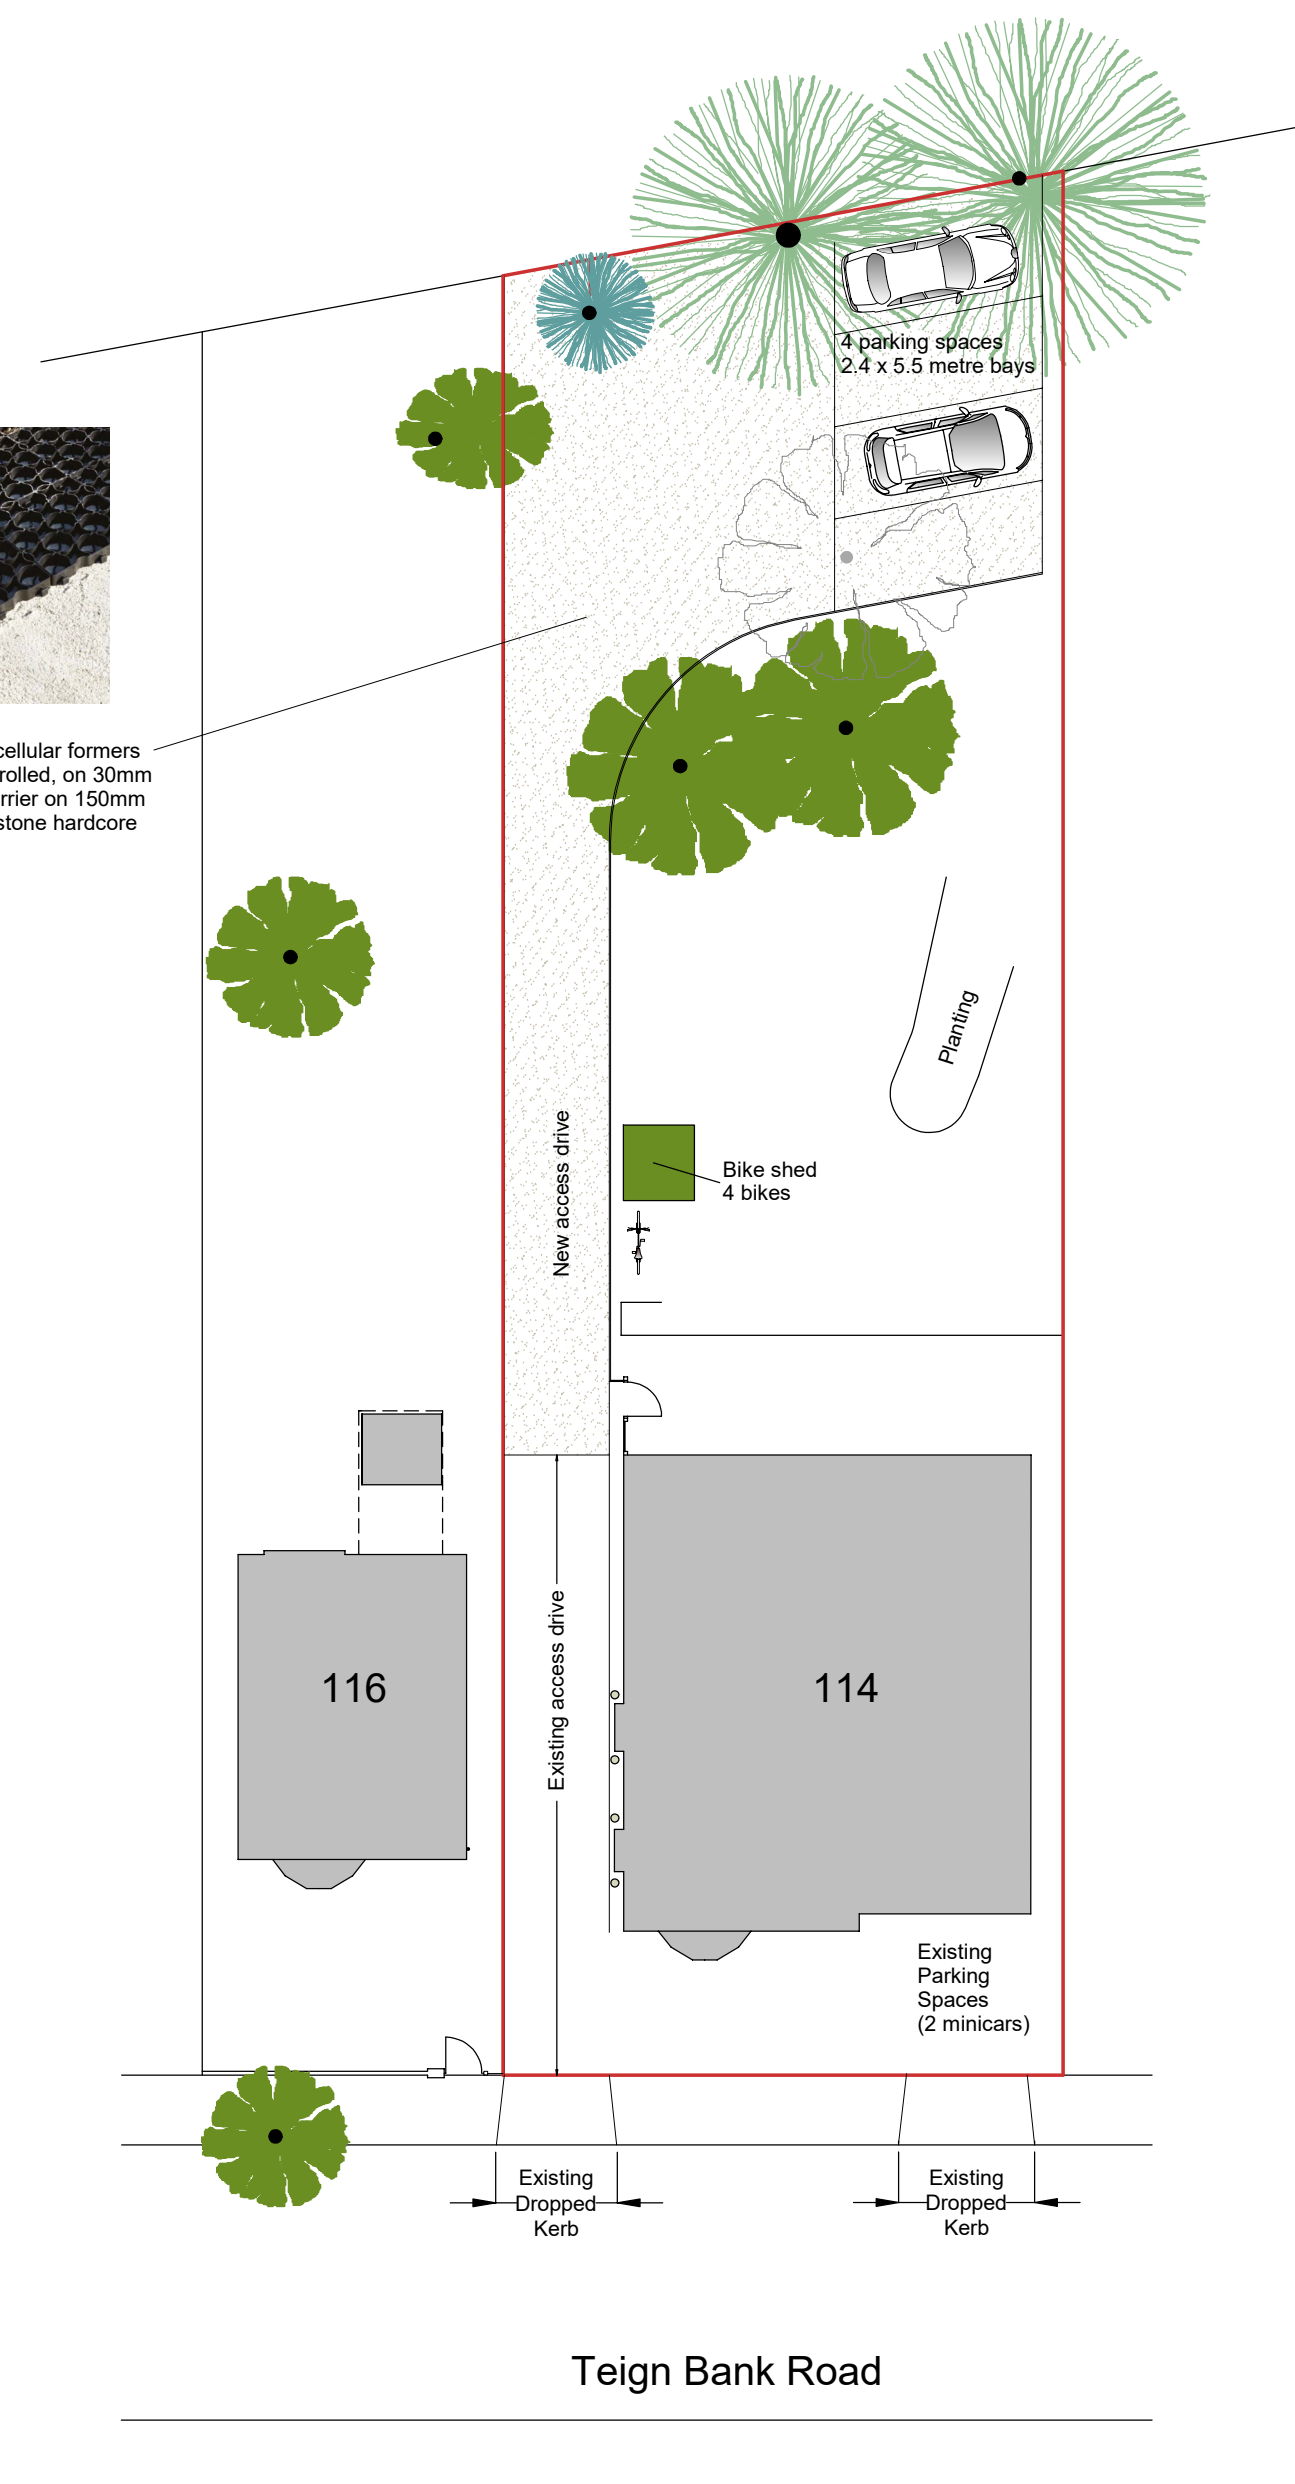

Proposed Site Pan

