



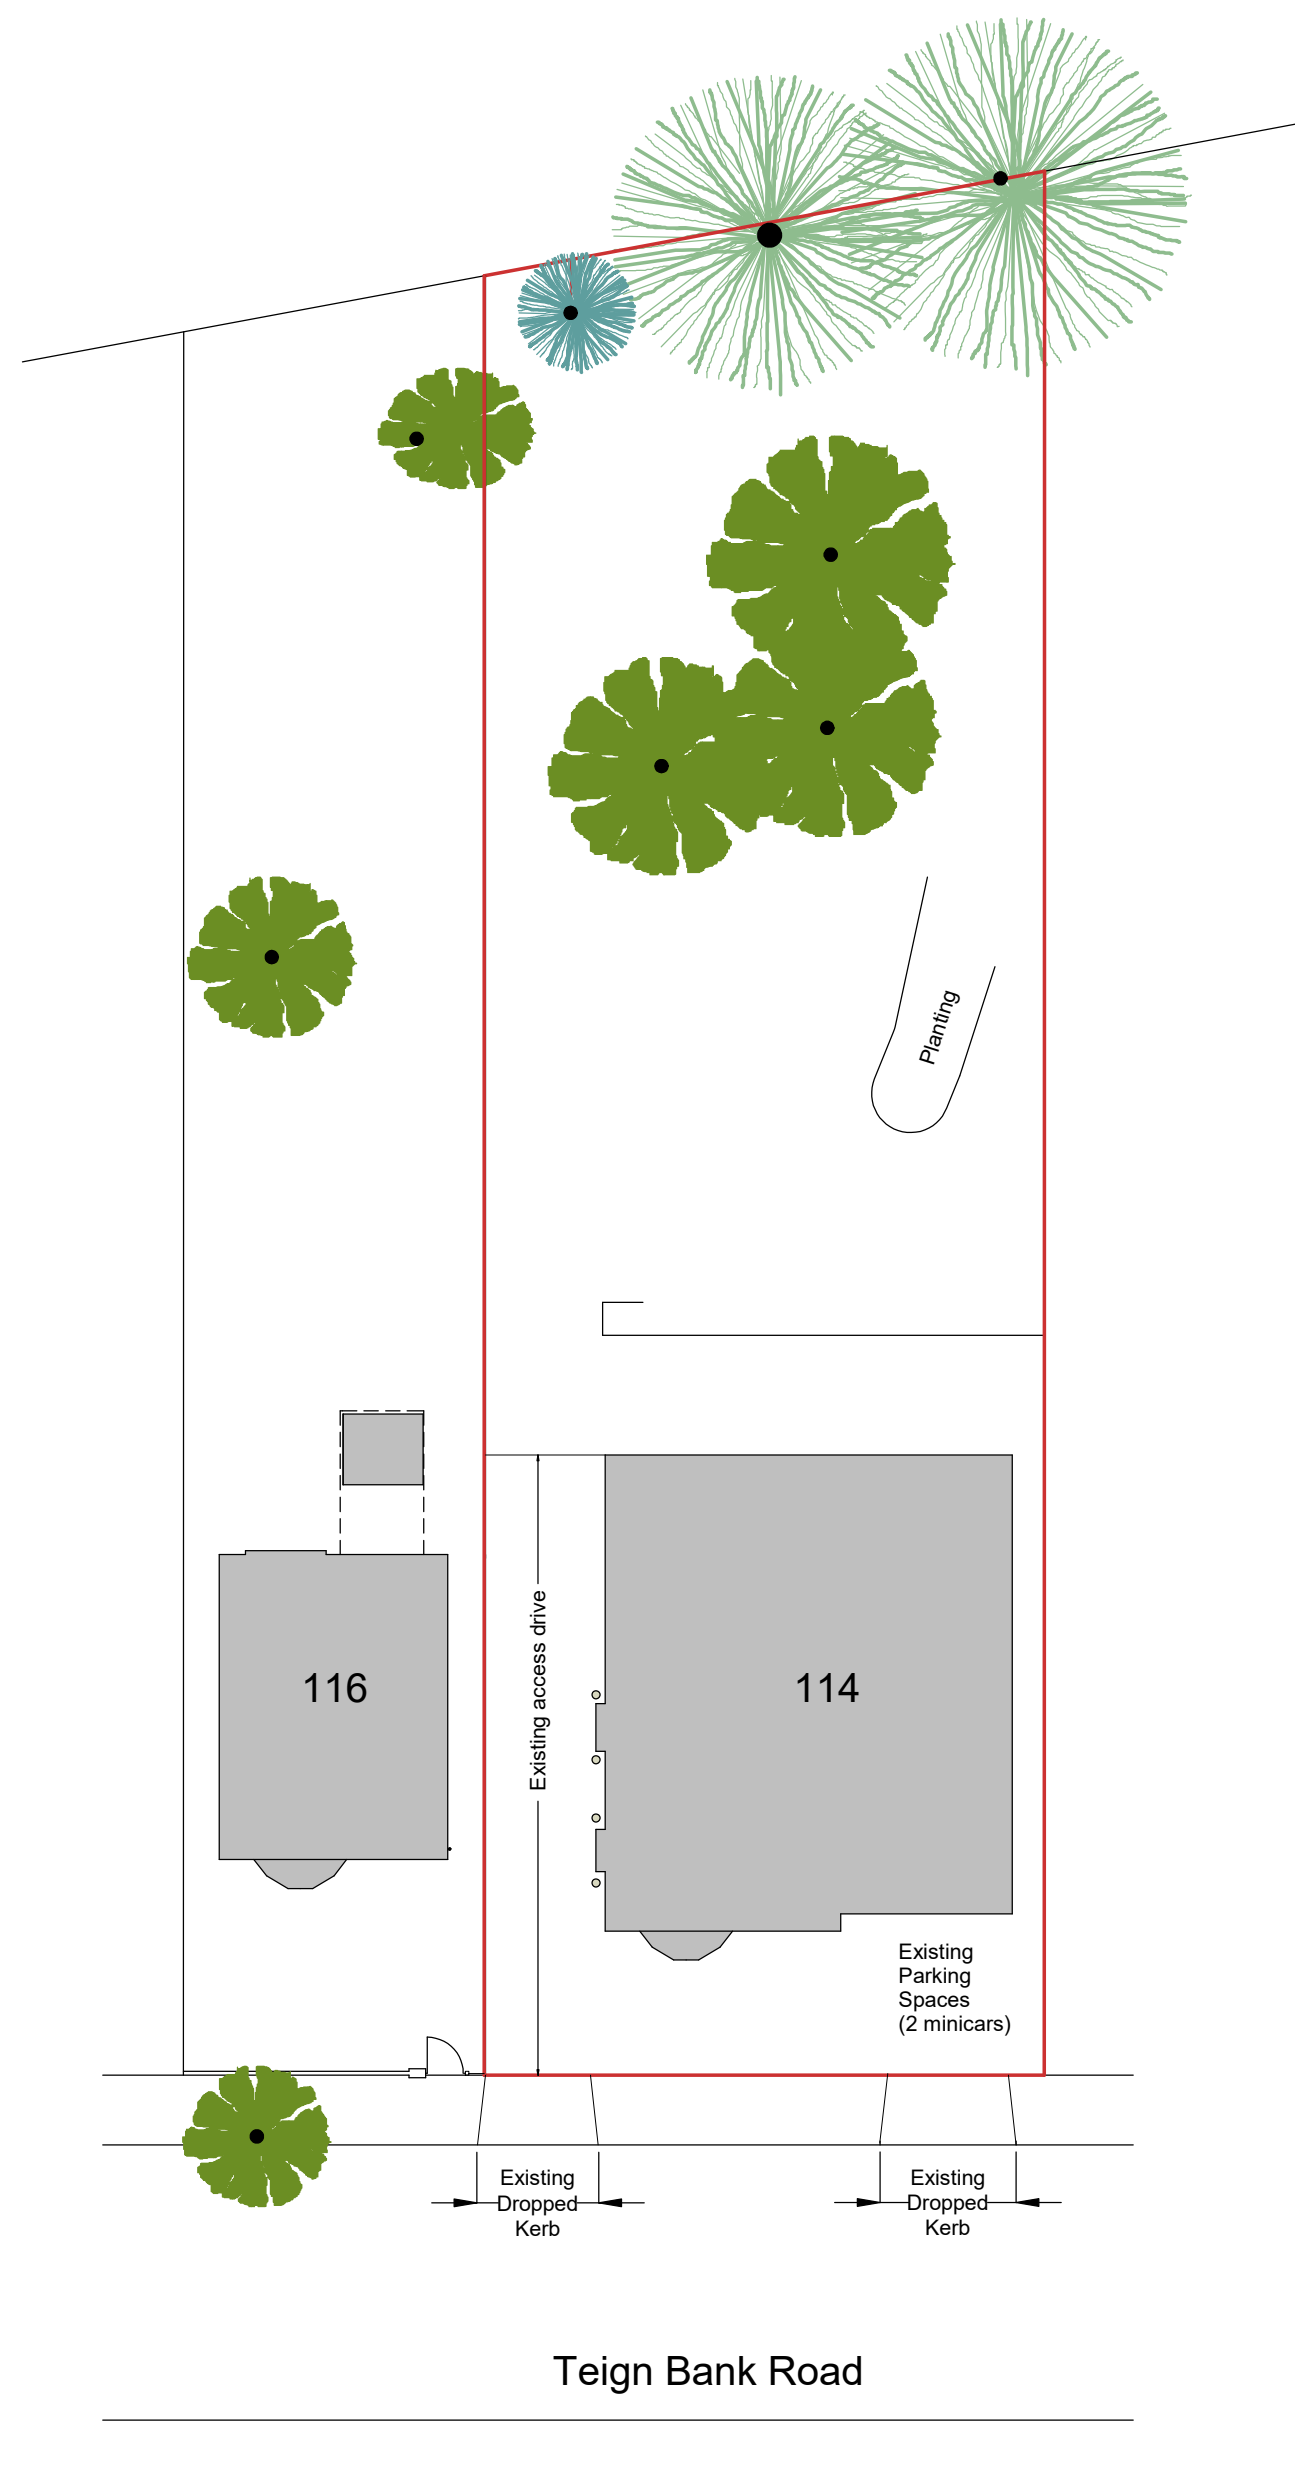

Existing Site Pan



40mm deep plastic hollow cellular formers
infilled with pea gravel and rolled, on 30mm
sand on geotextile weed barrier on 150mm
rolled and compacted roadstone hardcore

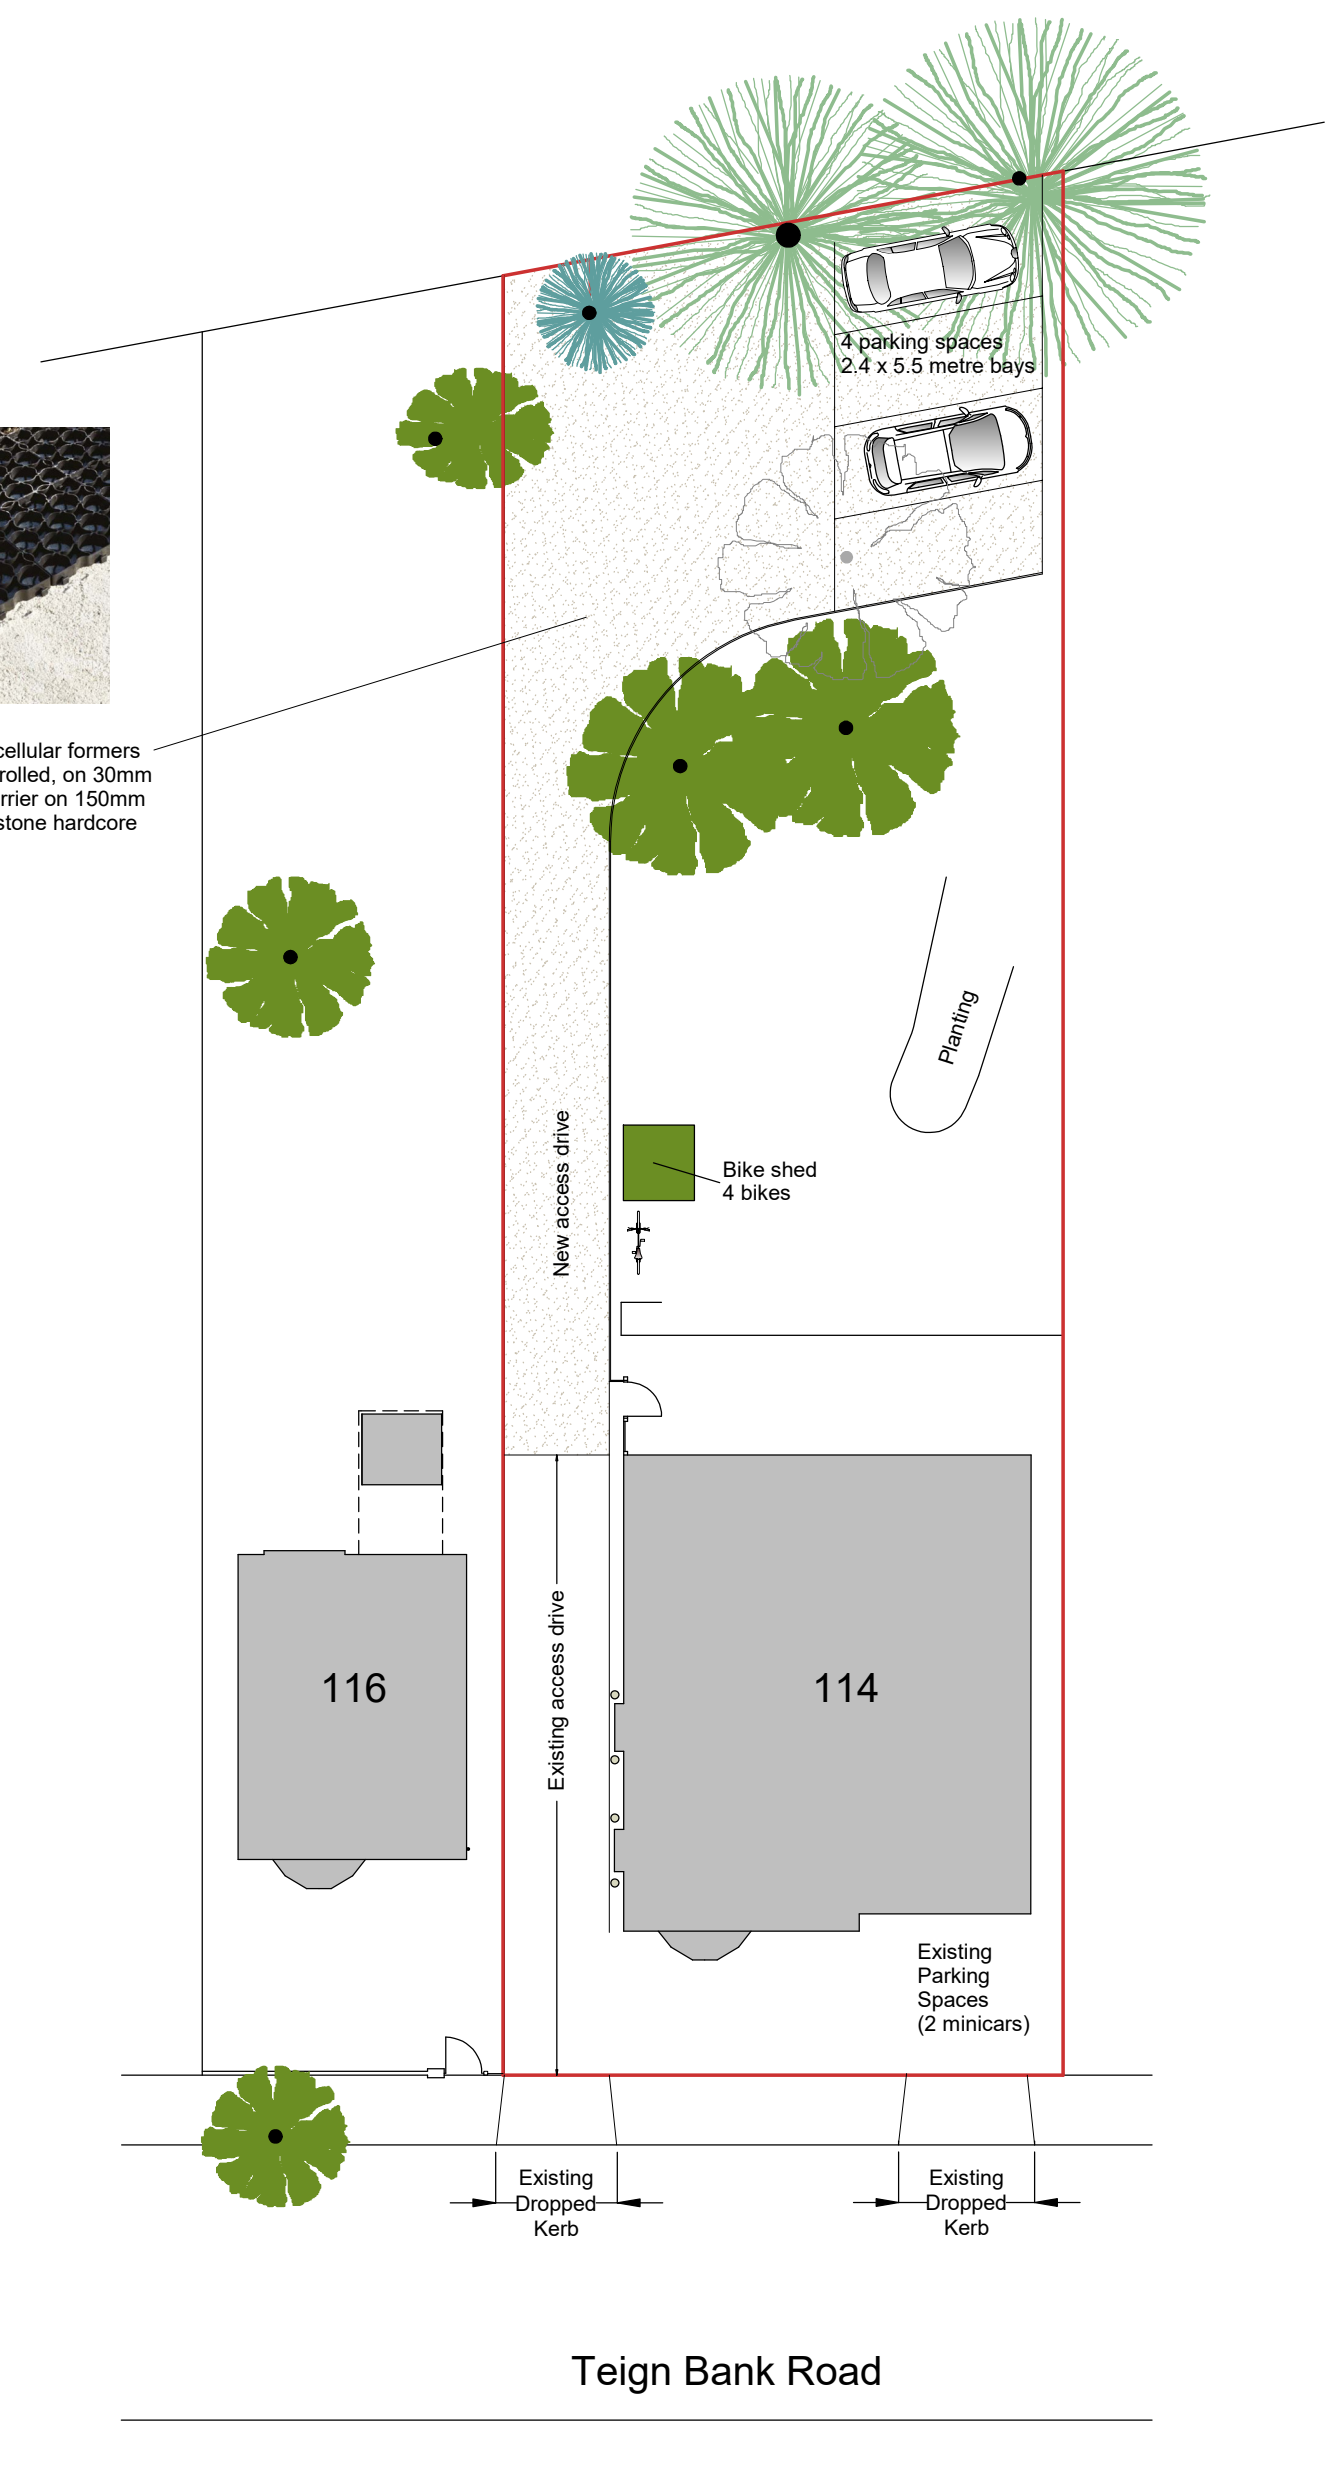

Proposed Site Pan

