




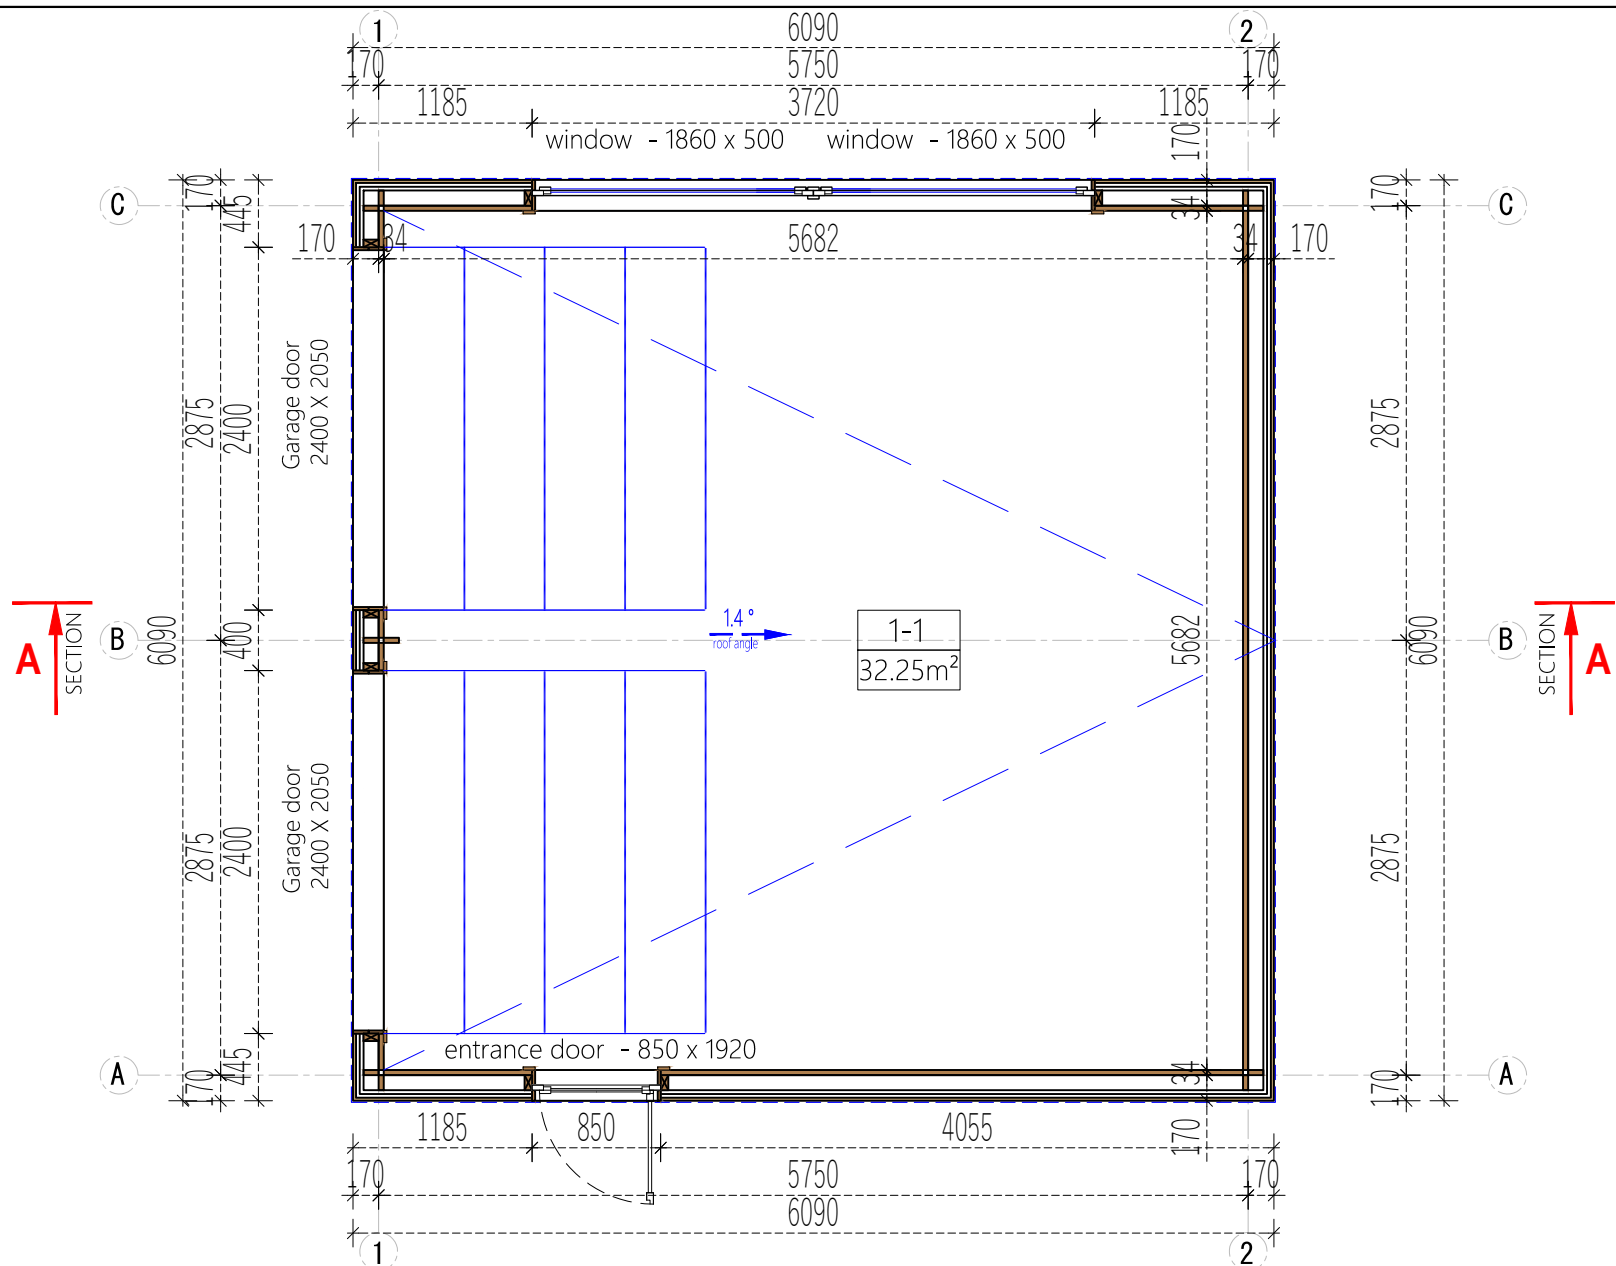


	Project Nr.			Interior area	32.25m²	Wall thickness		34+cladding	-	Paper size / scale	A4 / 1:50
	-			Built - up area	37.10m²	Built height	min	2295	1 cm - 0.50 meter 01.00 m2.00 m3.00 m 2 cm4 cm6 cm		
	-			Roof angle	1.40°		max	2498			
				Roof area	37.50m²		▲	-			
				Description			FLOOR PLAN				

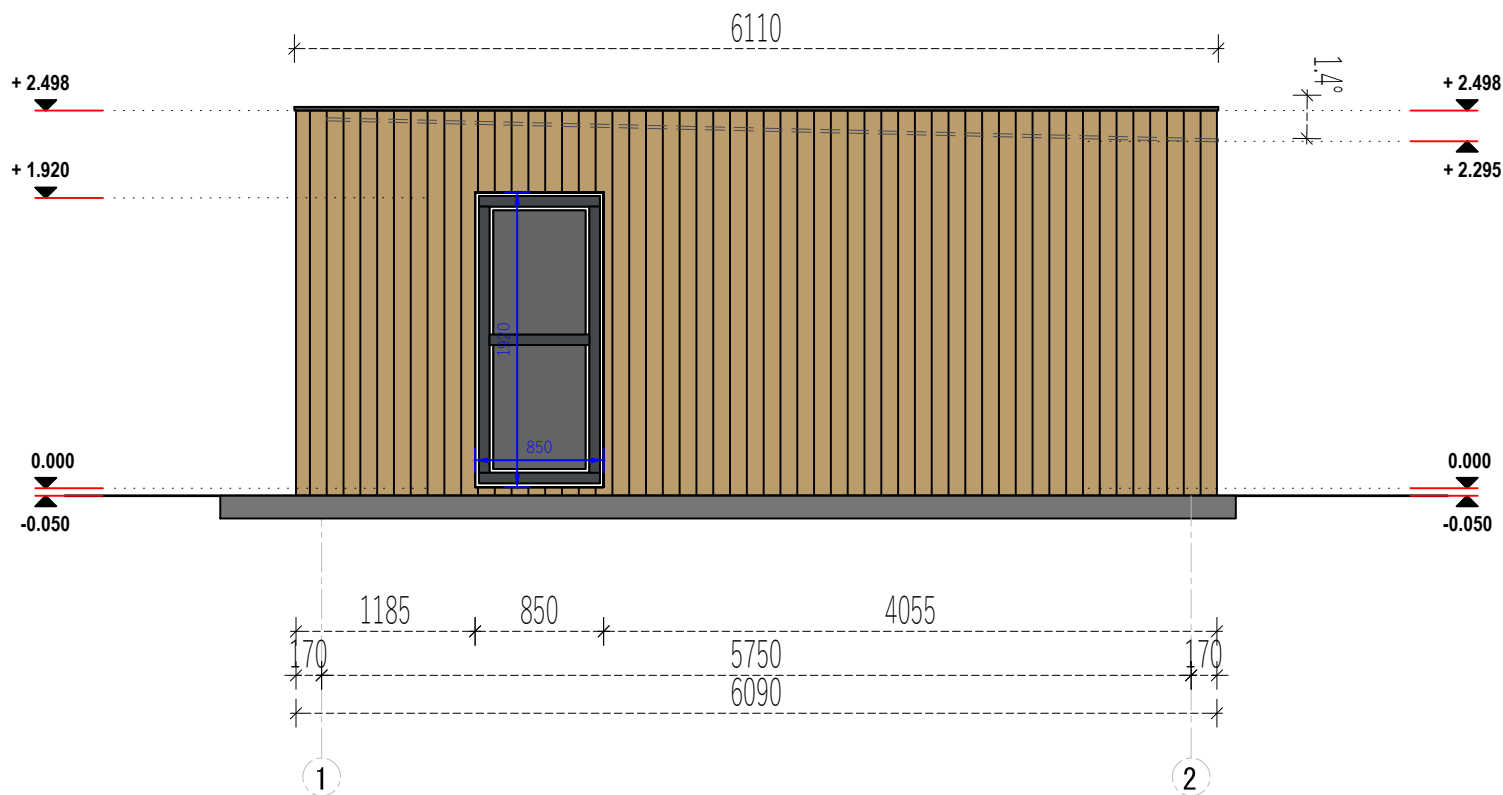


	Project Nr.			Interior area	32.25m²	Wall thickness		34+cladding	-	Paper size / scale	A4 / 1:50
	-			Built - up area	37.10m²	Built height	min	2295	1 cm - 0.50 meter 01.00 m2.00 m3.00 m 2 cm4 cm6 cm		
	-			Roof angle	1.40°		max	2498			
				Roof area	37.50m²		▲	-			
				Description	FACADE 1-2						

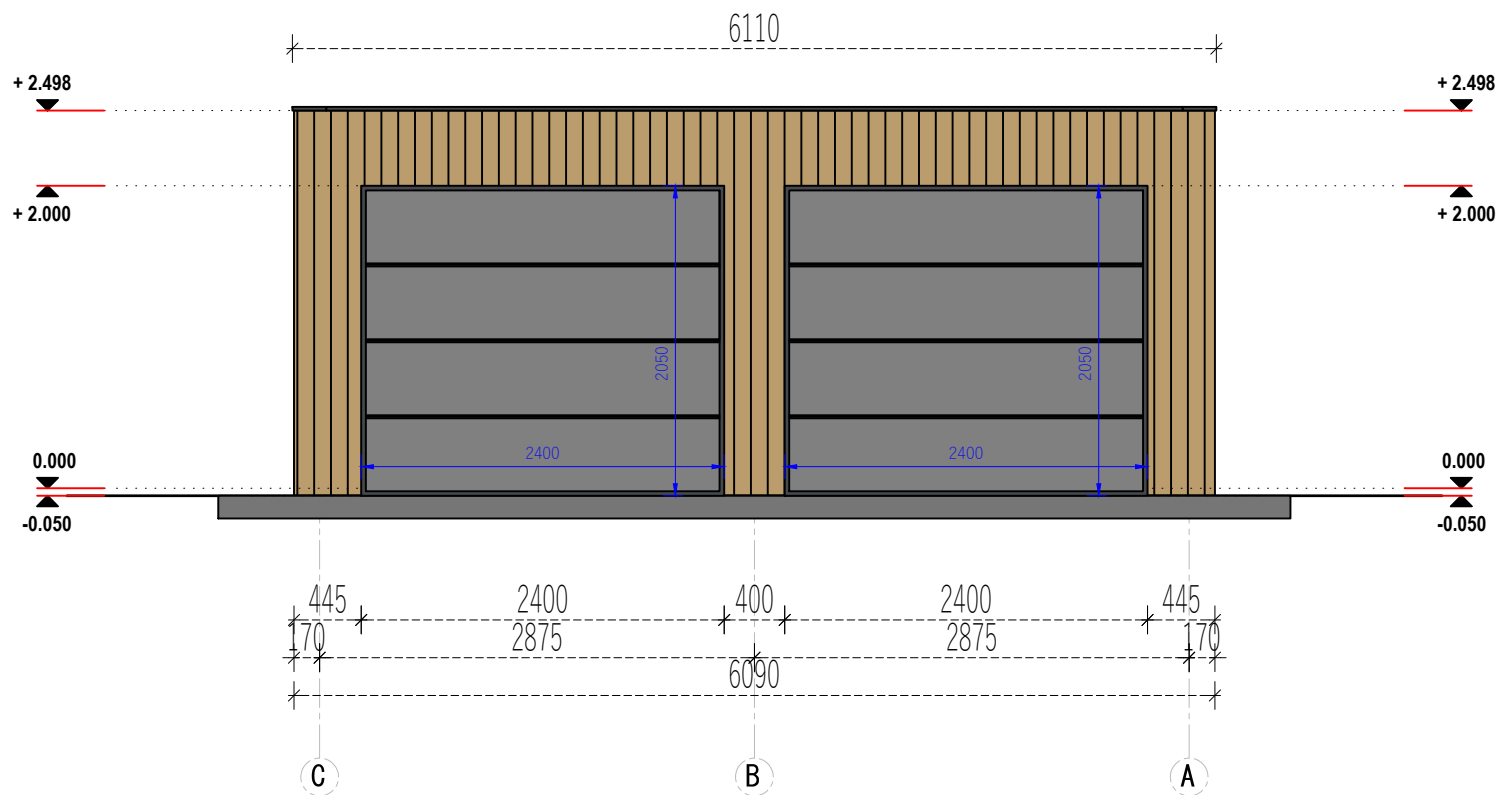


 	Project Nr.			Interior area	32.25m²	Wall thickness		34+cladding	-	Paper size / scale	A4 / 1:50
	-			Built - up area	37.10m²	Built height	min	2295	1 cm - 0.50 meter 01.00 m2.00 m3.00 m 2 cm4 cm6 cm		
	-			Roof angle	1.40°		max	2498			
				Roof area	37.50m²		▲	-			
				Description	FACADE B-A						


All rights reserved. Any unauthorized changes to the drawing are strictly prohibited.

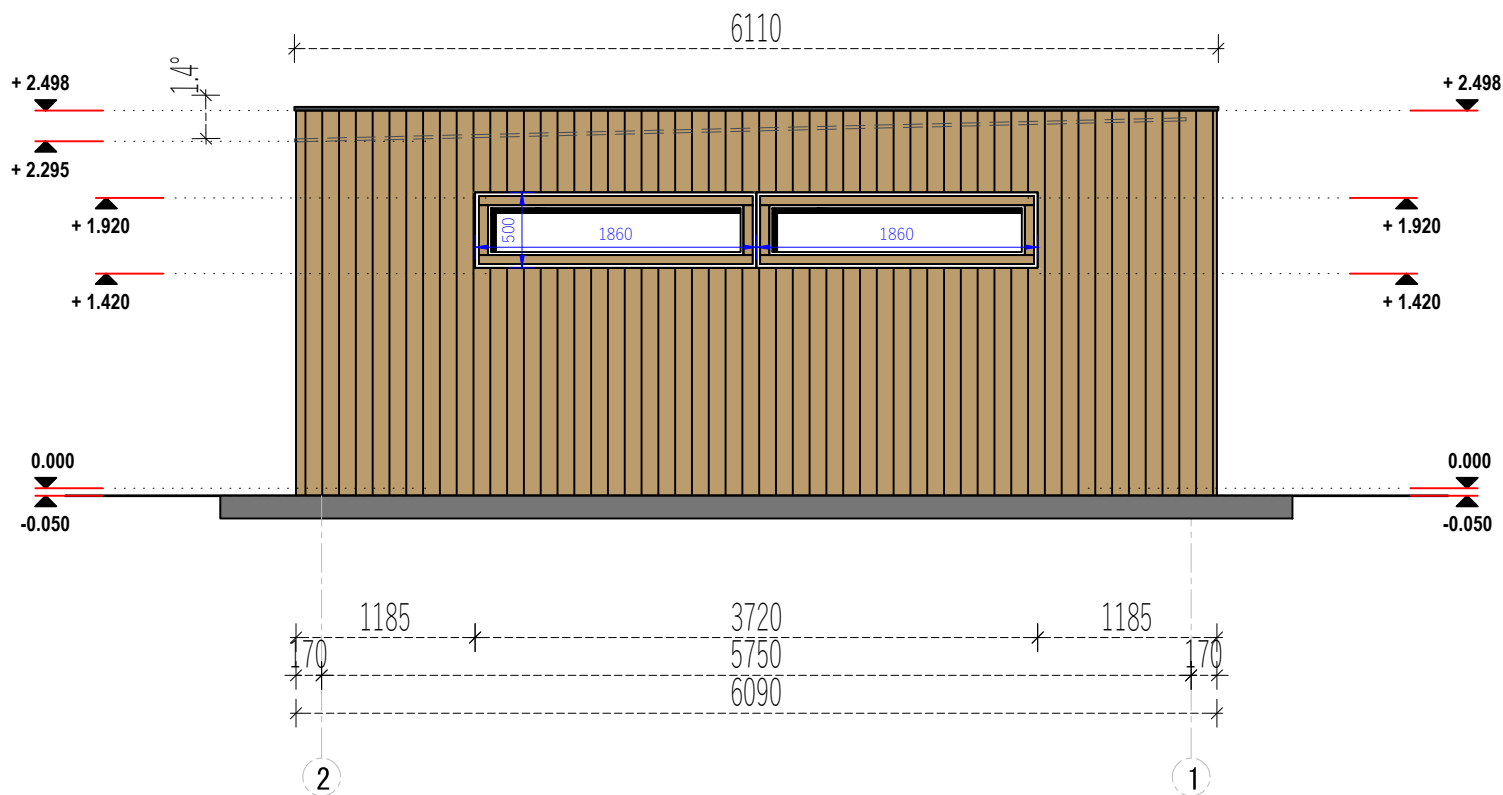

	Project Nr.			Interior area	32.25m²	Wall thickness		34+cladding	-	Paper size / scale	A4 / 1:50
	-			Built - up area	37.10m²	Built height	min	2295	1 cm - 0.50 meter 01.00 m2.00 m3.00 m 2 cm4 cm6 cm		
	-			Name	Date			max			2498
				Roof angle	1.40°			▲			-
				Roof area	37.50m²						
				Description			FACADE 2-1				

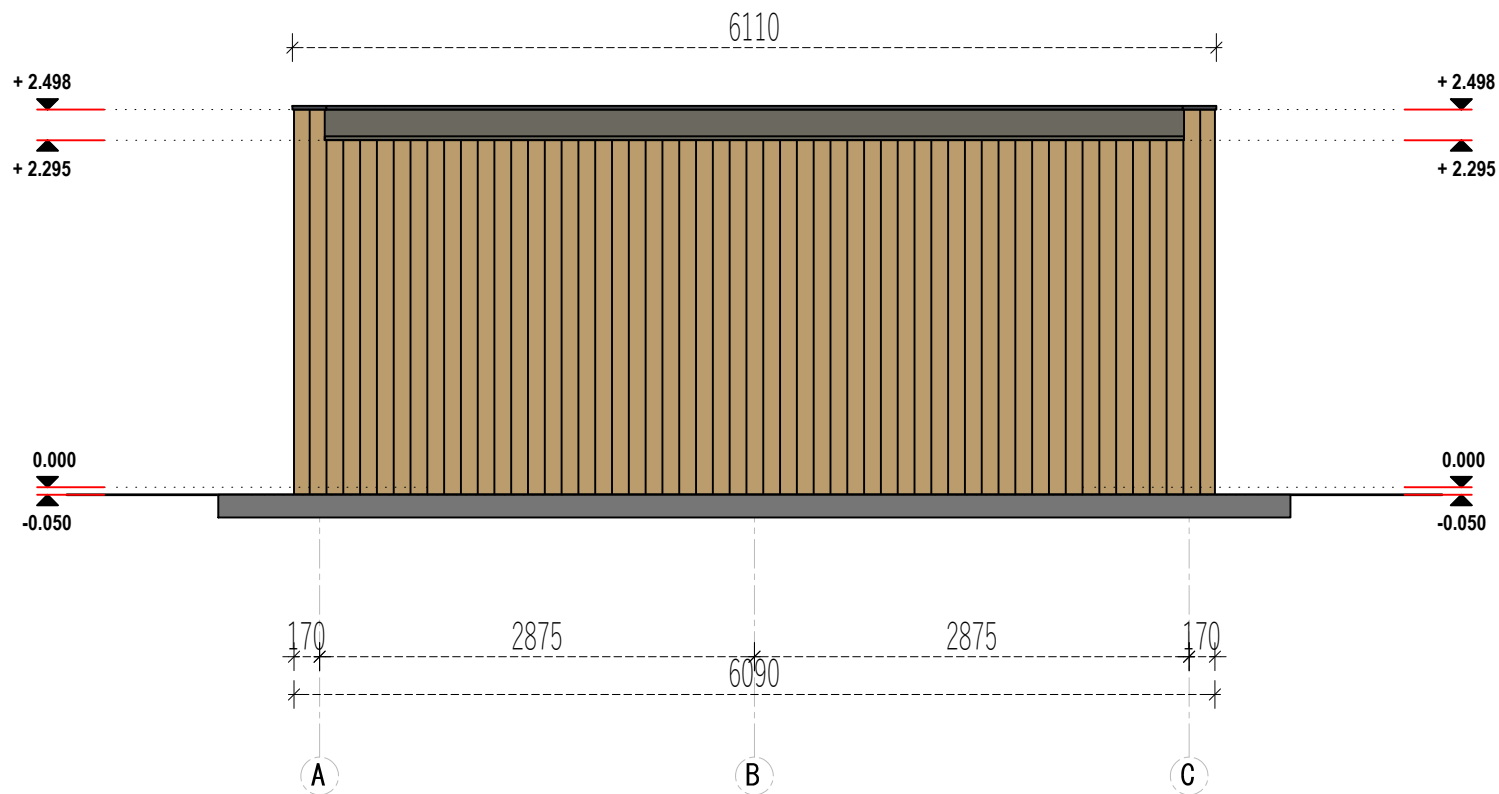


	Project Nr.			Interior area	32.25m²	Wall thickness		34+cladding	-	Paper size / scale	A4 / 1:50
	-			Built - up area	37.10m²	Built height	min	2295	1 cm - 0.50 meter 01.00 m2.00 m3.00 m 2 cm4 cm6 cm		
	-			Roof angle	1.40°		max	2498			
				Roof area	37.50m²		▲	-			
				Description				FACADE A-B			

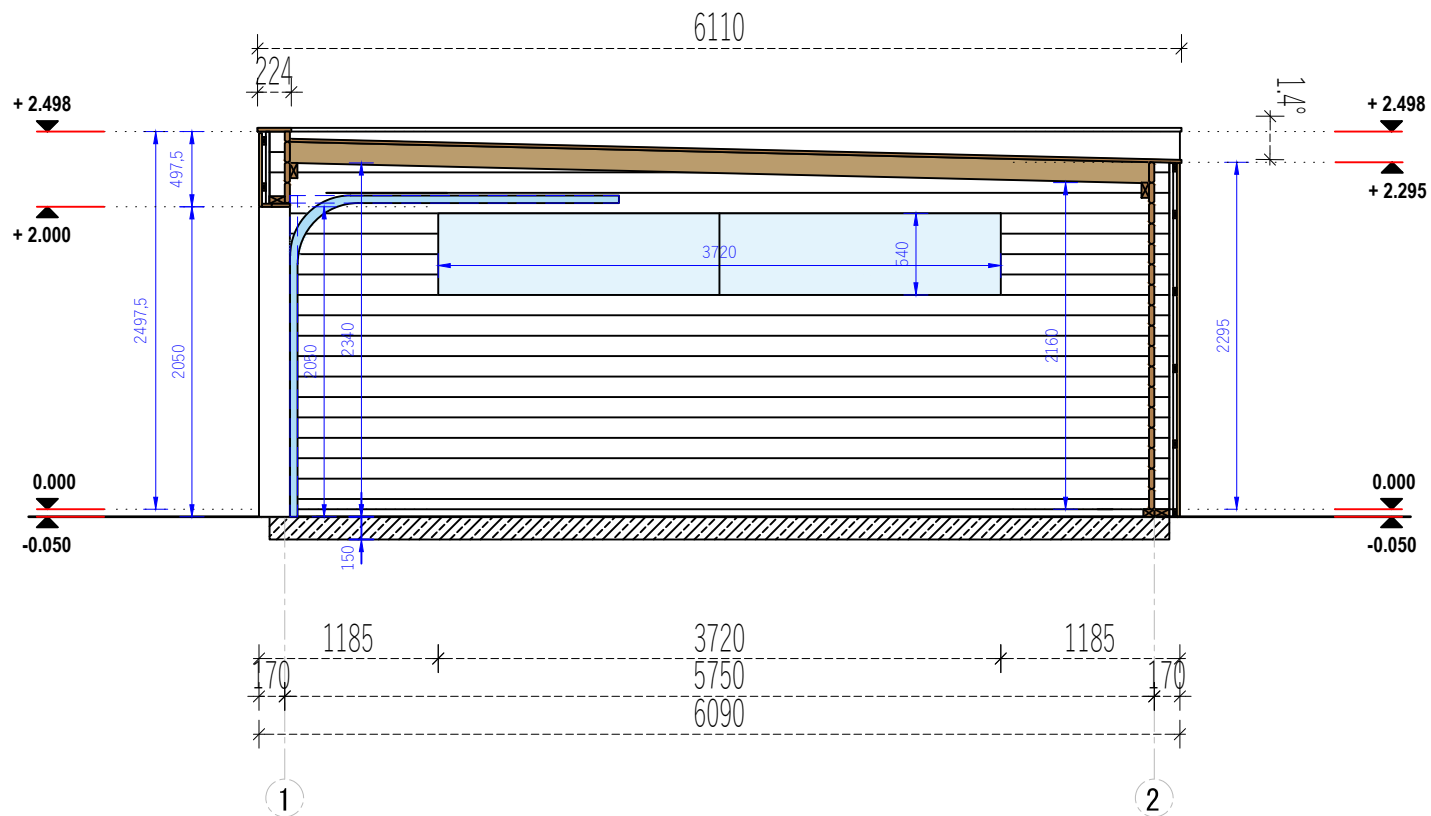


	Project Nr.			Interior area	32.25m²	Wall thickness		34+cladding	-	Paper size / scale	A4 / 1:50		
	-			Built - up area	37.10m²	Built height	min	2295	1 cm - 0.50 meter 01.00 m2.00 m3.00 m 2 cm4 cm6 cm				
	-			Name	Date		max	2498					
				Roof angle	1.40°		▲	-					
				Roof area	37.50m²	SECTION A-A							
				Description									

All rights reserved. Any unauthorized changes to the drawing are strictly prohibited.

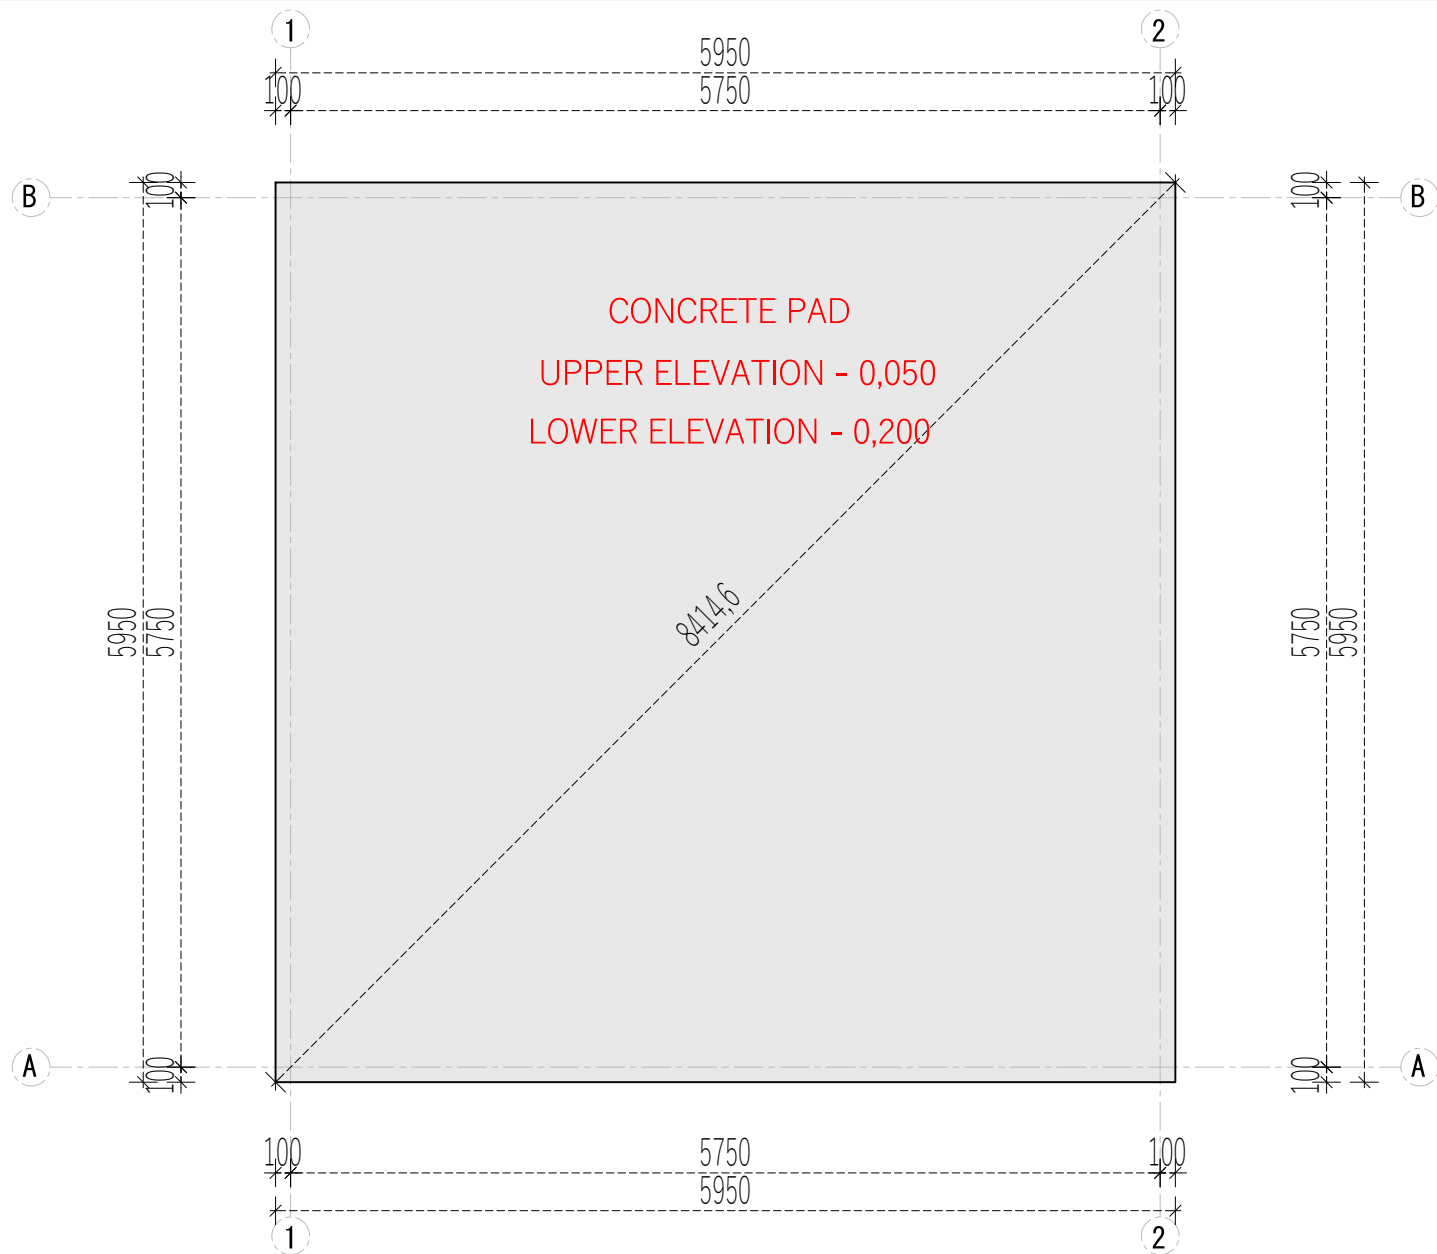

	Project Nr.			Interior area	32.25m²	Wall thickness		34+cladding	-	Paper size / scale	A4 / 1:50		
	-			Built - up area	37.10m²	Built height	min	2295	1 cm - 0.50 meter 01.00 m2.00 m3.00 m 2 cm4 cm6 cm				
	-			Name	Date		Roof angle	1.40°				max	2498
				Roof area	37.50m²		▲	-					
				Description			FOUNDATION PLAN						

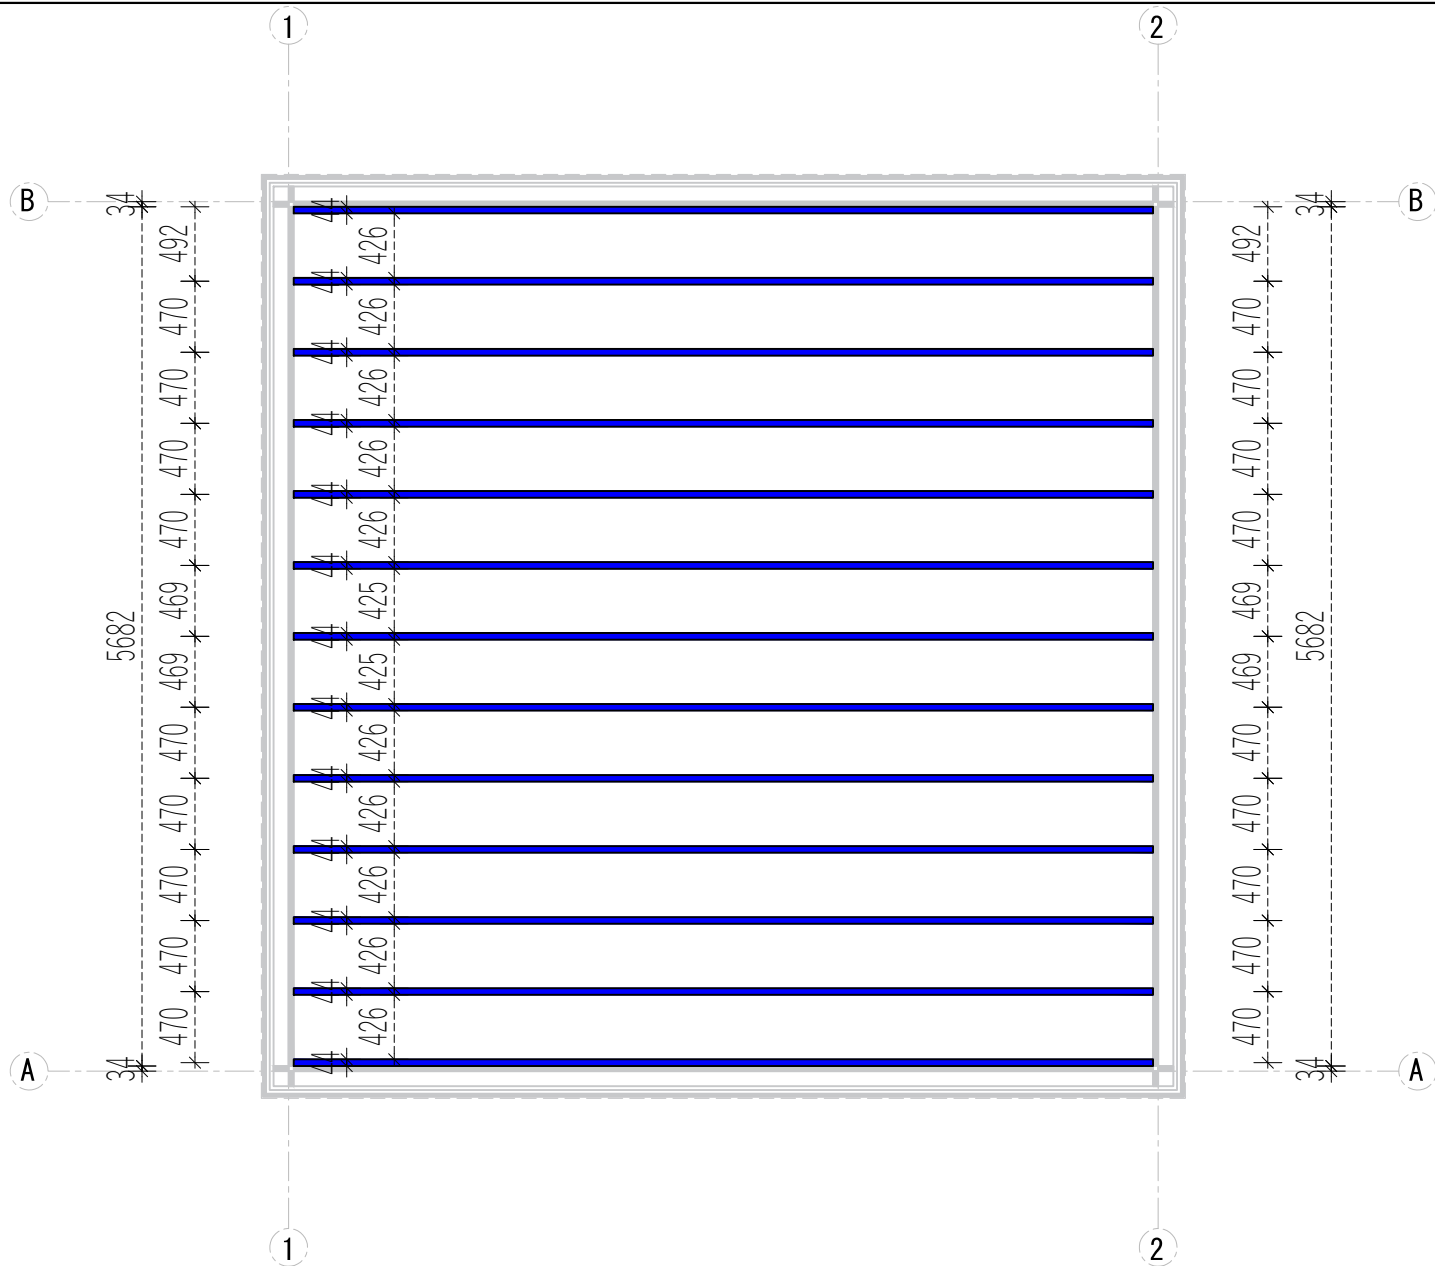

	Project Nr.				Interior area	32.25m²	Wall thickness		34+cladding	-	Paper size / scale	A4 / 1:50	
	-				Built - up area	37.10m²	Built height	min	2295	1 cm - 0.50 meter 01.00 m2.00 m3.00 m 2 cm4 cm6 cm			
	-		Name	Date		Roof angle		1.40°	max				2498
						Roof area		37.50m²	▲				-
						Description		ROOF PLAN					