



North

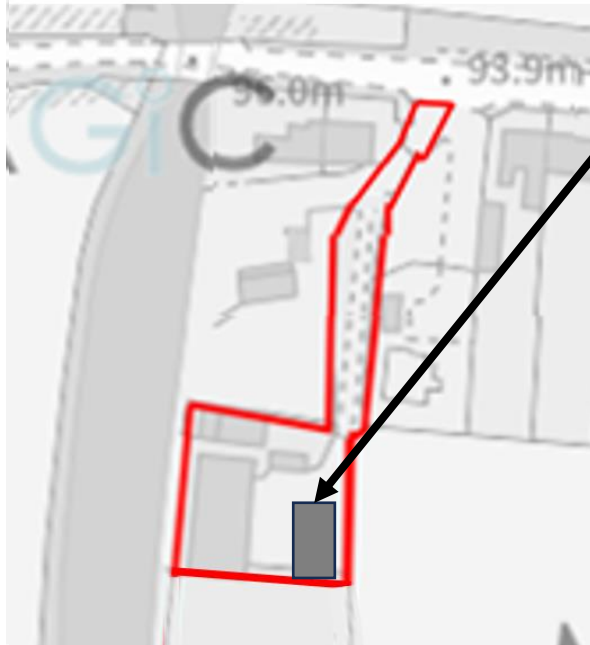

Scale Bar 30m

Proposed Location
of New Home

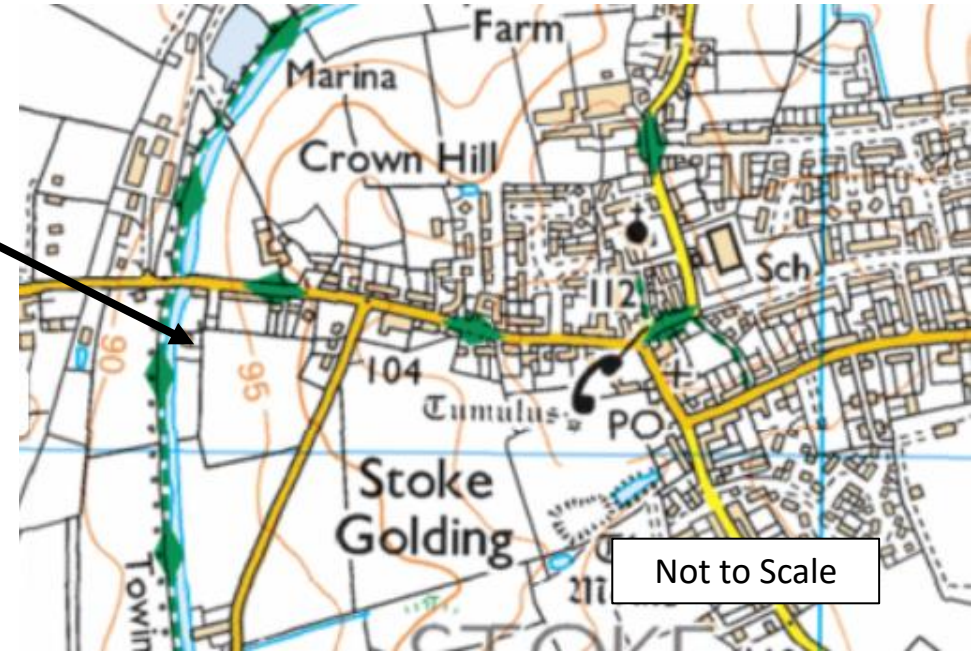

Not to Scale

D Moore, 110 Hereford Close, Barwell, LE9 8HS


New Home at Station Road, Stoke Golding, CV13 6EY

Drawing No 1 – Location Plan as approved

Scale – as per scale bar


Date – 2nd November 2023

North

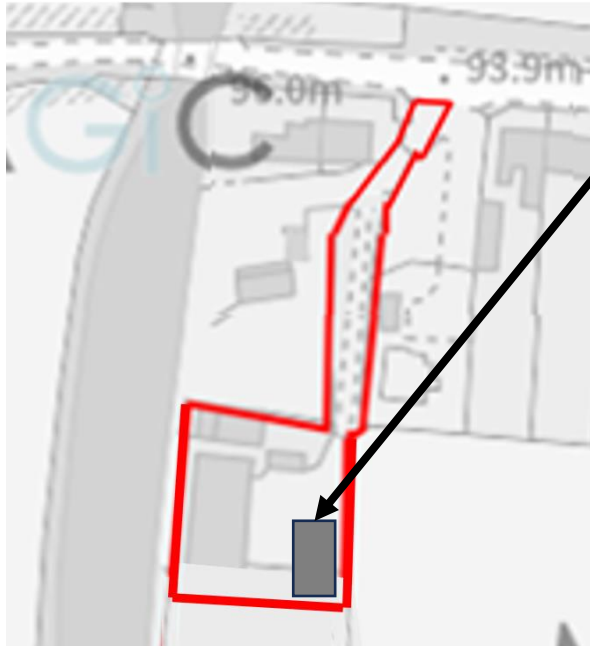

Proposed Location
of New Home

Scale Bar 30m

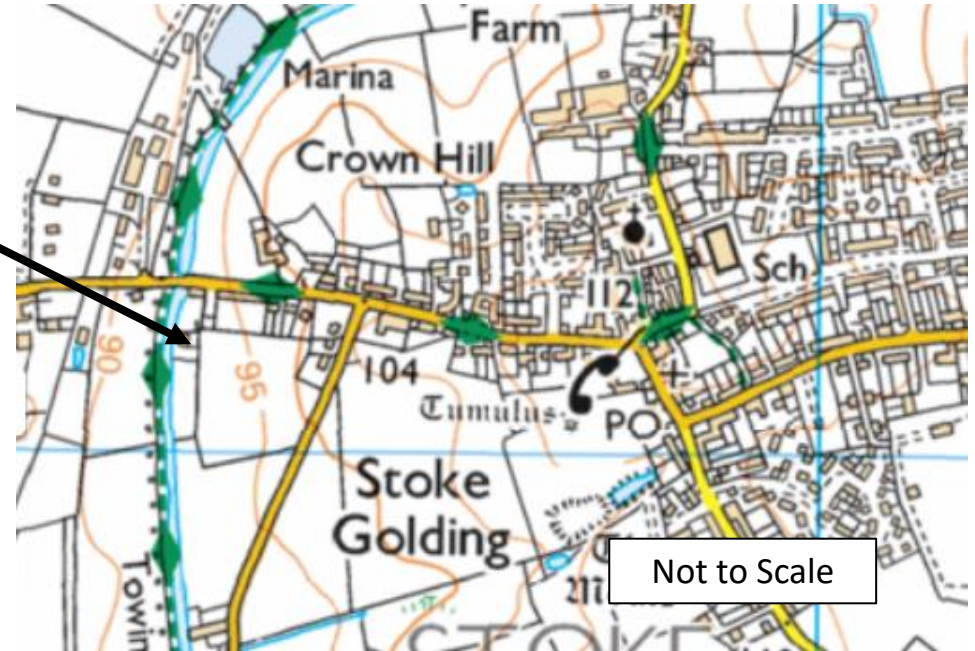

Not to Scale



D Moore, 110 Hereford Close, Barwell, LE9 8HS

New Home at Station Road, Stoke Golding, CV13 6EY

Drawing No 2 – Location Plan as amended

Scale – as per scale bar

Date – 25th January 2024

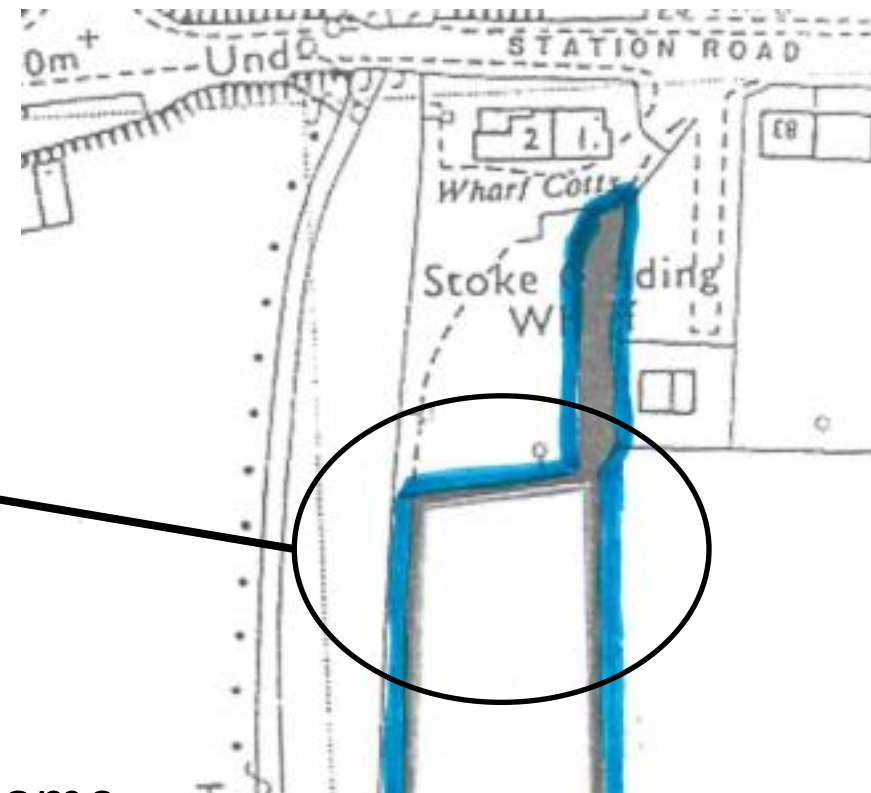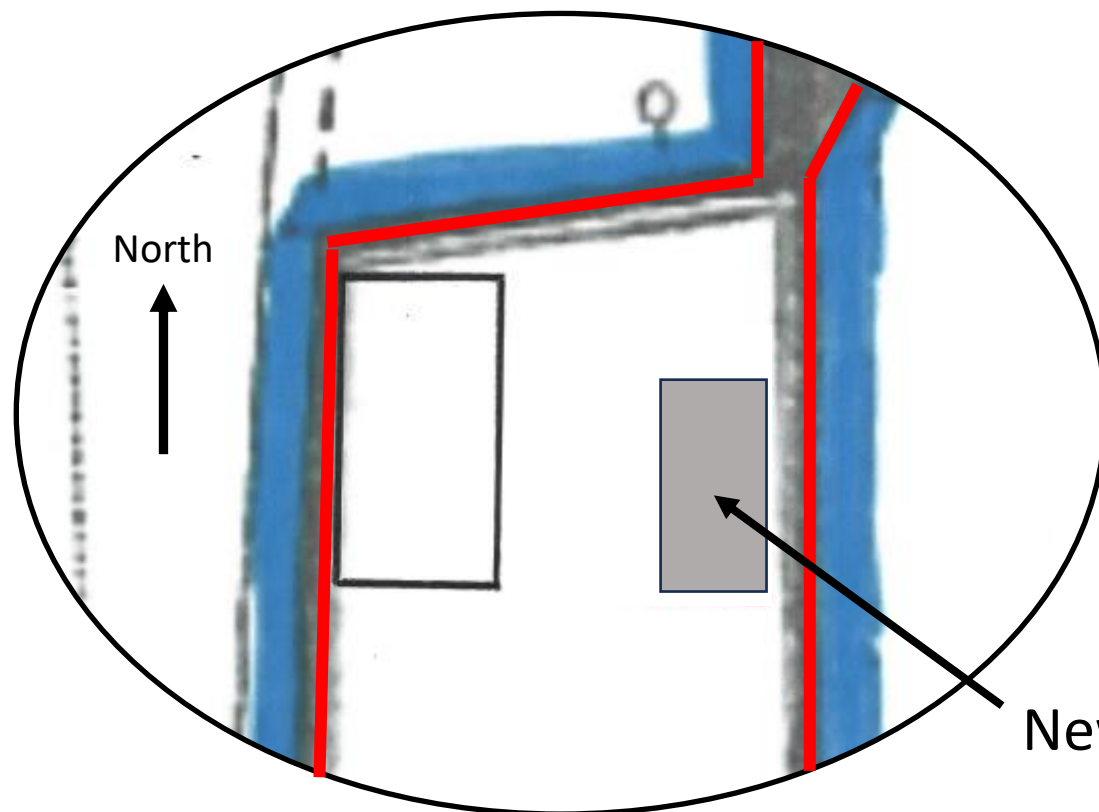

Blue line marks boundary of land in
my ownership

Scale Bar – 30m

New Home



D Moore, 110 Hereford Close, Barwell, LE9 8HS

New Home at Station Road, Stoke Golding, CV13 6EY

Drawing No 3 – Block Plan as approved

Scale – 1/500 at A4

Date – 11th September 2023

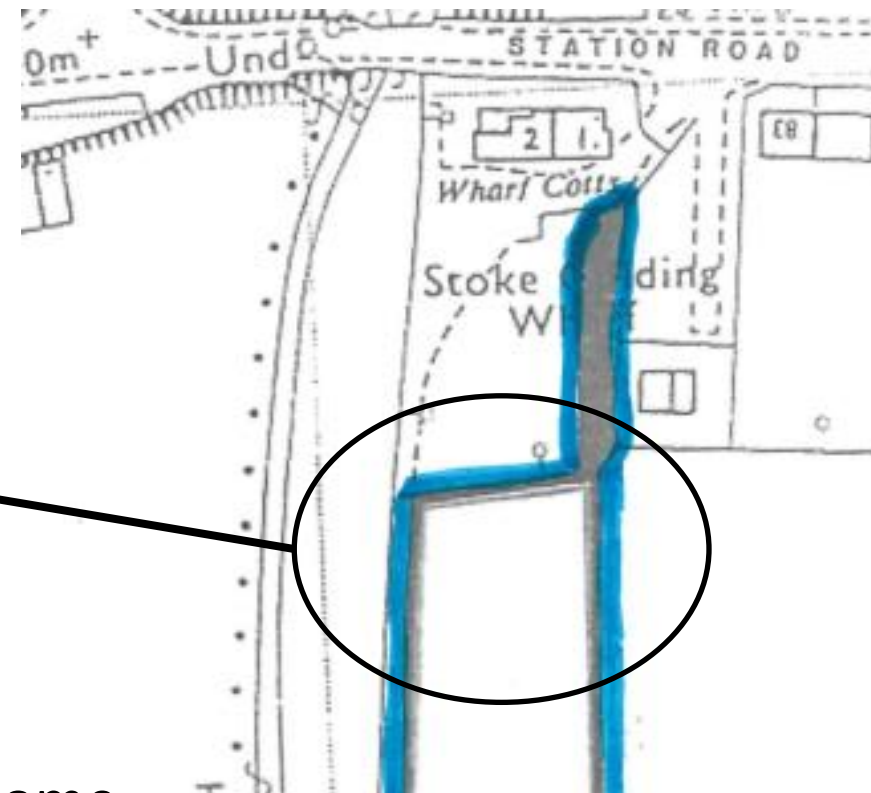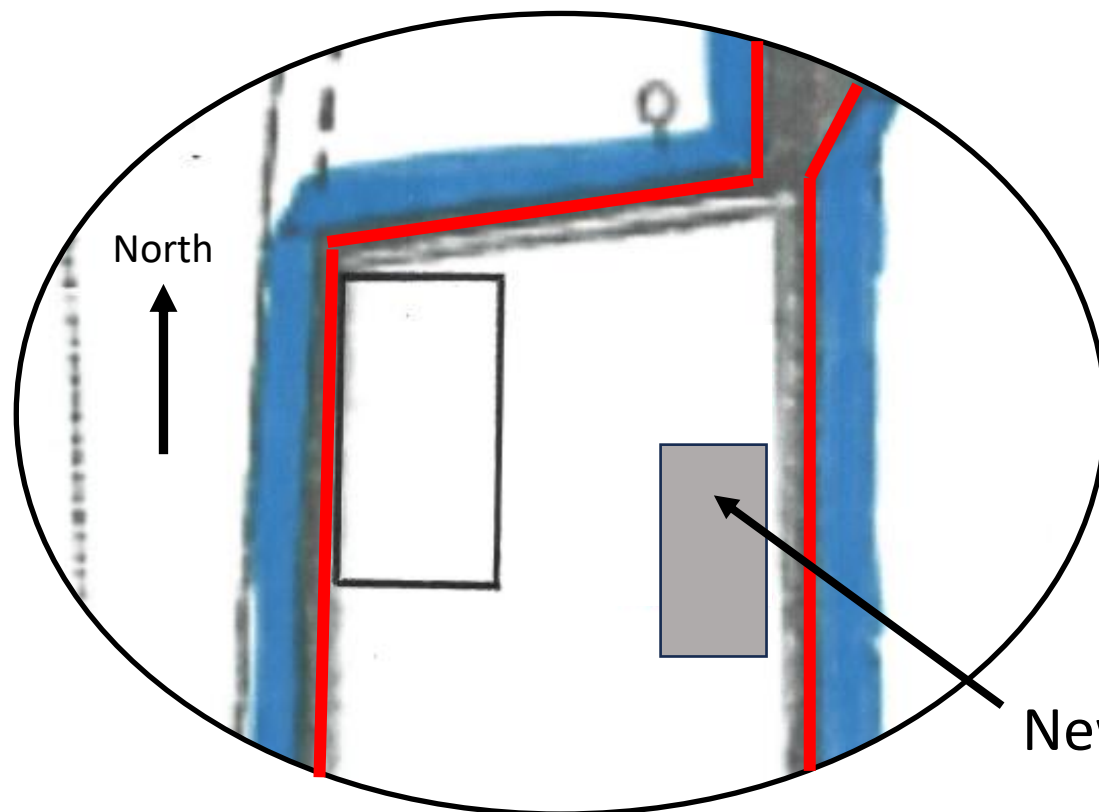

Blue line marks boundary of land in my ownership

Scale Bar – 30m

New Home


D Moore, 110 Hereford Close, Barwell, LE9 8HS

New Home at Station Road, Stoke Golding, CV13 6EY

Drawing No 4 – Block Plan as amended

Scale – 1/500 at A4

Date – 25th January 2024

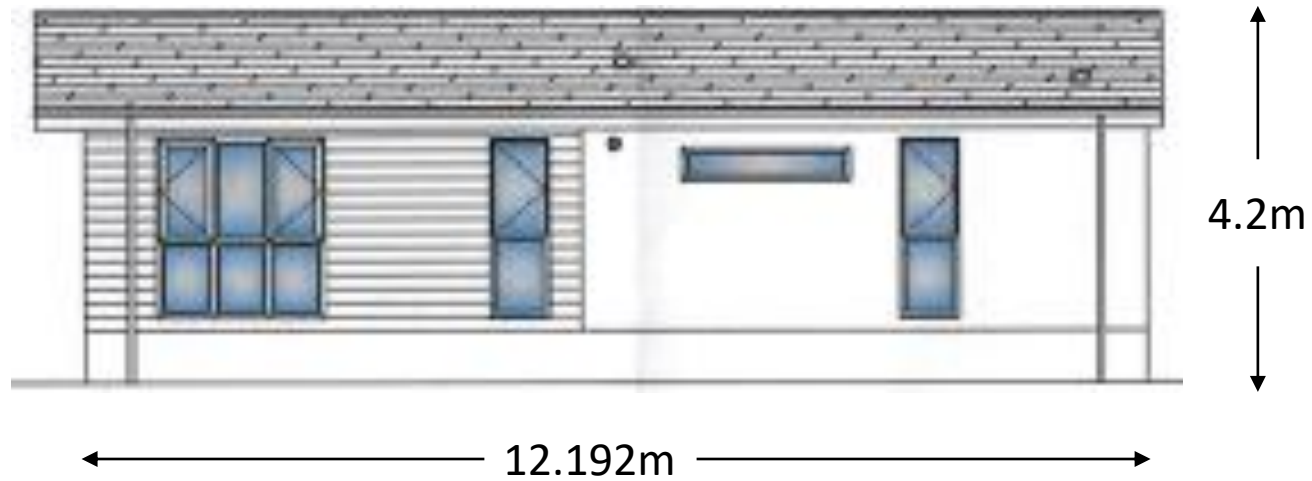

External Finishes –

Roof – Green Asphalt Tiles

Walls – Off white and wooden panelling

Scale Bar – 10m


D Moore, 110 Hereford Close, Barwell, LE9 8HS

New Home at Station Road, Stoke Golding, CV13 6EY

Drawing No 5 – Front Elevation – facing West

Scale – 1/100 at A4

Date – 11th September 2023

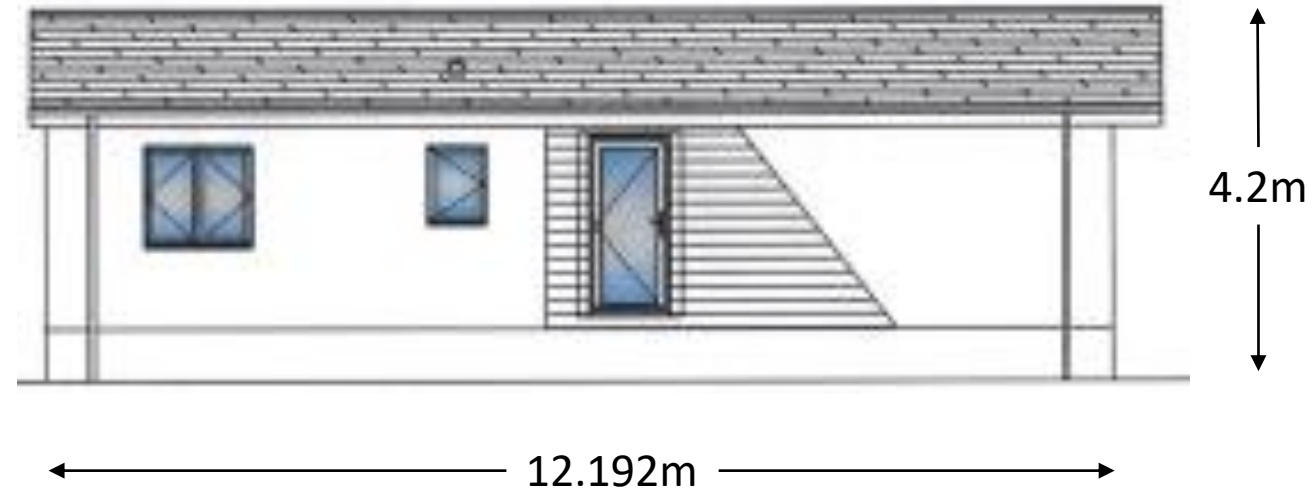

Scale Bar – 10m


D Moore, 110 Hereford Close, Barwell, LE9 8HS

New Home at Station Road, Stoke Golding, CV13 6EY

Drawing No 6 – Rear Elevation – facing East

Scale – 1/100 at A4

Date – 11th September 2023

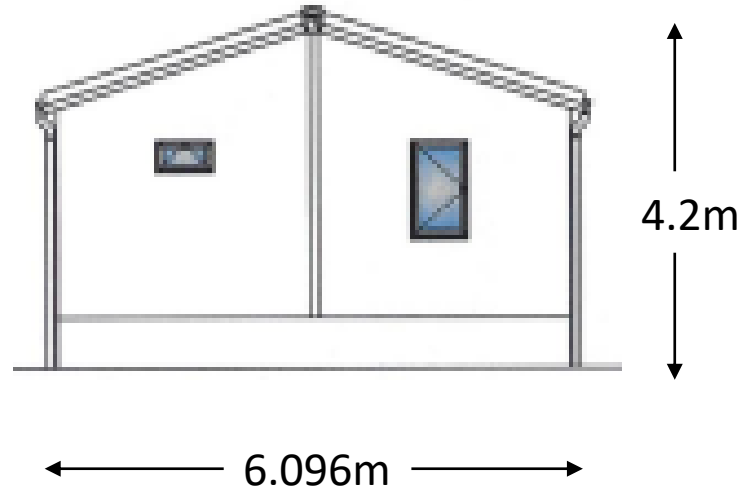

Scale Bar – 10m


D Moore, 110 Hereford Close, Barwell, LE9 8HS

New Home at Station Road, Stoke Golding, CV13 6EY

Drawing No 7 – End Elevation - facing North

Scale – 1/100 at A4

Date – 11th September 2023

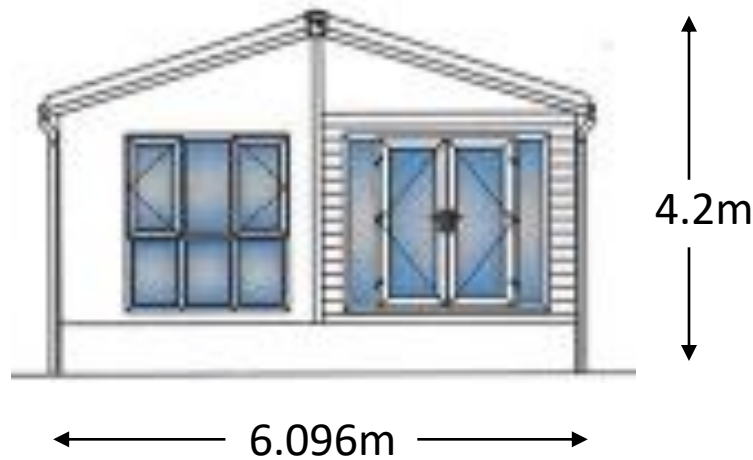

Scale Bar – 10m


D Moore, 110 Hereford Close, Barwell, LE9 8HS

New Home at Station Road, Stoke Golding, CV13 6EY

Drawing No 8 – End Elevation – facing South

Scale – 1/100 at A4

Date – 11th September 2023

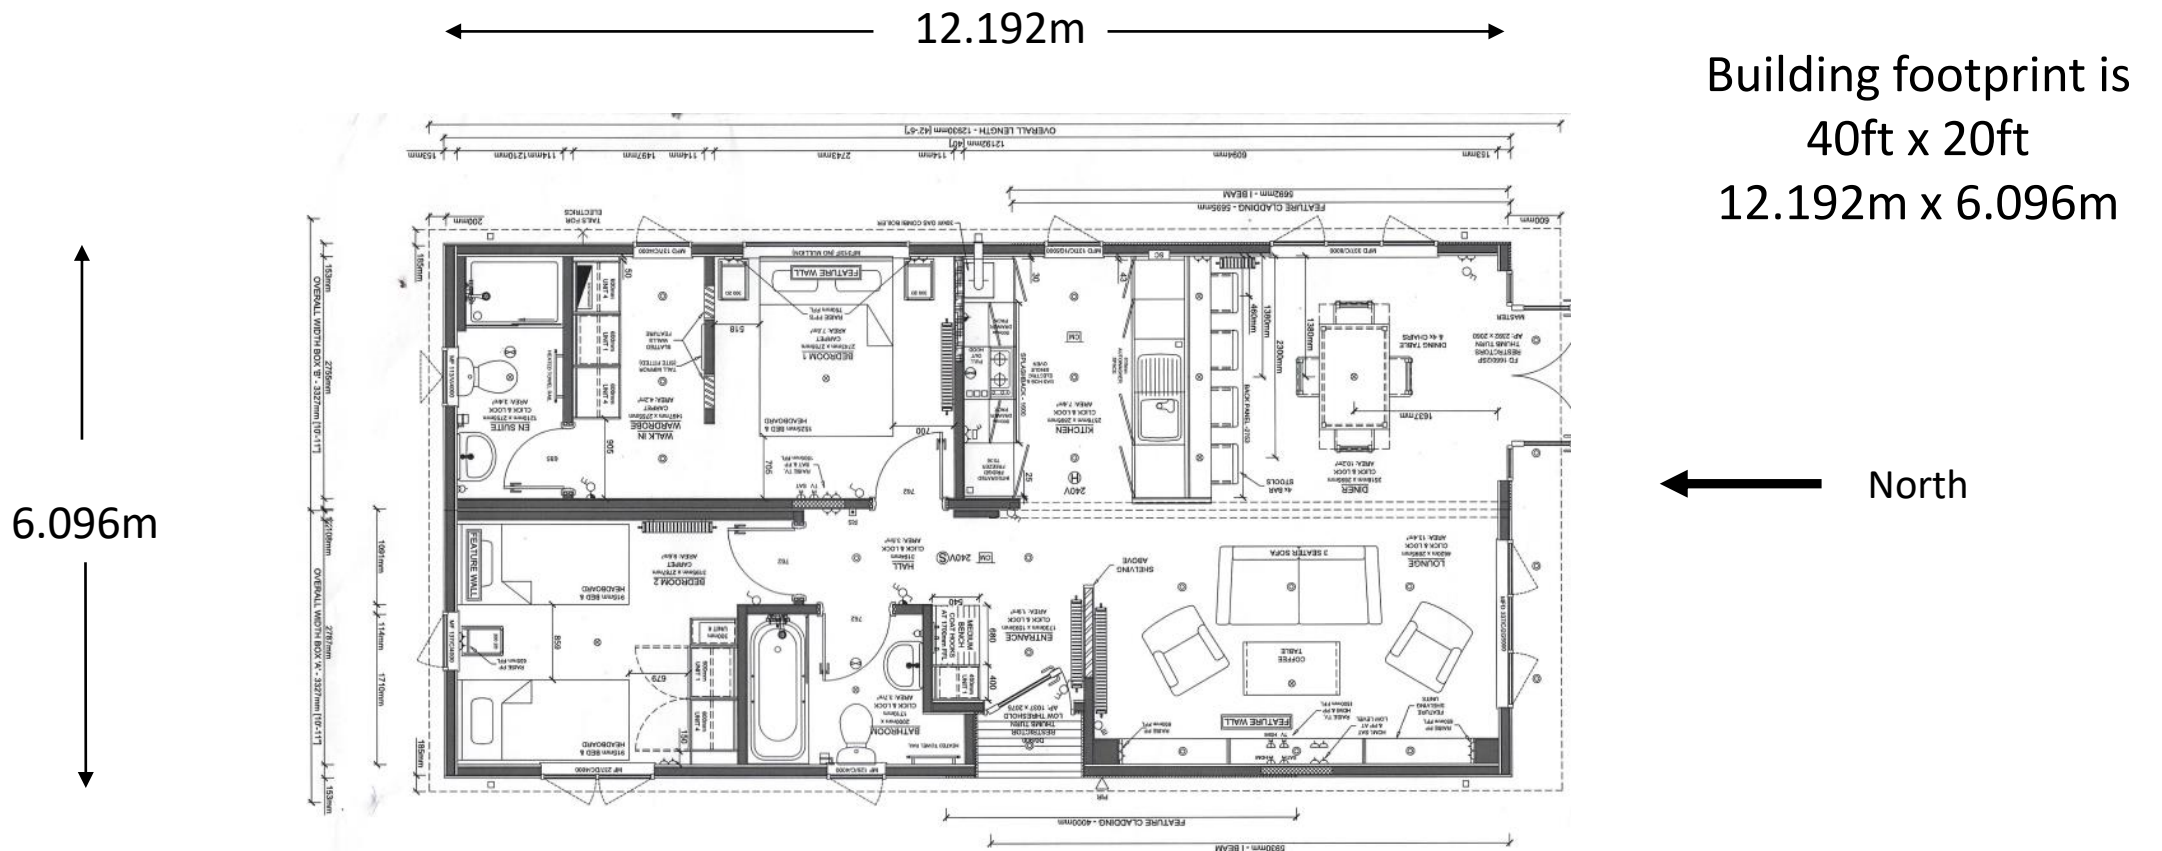

Drains –
 Storm to existing
 Foul to new connection to adjacent sewage works

Scale Bar – 10m

D Moore, 110 Hereford Close, Barwell, LE9 8HS

New Home at Station Road, Stoke Golding, CV13 6EY

Drawing No 9 – Floor Plan

Scale – 1/100 at A4

Date – 11th September 2023