


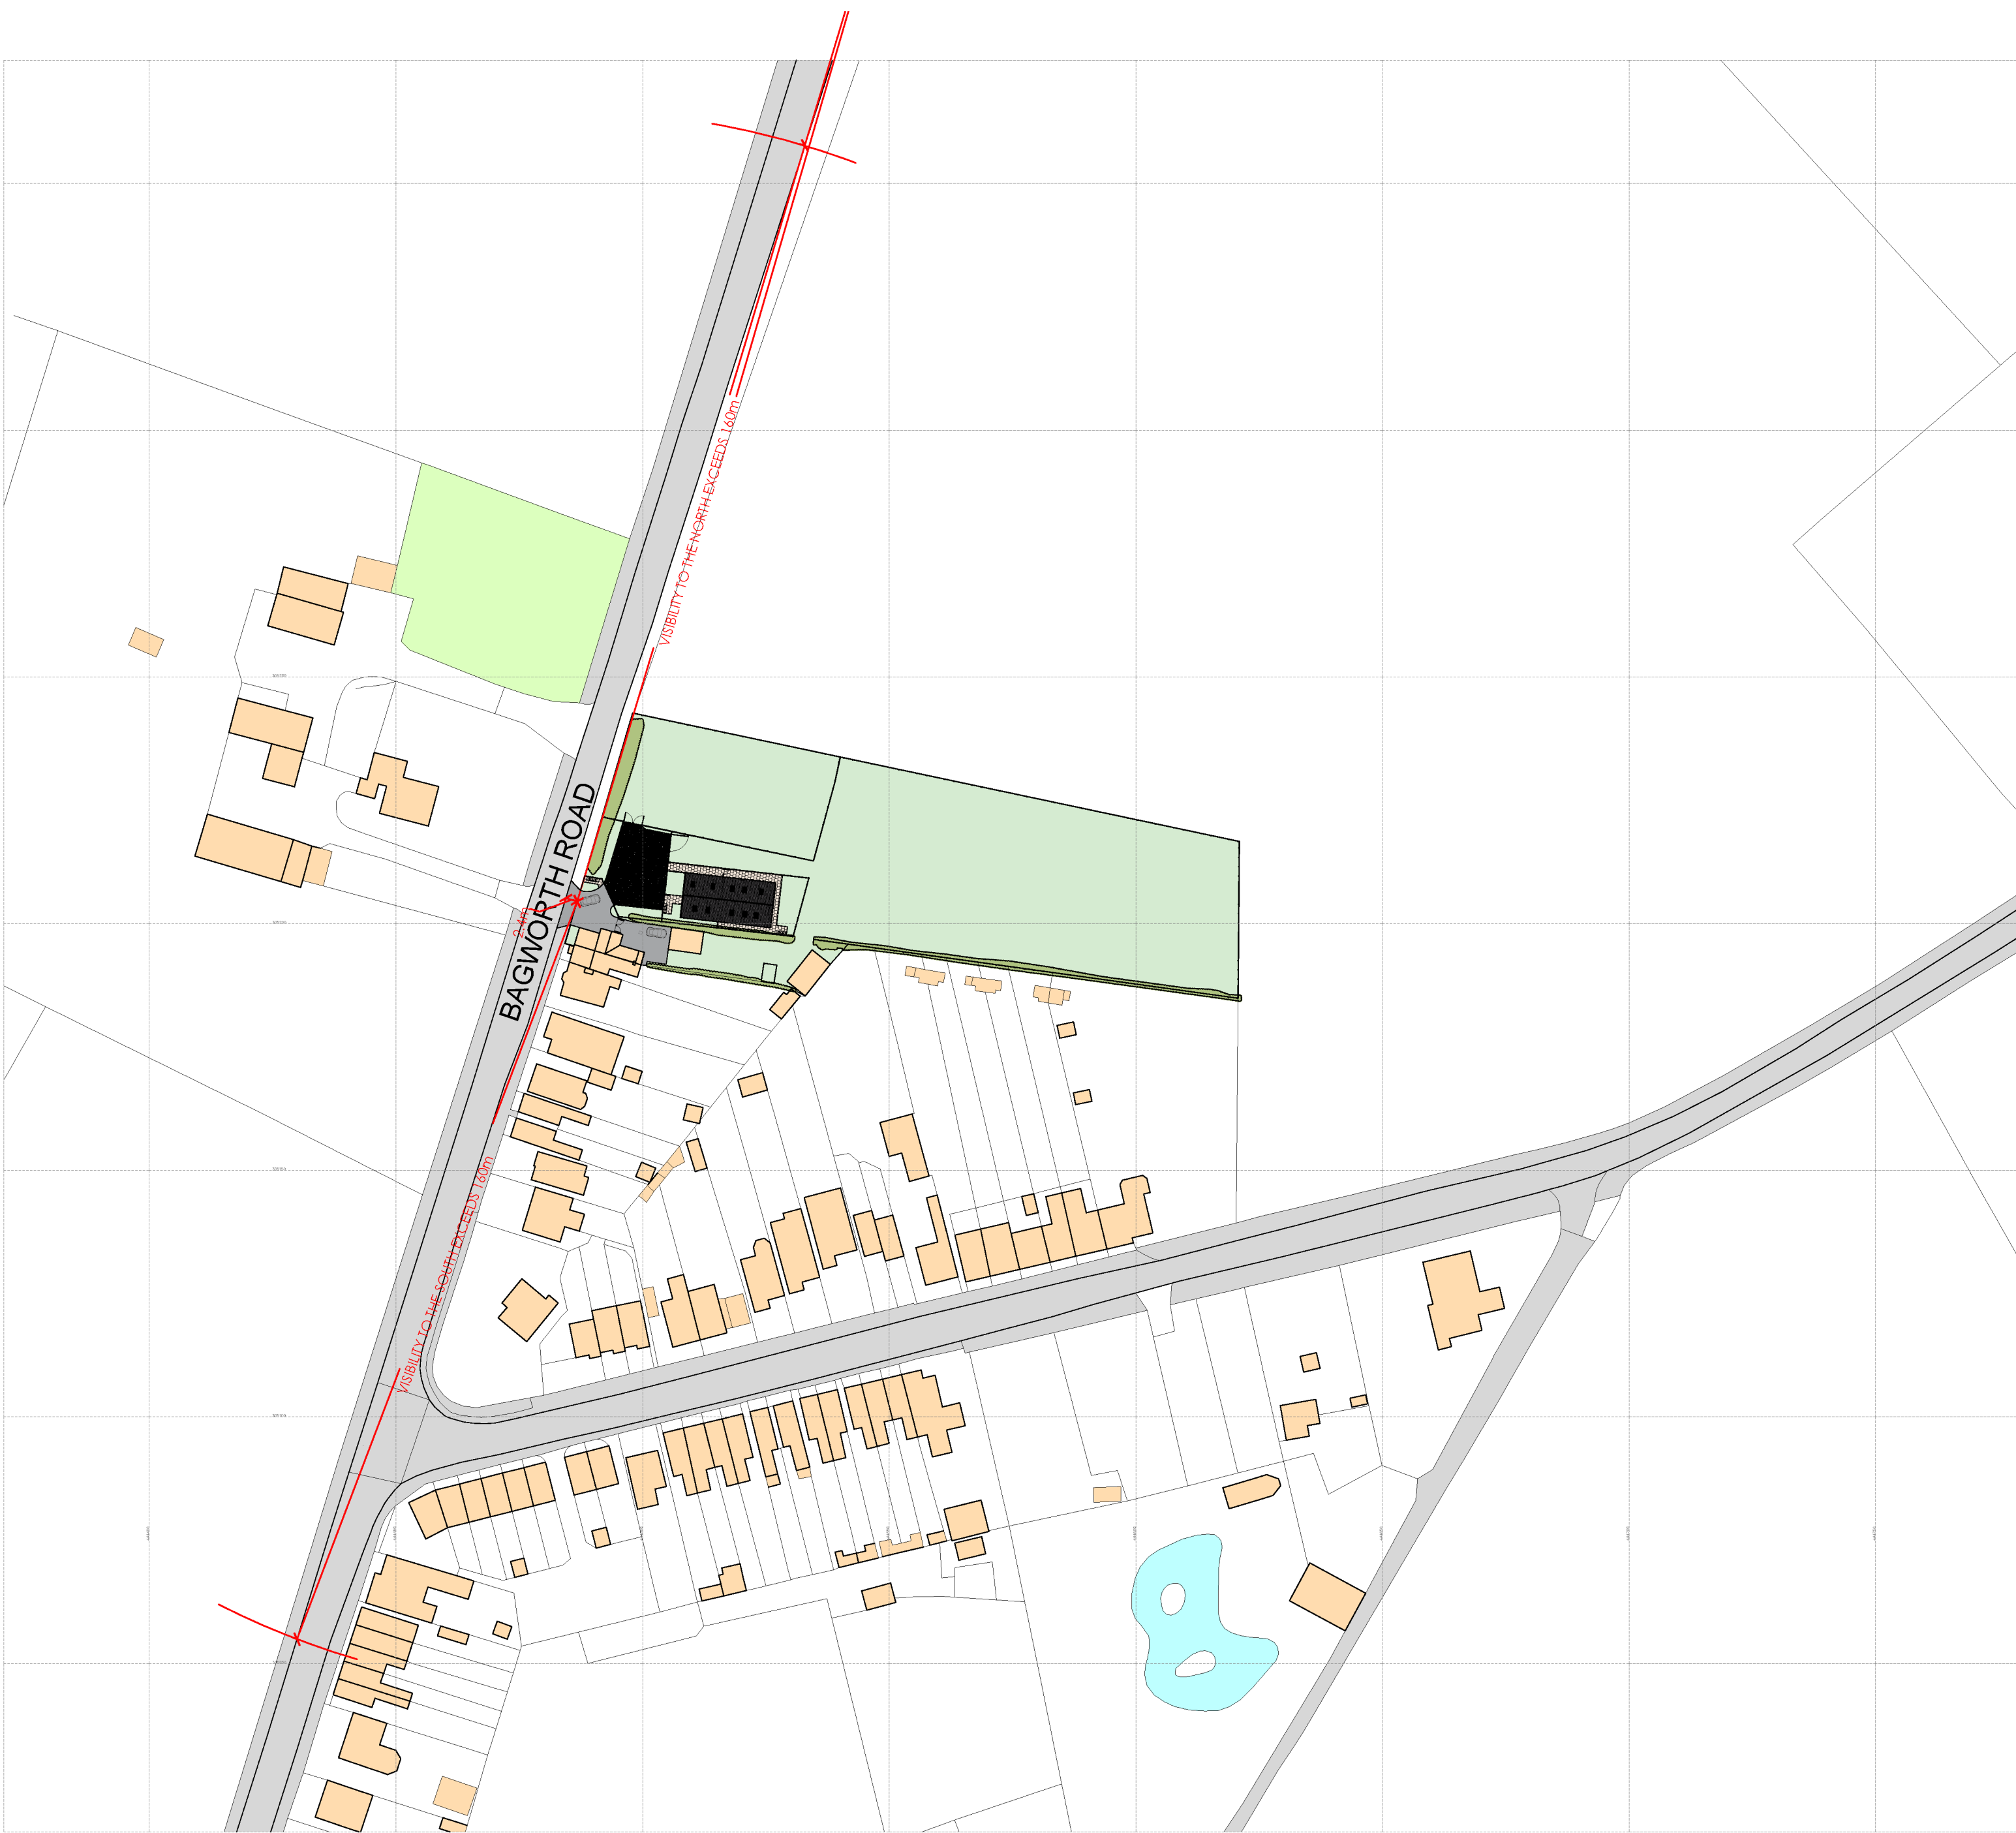


PROPOSED SITE ACCESS/EGRESS VISIBILITY PLAN (1:1000 A1)

Note:

All dimensions must be checked on site and not scaled from this drawing. Drawings and designs are subject to Engineer's comments

This drawing, its contents and all information relating to the design herein depicted is the copyright of Benchmark Design Build Ltd. It may be used once only for its intended purpose under a contract with Benchmark Design Build Ltd or Benchmark Design & Build LLP. This drawing and information shall not be used in connection with the erection in full or part of this building unless the building is to be erected or the components supplied by Benchmark Design Build Ltd.

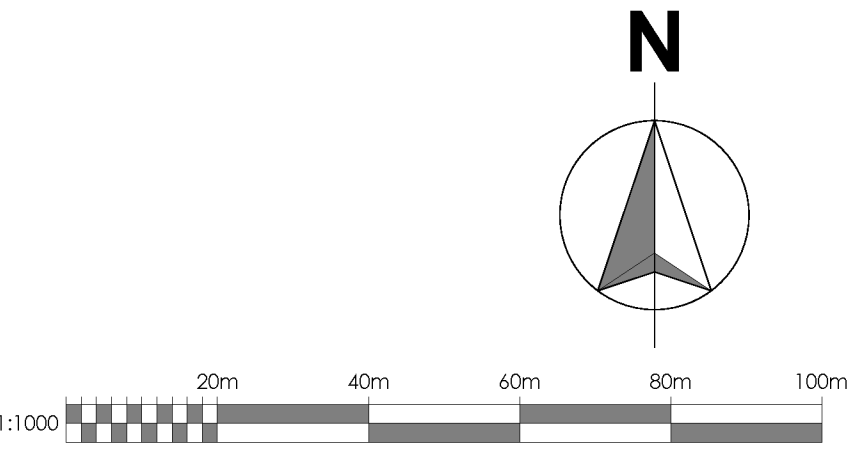

REVISION:			
PLANNING - DISCHARGE OF CONDITIONS			
PROJECT NAME:			
LAND ADJACENT TO No. 45 BAGWORTH ROAD, NEWBOLD HEATH			
CLIENT:			
Mr & Mrs S. KIRBY			
DRAWING TITLE:			
PROPOSED SITE ACCESS/EGRESS VISIBILITY PLAN			
DRAWING SCALE(S):			
1:1000 @ A1			
DRAWING No:			
SK-DOC-001.2			
 Benchmark Design Build Ltd DESIGN STUDIO, GILBERTS HALL FARM GILBERTS LANE, WALL-UNDER-HEYWOOD, SHROPSHIRE, SY6 7HZ			
DATE:	DRAWN BY:	CHECKED BY:	REVISION:
NOV. 2025	A.H	M.T	*