




SECTION XX : AS EXISTING
1:500

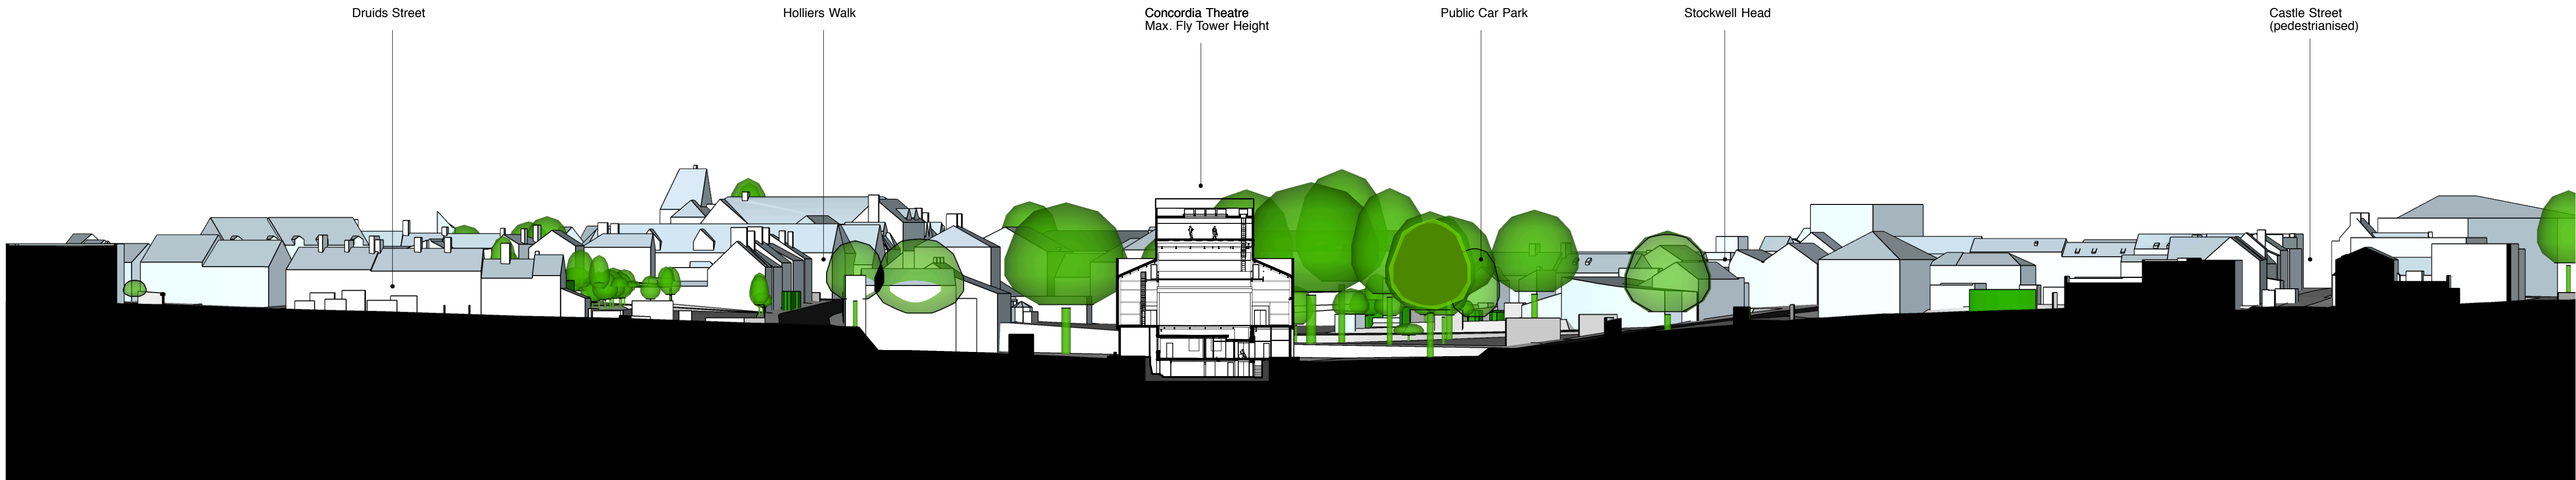

SECTION YY : AS EXISTING
1:500

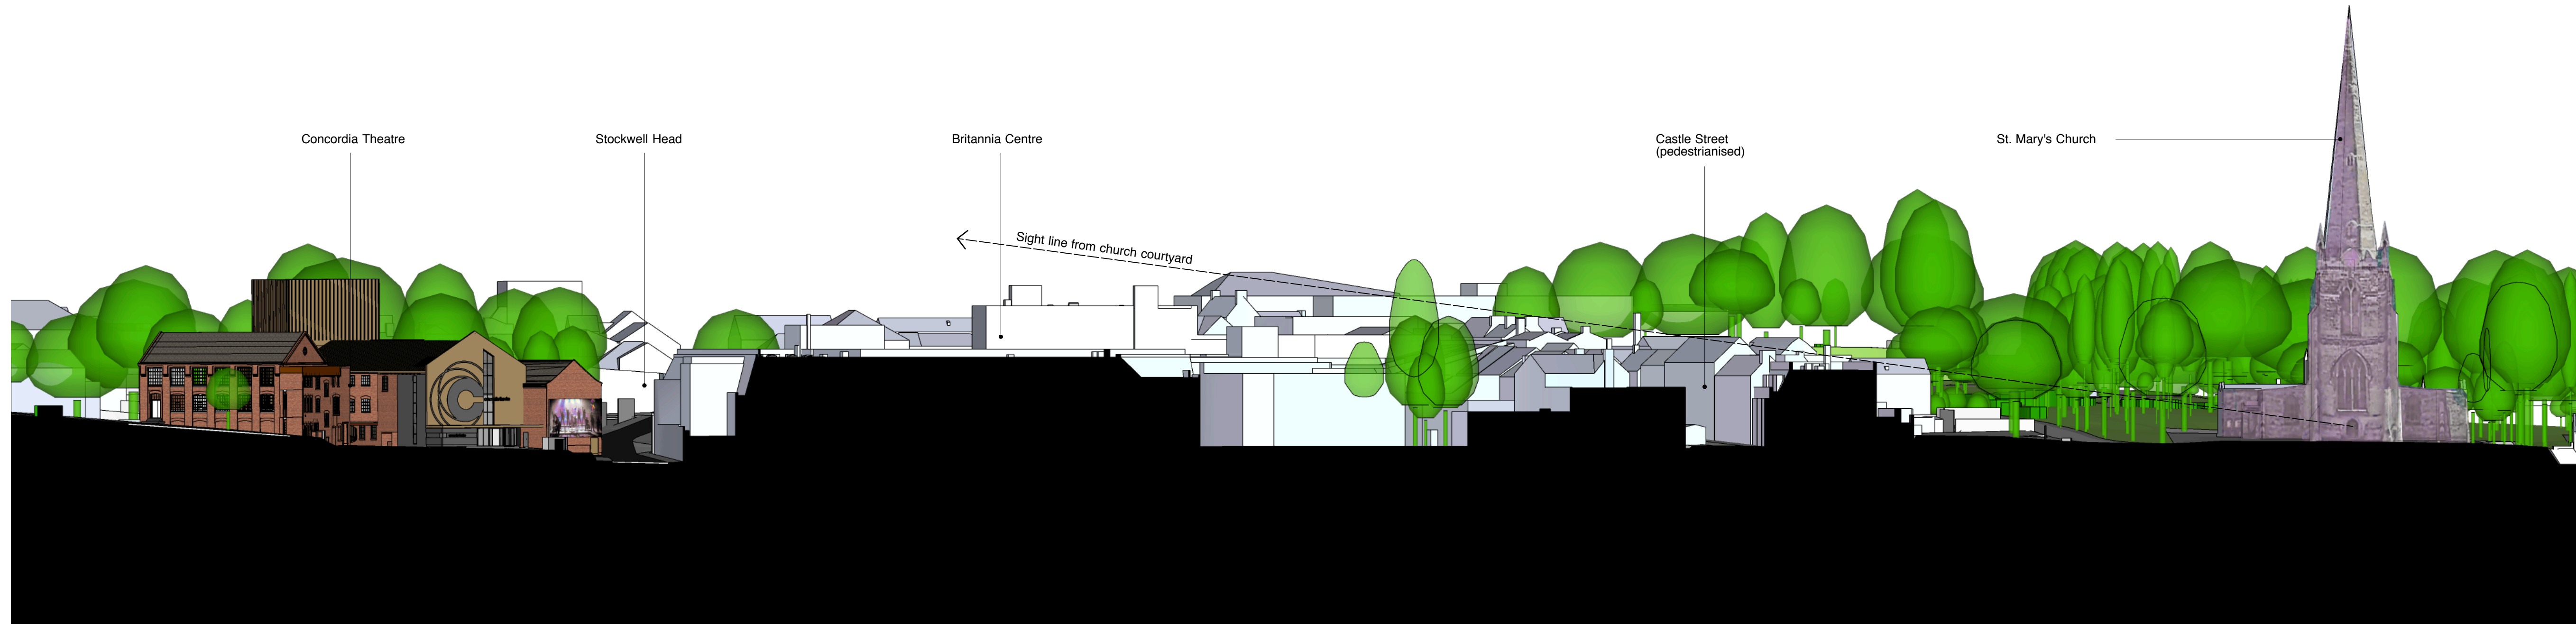


SECTION ZZ : AS EXISTING
1:500

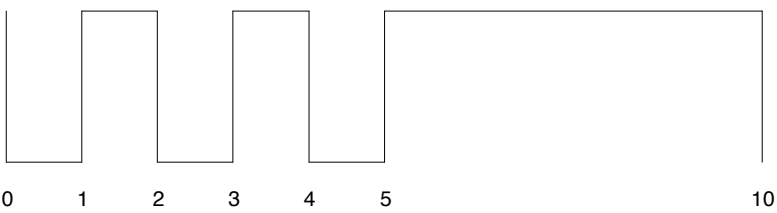

general notes:
Do not scale from this drawing for construction purposes
All dimensions are to be verified on site by the contractor and any discrepancies or omissions reported to the Architect prior to any works being carried out
© keith williams architects ltd

Revisions			
Rev.	Date	Check	Description
P	24/07/2026	-	Issued for Planning

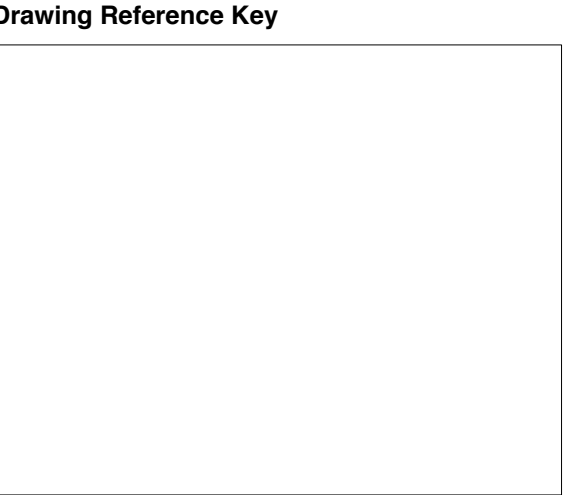

keith williams architects
74 Long Lane
London SE1 4AU
Tel: + 44(0)20 7843 0070

client: **Hinckley Concordia Association**
job: **Concordia Theatre**
drawing title: **Context Sections : As Proposed**

job.	310	status	Planning				rev.	P
asset reference								
project	originator	volume	level	type	role	number		
HCA-KWA-X-00-DR-A-0422								
date: 24/03/2026			scale:			1:500 @ A1		