


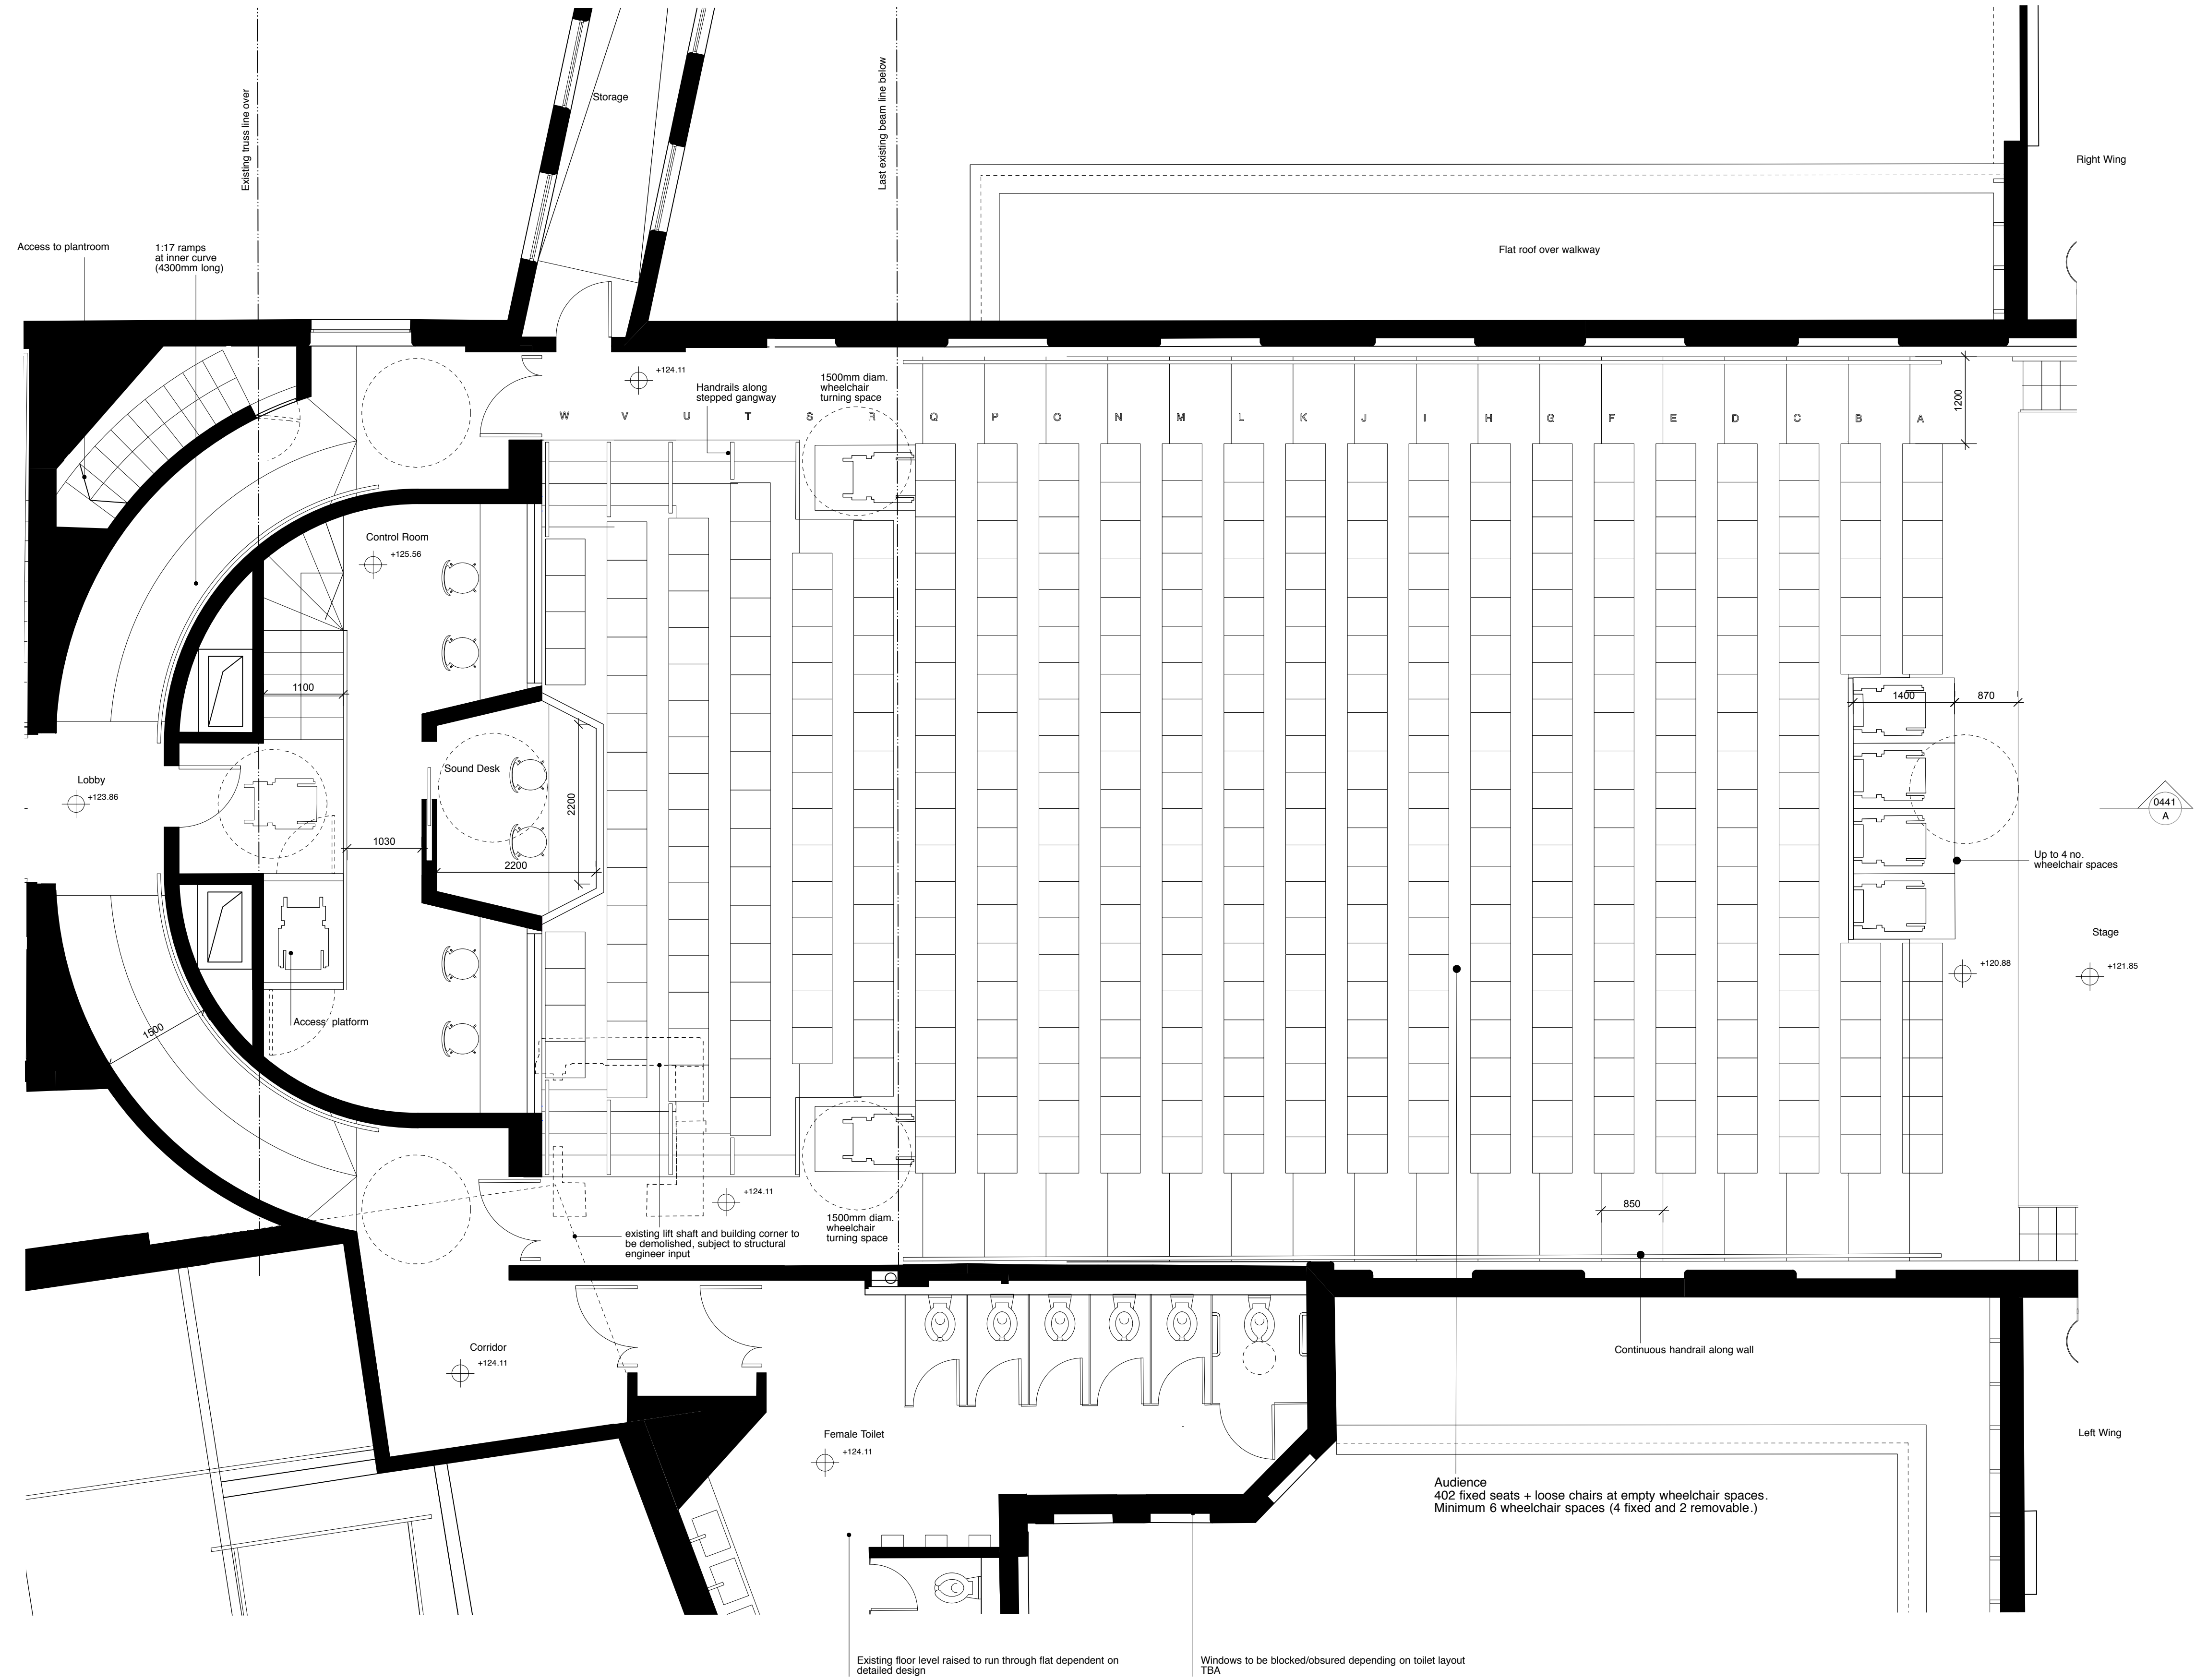

AUDITORIUM PLAN : AS PROPOSED


general notes:

Do not scale from this drawing for construction purposes
All dimensions are to be verified on site by the contractor and any discrepancies or omissions reported to the Architect prior to any works being carried out
© keith williams architects ltd

Revisions

Rev.	Date	Check	Description
P	24/07/2026	-	Issued for Planning

Drawing Reference Key

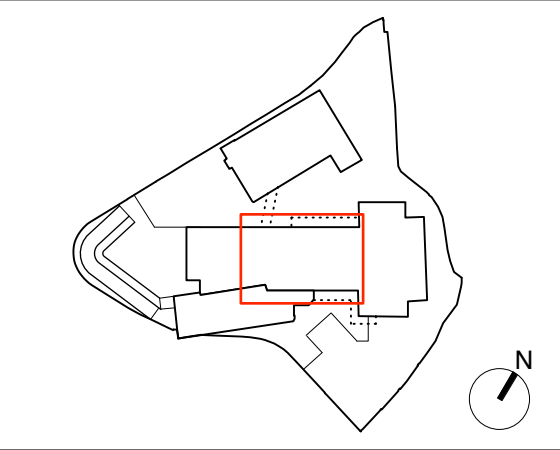

keith williams architects

74 Long Lane
London SE1 4AU

Tel: + 44(0)20 7843 0070

client: Hinckley Concordia Association

job: Concordia Theatre

drawing title: Auditorium_Plan : As Proposed

job.	310	status	Planning				rev.	P
asset reference								
	project	originator	volume	level	type	role	number	
HCA-KWA-X-00-DR-A-0440								
date: 03/03/2026			scale:			1:50 @ A1		