




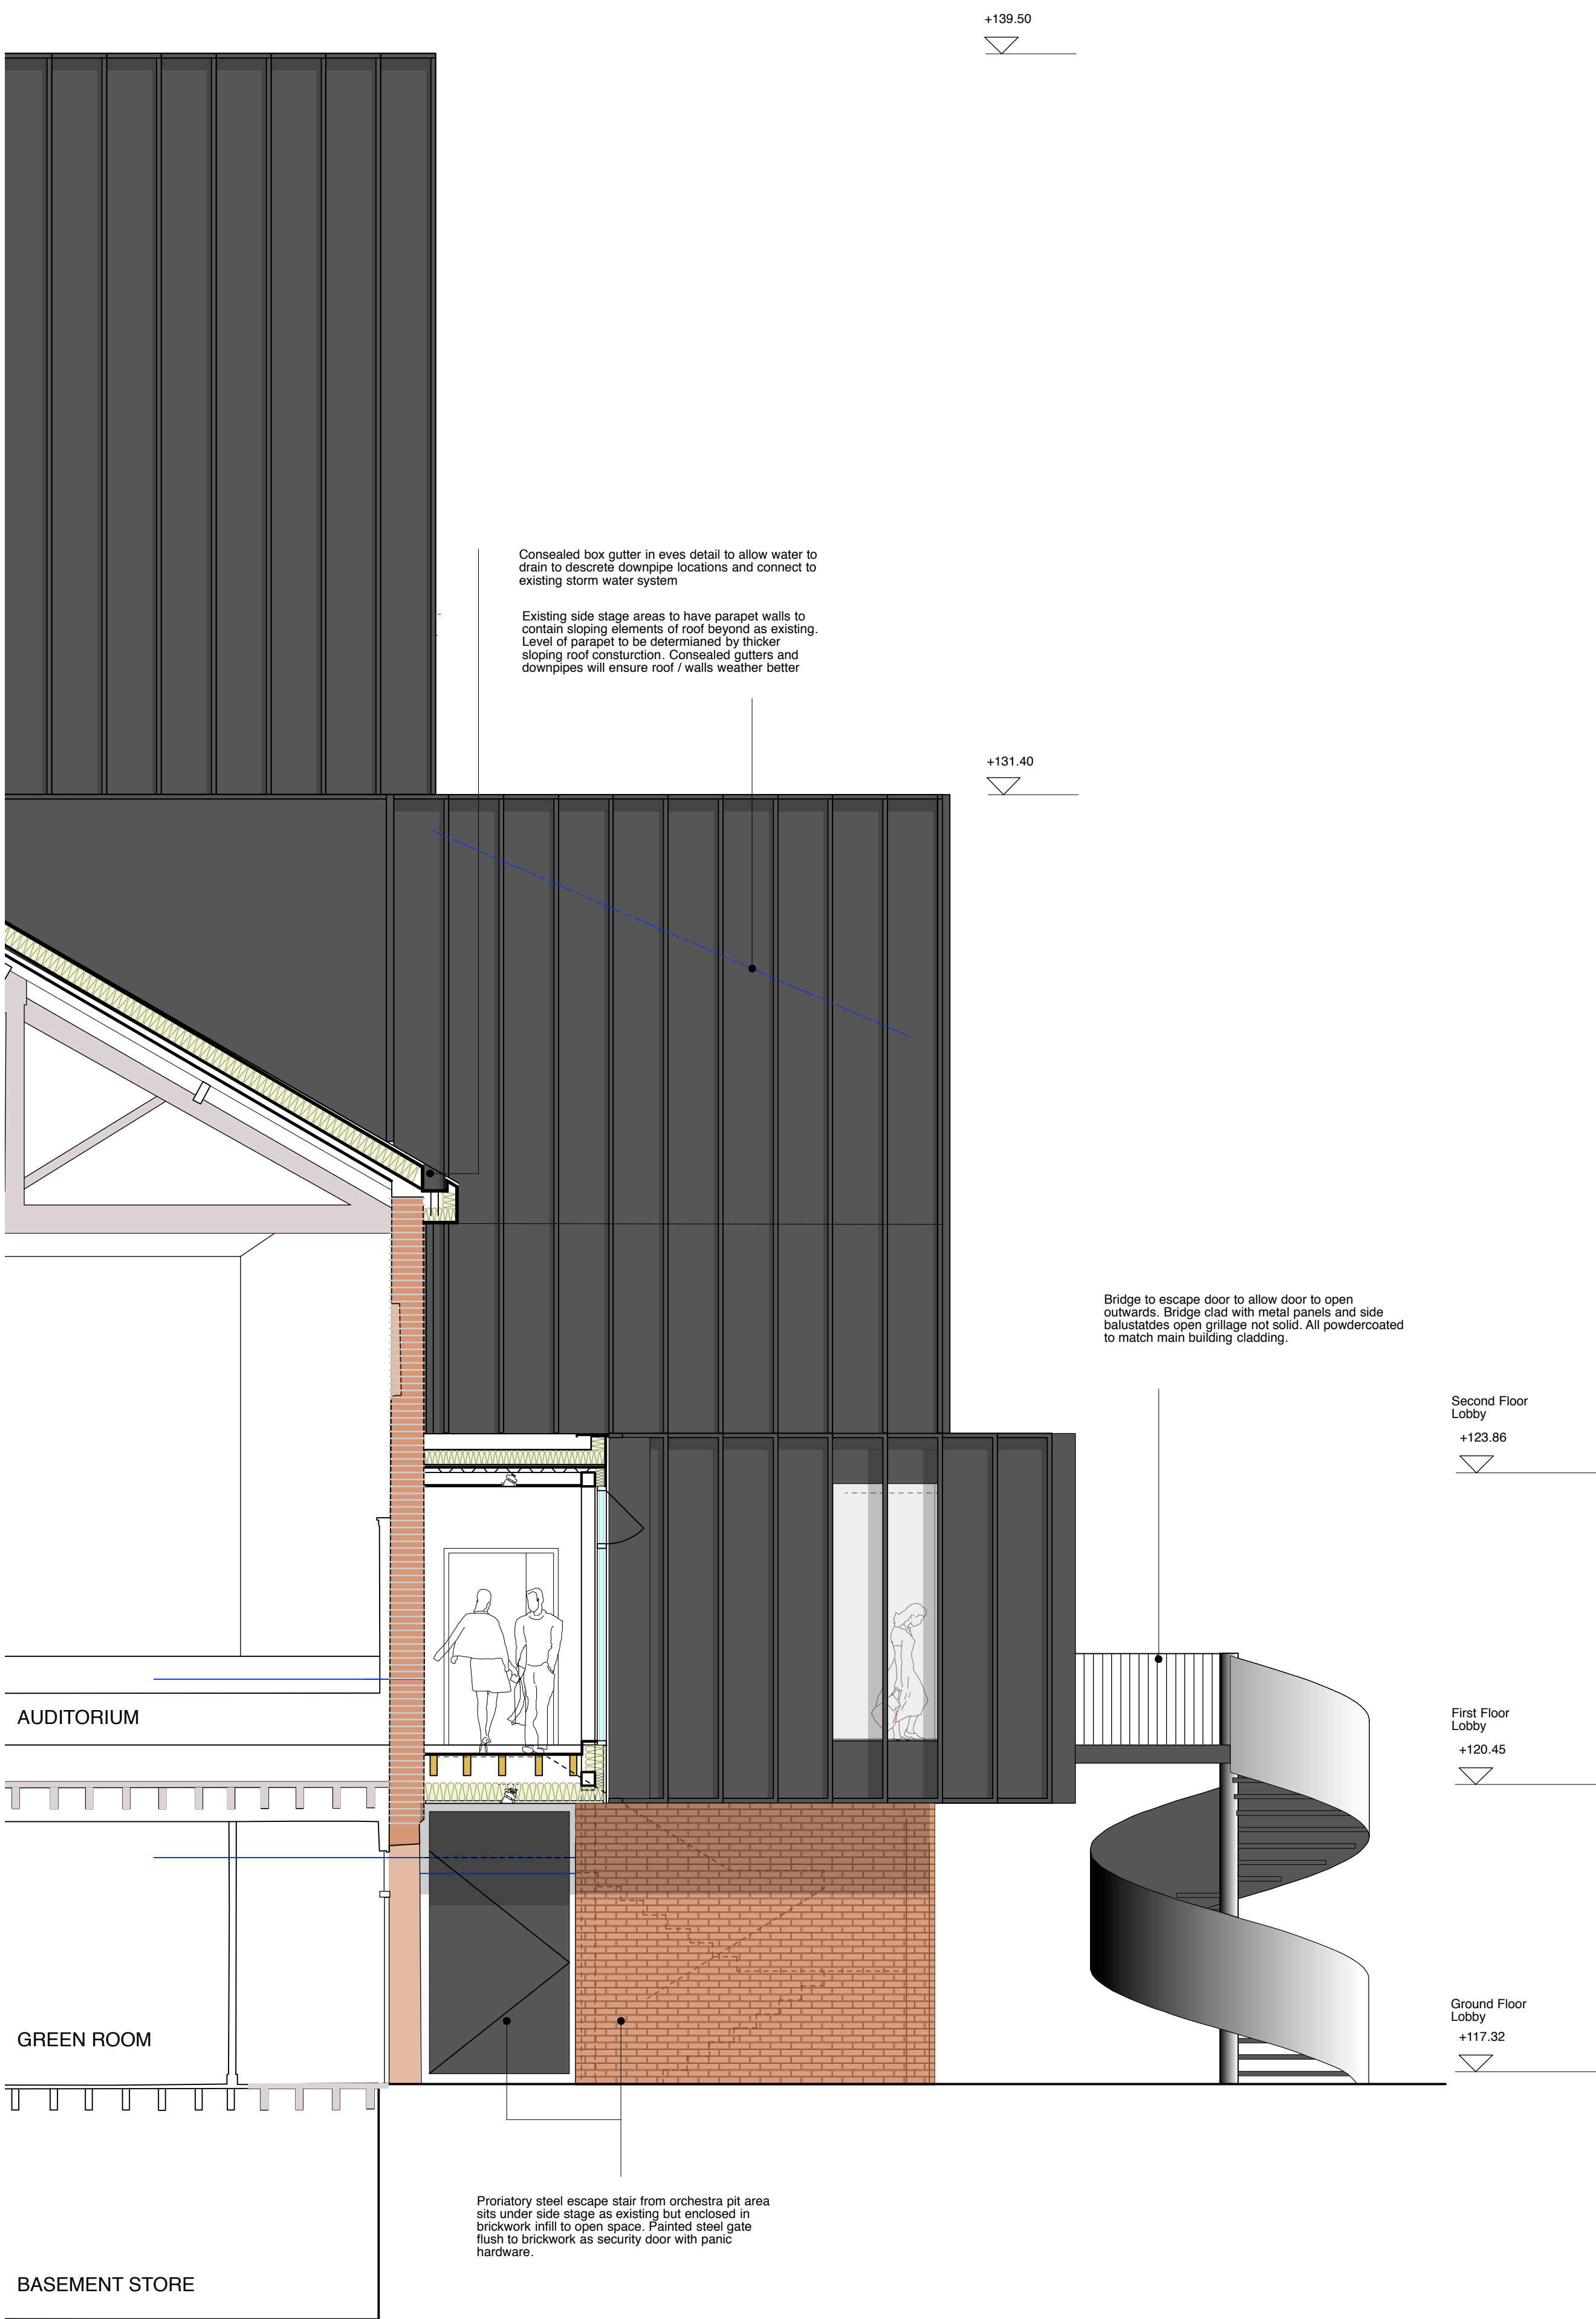

AMBULATORY DETAILED SECTION

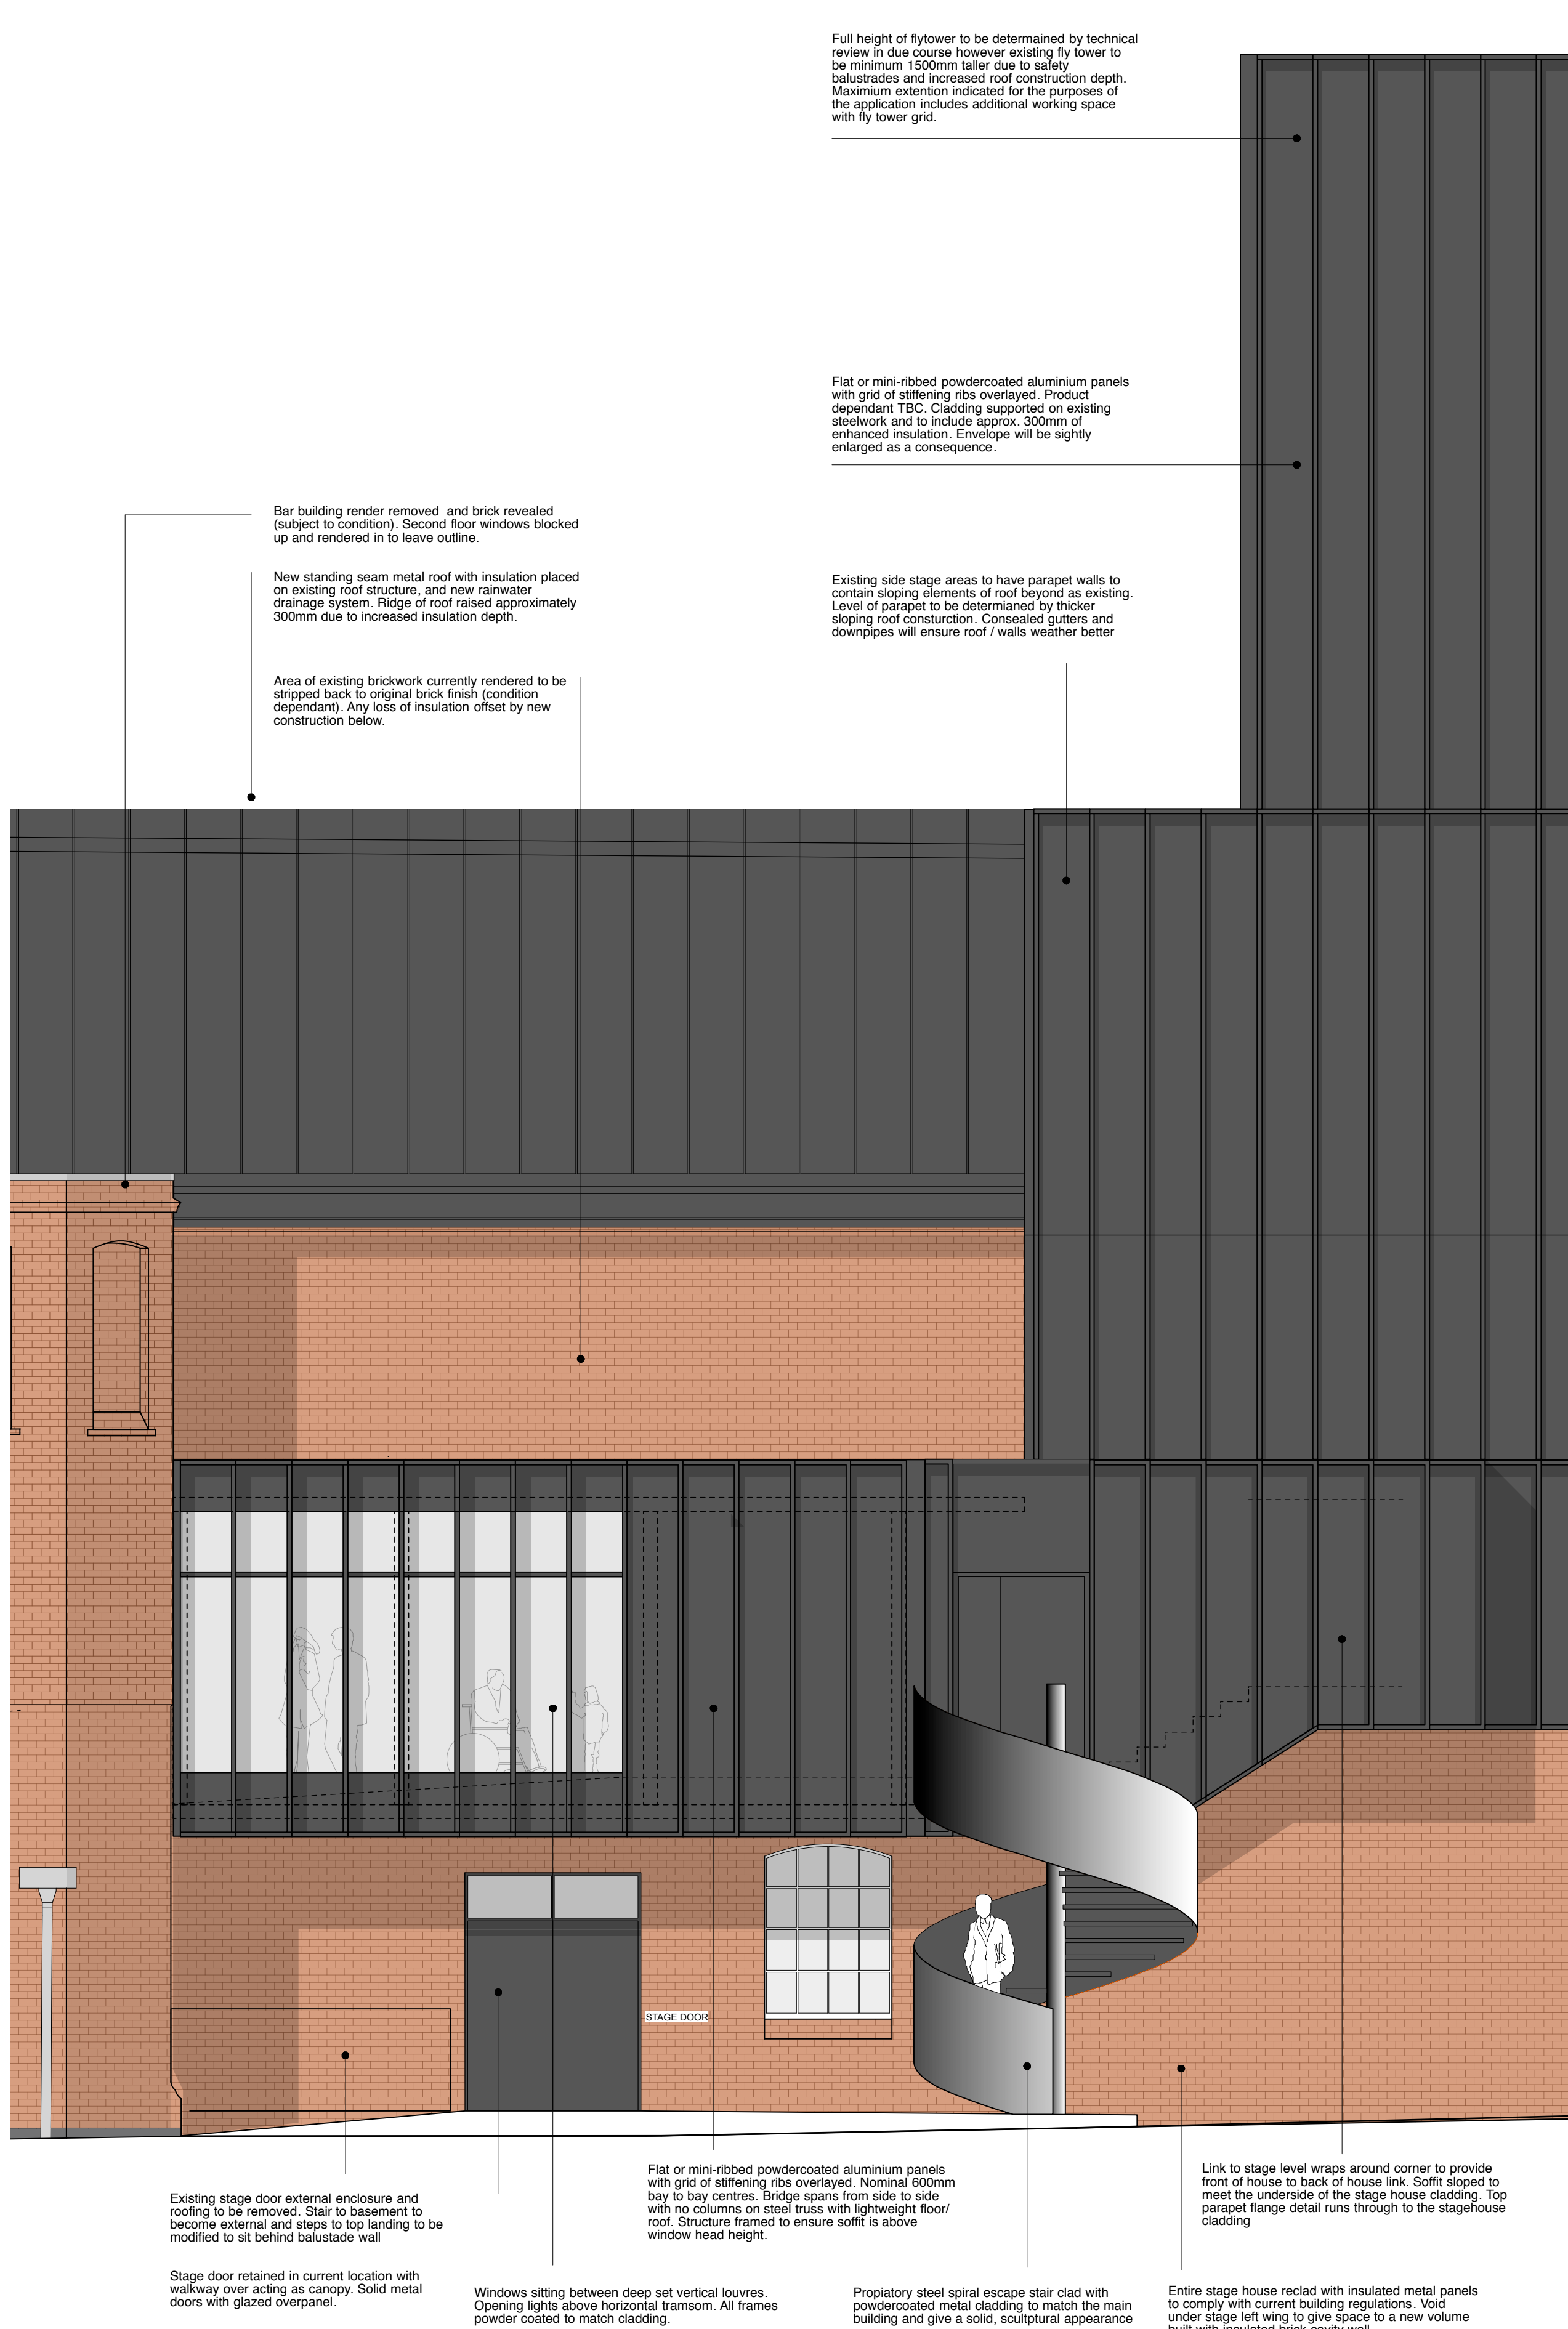


AMBULATORY DETAILED ELEVATION

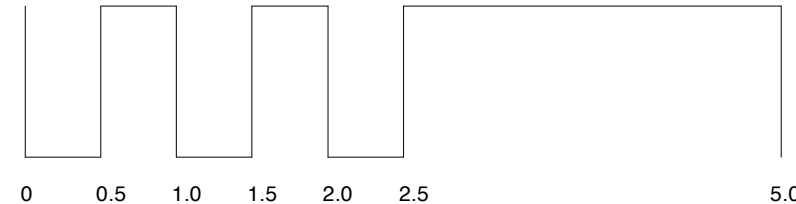

general notes:
Do not scale from this drawing for construction purposes
All dimensions are to be verified on site by the contractor and any discrepancies or omissions reported to the Architect prior to any works being carried out
© keith williams architects ltd

Revisions				
Rev.	Date	Check	Description	
P	24/07/2026	-	Issued for Planning	

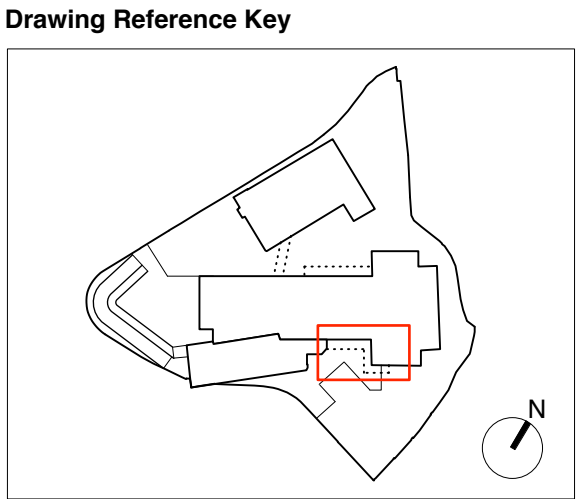

keith williams architects

74 Long Lane
London SE1 4AU
Tel: + 44(0)20 7843 0070

client: **Hinckley Concordia Association**
job: **Concordia Theatre**
drawing title: **Ambulatory Detailed Section & Elevation : As Proposed**
job. **310** status **Planning** rev. **P**
asset reference project originator volume level type role number
HCA-KWA-X-00-DR-A-0442
date: 18/05/2026 scale: 1:50:@ A1