
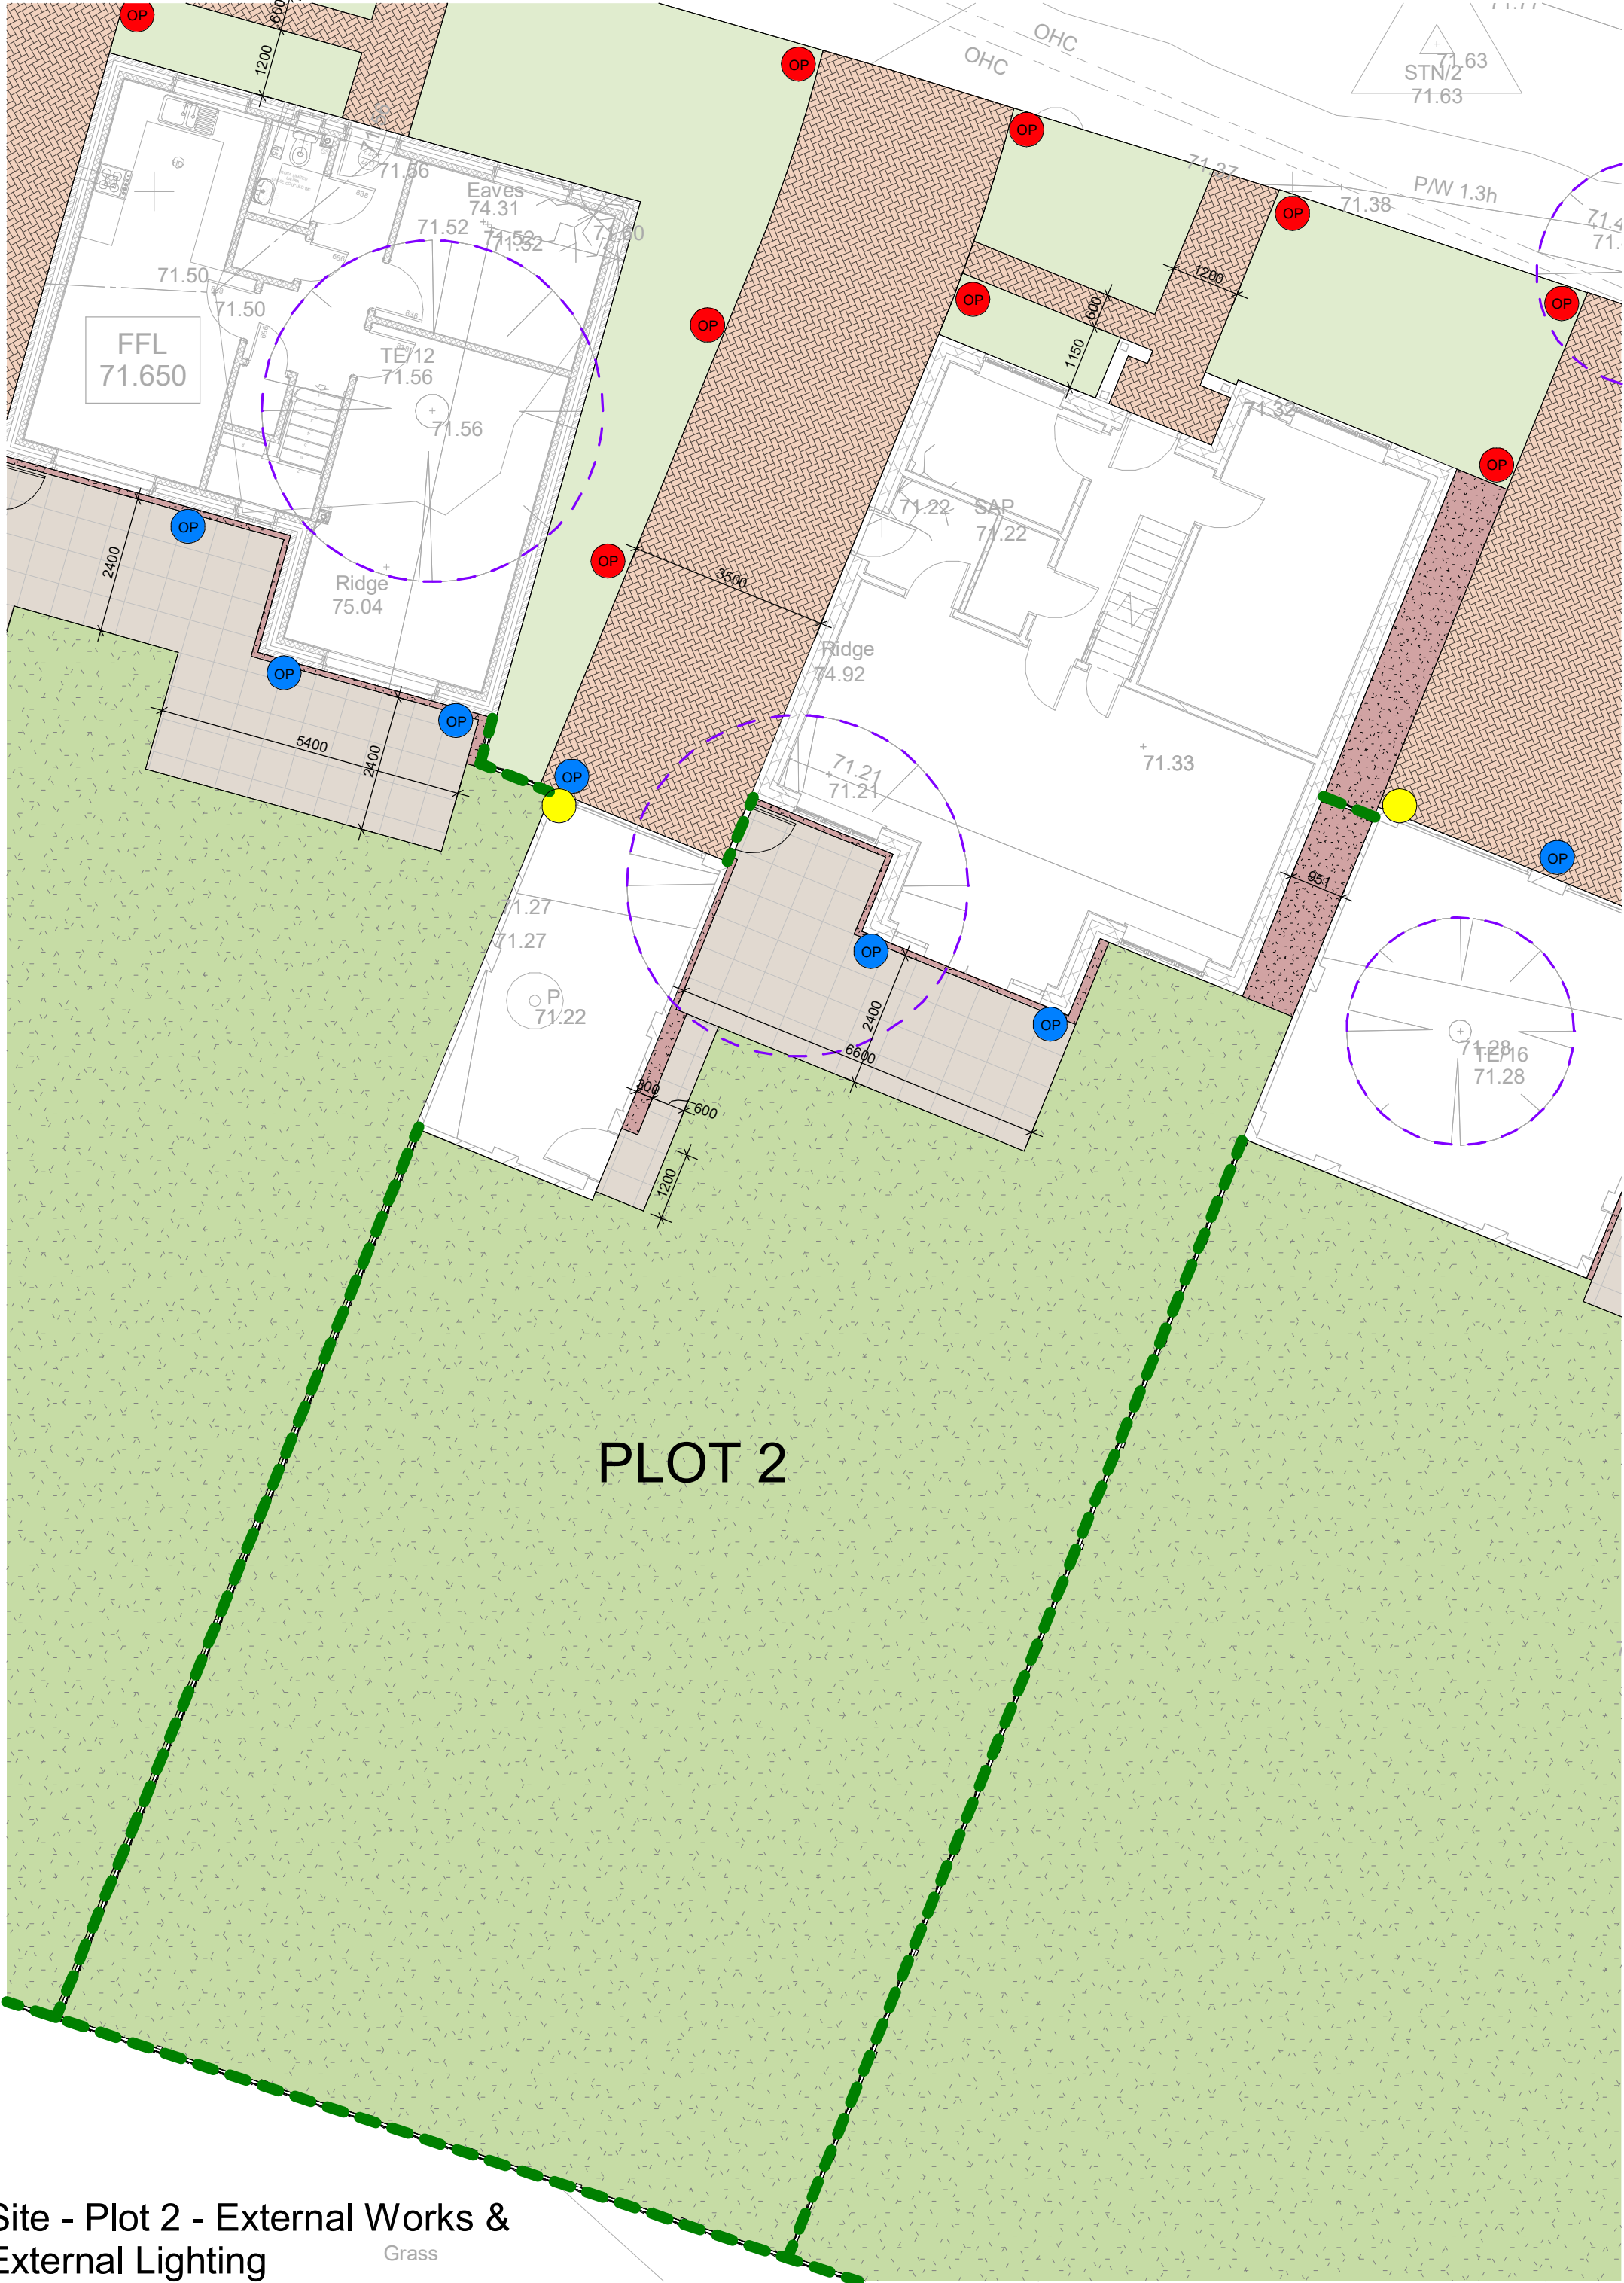


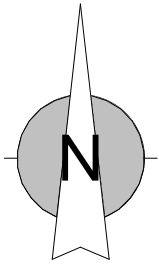

Site - Plot 2 - External Works & External Lighting

Grass

External Materials Takeoff		
Type	Type Comments	Material: Area
Witherley Brindle block paviours plot 1	plot 1	49.2 m ²
Witherley chippings plot 1	plot 1	2.9 m ²
Witherley lawn private plot 1	plot 1	288.8 m ²
Witherley lawn Public Spaces plot 1	plot 1	52.2 m ²
Witherley PCC Slabs plot 1.	plot 1	28.0 m ²
Witherley Brindle block paviours plot 2	plot 2	57.2 m ²
Witherley chippings plot 2	plot 2	11.6 m ²
Witherley lawn private plot 2	plot 2	269.4 m ²
Witherley lawn Public Spaces plot 2	plot 2	32.9 m ²
Witherley PCC Slabs plot 2	plot 2	22.0 m ²
Witherley Brindle block paviours plot 3	plot 3	92.2 m ²
Witherley chippings plot 3	plot 3	9.9 m ²
Witherley lawn private plot 3	plot 3	381.7 m ²
Witherley lawn Public Spaces plot 3	plot 3	66.3 m ²
Witherley PCC Slabs plot 3	plot 3	44.4 m ²
Witherley chippings plot 4	plot 4	12.7 m ²
Witherley lawn private plot 4	plot 4	357.6 m ²
Witherley lawn Public Spaces plot 4	plot 4	127.9 m ²
Witherley PCC Slabs plot 4	plot 4	72.0 m ²
Witherley Resin gravel drive plot 4	plot 4	125.2 m ²
Witherley chippings plot 5	plot 5	32.4 m ²
Witherley lawn private plot 5	plot 5	297.3 m ²
Witherley lawn Public Spaces plot 5	plot 5	151.4 m ²
Witherley PCC Slabs plot 5	plot 5	136.8 m ²
Witherley Resin gravel drive plot 5	plot 5	159.0 m ²
Grand total: 43		2880.9 m ²

External Lighting Key

- Step lighting fixed to riser centred on step, with switch control from within dwelling - Use...
- Light fitting fixed to retaining wall at 1800mm centres with switch control from within dwelling - Use ...
- Wall lights with switch control from within dwelling and a PIR sensor - Use...
- Wall mounted up/down lighters with switch control from within dwelling - Use...
- Low Level Bollard Lighting - 600mm high, switch control from within dwelling, with motion detector - Use...
- Electric Car Charging Point

N.B.
1. Items listed are not necessarily included.
2. If 'OP' has been added to a symbol it denotes that item as a

Boundaries key

- 1800mm high close boarded timber fencing
- 1200mm post and rail fencing
- Existing Tree's to be removed

Read inconjunction with Hayward Architects approved drawings

Hard landscaping key

- Textured Flag - Natural
- Gravel - Chippings
- Resin Gravel Drive
- Brindle Brick Paviours
- Lawn to Public Spaces
- Private lawn to gardens

GENERAL NOTES

This drawing and the building works depicted are the copyright of Cartwright Homes Ltd and may not be reproduced or amended except by written permission. No liability will be accepted for amendments made by other persons.
All dimensions to be checked on site and Cartwright Homes Ltd notified of any discrepancies prior to commencement. Do not scale.

Rev	DESCRIPTION	DATE
B	Electric Car Charging points added	29.07.26
A	Resin gravel added / paving adjusted to suit	11.12.24

Cartwright HOMES

Vicarage Street
Nuneaton
CV11 4AZ

Tel 02476 7638 5912
Fax 02476 7634 6169
www.CartwrightHomes.co.uk

DO NOT SCALE

Project H133 Witherley	
House Type Plot 2	Plot Number 2
Drawing Title Plot 2 - External Works & External Lighting	
Date 27.11.24	Scale 1:100 @ A2
Drawing No 1102 Rev B	

