
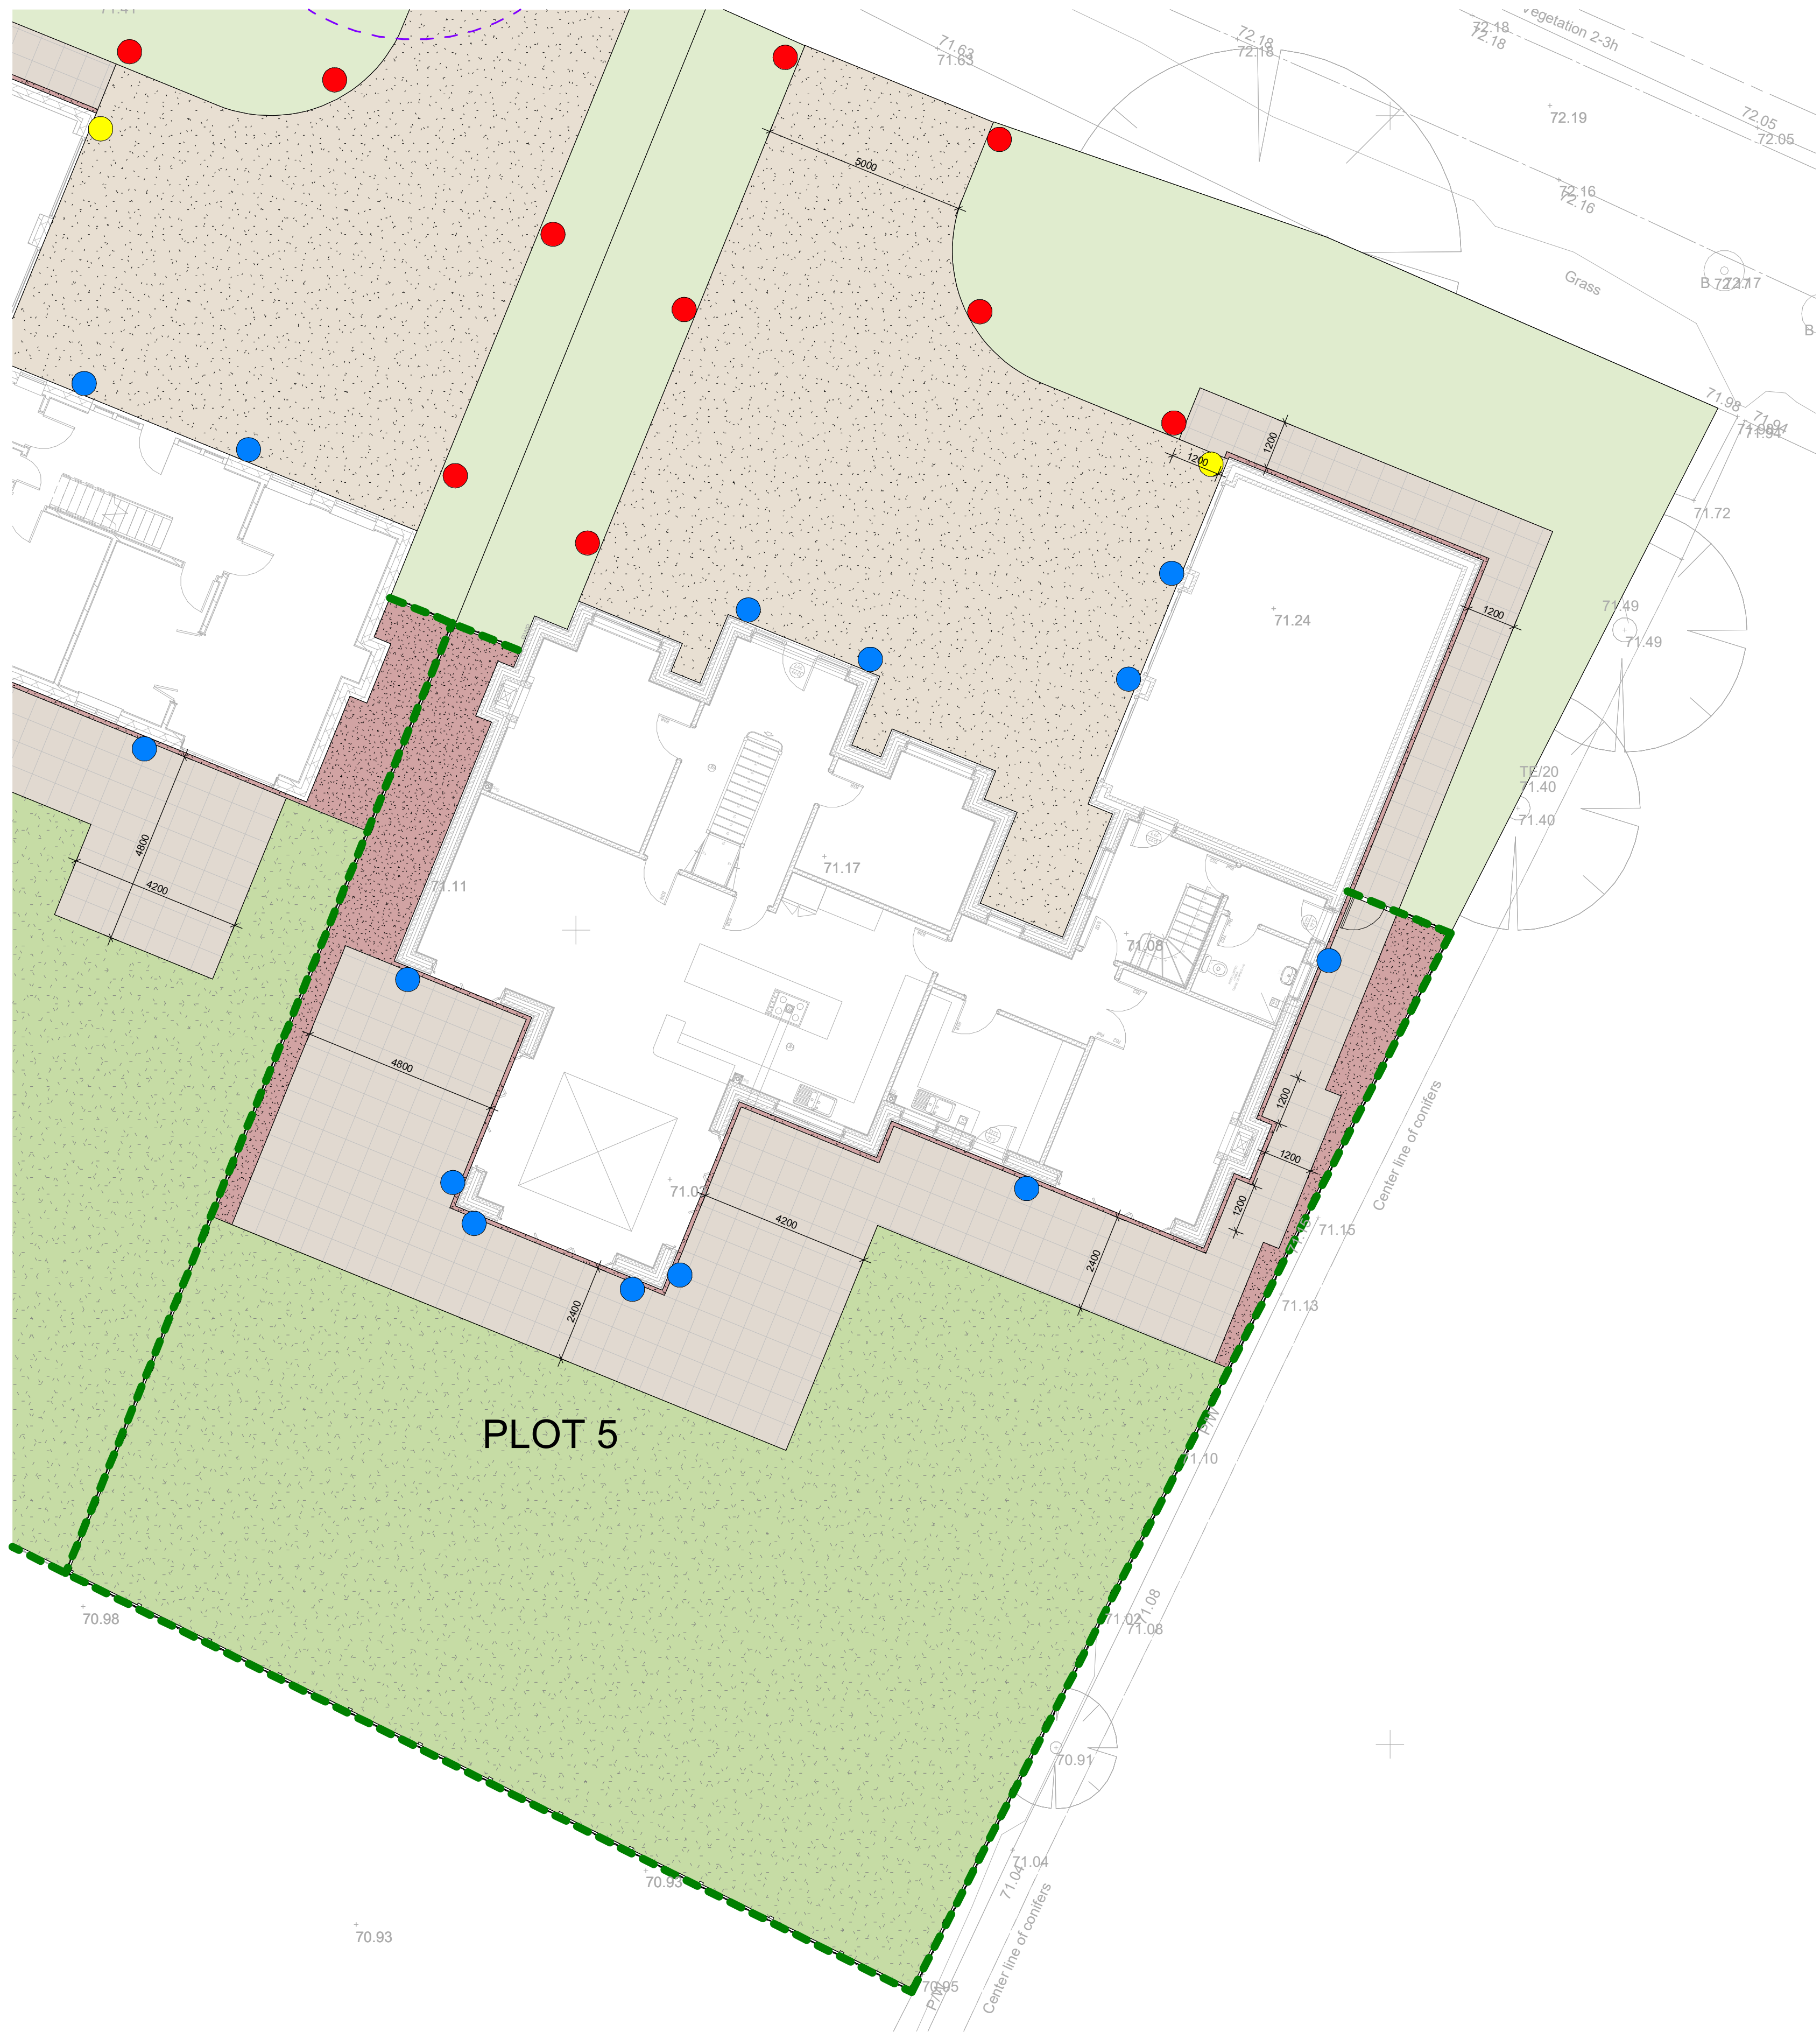


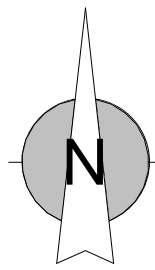

External Materials Takeoff		
Type	Type Comments	Material: Area
Witherley Brindle block paviours plot 1	plot 1	49.2 m²
Witherley chippings plot 1	plot 1	2.9 m²
Witherley lawn private plot 1	plot 1	288.8 m²
Witherley lawn Public Spaces plot 1	plot 1	52.2 m²
Witherley PCC Slabs plot 1	plot 1	28.0 m²
Witherley Brindle block paviours plot 2	plot 2	57.2 m²
Witherley chippings plot 2	plot 2	11.6 m²
Witherley lawn private plot 2	plot 2	269.4 m²
Witherley lawn Public Spaces plot 2	plot 2	32.9 m²
Witherley PCC Slabs plot 2	plot 2	22.0 m²
Witherley Brindle block paviours plot 3	plot 3	92.2 m²
Witherley chippings plot 3	plot 3	9.9 m²
Witherley lawn private plot 3	plot 3	381.7 m²
Witherley lawn Public Spaces plot 3	plot 3	66.3 m²
Witherley PCC Slabs plot 3	plot 3	44.4 m²
Witherley chippings plot 4	plot 4	12.7 m²
Witherley lawn private plot 4	plot 4	357.6 m²
Witherley lawn Public Spaces plot 4	plot 4	127.9 m²
Witherley PCC Slabs plot 4	plot 4	72.0 m²
Witherley Resin gravel drive plot 4	plot 4	125.2 m²
Witherley chippings plot 5	plot 5	32.4 m²
Witherley lawn private plot 5	plot 5	297.3 m²
Witherley lawn Public Spaces plot 5	plot 5	151.4 m²
Witherley PCC Slabs plot 5	plot 5	136.8 m²
Witherley Resin gravel drive plot 5	plot 5	159.0 m²
Grand total: 43		2880.9 m²

External Lighting Key

- Step lighting fixed to riser centred on step, with switch control from within dwelling - Use...
- Light fitting fixed to retaining wall at 1800mm centres with switch control from within dwelling - Use...
- Wall lights with switch control from within dwelling and a PIR sensor - Use...
- Wall mounted up/down lighters with switch control from within dwelling - Use...
- Low Level Bollard Lighting - 600mm high, switch control from within dwelling, with motion detector - Use...
- Electric Car Charging Point

N.B.
1. Items listed are not necessarily included.
2. If 'OP' has been added to a symbol it denotes that item as an optional extra

Boundaries key

- 1800mm high close boarded timber fencing
- 1200mm post and rail fencing
- Existing Tree's to be removed

Read in conjunction with Hayward Architects approved drawings

Hard landscaping key

- Textured Flag - Natural
- Gravel - Chippings
- Resin Gravel Drive
- Brindle Brick Paviours
- Lawn to Public Spaces
- Private lawn to gardens

GENERAL NOTES

This drawing and the building works depicted are the copyright of Cartwright Homes Ltd and may not be reproduced or amended without the written permission. No liability will be accepted for any errors or omissions made by other persons. All dimensions to be checked on site and Cartwright Homes Ltd notified of any discrepancies prior to commencement. Do not scale.

Rev	DESCRIPTION	DATE
A	Electric Car Charging points added	29.07.24
B	Revised ground level, paving adjusted to suit	11.12.24

Voorage Street
Nuneaton
CV11 4AZ
www.cartwrighthomes.co.uk

14.02.1918 010
F00101, Rev 010

DO NOT SCALE

Project	H133 Witherley
House Type	Plot 5
Plot Number	5
Drawing Title	Plot 5 - External Works & External Lighting
Date	27.11.24
Scale	1:100 @ A1
Drawing No	1105 Rev B

Site - Plot 5 - External Works & External Lighting

