Title : Z:\JOBS\2011\11131- EARL SHILTON\WP JAN 2012 DRAFT
Subject : Earl Shilton
Comment : created using LSS v9.80.17
Comment : created on 2012.01.24 17:02
Comment : units of survey are metres

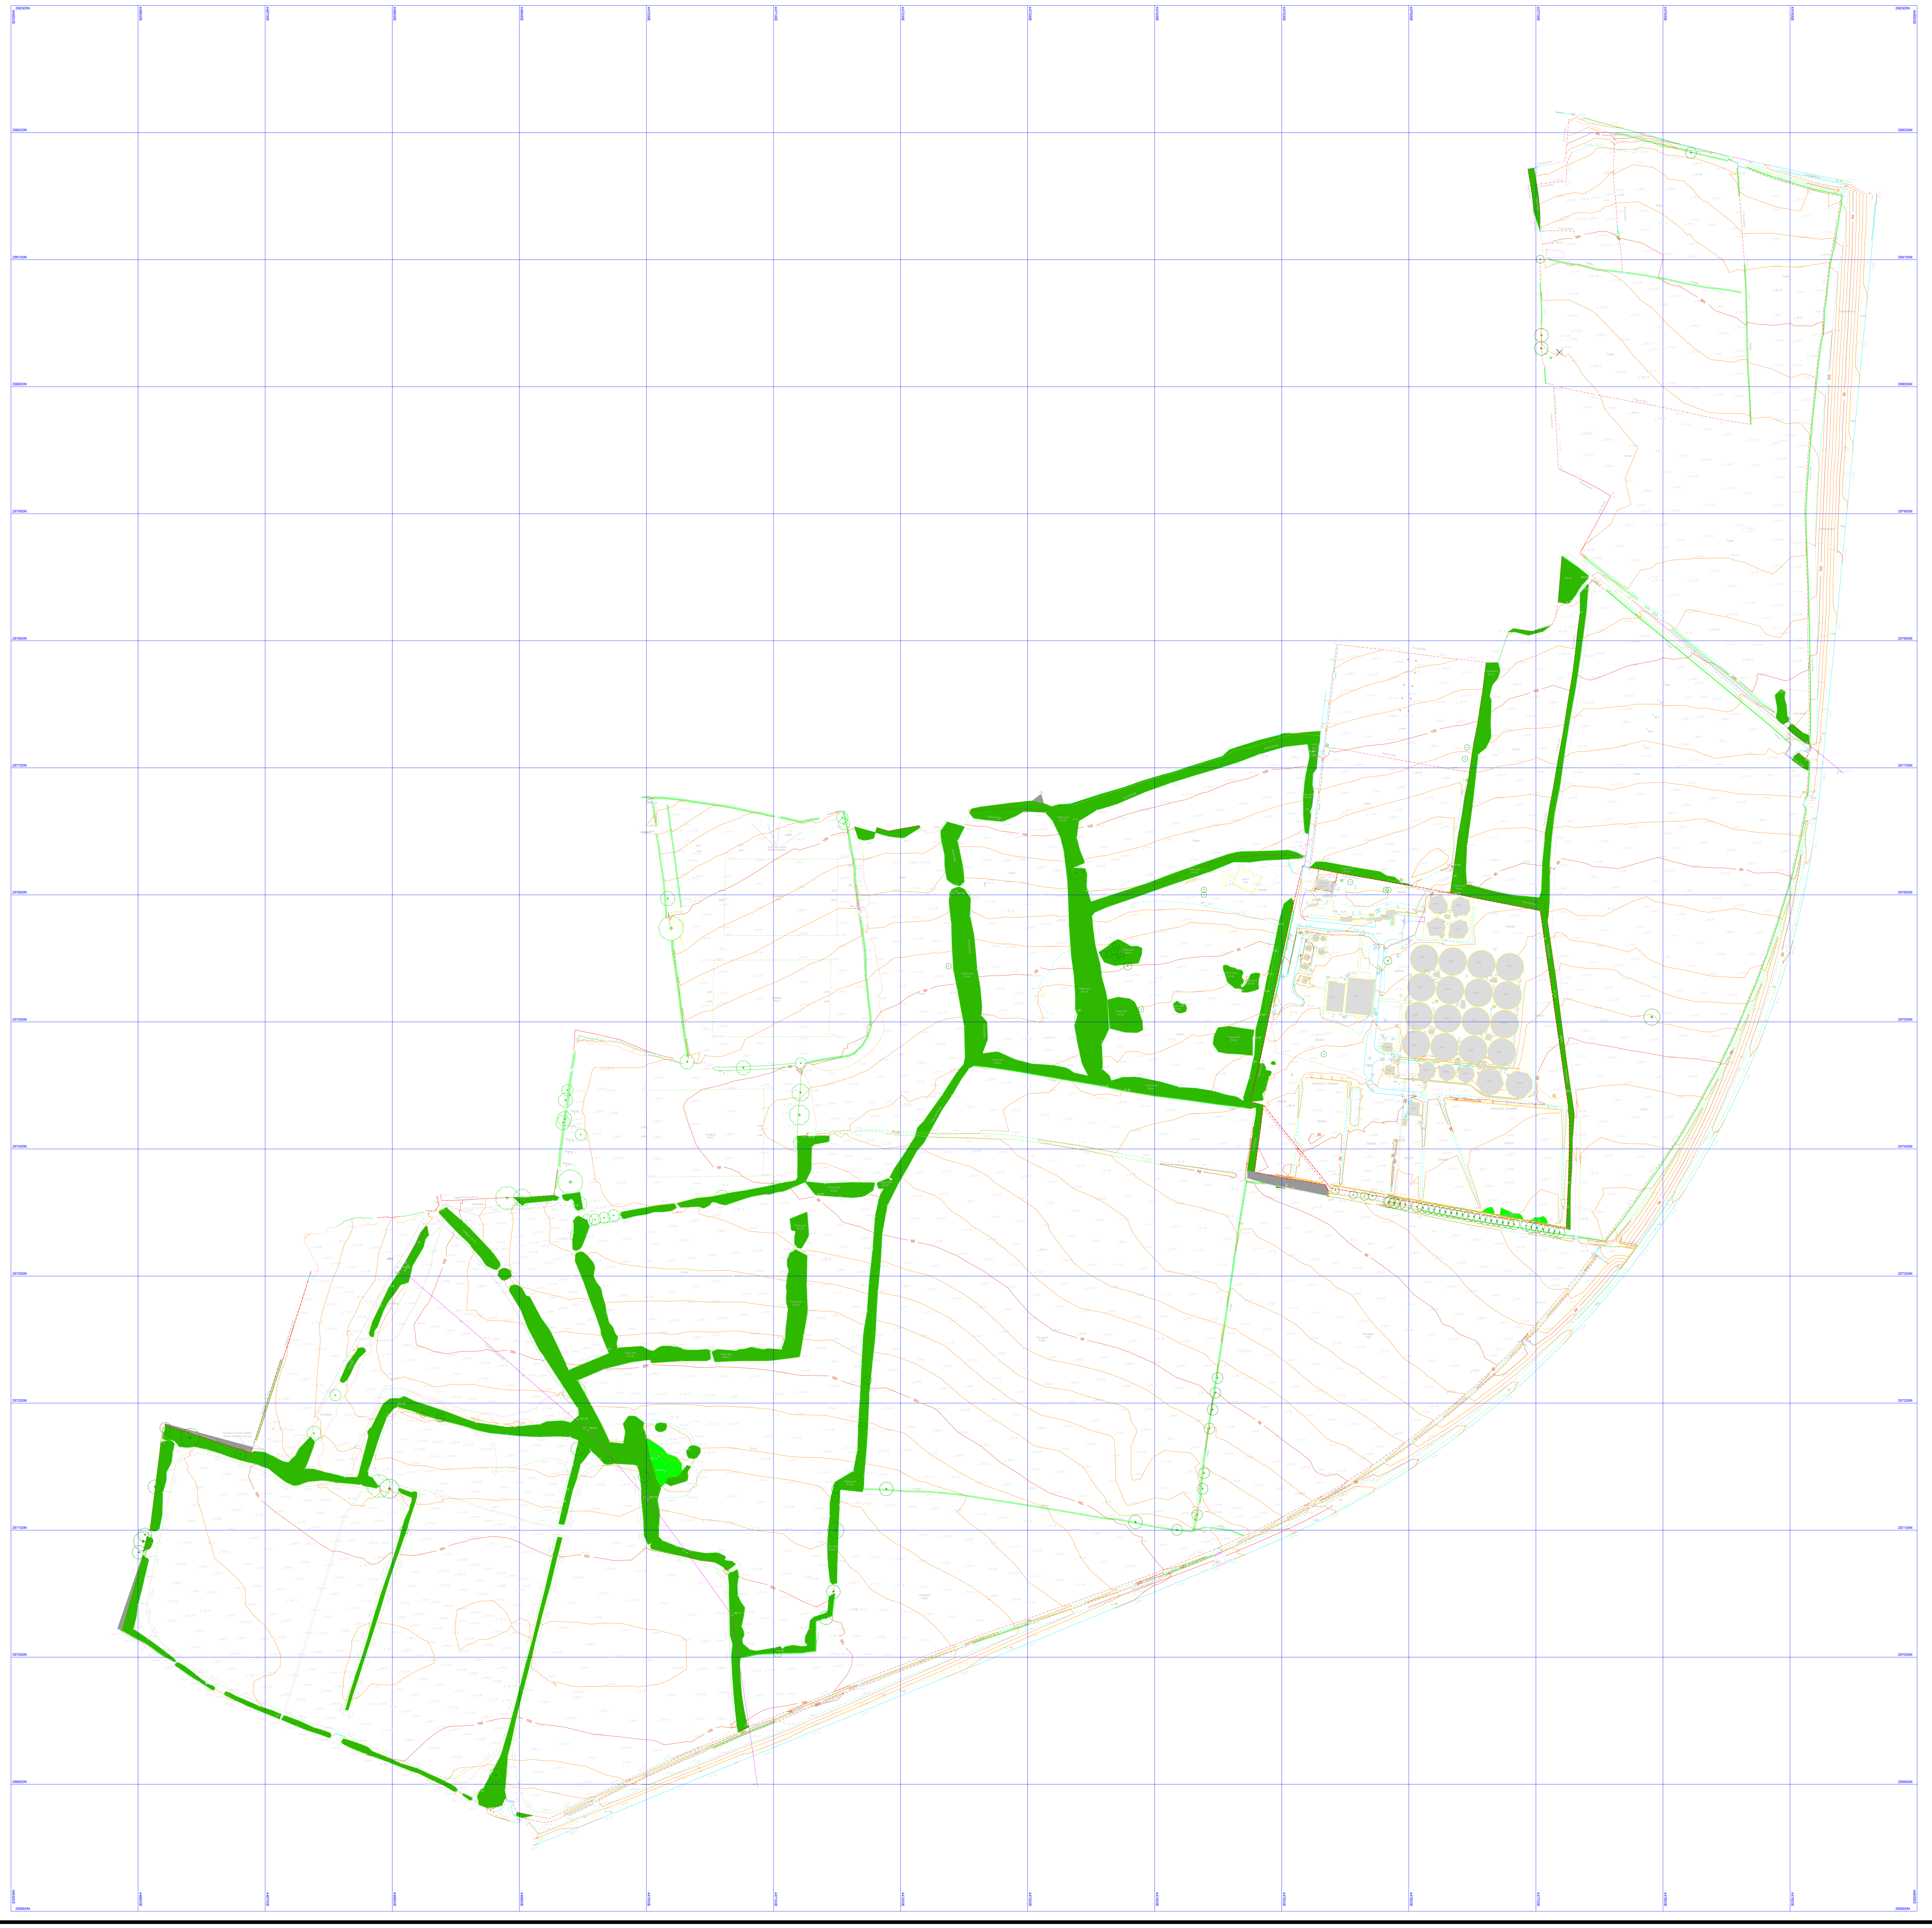

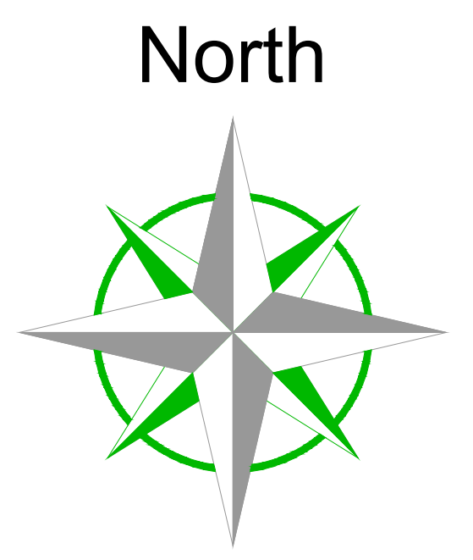

This survey has been orientated / graphically fitted to the Ordnance Survey (O.S.) digital tile.
This is to show the survey in context with its surroundings.

Although O.S. Coordinates are shown on this plan the grid is to be treated as arbitrary.

No scale factor has been applied to the survey therefore the coordinates shown are not true O.S. Coordinates.

Please refer to Survey Station Coordinate Table above to enable correct establishment of the on-site grid used.

COMMENTS

This plan should only be used for its original purpose. SV Surveying Ltd accepts no responsibility for this plan if supplied to any party other than the original client.

All dimensions / levels should be checked on site prior to design and construction.

Drainage information (where applicable) has been visually inspected from the surface and therefore should be treated as approximate only.

Tree information (where applicable) has been surveyed from ground level and therefore should be treated as approximate only.

Legend:

	Building Canopy / Overhang
	Buildings / walls
	Kerb line
	Concrete edge
	Centre Line
	Barrier
	Hedge
	Security Fence
	Panel Fence
	Open Fence
	Overhead Powerline
□ ○ △	Chambers
△ 1	Survey Station & Name
BM 100.00	Bench Mark
TBM 100.00	Temporary Bench Mark
SAP	Tree / Sapling
	Area Of Undergrowth
	Gate
IC	Inspection chamber
CL	Cover level
IL	Invert level
Inv ⌀0.25	Pipe invert (diameter)
— Gy	Gully
— Bg	Back Gully
MH	Manhole

Trig	Trig Pillar
Ridg	Ridge Level
Eave	Eave Level
DPC	Dpc Level
FL	Floor Level
Soff	Soffit Level
T/Bo	Control Box
LP	Lamp Post
SP	Sign Post
post	Post
FS	Flag Staff
Mrk	Gas Marker
EP	Electric Post
TP	Telegraph Post
invt	Pipe Invert
GU	Gully
RP	Rodding Point
BT	Bt Cover
CO	Cover Unknown
EC	Electricity Cover
FH	Fire Hydrant
GAS	Gas Cover
SV	Stop Valve
TV	Tv Cover
WM	Water Meter
BB	Bellisha Beacon
bol	Bollard
BS	Bus Stop
ER	Earthing Rod
Box	Post Box
MS	Mile Stone
TL	Traffic Light
GV	Gas Valve
peg	Peg

Rev	Date	Description	Drawn	Q.Ref.

LAND SURVEYS + COMPUTER MODELLING
BUILDING SURVEYS + SITE ENGINEERING
SV SURVEYING LTD
76B MARKET STREET
ASHBY-DE-LA-ZOUCH
LEICESTERSHIRE
LE65 1AP

Tel 01530 560837
Fax 01530 560123
Email: info@svsurveying.co.uk
www.svsurveying.co.uk

Project
**AMEC
EARL SHILTON**

Drawing
**TOPOGRAPHIC
SITE SURVEY**

Scales	Drawn/Paper Size
N/A	MA/A0
Survey Date	**Drawing No**
2011/2012	11131/12/01

DO NOT SCALE

(c) Copyright SV Surveying Ltd 2012.