

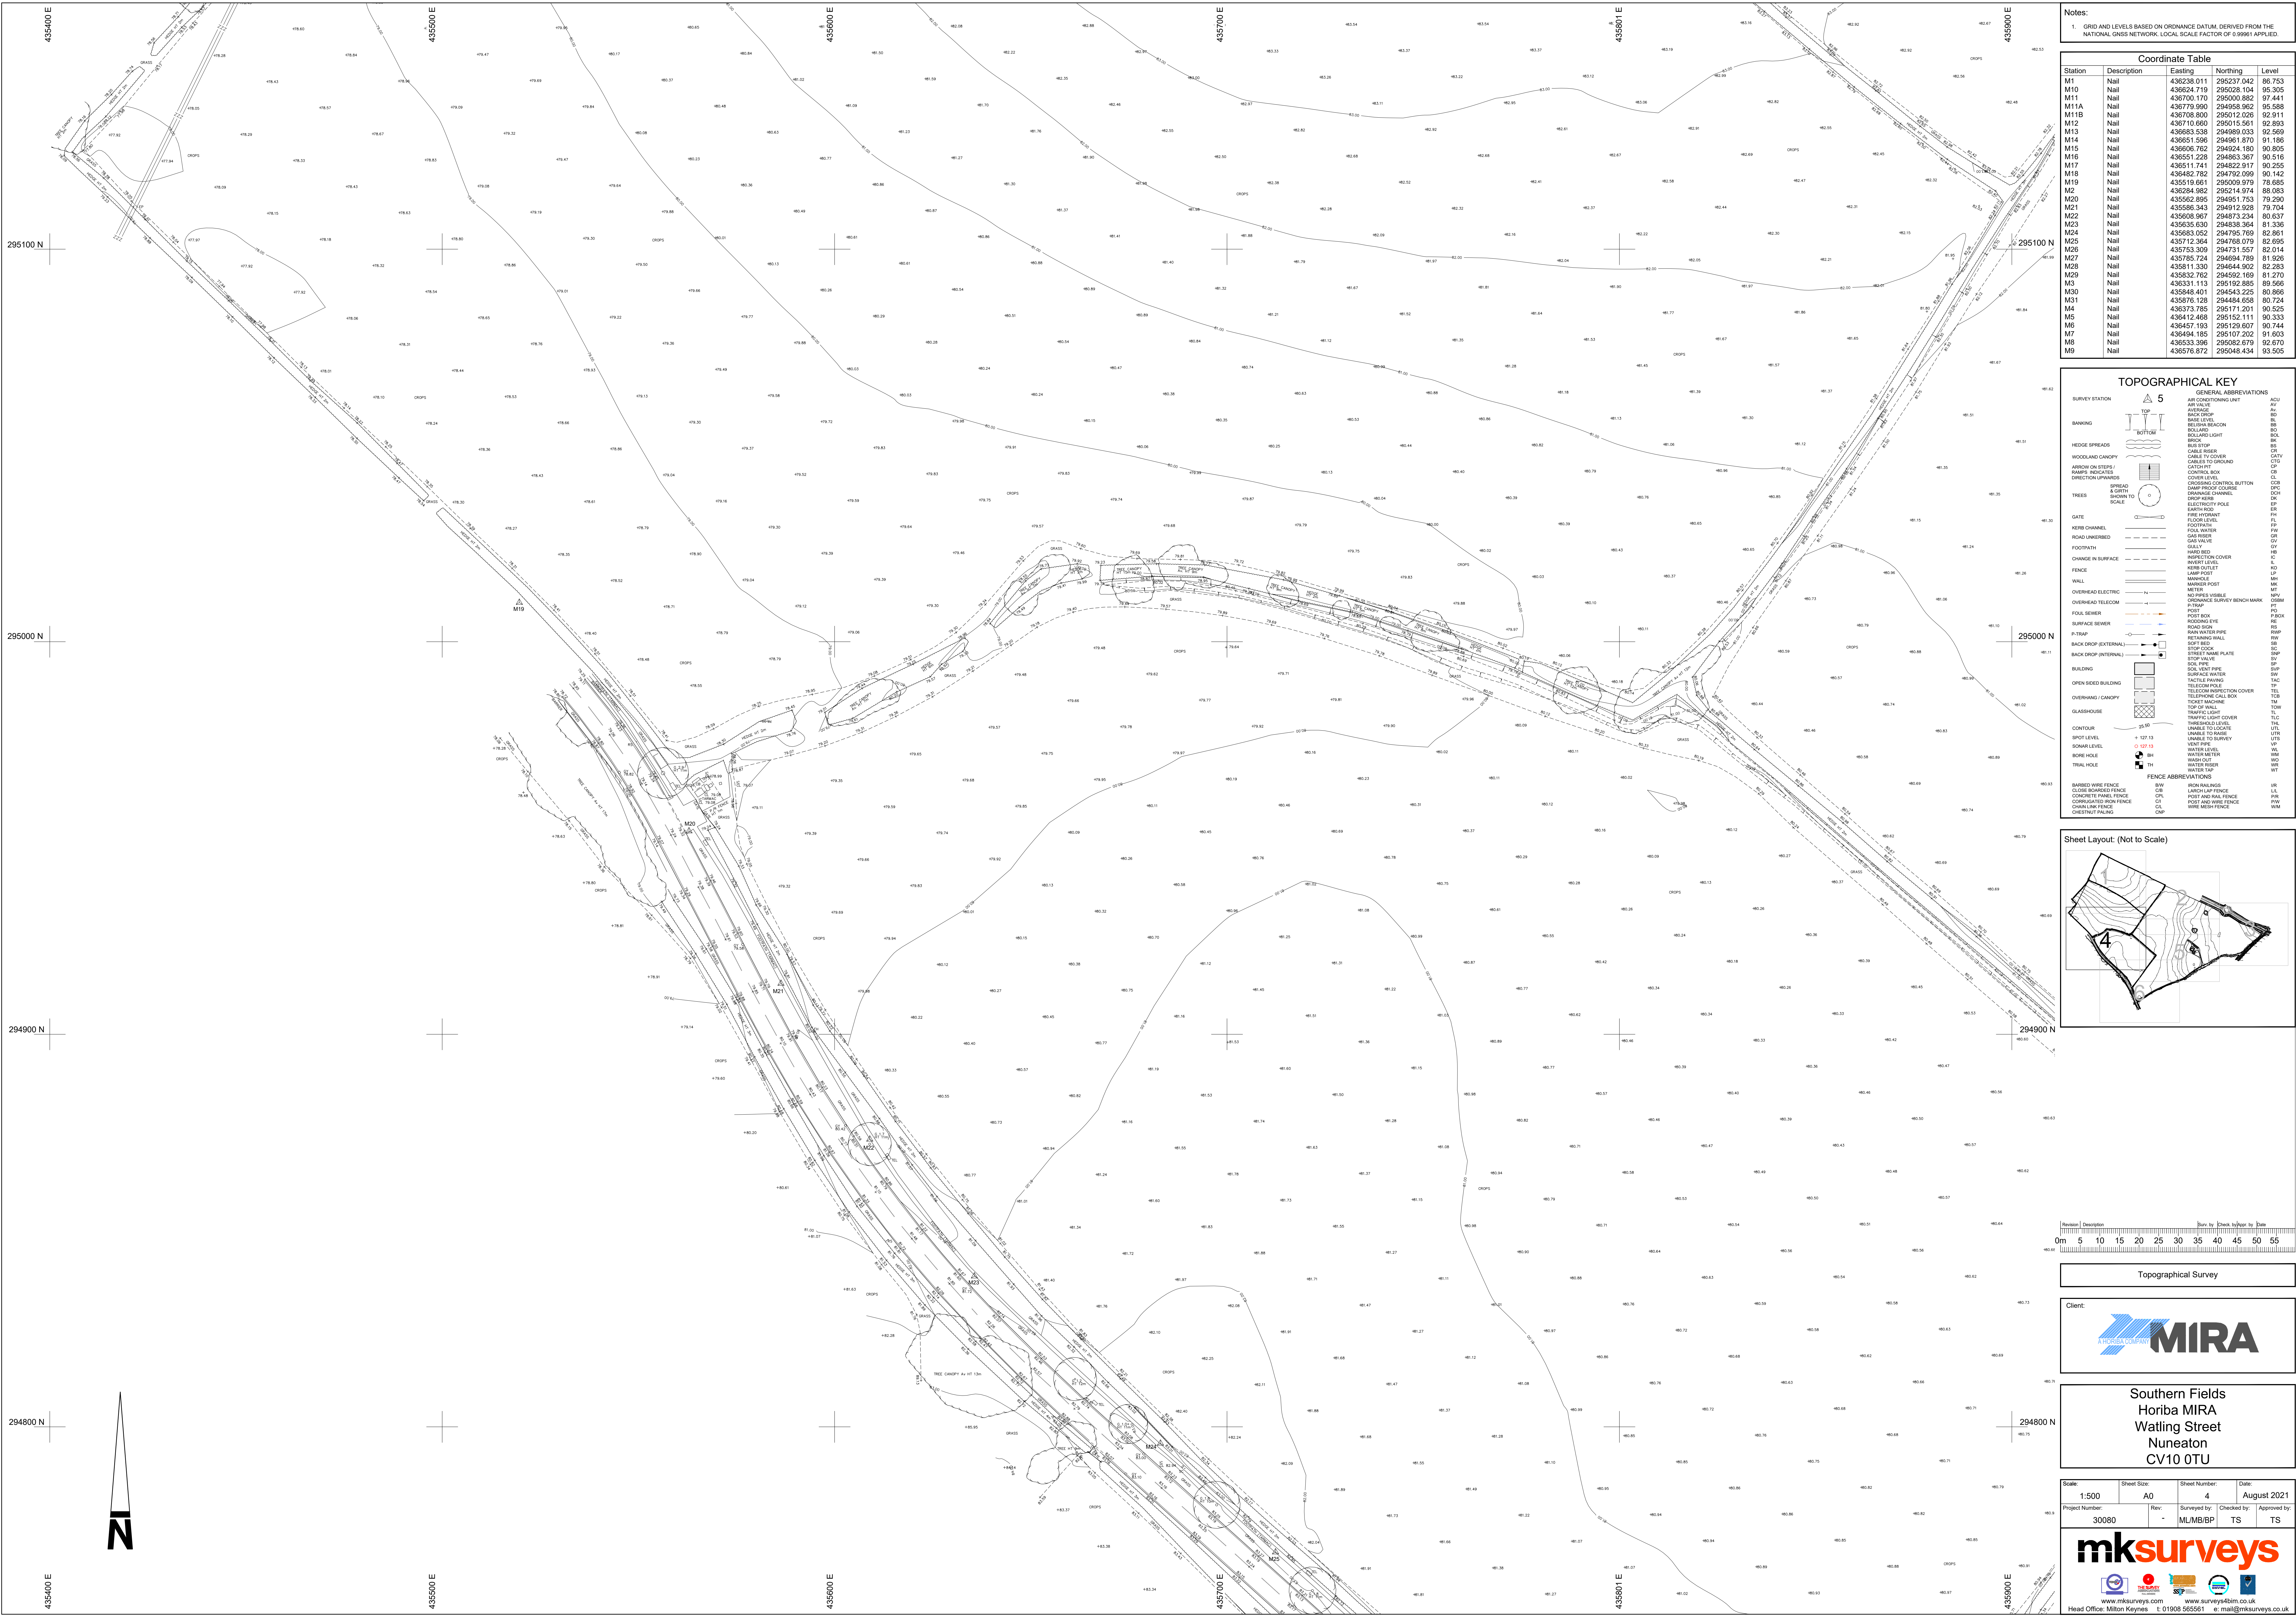


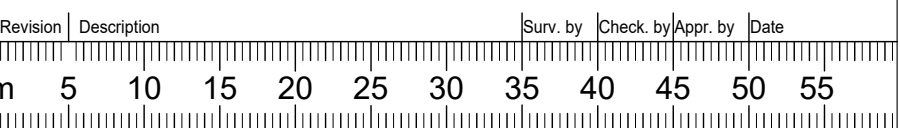

Notes:
1. GRID AND LEVELS BASED ON ORDNANCE DATUM, DERIVED FROM THE NATIONAL GNSS NETWORK. LOCAL SCALE FACTOR OF 0.99961 APPLIED.

Coordinate Table			
Station	Description	Easting	Northing
M1	Nail	436238.011	295237.042
M10	Nail	436624.719	295028.104
M11	Nail	436700.170	295000.882
M11A	Nail	436779.980	294958.982
M11B	Nail	436708.800	295012.026
M12	Nail	436710.680	295015.561
M13	Nail	436685.538	294980.033
M14	Nail	436651.596	294961.870
M15	Nail	436605.762	294954.180
M16	Nail	436585.343	294953.907
M17	Nail	436511.741	294822.917
M18	Nail	436482.782	294792.099
M19	Nail	435519.661	295009.979
M2	Nail	436284.982	295214.974
M20	Nail	435562.895	294951.753
M21	Nail	435586.343	294912.928
M22	Nail	435608.967	294873.234
M23	Nail	435635.630	294838.364
M24	Nail	435663.052	294795.769
M25	Nail	435712.364	294768.079
M26	Nail	435753.309	294731.557
M27	Nail	435785.724	294694.789
M28	Nail	435811.330	294644.902
M29	Nail	435832.762	294592.169
M3	Nail	435833.113	295192.685
M30	Nail	435848.401	294543.225
M31	Nail	435876.128	294484.658
M4	Nail	436373.785	295171.201
M5	Nail	436412.468	295152.111
M6	Nail	436457.193	295129.607
M7	Nail	436494.185	295107.202
M8	Nail	436533.396	295082.679
M9	Nail	436576.872	295048.434

TOPOGRAPHICAL KEY	
SURVEY STATION	
BANKING	
HEDGE SPREADS	
WOODLAND CANOPY	
ARROW ON STEPS / RAMP INDICATES DIRECTION UPWARDS	
TREES	
GATE	
KERB CHANNEL	
ROAD UNDERBRED	
FOOTPATH	
CHANGE IN SURFACE	
FENCE	
WALL	
OVERHEAD ELECTRIC	
OVERHEAD TELECOM	
FOUL SEWER	
SURFACE SEWER	
P-TRAP	
BACK DROP (EXTERNAL)	
BACK DROP (INTERNAL)	
BUILDING	
OPEN SIDED BUILDING	
GLASS HOUSE	
CONTOUR	
SPOT LEVEL	
SOGRA LEVEL	
BORE HOLE	
TRIAL HOLE	
GENERAL ABBREVIATIONS	
FENCE ABBREVIATIONS	

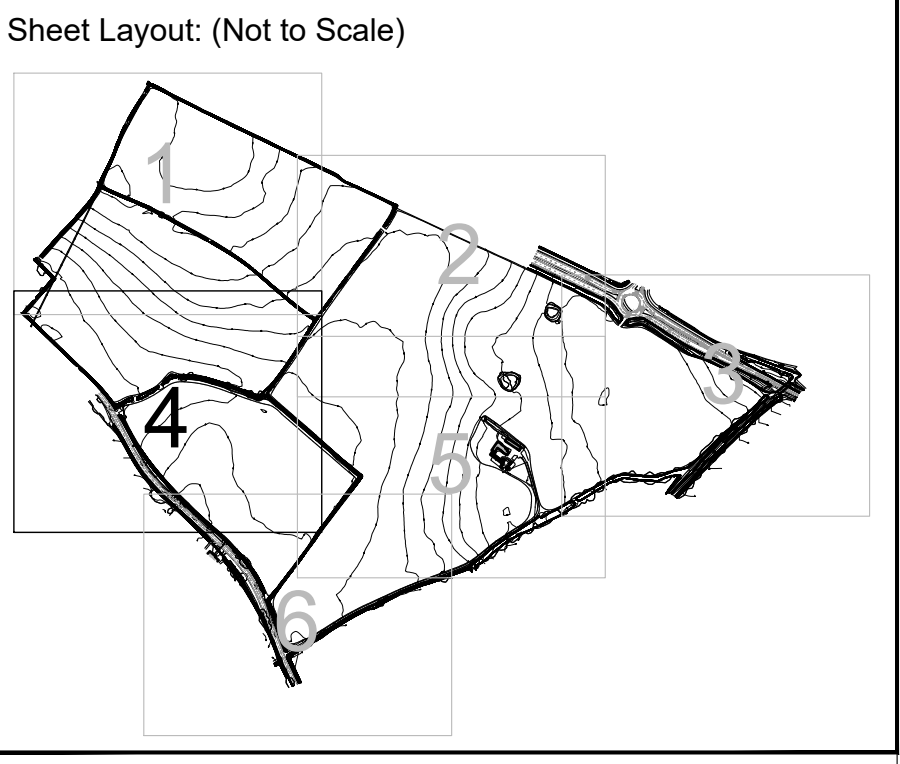

Topographical Survey

Client:
MIRA

Southern Fields
Horiba MIRA
Watling Street
Nuneaton
CV10 0TU

Scale: 1:500
Sheet Size: A0
Sheet Number: 4
Date: August 2021

Project Number: 30080
Rev: -
ML/MB/BP
TS
TS

mksurveys
www.mksurveys.com
www.surveys4bm.co.uk
Head Office: Milton Keynes T: 01908 565561 E: mail@mksurveys.co.uk