



Appendix 19

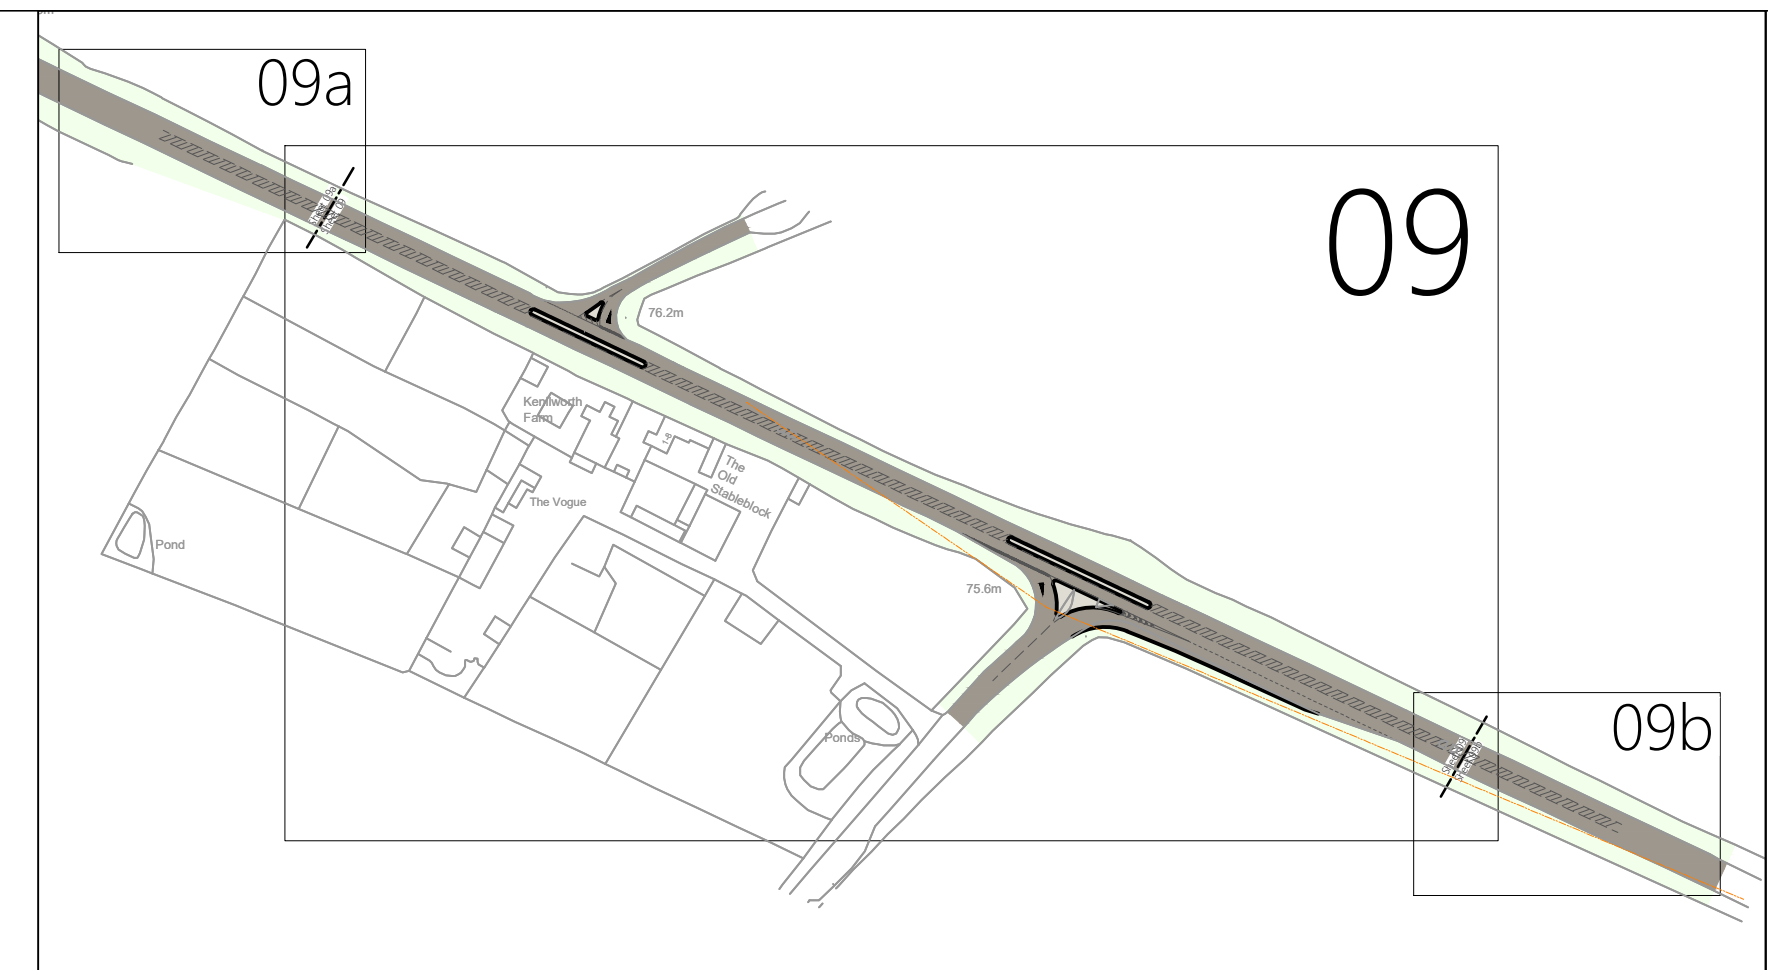

05

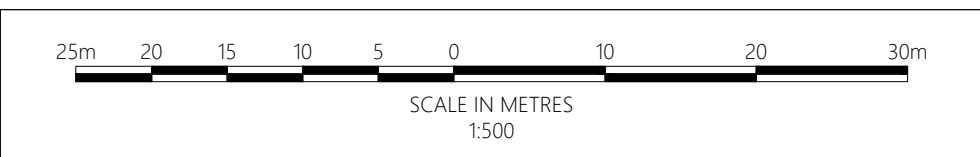

- Notes**
1. Do not scale from this drawing. All dimensions shown are in metres unless noted otherwise.
 2. This drawing has been based upon Ordnance Survey information produced by others and Milestone Transport Planning cannot be held responsible for any discrepancies which may arise because of it.

Key

- | | |
|---|-------------|
|  | Carriageway |
|  | Footway |
|  | Cycleway |
|  | Verge |
|  | Landscaping |

Ordnance Survey Licence number: 100057360

Drawing Revisions

Rev:	Dwn:	Date:	Details:	Chk:
-	DC	20/07/2022	First issue	MS
A	ZM	27/07/2022	Revised layout	MS
B	ZM	02/08/2022	Revised layout	MS
C	PK	03/11/2022	Revised layout	MS
D	JB	17/07/2023	Revised layout	MS

Client

ERI MTP Ltd

Project

MIRA Technology Park South Site

Title

Proposed Mitigation Works Overall Layout

7 Ancells Court, Rye Close, Fleet, Hampshire, GU51 2UY
Tel: 01483 397888
Gateshead IBC, Mulgrave Terrace, Gateshead, NE8 1AN
Tel: 0191 338 7220
web: www.milestonetp.co.uk

Drawing Number:


17059/GA/01

ale:

1:2,500 @ A1

Revision: _____


D

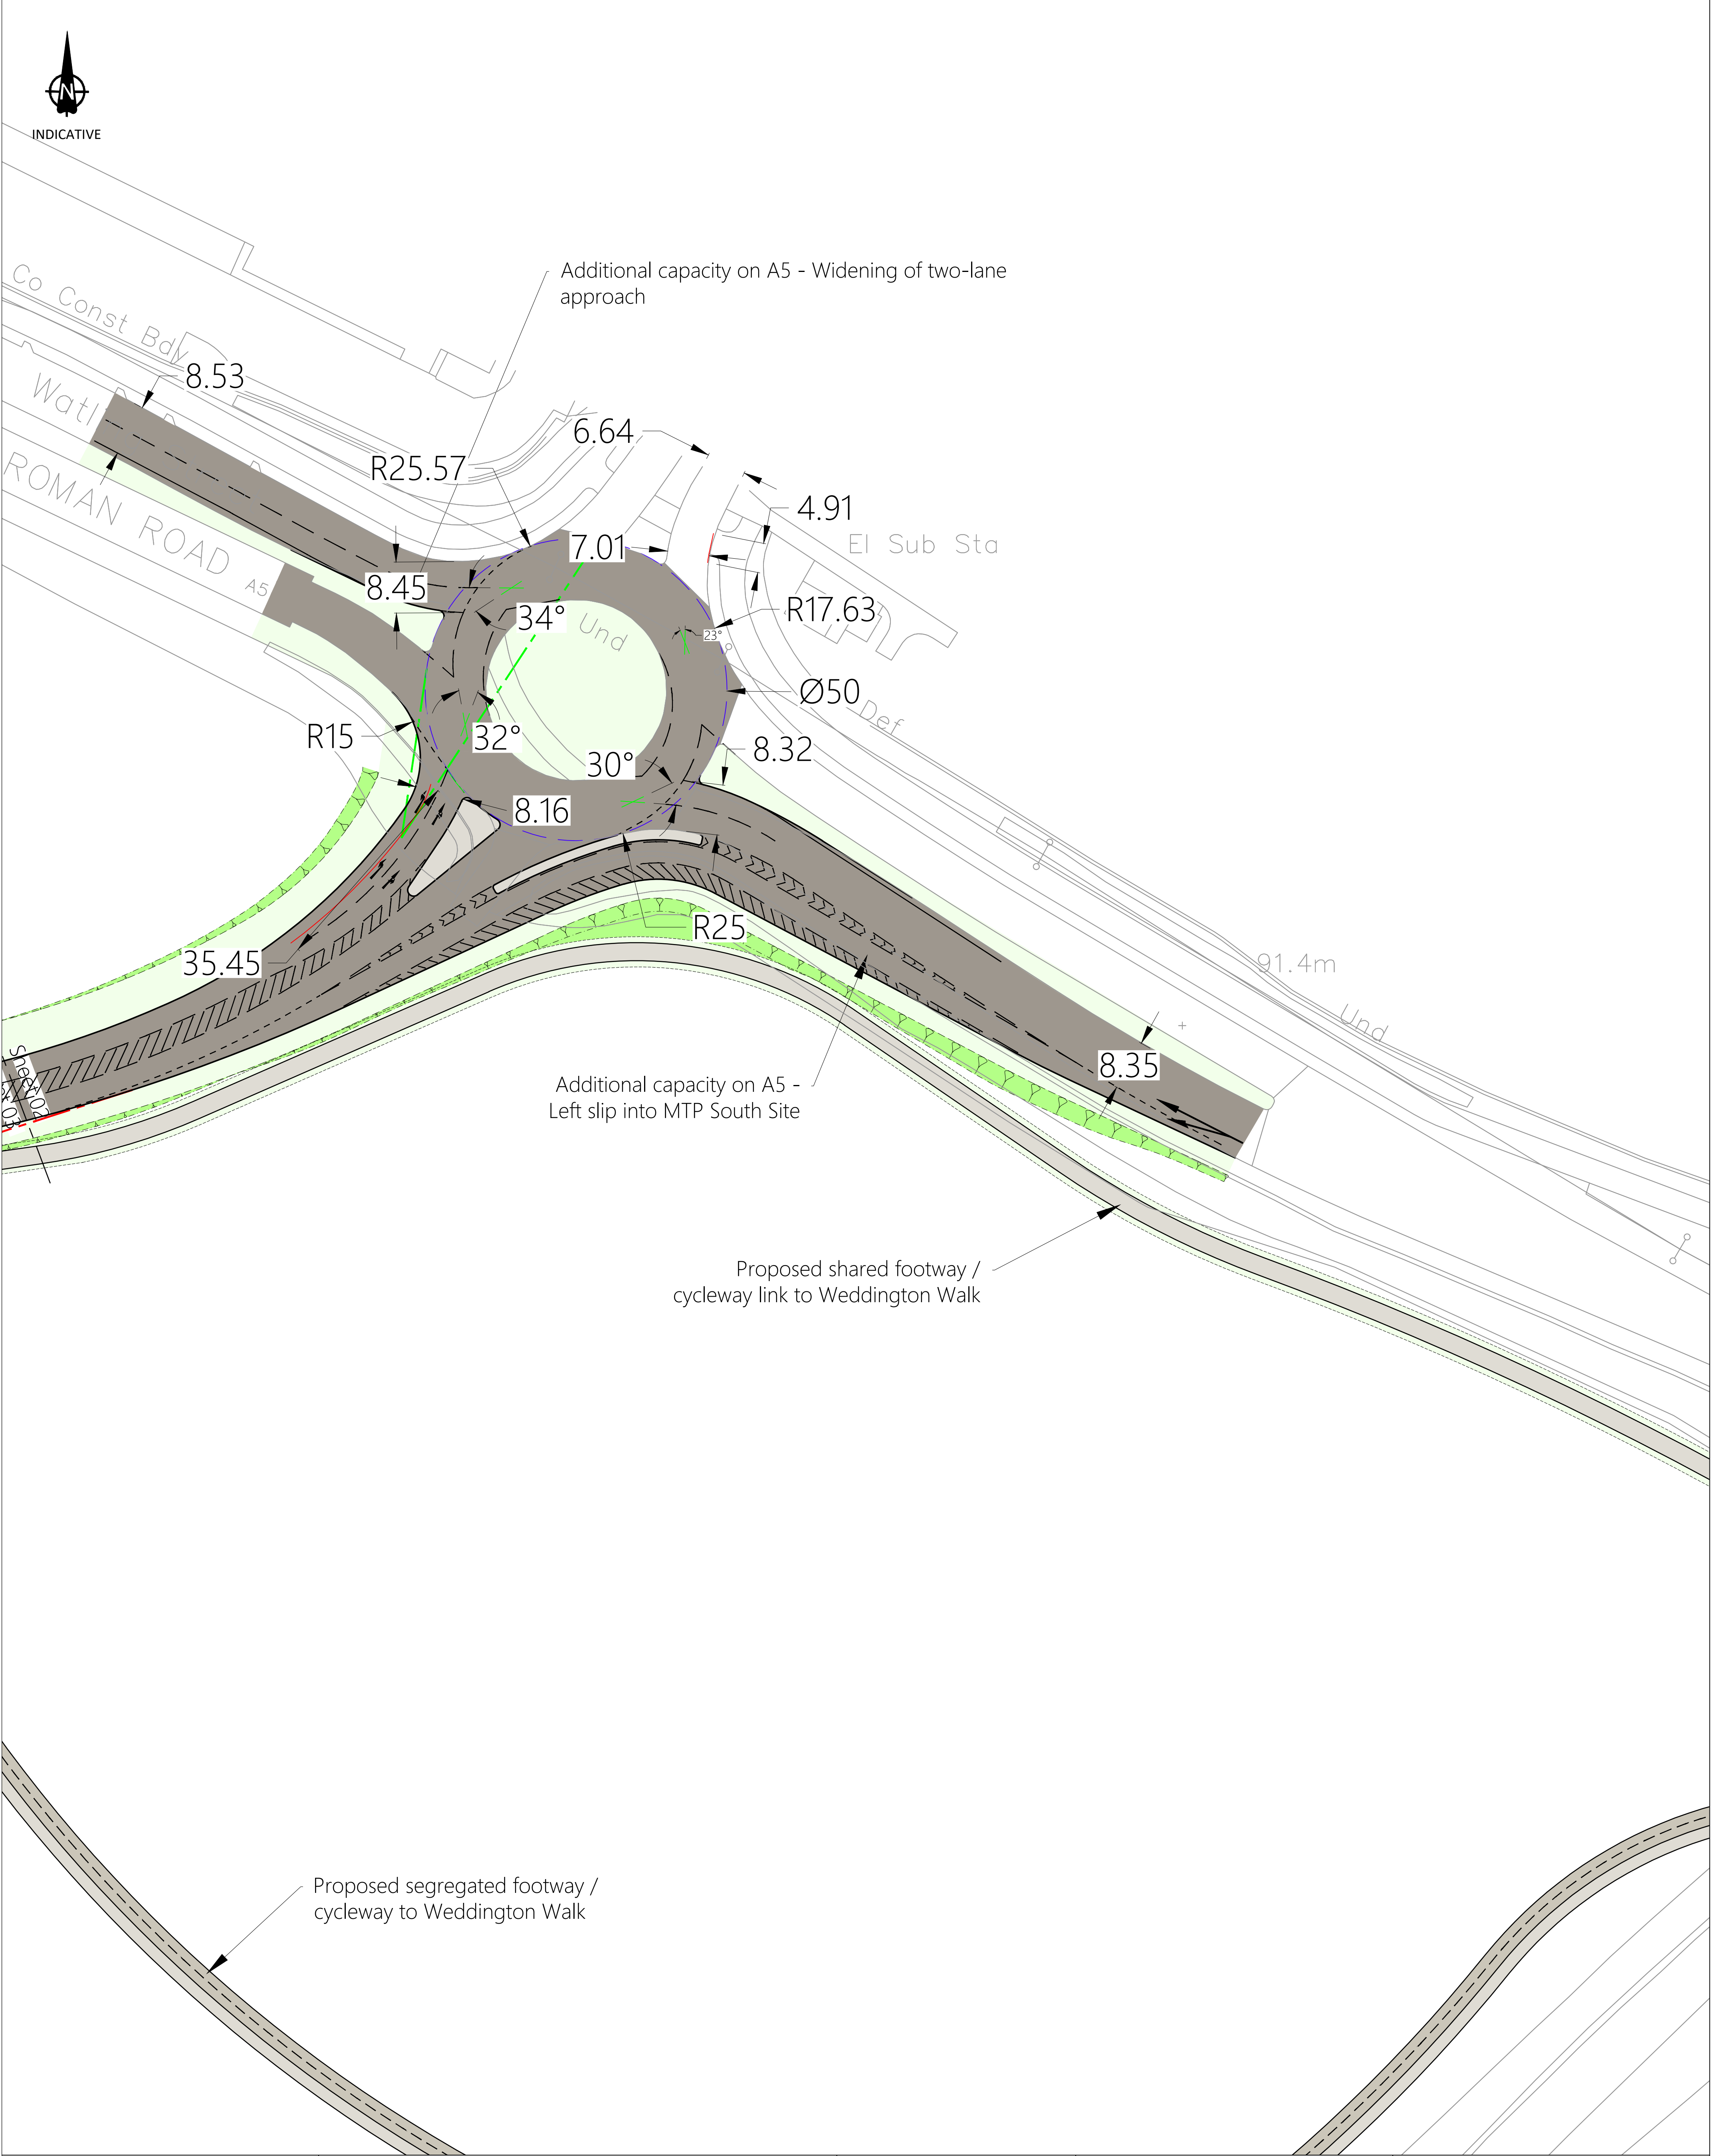

Notes

1. Do not scale from this drawing. All dimensions shown are in metres unless noted otherwise.
2. This drawing has been based upon topographical survey information produced by others and Milestone Transport Planning cannot be held responsible for any discrepancies which may arise because of it.
3. All Earthworks slopes are at 1:3 gradient unless specified otherwise.

Key	
	Carriageway
	Footway
	Cycleway
	Verge
	Landscaping

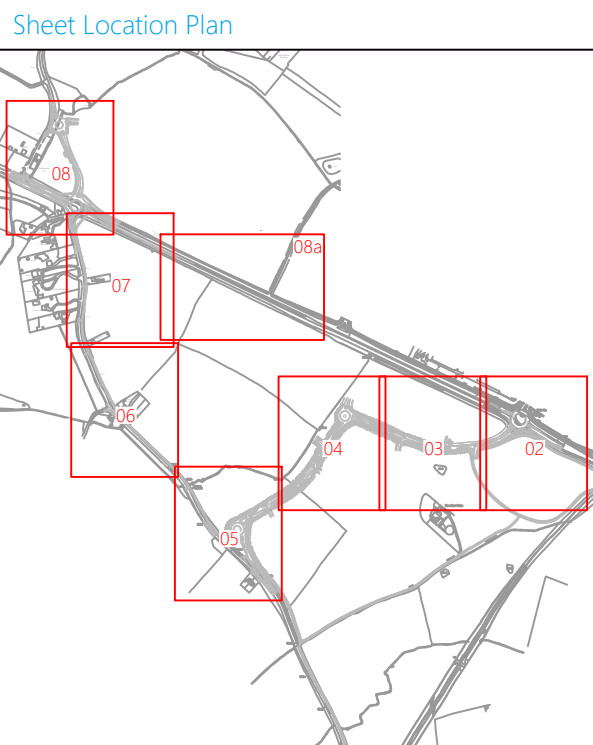


Drawing Revisions				
Rev.	Dwn.	Date	Details	Chk.
-	AM	14/07/2022	First issue	MS
A	DC	20/07/2022	Additional information provided	MS
B	ZM	02/08/2022	Amended layout	MS
C	JB	17/07/2023	Amended layout	MS

Client	
ERI MTP Ltd	
Project	
MIRA Technology Park South Site	

Title	
Proposed A5 - A444 Link Road and Off-Site Mitigation	
7 Ancells Court, Rye Close, Fleet, Hampshire, GU51 2UY Tel: 01483 397888 Gateshead IBC, Mulgrave Terrace, Gateshead, NE8 1AN Tel: 0191 338 7220 web: www.milestonetp.co.uk	
Drawing Number:	Scale:
17059/GA/02	1:500 @ A1
	Revision:
	C




INDICATIVE

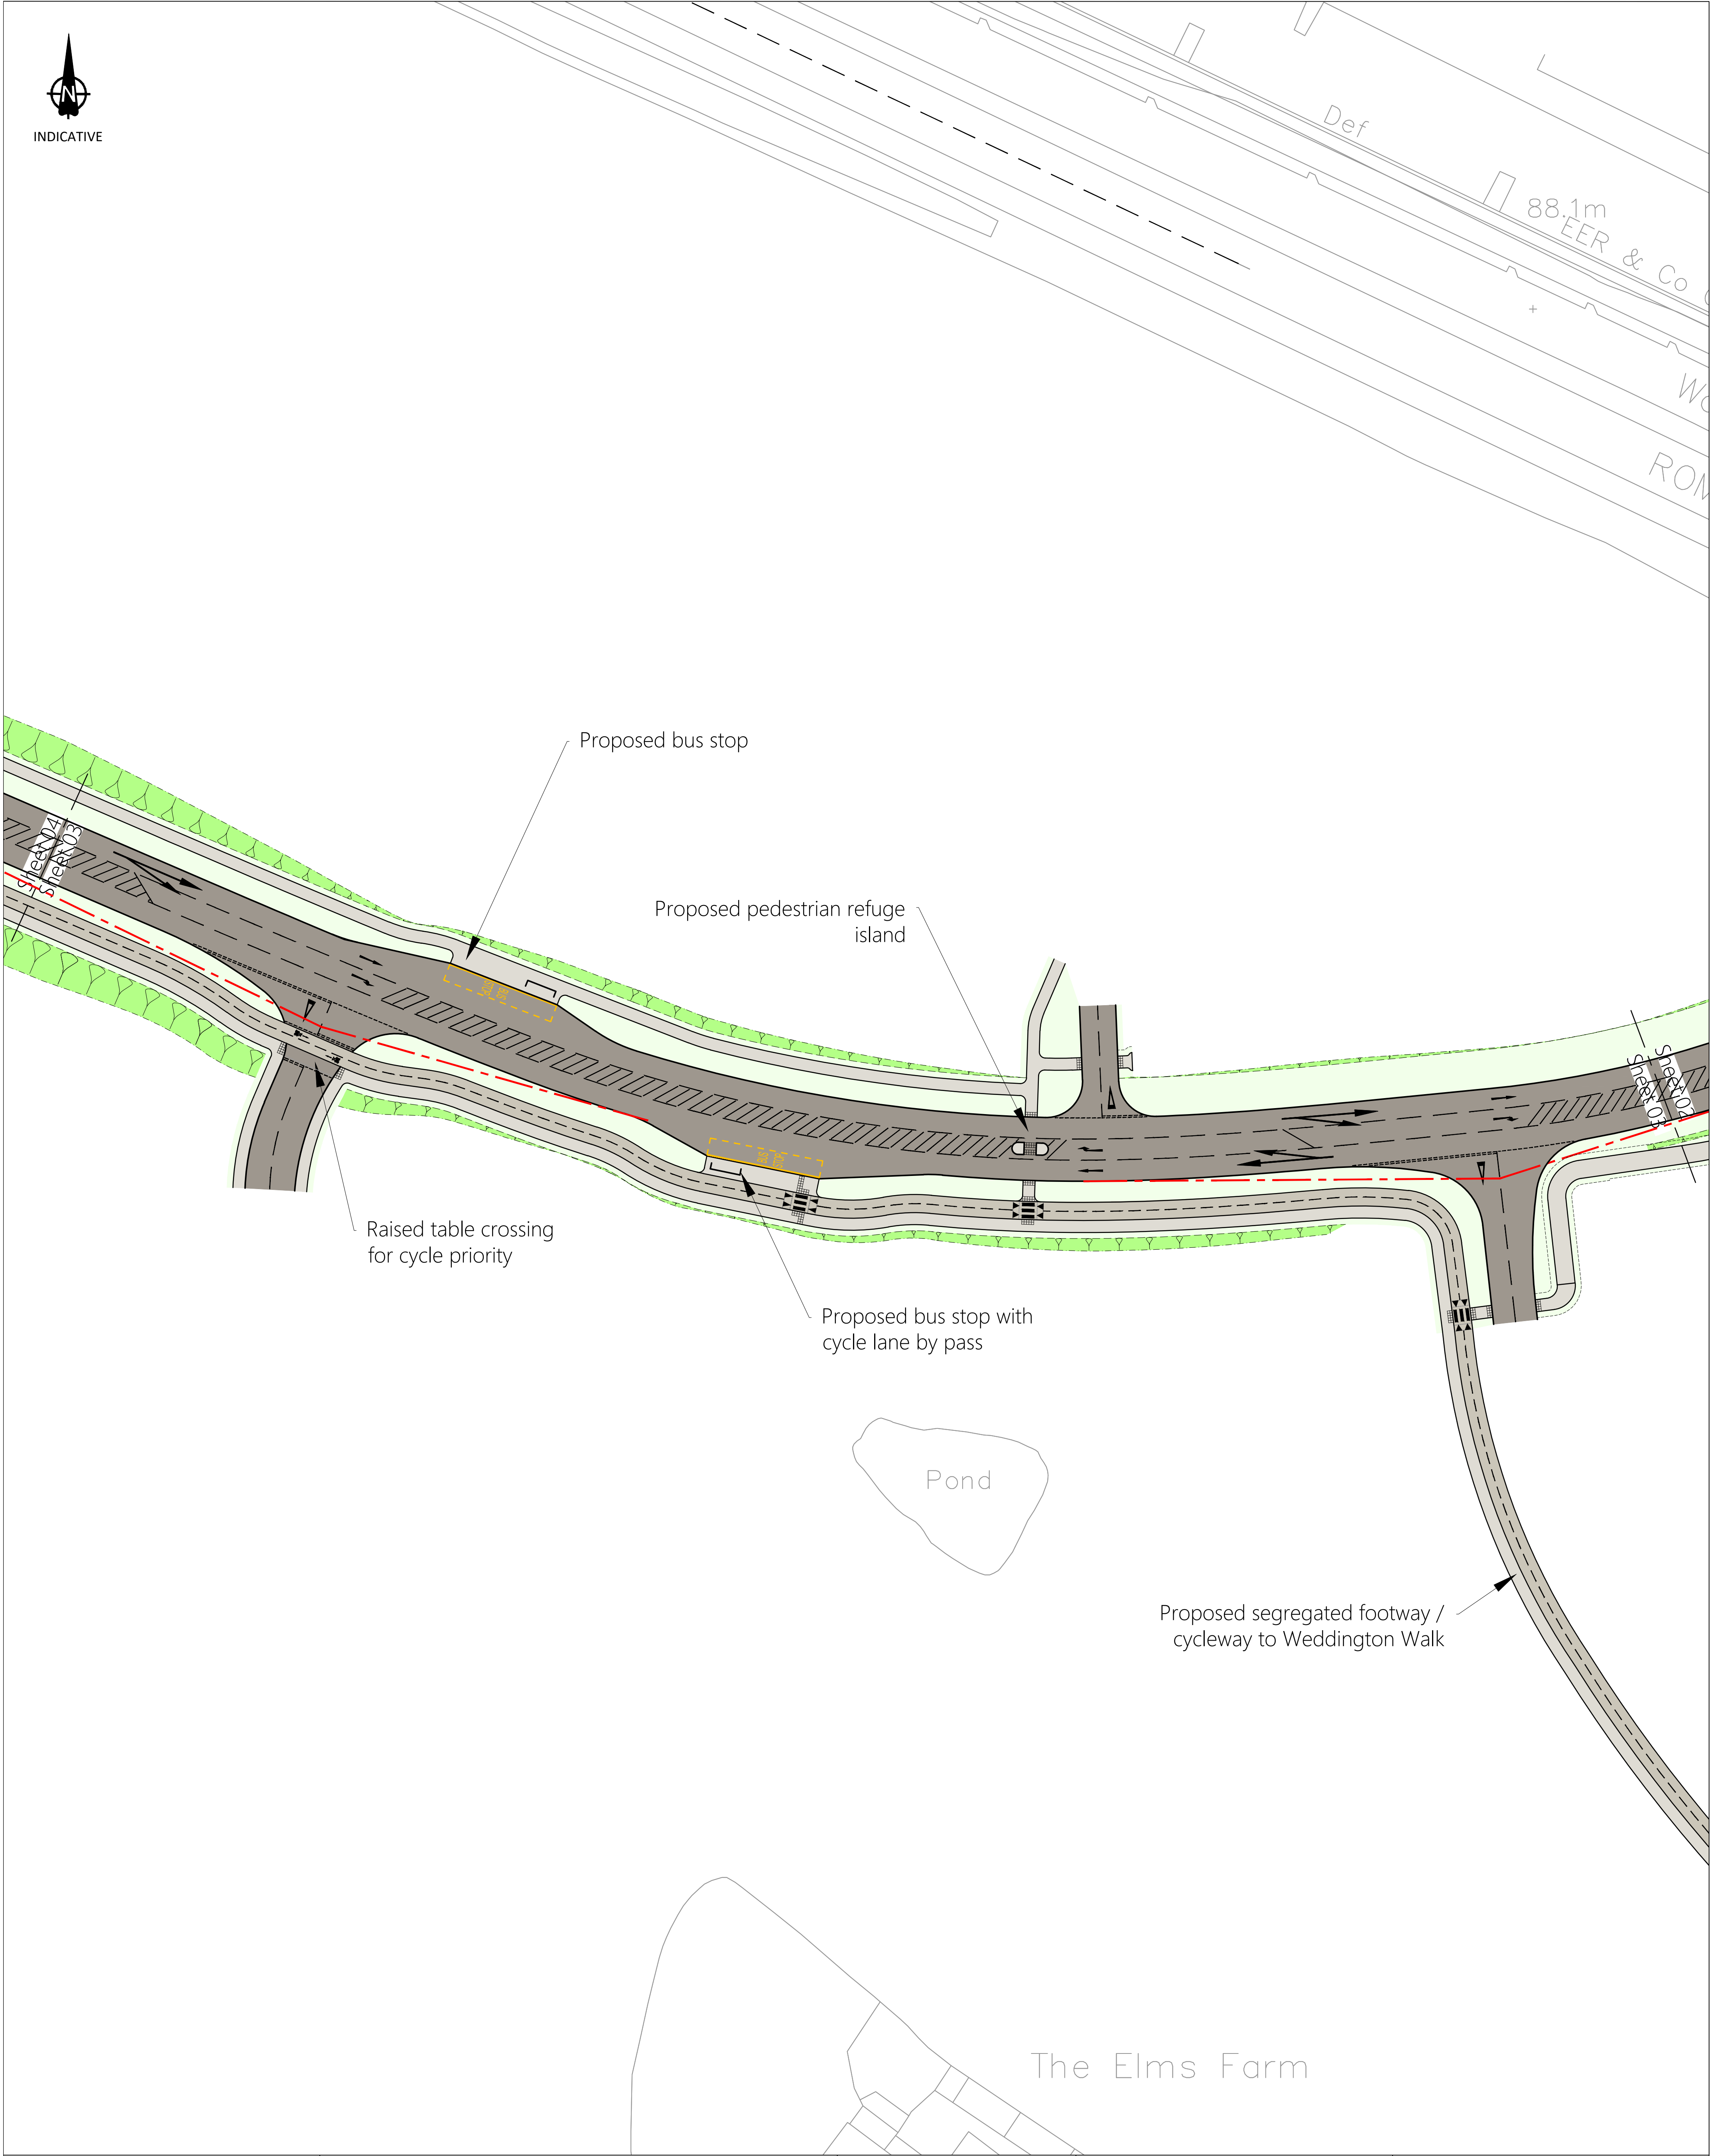

- Notes
1. Do not scale from this drawing. All dimensions shown are in metres unless noted otherwise.
 2. This drawing has been based upon topographical survey information produced by others and Milestone Transport Planning cannot be held responsible for any discrepancies which may arise because of it.
 3. All Earthworks slopes are at 1:3 gradient unless specified otherwise.

Key

	Carriageway
	Footway
	Cycleway
	Verge
	Landscaping

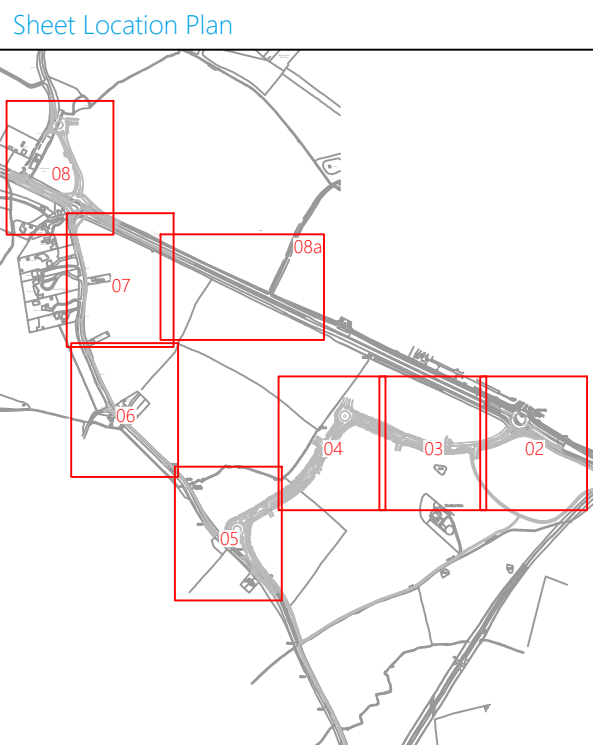

Drawing Revisions					Chk:
Rev:	Dm:	Date:	Details		
	AM	14/07/2022	First issue		MS
A	DC	20/07/2022	Additional information provided		MS
B	ZM	02/08/2022	Amended layout		MS

Client	
ERI MTP Ltd	

Project	
MIRA Technology Park South Site	

Title	
Proposed A5 - A444 Link Road and Off-Site Mitigation	

7 Ancells Court, Rye Close, Fleet, Hampshire, GU51 2UY Tel: 01483 397888 Gateshead IBC, Mulgrave Terrace, Gateshead, NE8 1AN Tel: 0191 338 7220 web: www.milestonetp.co.uk	


Drawing Number:	
17059/GA/03	

Scale:	
1:500 @ A1	

Revision:	
B	




INDICATIVE

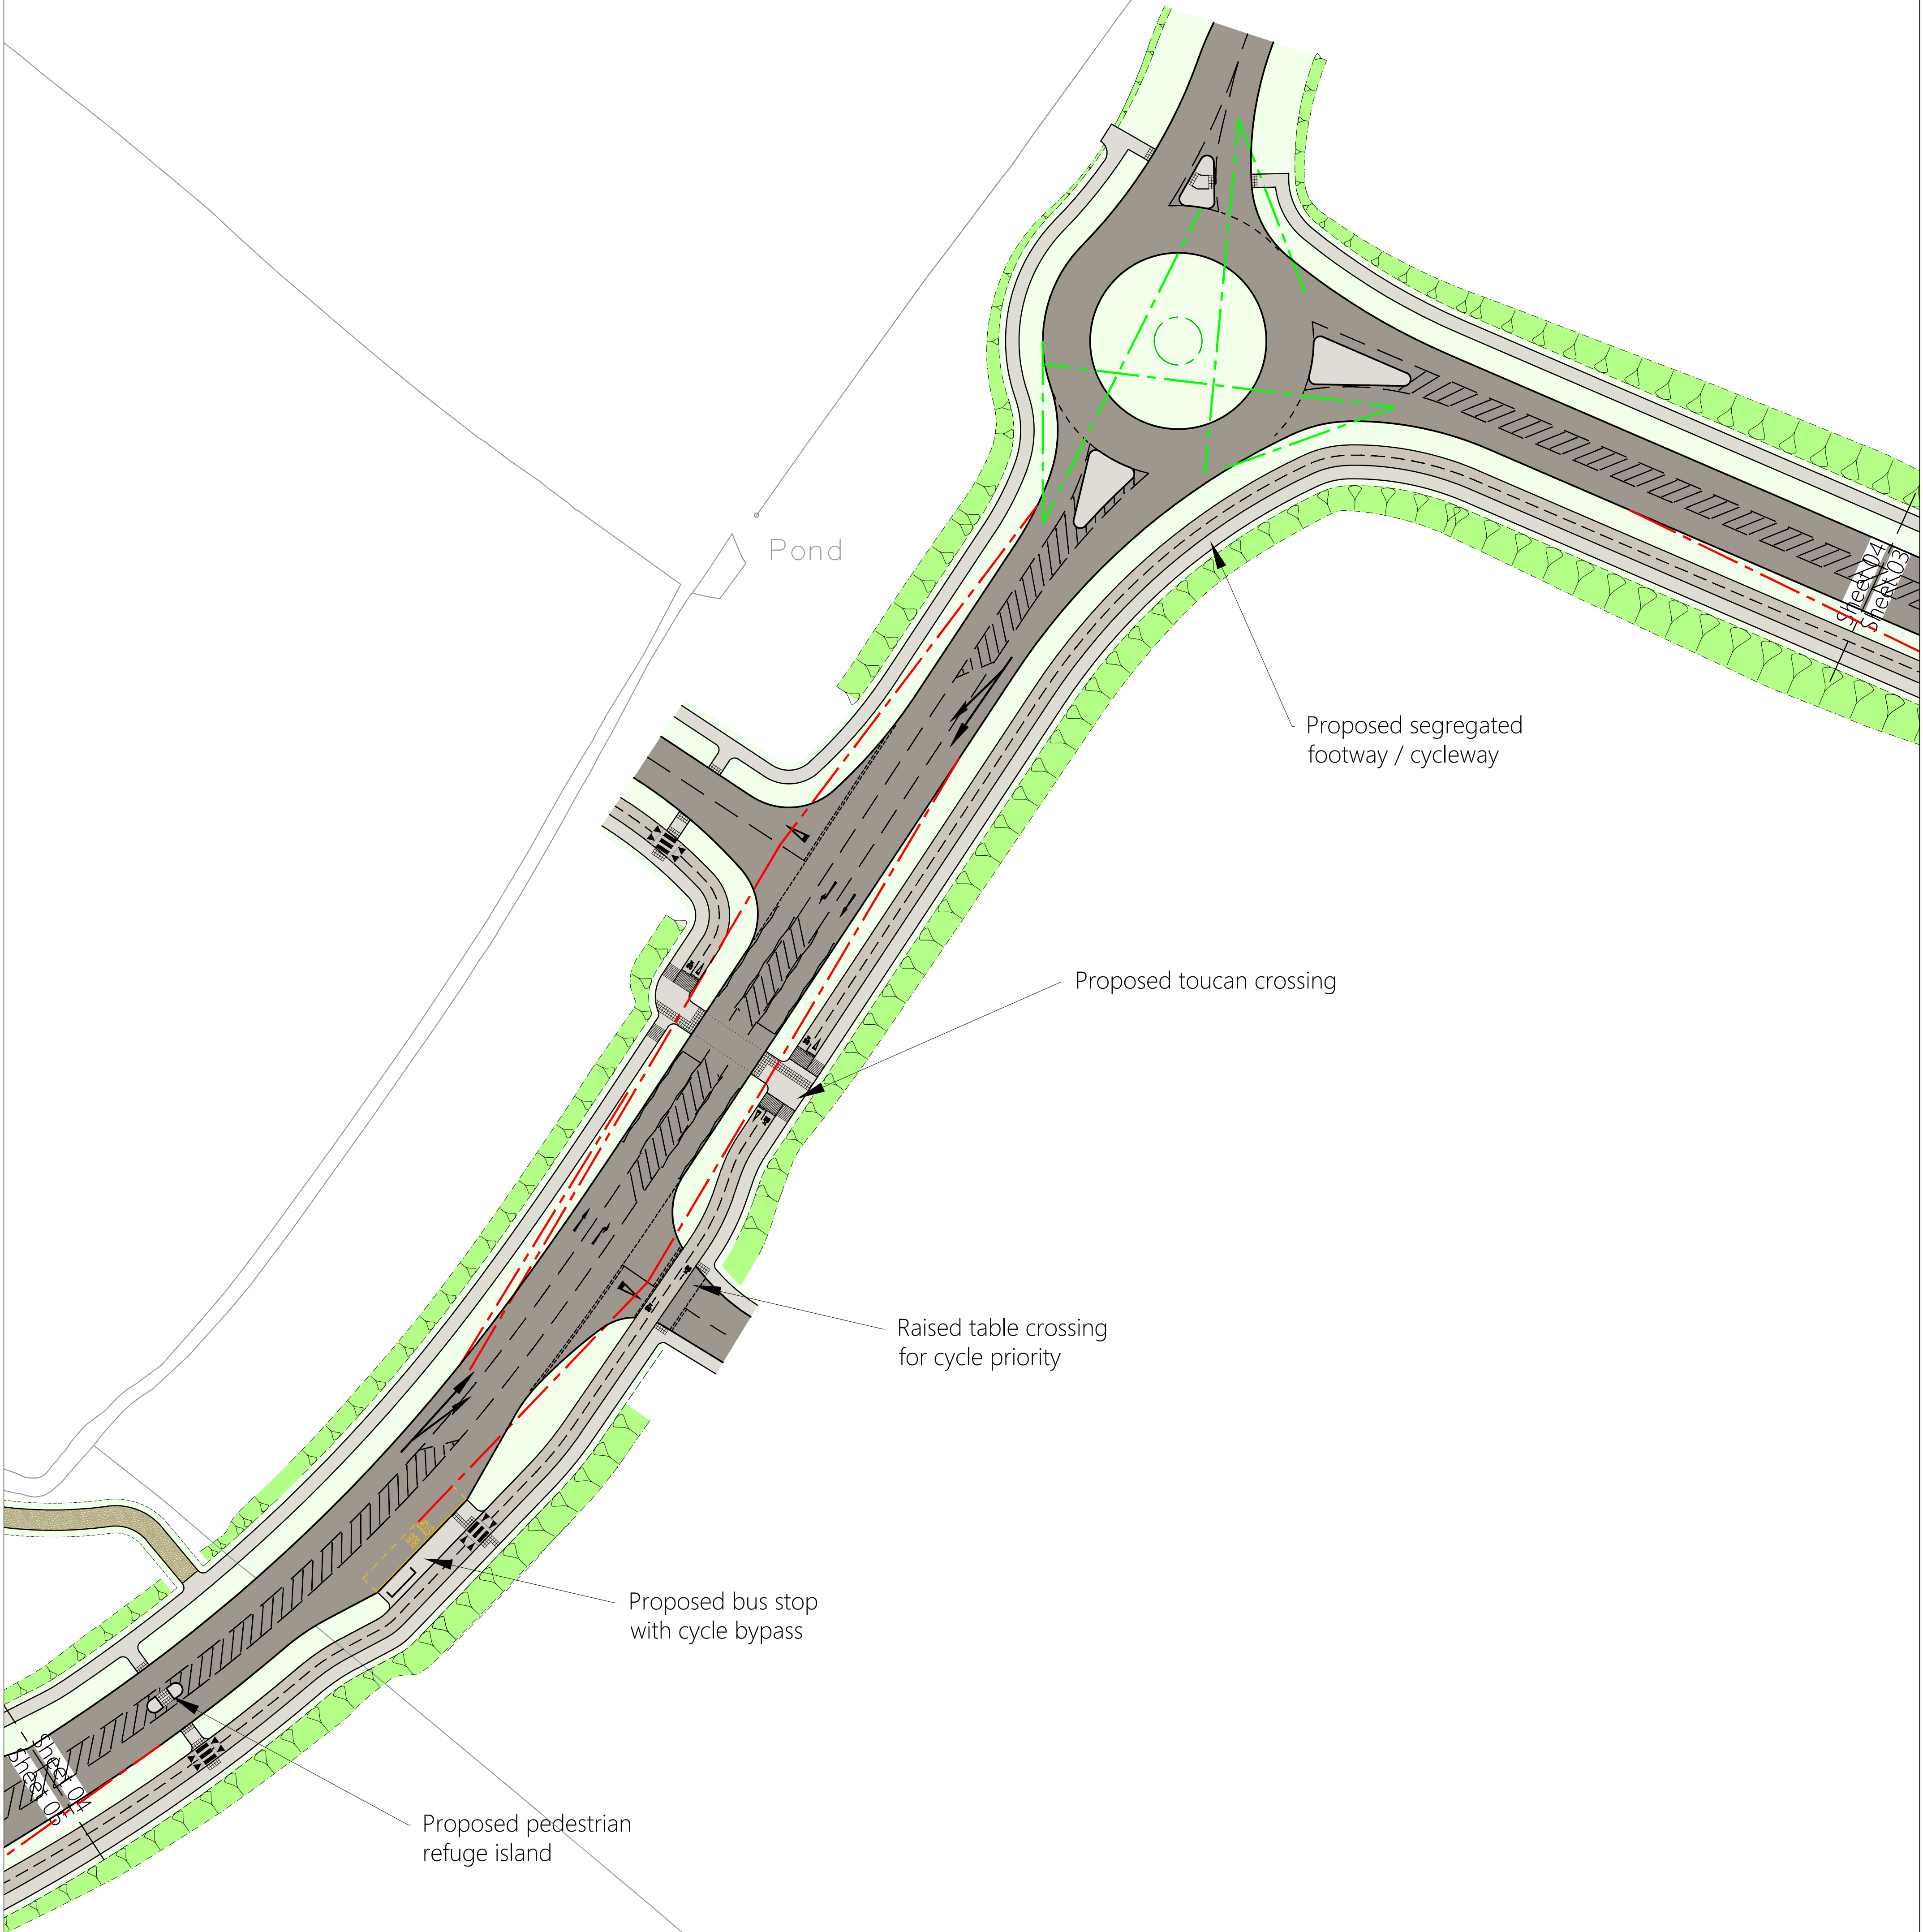

- Notes
1. Do not scale from this drawing. All dimensions shown are in metres unless noted otherwise.
 2. This drawing has been based upon topographical survey information produced by others and Milestone Transport Planning cannot be held responsible for any discrepancies which may arise because of it.
 3. All Earthworks slopes are at 1:3 gradient unless specified otherwise.

Key

	Carriageway
	Footway
	Cycleway
	Verge
	Landscaping
	Unbound Footpath

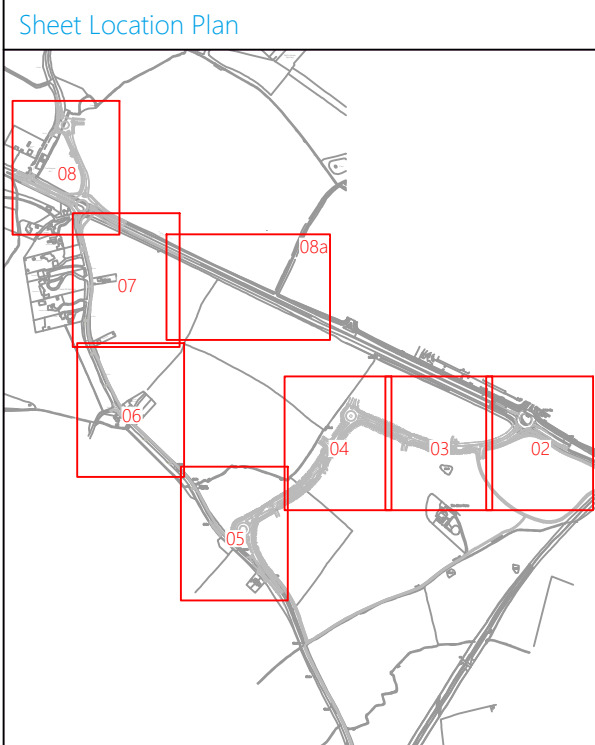

Drawing Revisions

Rev.	Dwn.	Date	Details	Chk.
-	AM	14/07/2022	First issue	MS
A	DC	20/07/2022	Additional information provided	MS
B	ZM	27/07/2022	Inclusion of recreational paths / PROW	MS
C	ZM	02/08/2022	Amended layout	MS

Client

ERI MTP Ltd

Project

MIRA Technology Park
South Site

Title

Proposed A5 - A444 Link
Road and Off-Site Mitigation

MILESTONE
TRANSPORT PLANNING
7 Ancells Court, Rye Close, Fleet, Hampshire, GU51 2UY
Tel: 01483 397888
Gateshead IBC, Mulgrave Terrace, Gateshead, NE8 1AN
Tel: 0191 338 7220
web: www.milestonetp.co.uk

Drawing Number:


17059/GA/04

Scale:

1:500 @ A1

Revision:

C

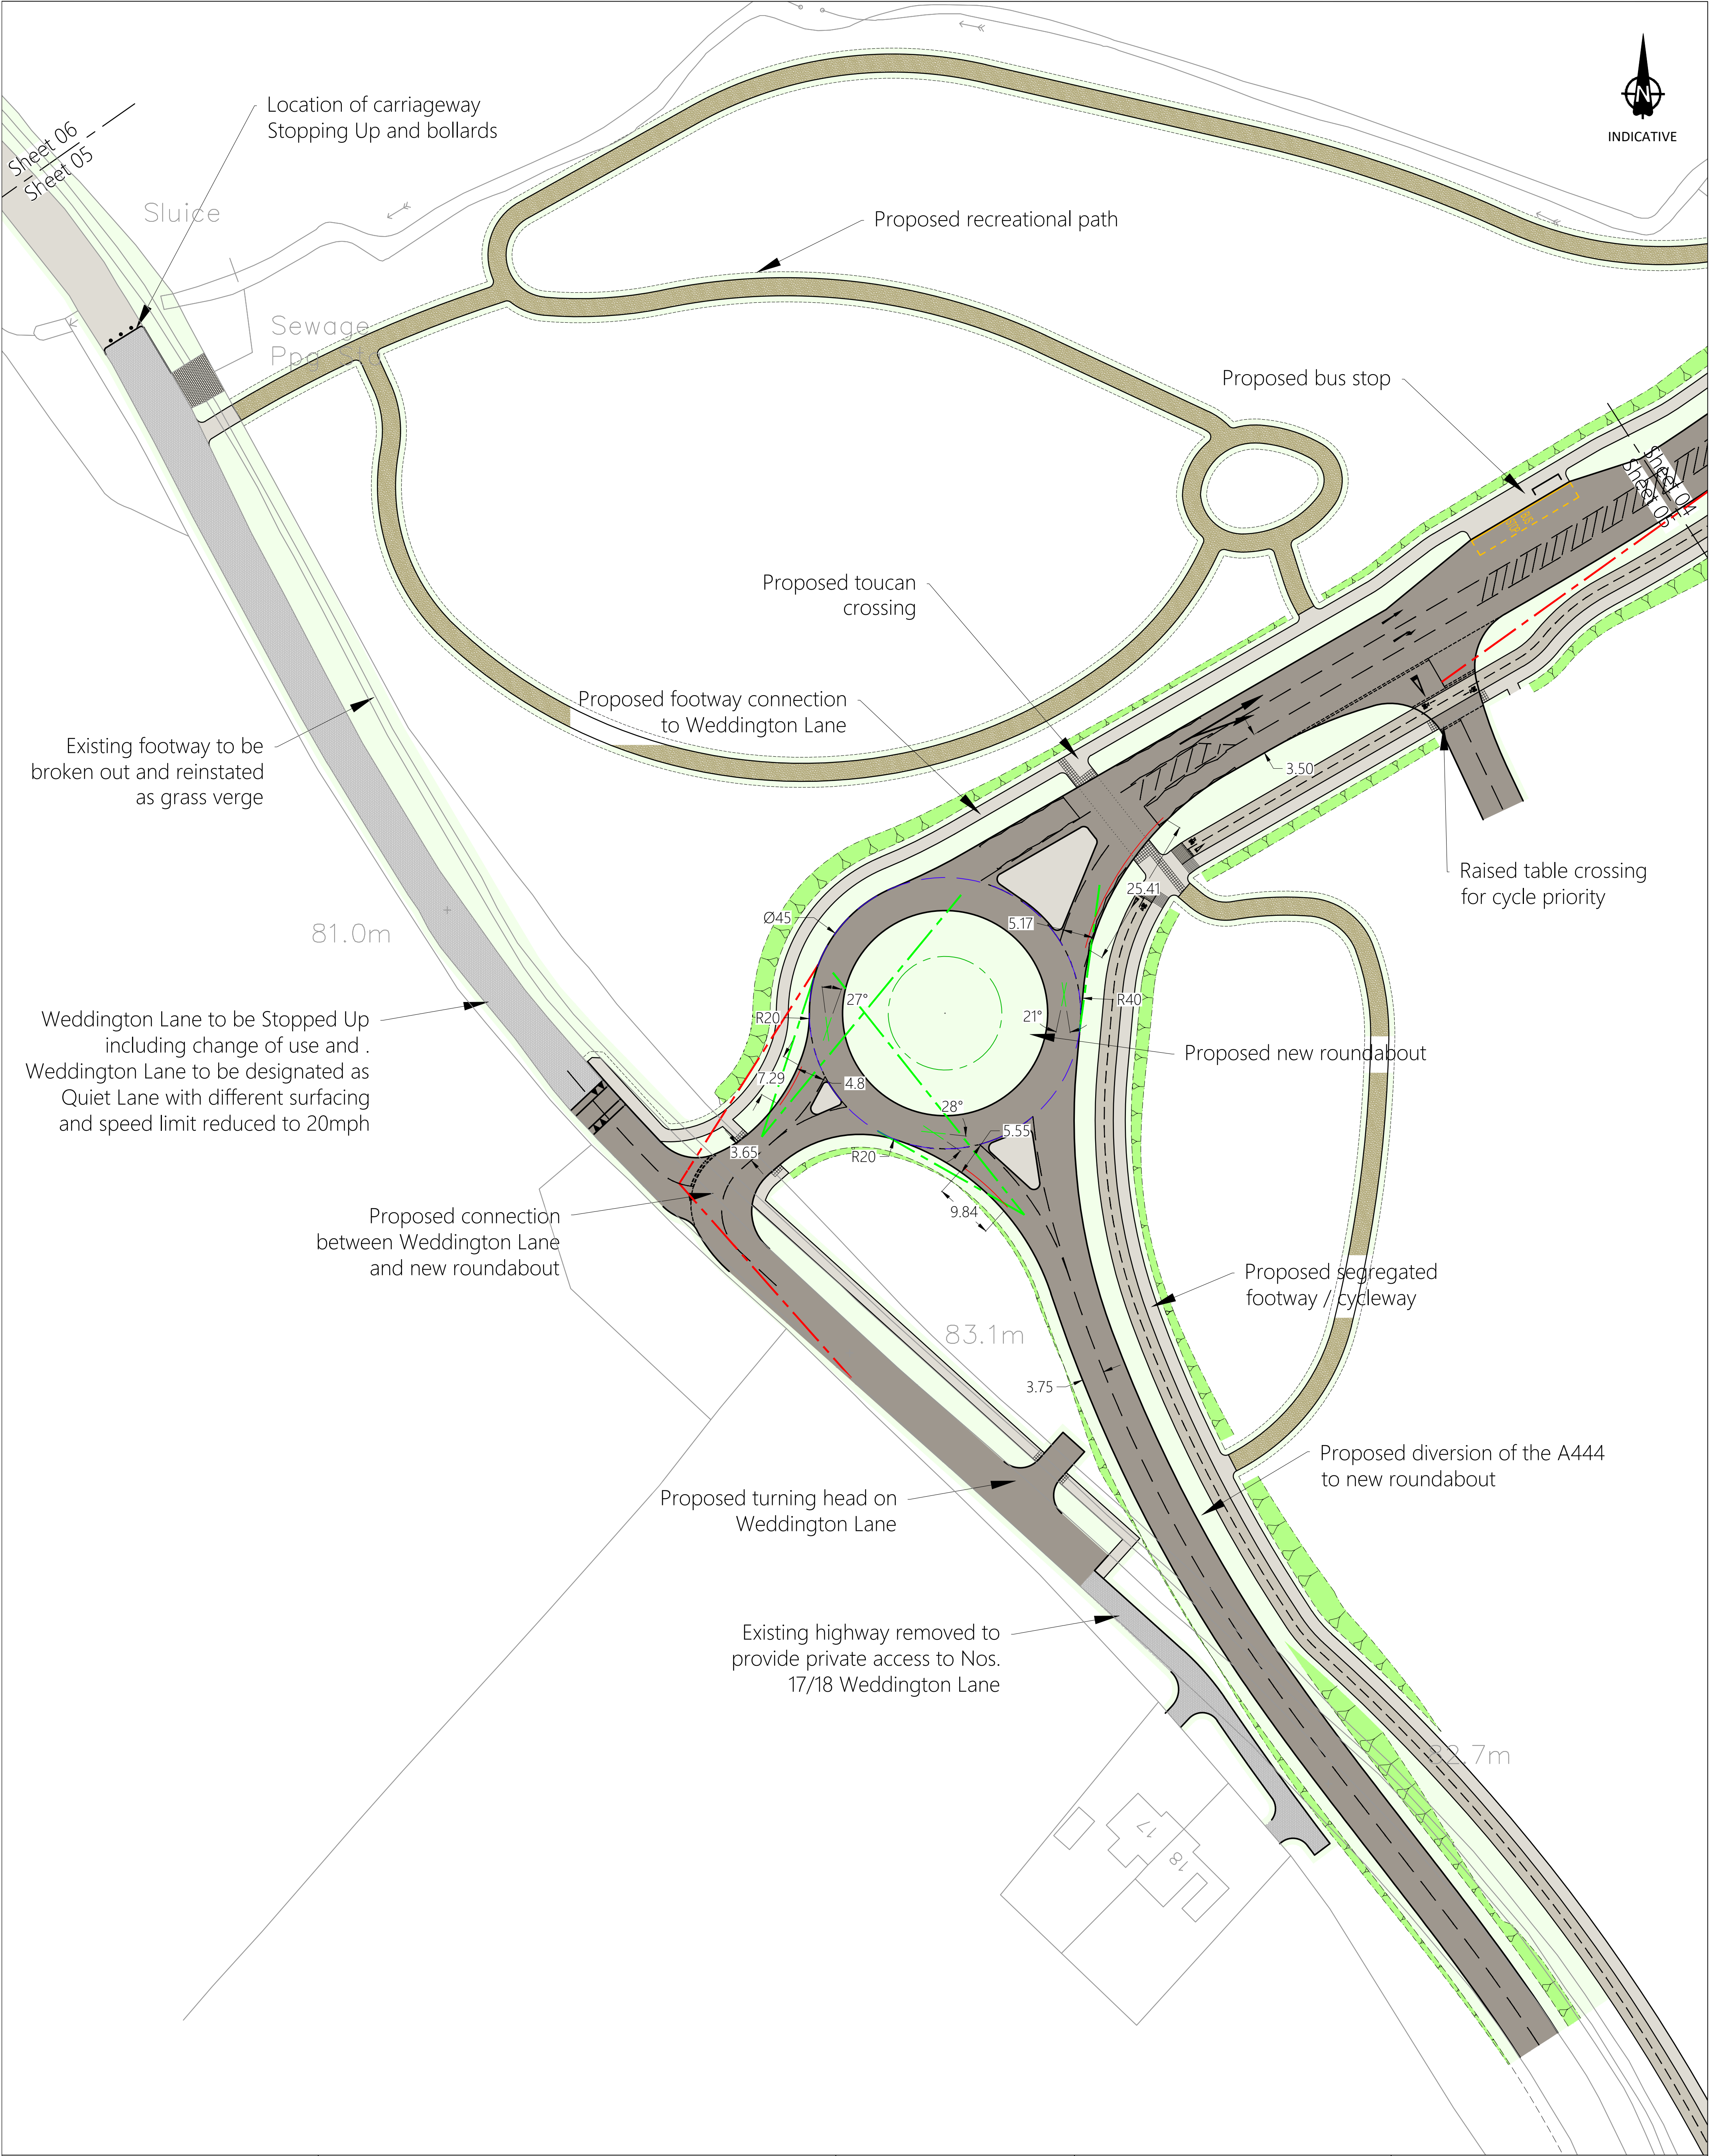

Notes

- Do not scale from this drawing. All dimensions shown are in metres unless noted otherwise.
- This drawing has been based upon topographical survey information produced by others and Milestone Transport Planning cannot be held responsible for any discrepancies which may arise because of it.
- All Earthworks slopes are at 1:3 gradient unless specified otherwise.

Key

	Carriageway
	Footway
	Cycleway
	Verge
	Landscaping
	Unbound Footpath

Sheet Location Plan

Drawing Revisions

Rev.	Drm.	Date:	Details	Chk:
AM		14/07/2022	First issue	MS
A	DC	20/07/2022	Additional information provided	MS
B	ZM	27/07/2022	Inclusion of recreational paths / PROW	MS
C	ZM	02/08/2022	Amended layout	MS
D	PK	03/11/2022	Amended layout	MS
E	JB	17/07/2023	Amended layout	MS

Client

ERI MTP Ltd

Project

MIRA Technology Park
South Site

Title


Proposed A5 - A444 Link Road and Off-Site Mitigation

MILESTONE
TRANSPORT PLANNING
7 Ancells Court, Rye Close, Fleet, Hampshire, GU51 2UY
Tel: 01483 397888
Gateshead IBC, Mulgrave Terrace, Gateshead, NE8 1AN
Tel: 0191 338 7220
web: www.milestonetp.co.uk

Drawing Number:
17059/GA/05

Scale:
1:500 @ A1

Revision:
E

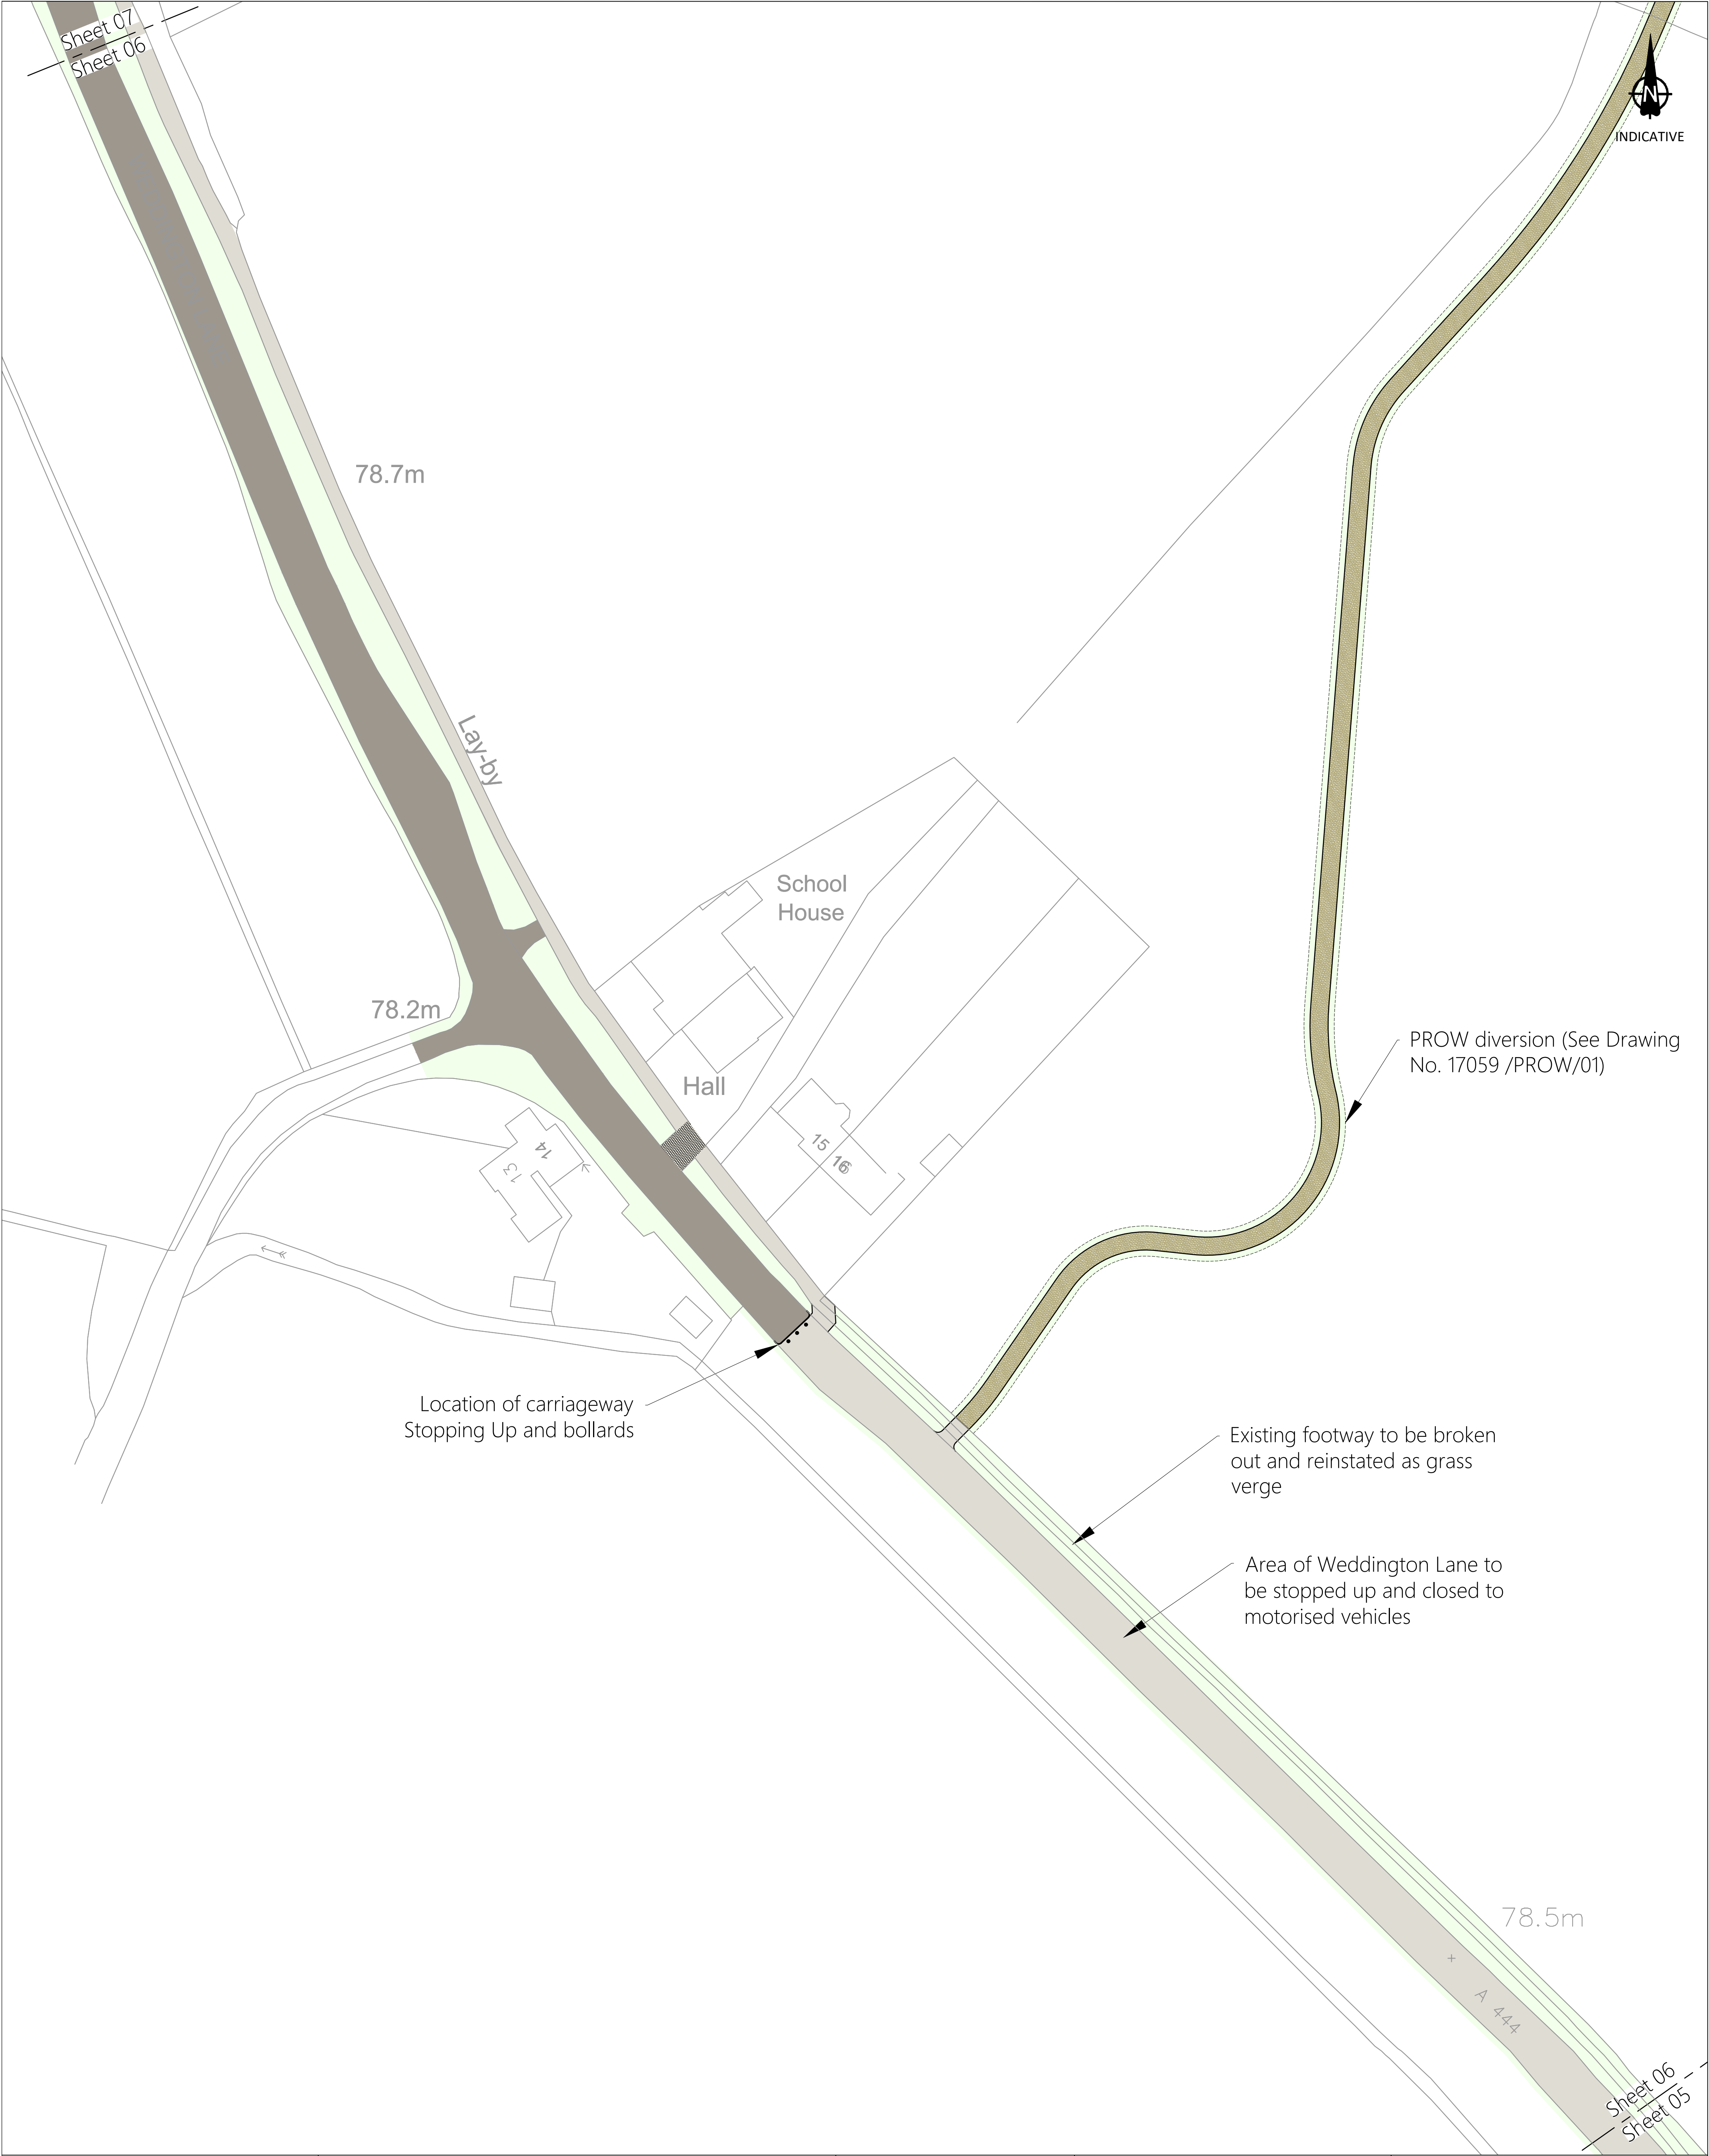

Notes

- Do not scale from this drawing. All dimensions shown are in metres unless noted otherwise.
- This drawing has been based upon topographical survey information produced by others and Milestone Transport Planning cannot be held responsible for any discrepancies which may arise because of it.
- All Earthworks slopes are at 1:3 gradient unless specified otherwise.

Key

	Carriageway
	Footway
	Cycleway
	Verge
	Landscaping
	Unbound Footpath

Sheet Location Plan

Drawing Revisions

Rev.	Dm.	Date	Details	Chk.
-	AM	14/07/2022	First issue	MS
A	DC	20/07/2022	Additional information provided	MS
B	ZM	27/07/2022	Inclusion of recreational paths / PROW	MS
C	ZM	02/08/2022	Amended layout	MS
D	PK	03/11/2022	Amended layout	MS

Client

ERI MTP Ltd

Project

MIRA Technology Park South Site

Title

Proposed A5 - A444 Link Road and Off-Site Mitigation

MILESTONE
TRANSPORT PLANNING

7 Ancells Court, Rye Close, Fleet, Hampshire, GU51 2UY
Tel: 01483 397888
Gateshead IBC, Mulgrave Terrace, Gateshead, NE8 1AN
Tel: 0191 338 7220
web: www.milestonetp.co.uk

Drawing Number:



17059/GA/06

Scale:

1:500 @ A1

Revision:

D

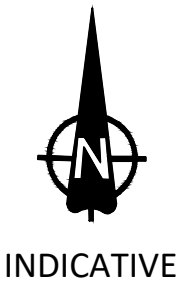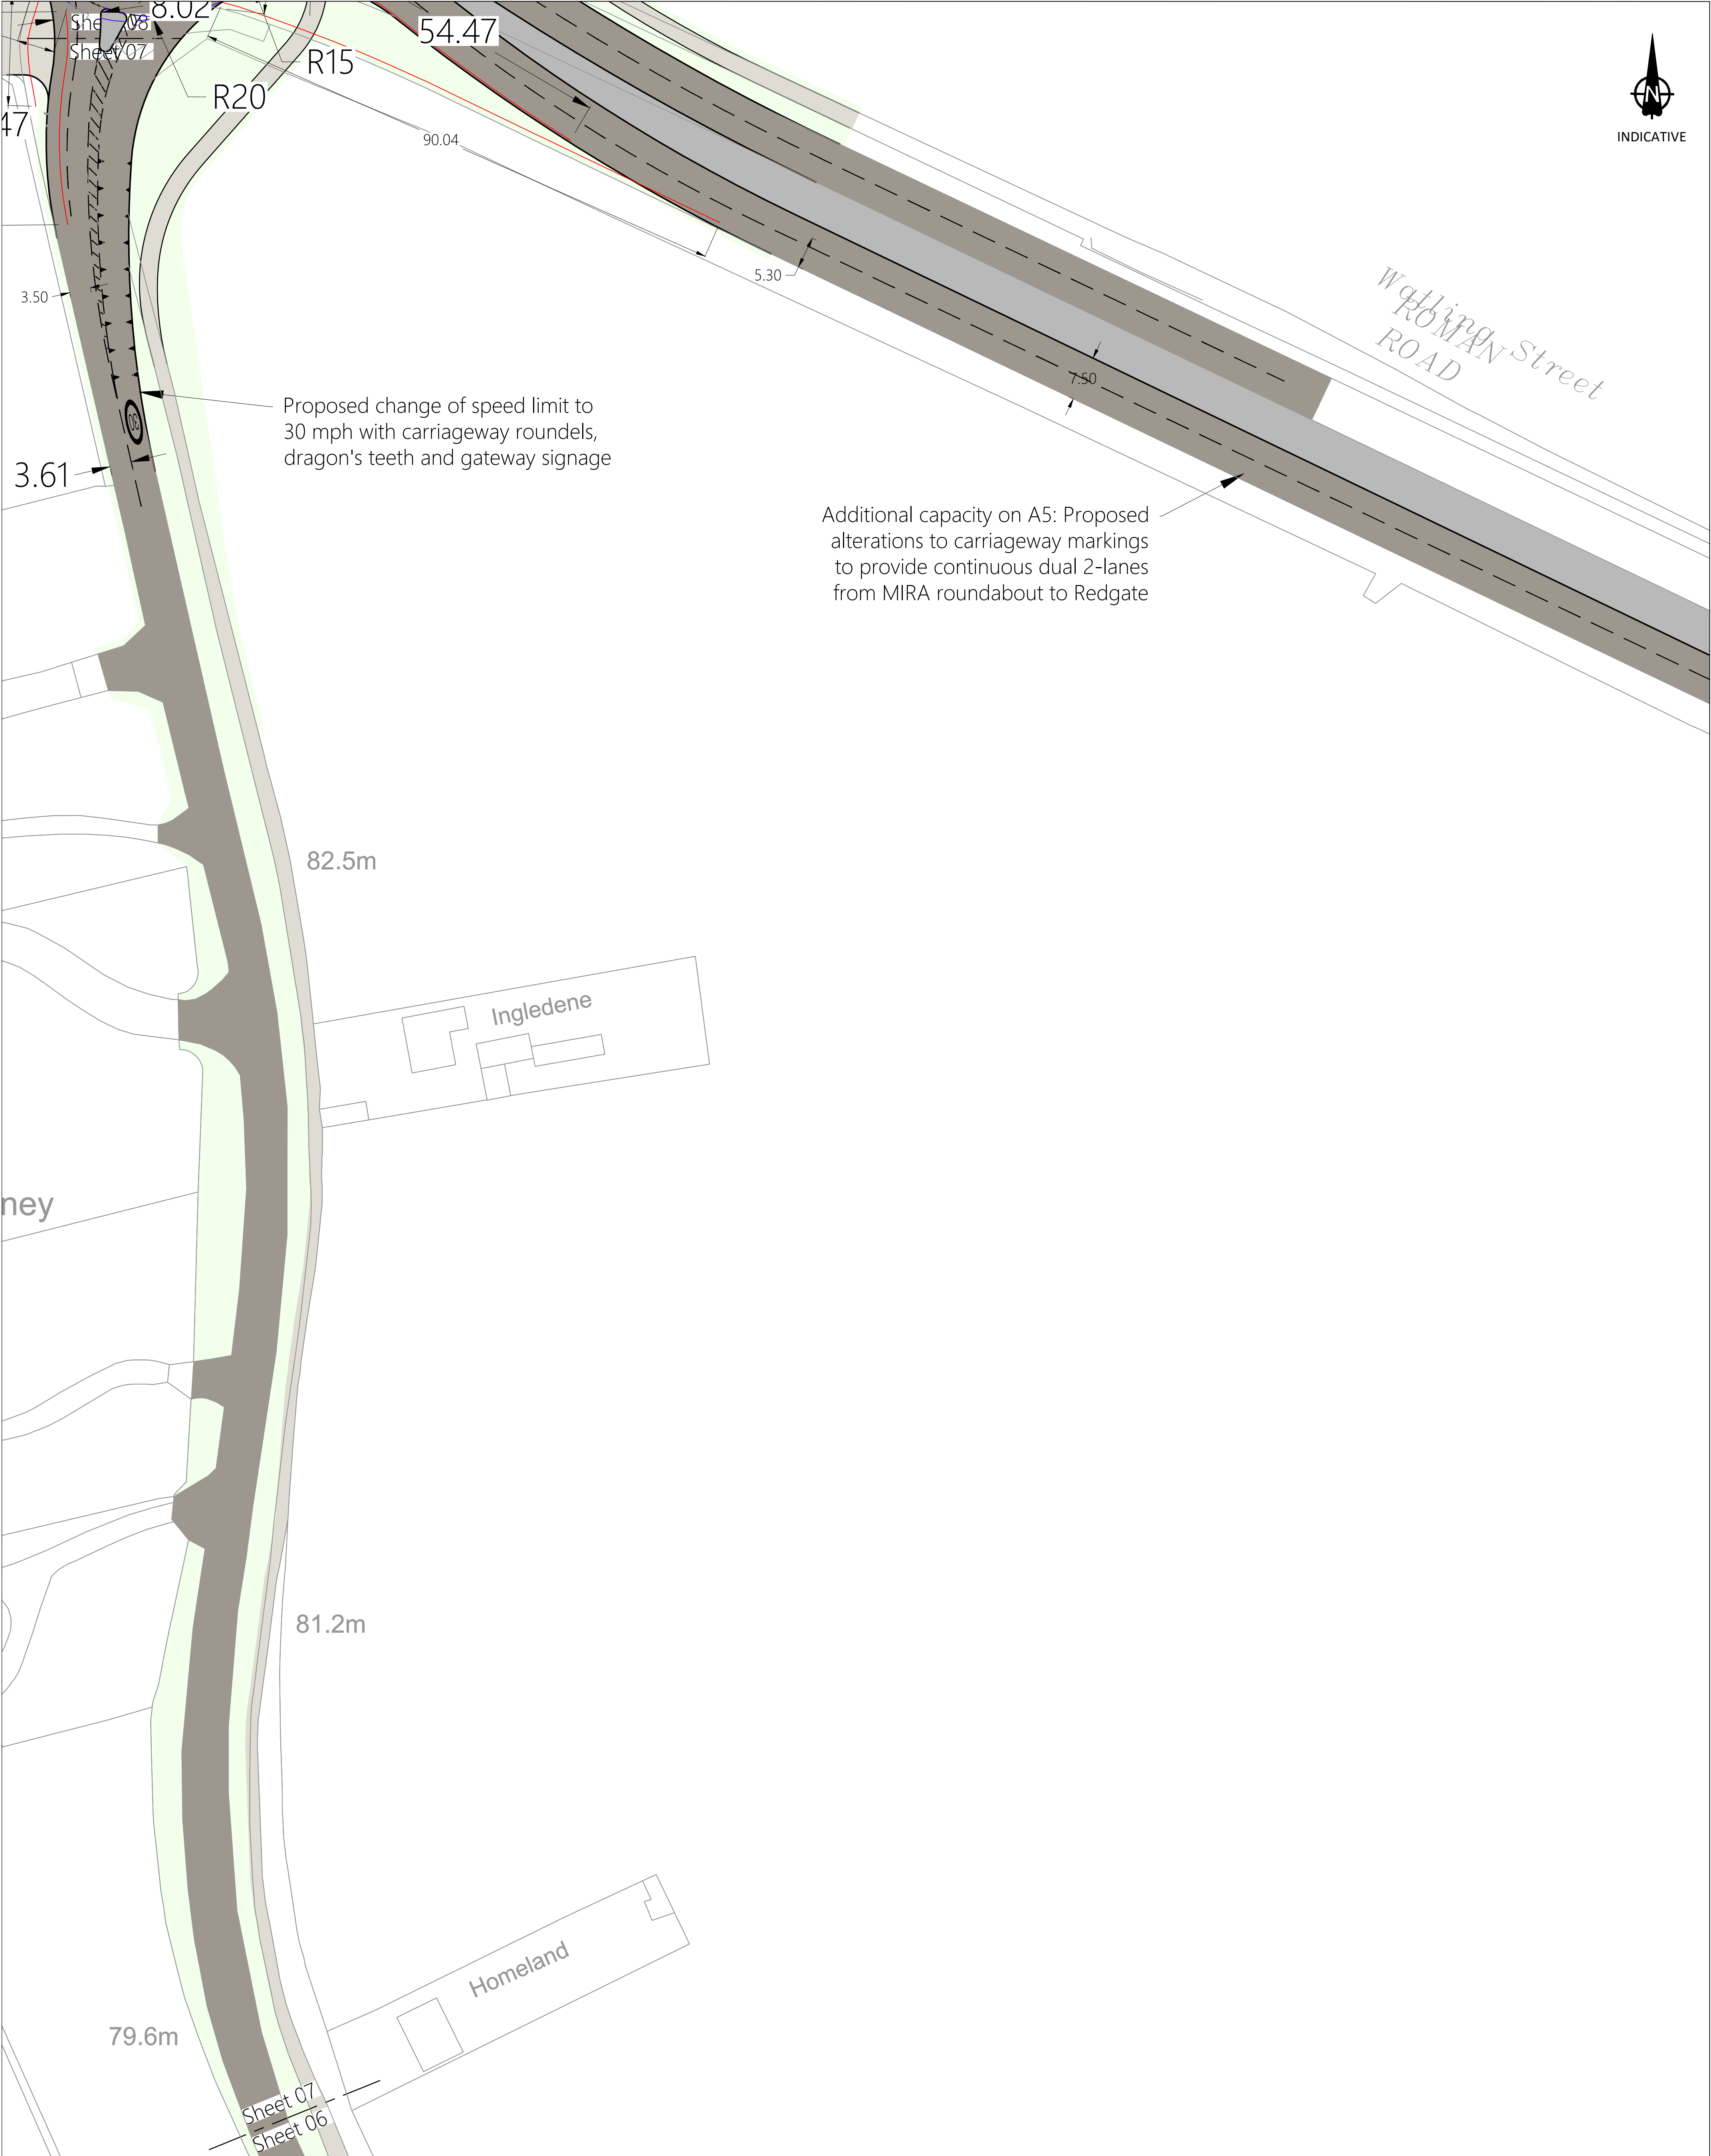

INDICATIVE

Notes

- Do not scale from this drawing. All dimensions shown are in metres unless noted otherwise.
- This drawing has been based upon topographical survey information produced by others and Milestone Transport Planning cannot be held responsible for any discrepancies which may arise because of it.
- All Earthworks slopes are at 1:3 gradient unless specified otherwise.

Key

	Carriageway
	Footway
	Cycleway
	Verge
	Landscaping

Sheet Location Plan

Drawing Revisions

Rev.	Dm.	Date	Details	Chk.
-	AM	14/07/2022	First issue	MS
A	DC	20/07/2022	Additional information provided	MS
B	ZM	02/08/2022	Amended layout	MS
C	PK	03/11/2022	Amended layout	MS

Client

ERI MTP Ltd

Project

MIRA Technology Park
South Site

Title

Proposed A5 - A444 Link Road and Off-Site Mitigation

MILESTONE
TRANSPORT PLANNING

7 Ancells Court, Rye Close, Fleet, Hampshire, GU51 2UY
Tel: 01483 397888
Gateshead IBC, Mulgrave Terrace, Gateshead, NE8 1AN
Tel: 0191 338 7220
web: www.milestonetp.co.uk

Drawing Number:

17059/GA/07

Scale:

1:500 @ A1

Revision:

C

Ordnance Survey Licence number: 100057360



Notes

- Do not scale from this drawing. All dimensions shown are in metres unless noted otherwise.
- This drawing has been based upon topographical survey information produced by others and Milestone Transport Planning cannot be held responsible for any discrepancies which may arise because of it.
- All Earthworks slopes are at 1:3 gradient unless specified otherwise.

Key

- Carriageway
- Footway
- Cycleway
- Verge
- Landscaping

Sheet Location Plan

Drawing Revisions

Rev.	Dm.	Date	Details	Chk:
-	AM	14/07/2022	First issue	MS
A	DC	20/07/2022	Amended Layout	MS
B	ZM	27/07/2022	Amended Layout	MS
C	ZM	02/08/2022	Amended Layout	MS
D	PK	03/11/2022	Amended Layout	MS
E	JB	17/07/2023	Amended Layout	MS

Client

ERI MTP Ltd

Project

MIRA Technology Park South Site

Title

Proposed A5 - A444 Link Road and Off-Site Mitigation

MILESTONE
TRANSPORT PLANNING

7 Ancells Court, Rye Close, Fleet, Hampshire, GU51 2UY
Tel: 01483 397888
Gateshead IBC, Mulgrave Terrace, Gateshead, NE8 1AN
Tel: 0191 338 7220
web: www.milestonetp.co.uk

Drawing Number:


17059/GA/08

Scale:

As Shown @ A1

Revision:

E

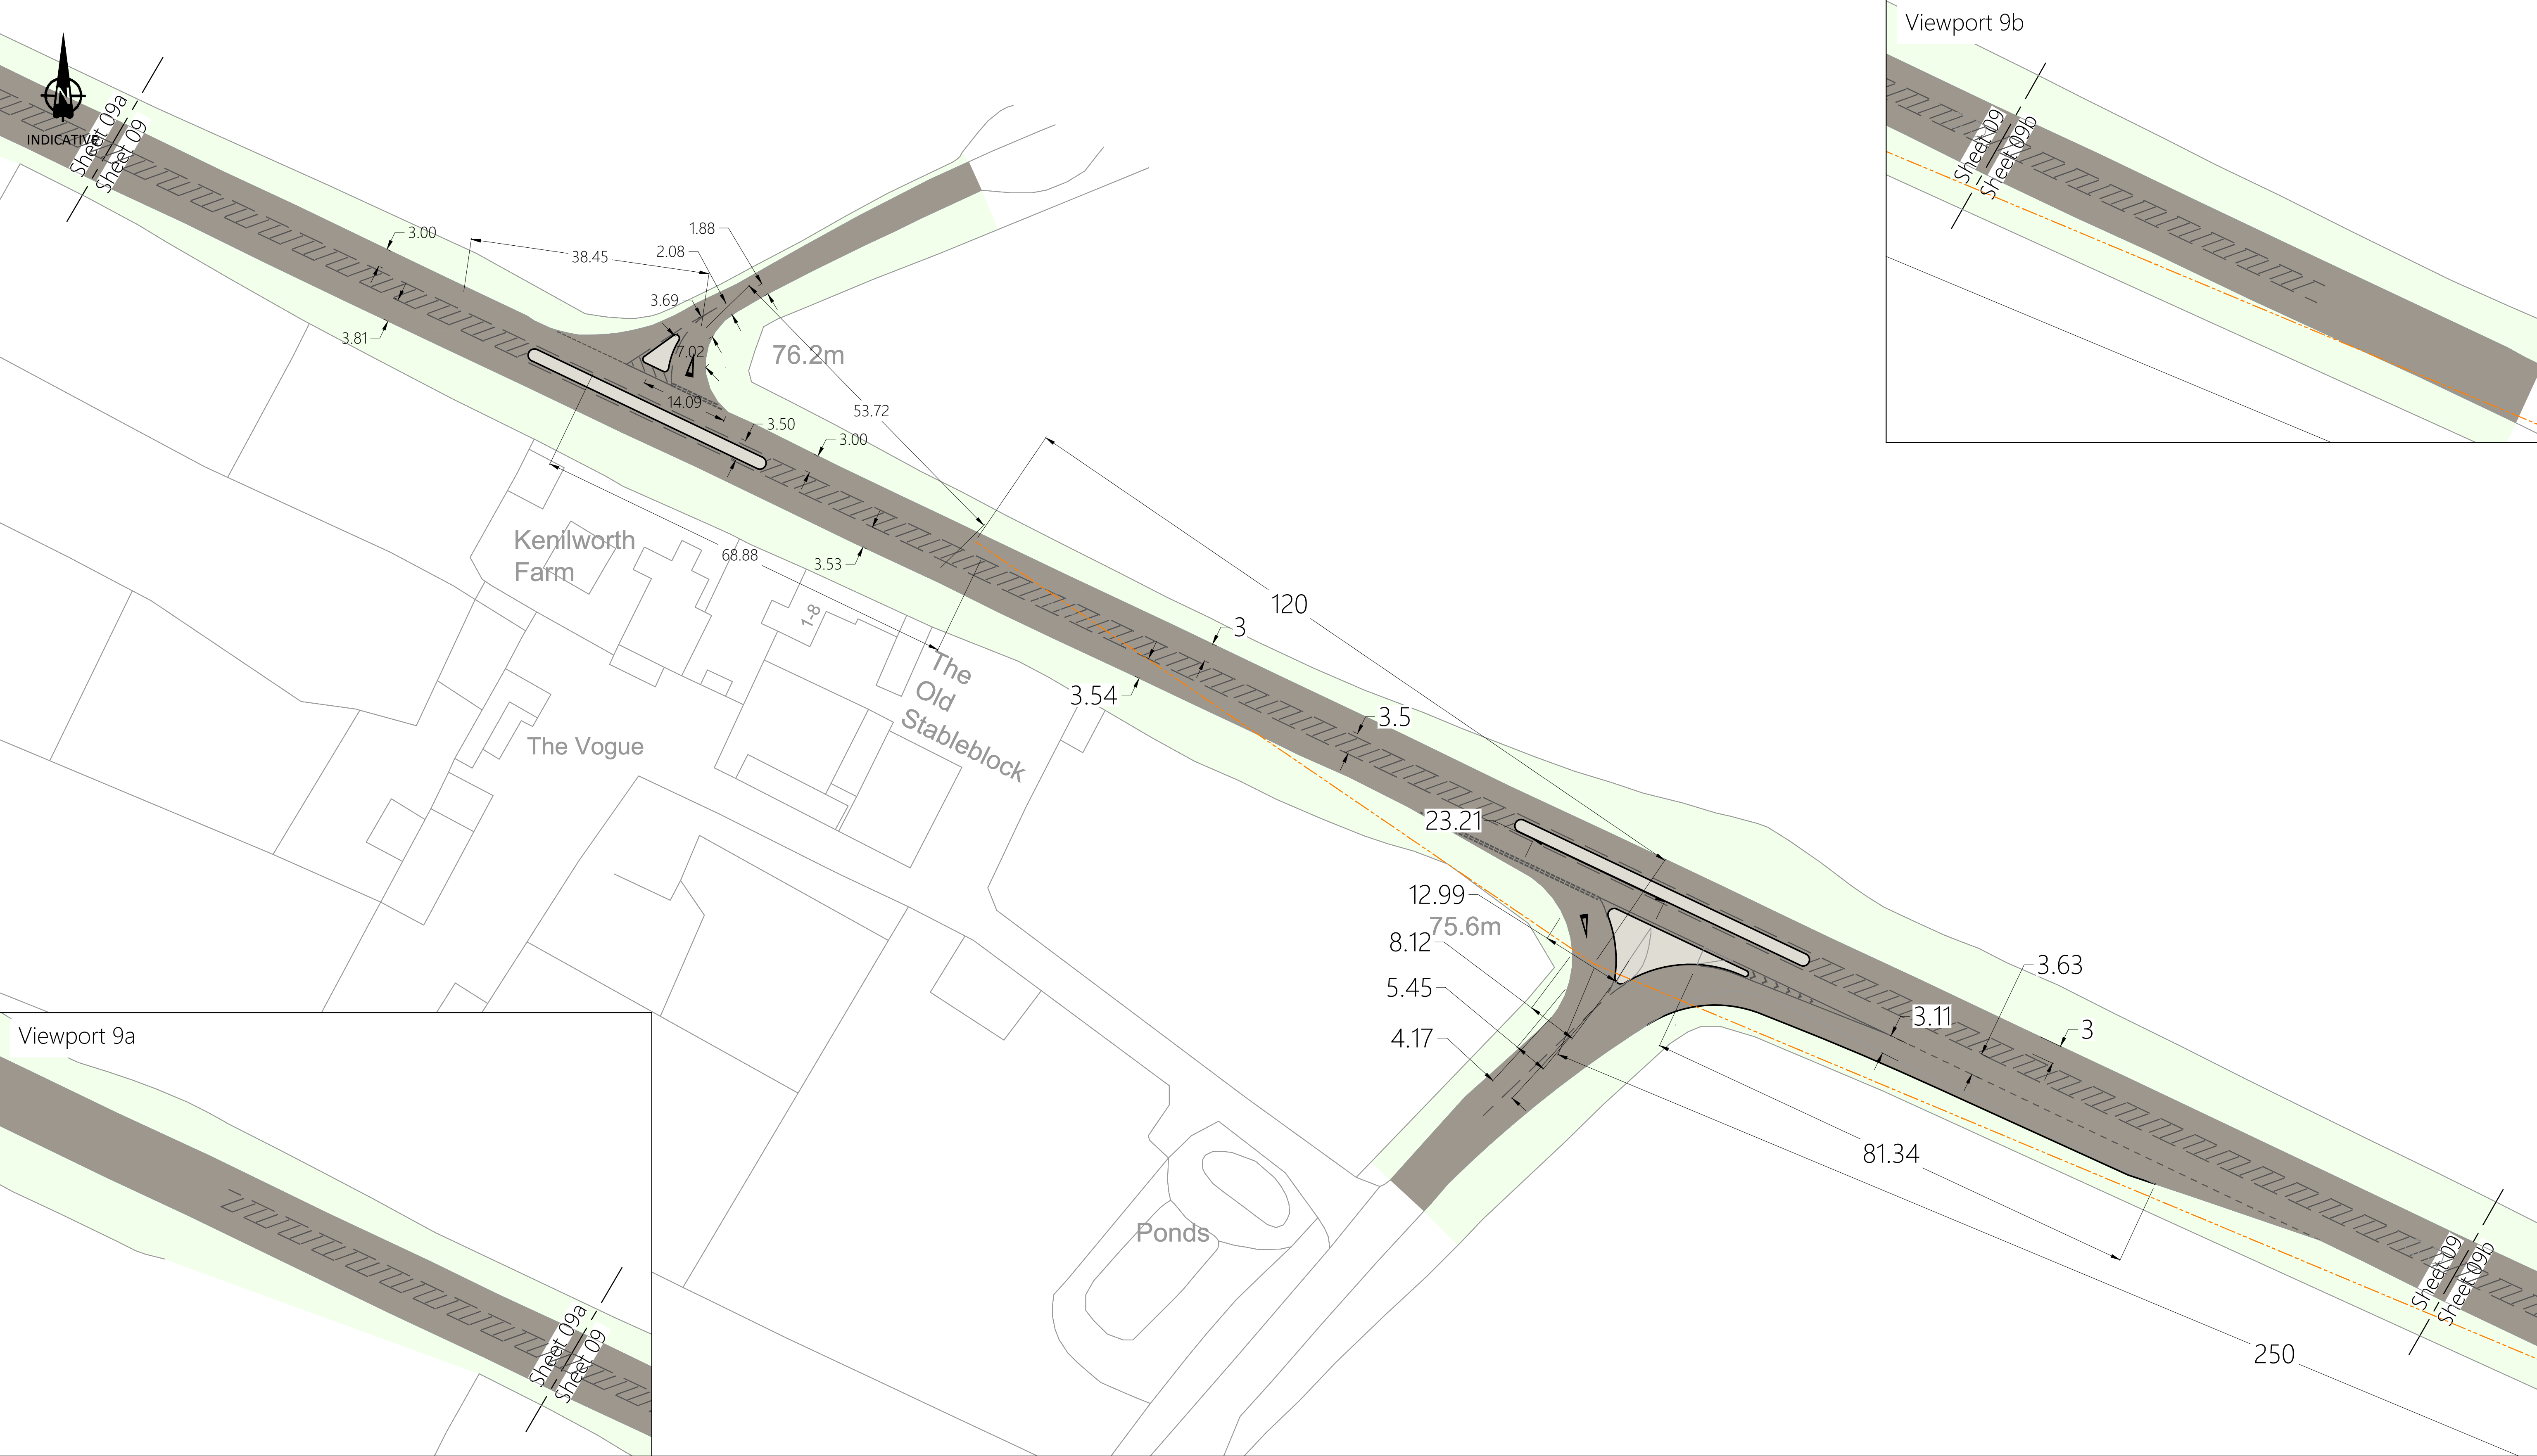

Notes

- Do not scale from this drawing. All dimensions shown are in metres unless noted otherwise.
- This drawing has been based upon Ordnance Survey information produced by others and Milestone Transport Planning cannot be held responsible for any discrepancies which may arise because of it.


Ordnance Survey Licence number: 100057360

Key

Carriageway

Footway

Appendix 20

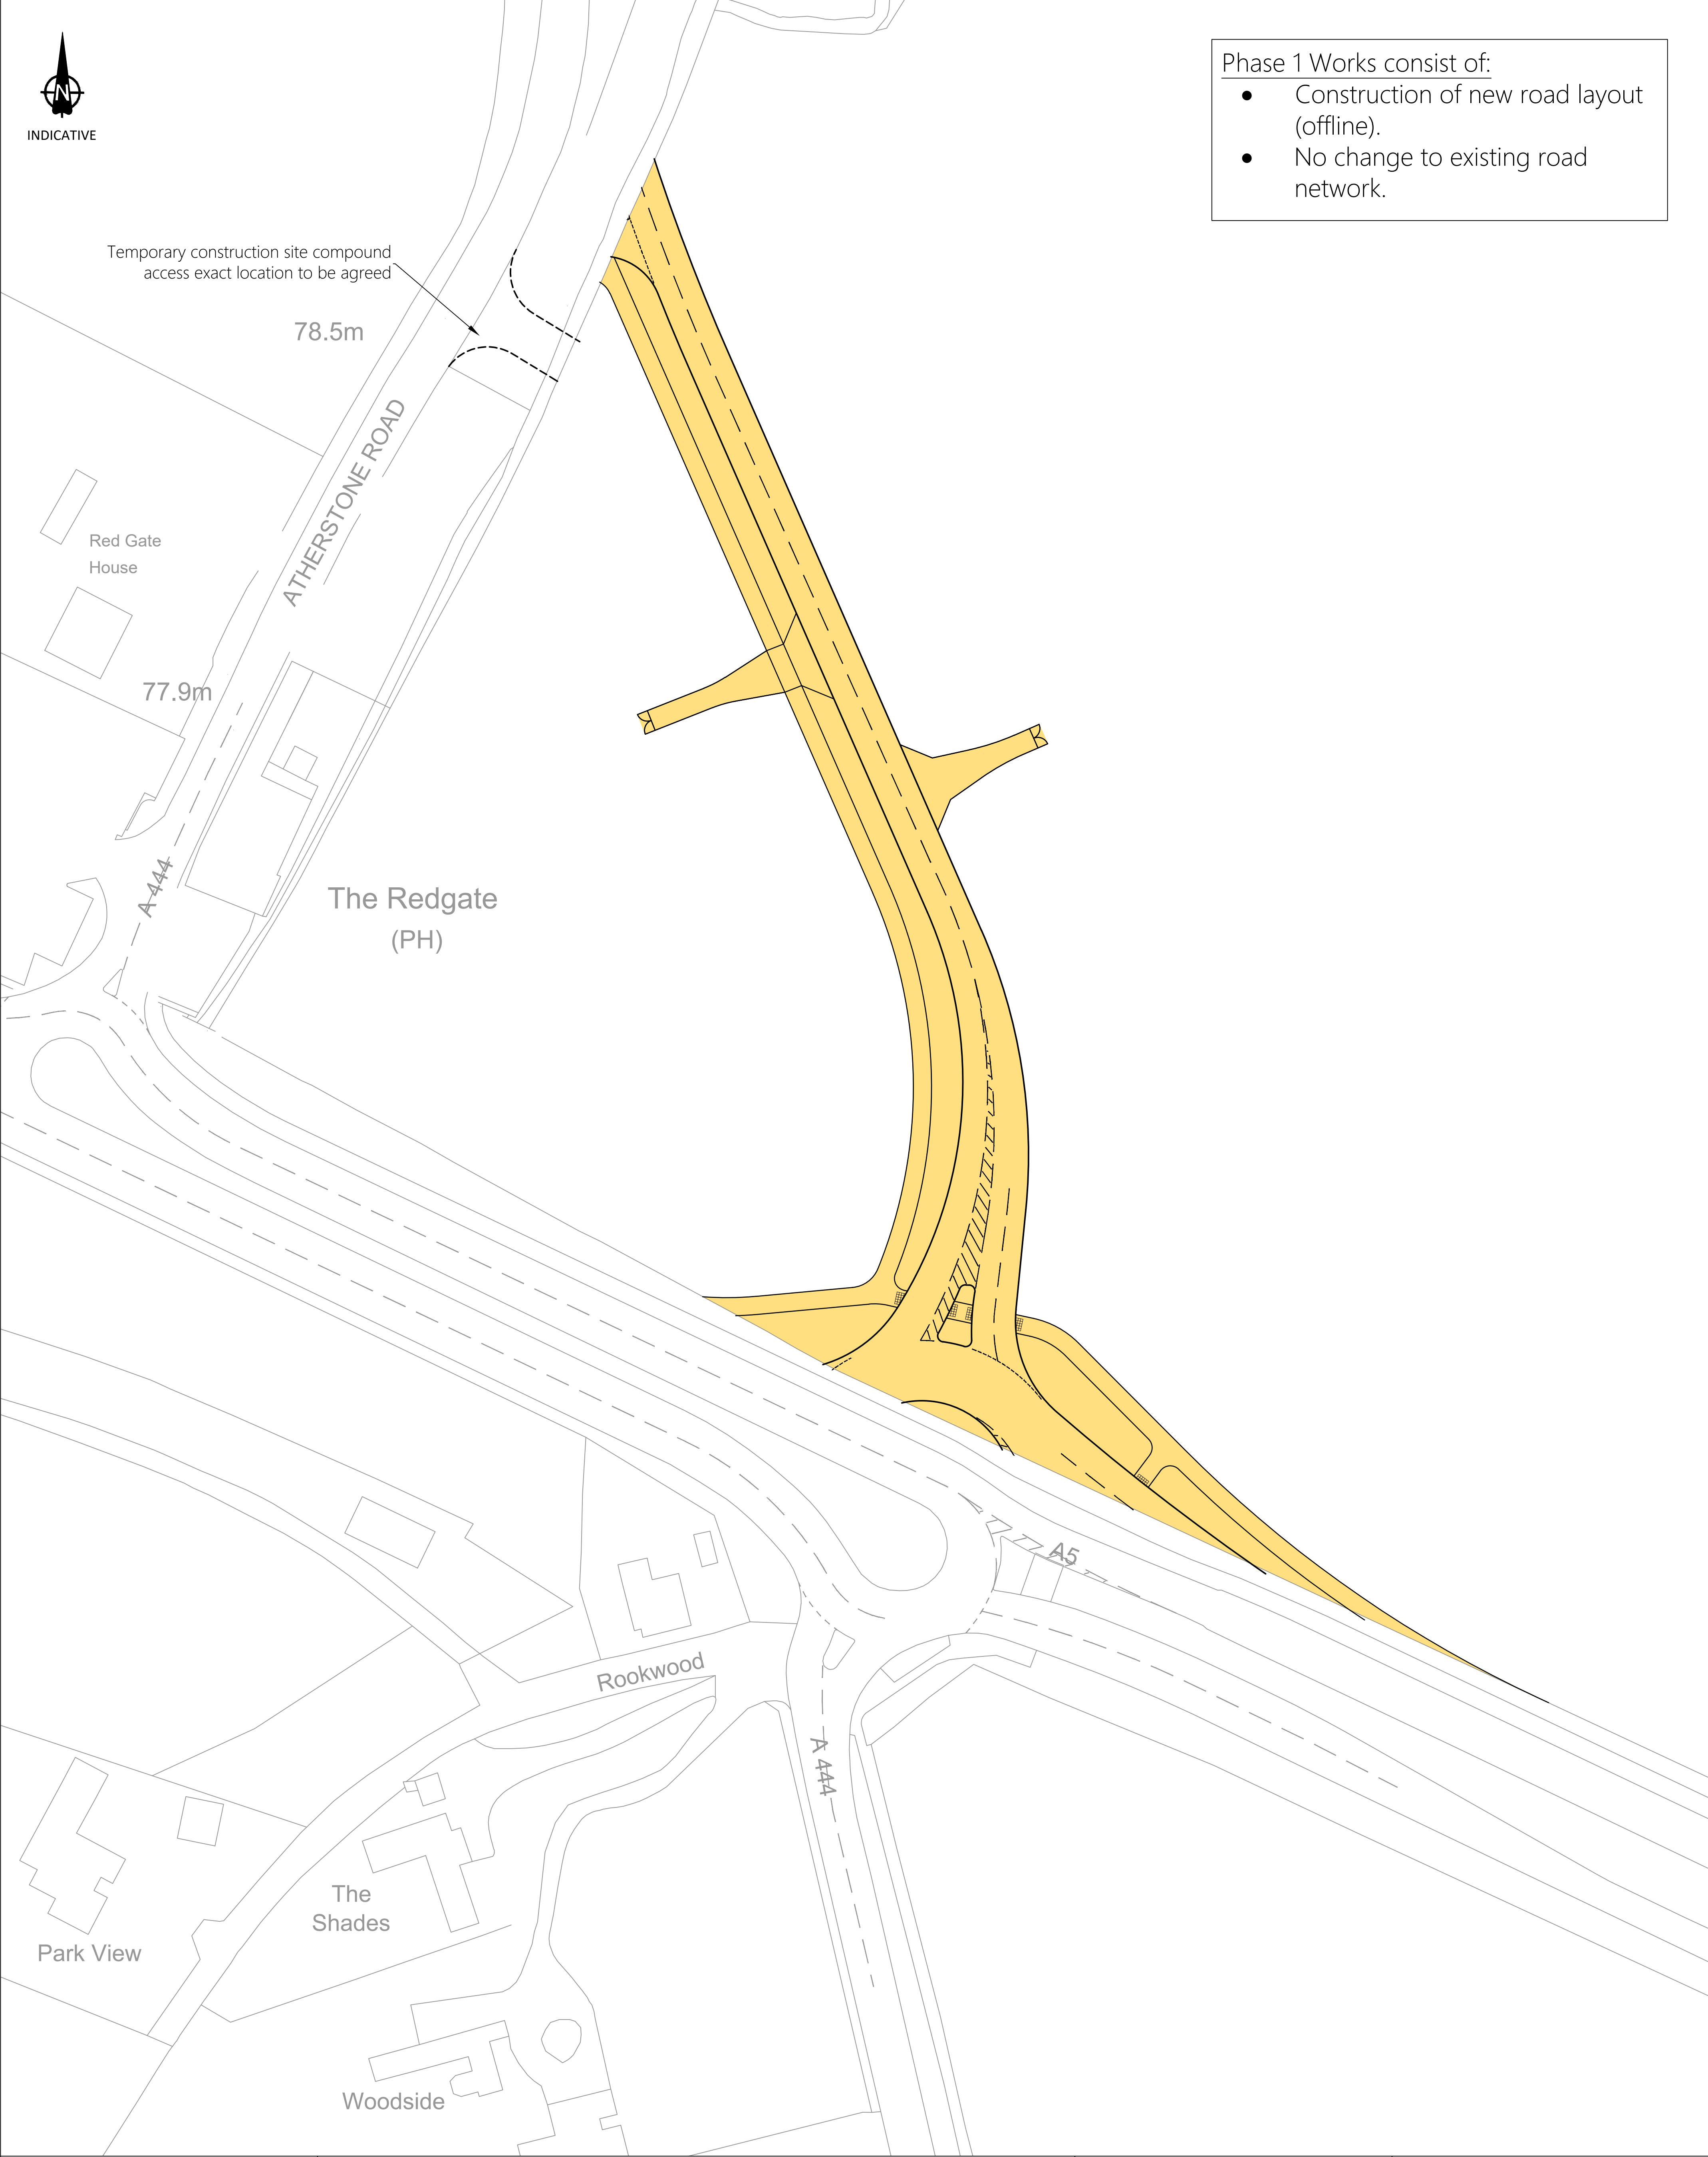

Notes

1. Do not scale from this drawing. All dimensions shown are in metres unless noted otherwise.


2. This drawing has been based upon topographical survey information produced by others and Milestone Transport Planning cannot be held responsible for any discrepancies which may arise because of it.

Key

	Phase 1 Works
	Phase 2 Works
	Phase 3 Works
	Phase 4 Works
	Phase 5 Works
	Phase 6 Works
	Temporary Sign
	Traffic Cone

Drawing Revisions				
Rev.	Dim.	Date:	Details	Chk:
-	AM	08/02/2023	First issue	PK
Client				
ERI MTP Ltd				
Project				
MIRA Technology Park South Site				

Title	
Redgate Roundabout Proposed Phasing of Works Phase 1	
 7 Ancells Court, Rye Close, Fleet, Hampshire, GU51 2UY Tel: 01483 397888 Gateshead IBC, Mulgrave Terrace, Gateshead, NE8 1AN Tel: 0191 338 7220 web: www.milestonetp.co.uk	
Drawing Number:	Scale:
17059/014-01	1:500 @ A1
Revision:	-

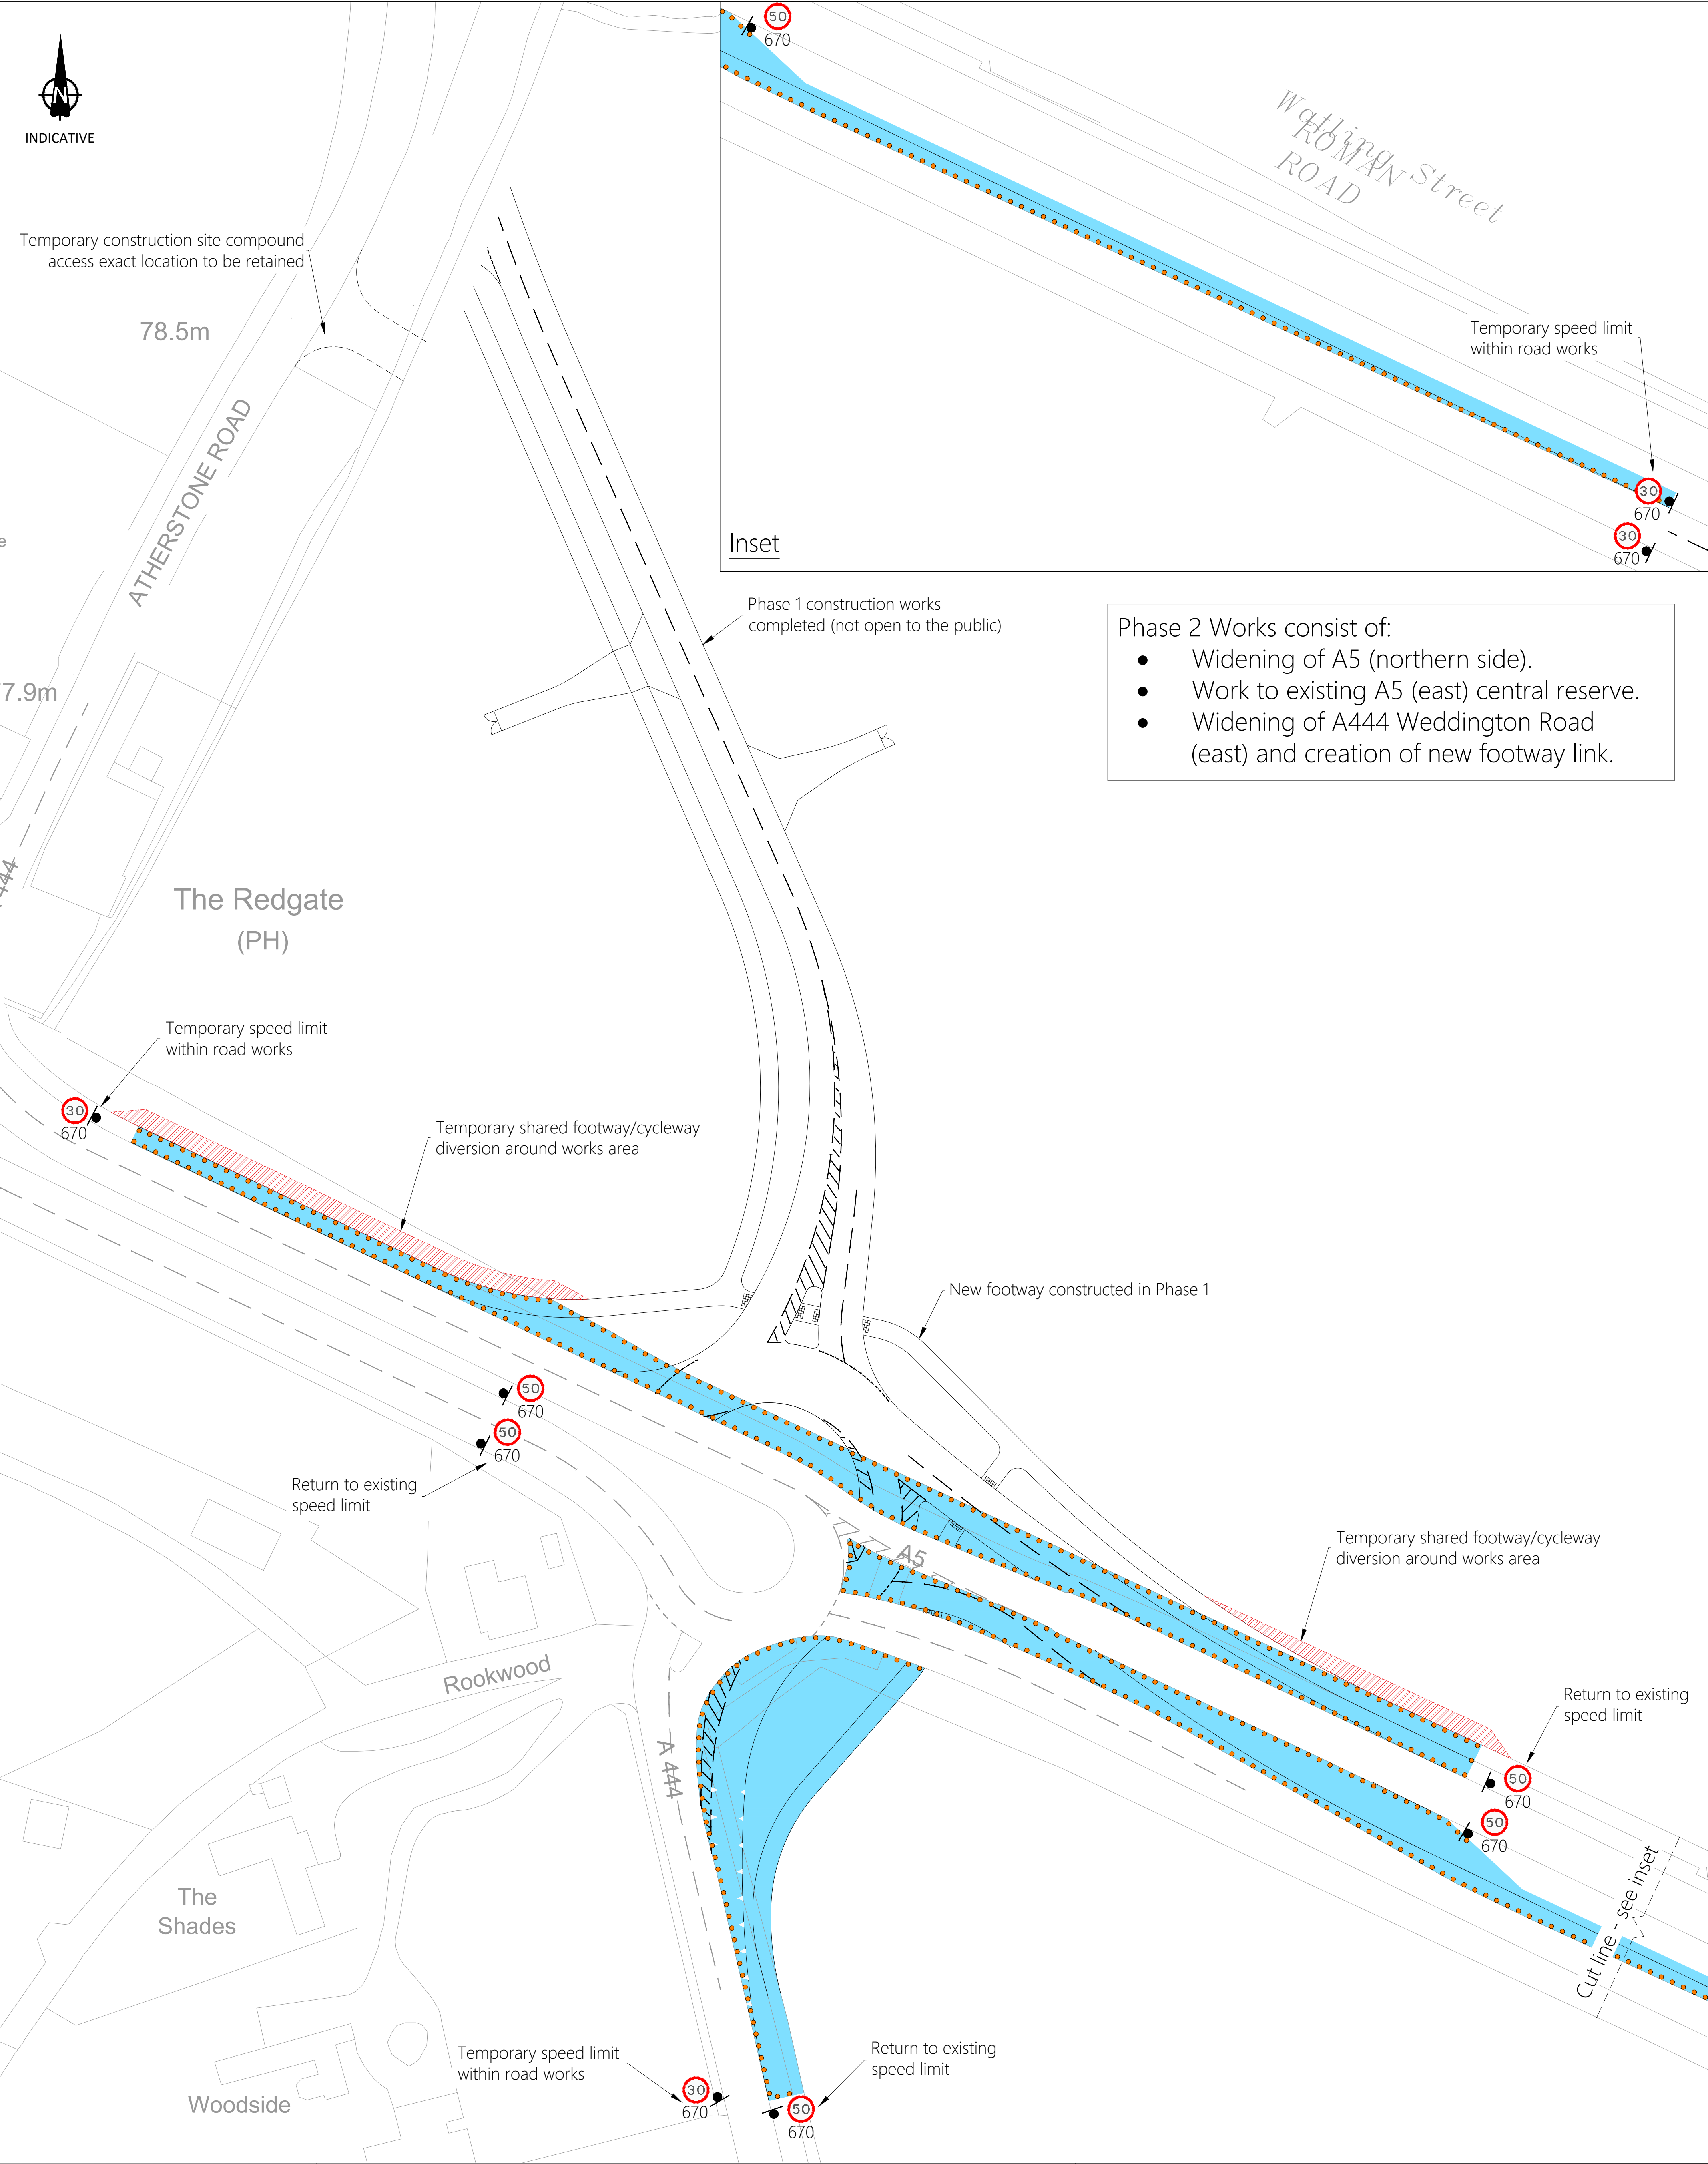

Notes

- Do not scale from this drawing. All dimensions shown are in metres unless noted otherwise.
- This drawing has been based upon topographical survey information produced by others and Milestone Transport Planning cannot be held responsible for any discrepancies which may arise because of it.

Ordinance Survey Licence number: 100057360

Key

	Phase 1 Works
	Phase 2 Works
	Phase 3 Works
	Phase 4 Works
	Phase 5 Works
	Phase 6 Works
	Temporary Sign
	Traffic Cone

Drawing Revisions					Client
Rev:	Drm:	Date:	Details	Chk:	ERI MTP Ltd
-	AM	08/02/2023	First issue	PK	
					MIRA Technology Park South Site
Project					Drawing Number:
					17059/014-02
					Scale:
					1:500 @ A1
					Revision:
					-

Title

Redgate Roundabout
Proposed Phasing of Works
Phase 2


MILESTONE
TRANSPORT PLANNING

Abbey House, 282 Farnborough Rd, Farnborough, Hants GU14 7NA
Tel: 01483 397888
Gateshead IBC, Mulgrave Terrace, Gateshead, NE8 1AN
Tel: 0191 338 7220
web: www.milestonetp.co.uk

Drawing Number:
17059/014-02

Scale:
1:500 @ A1

Revision:
-

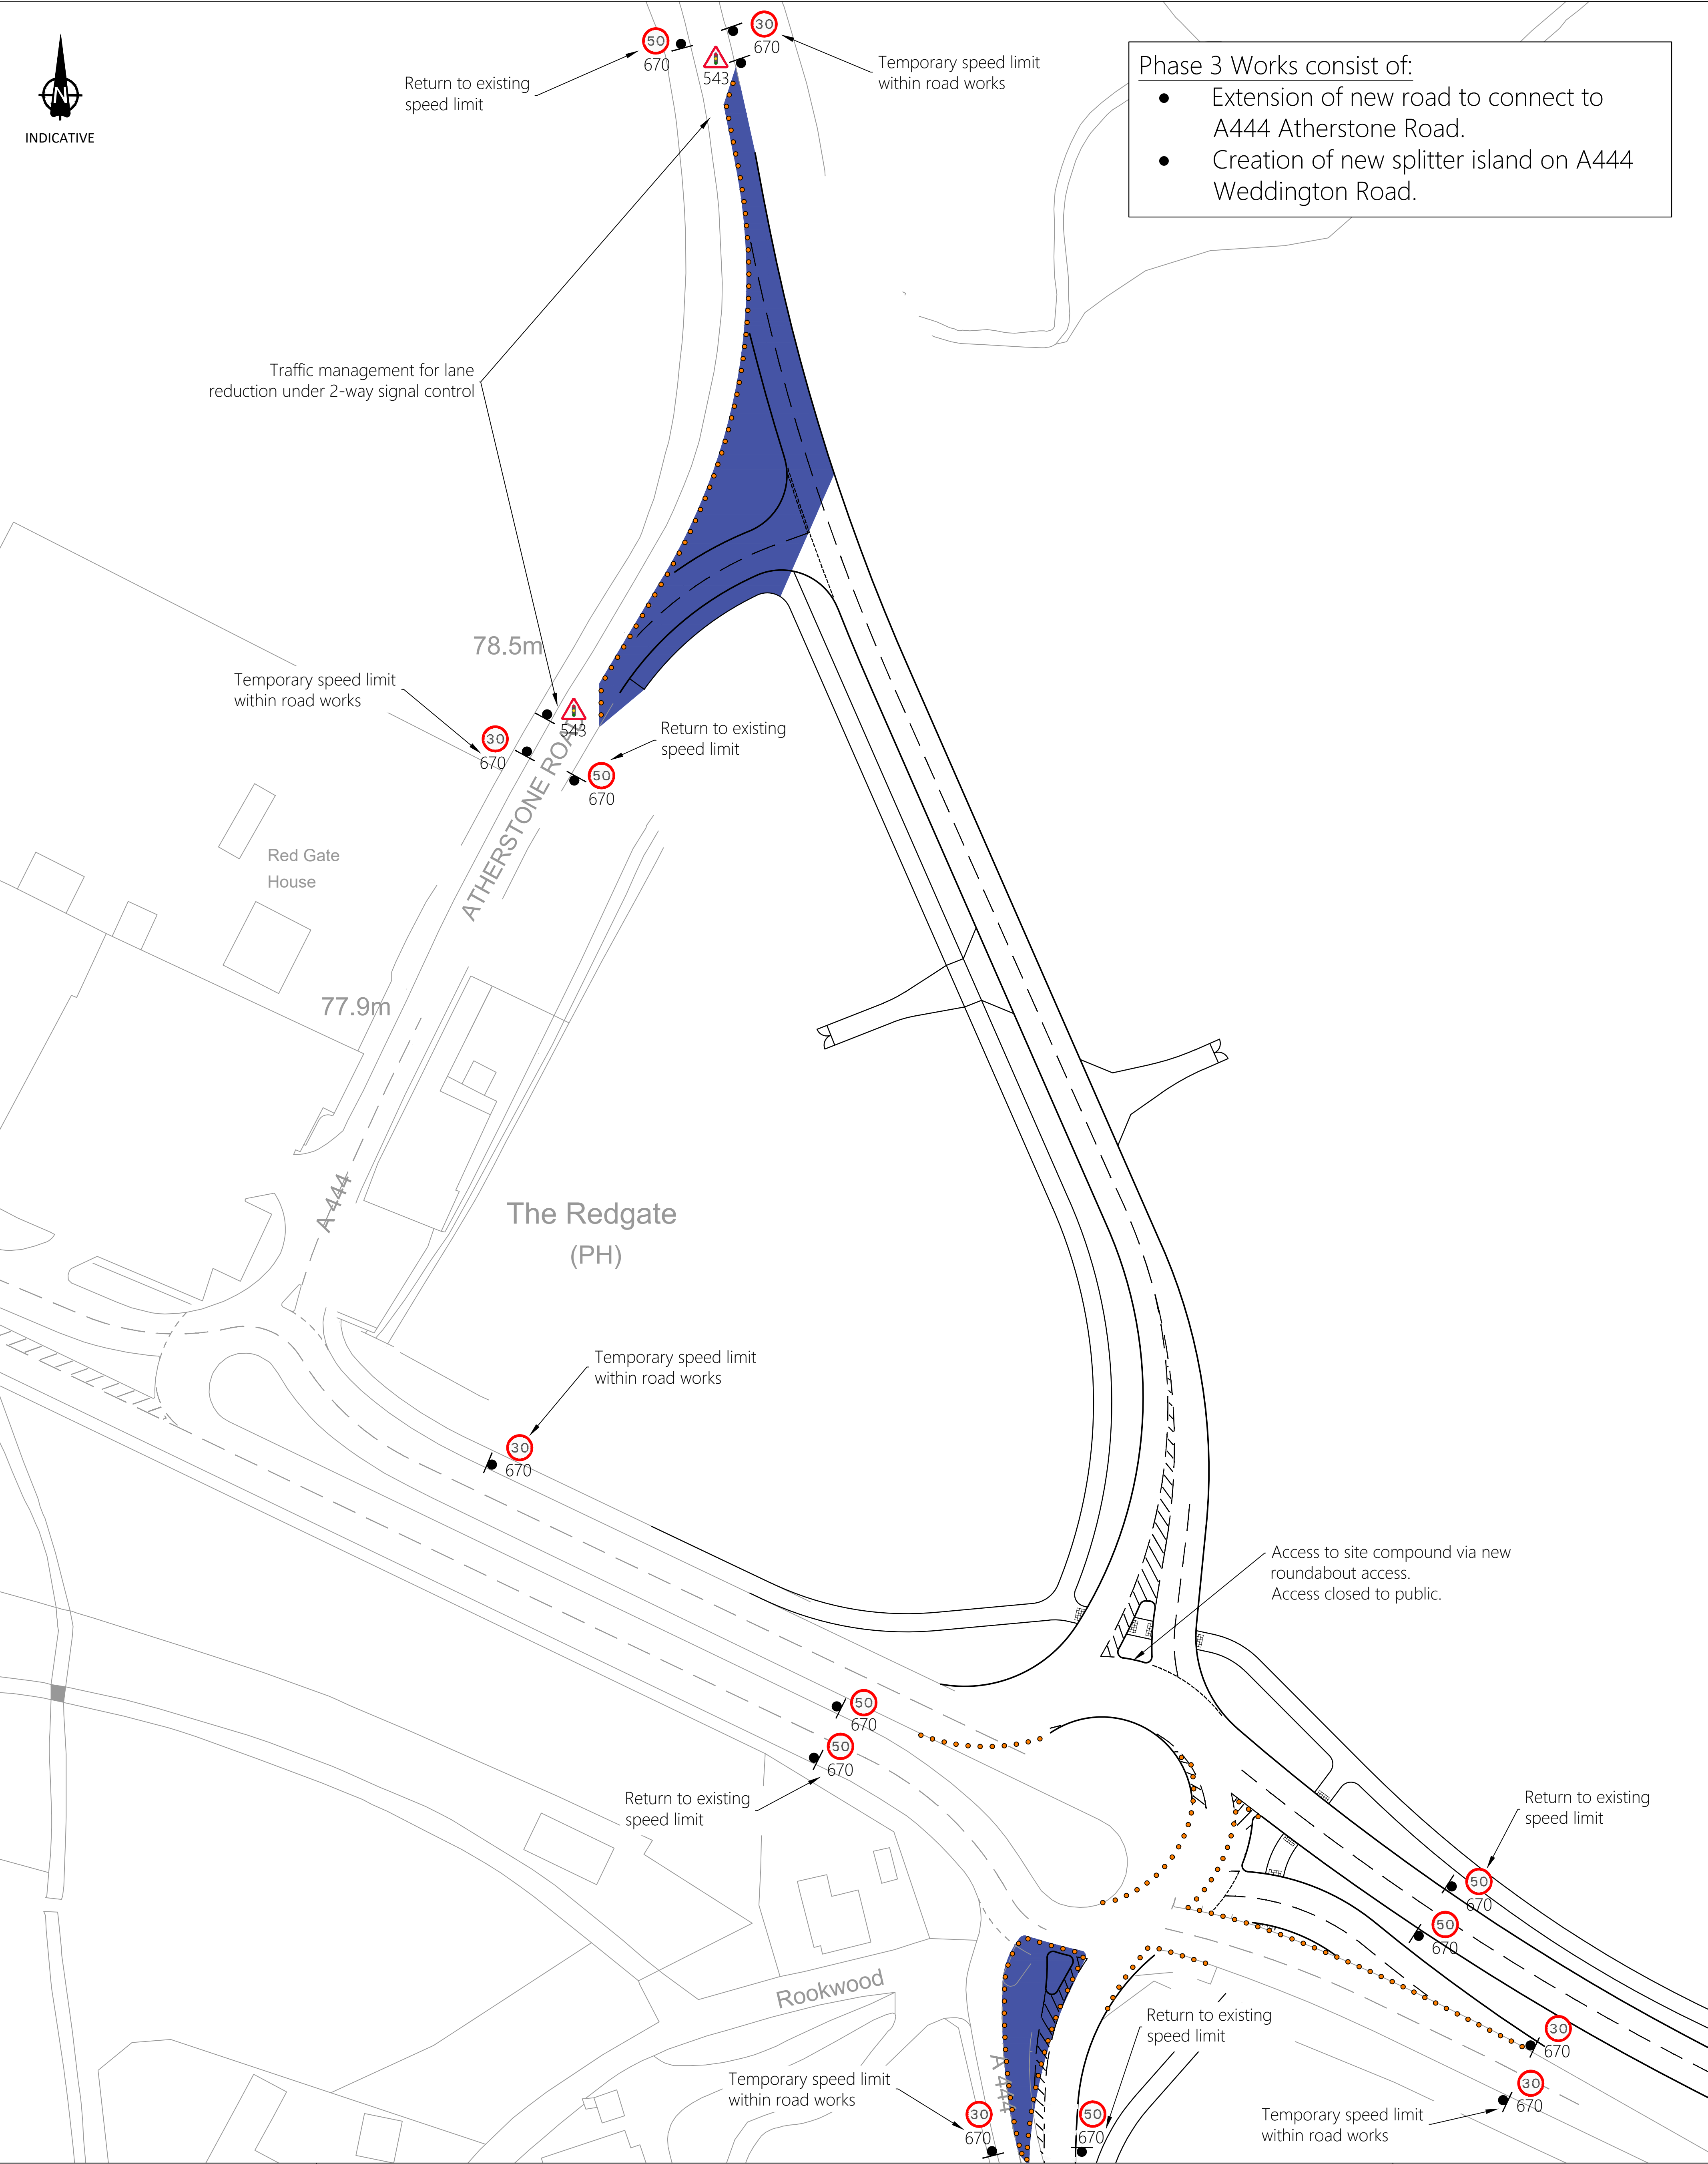

Notes

1. Do not scale from this drawing. All dimensions shown are in metres unless noted otherwise.

2. This drawing has been based upon topographical survey information produced by others and Milestone Transport Planning cannot be held responsible for any discrepancies which may arise because of it.

Key

	Phase 1 Works
	Phase 2 Works
	Phase 3 Works
	Phase 4 Works
	Phase 5 Works
	Phase 6 Works
	Temporary Sign
	Traffic Cone

Drawing Revisions

Rev.	Dim.	Date:	Details	Chk:
-	AM	08/02/2023	First issue	PK

Client

ERI MTP Ltd

Project

MIRA Technology Park
South Site

Title

Redgate Roundabout
Proposed Phasing of Works
Phase 3


MILESTONE
TRANSPORT PLANNING

Abbey House, 282 Farnborough Rd, Farnborough, Hants GU14 7NA
Tel: 01483 397888
Gateshead IBC, Mulgrave Terrace, Gateshead, NE8 1AN
Tel: 0191 338 7220
web: www.milestonetp.co.uk

Drawing Number:
17059/014-03

Scale:
1:500 @ A1

Revision:
-

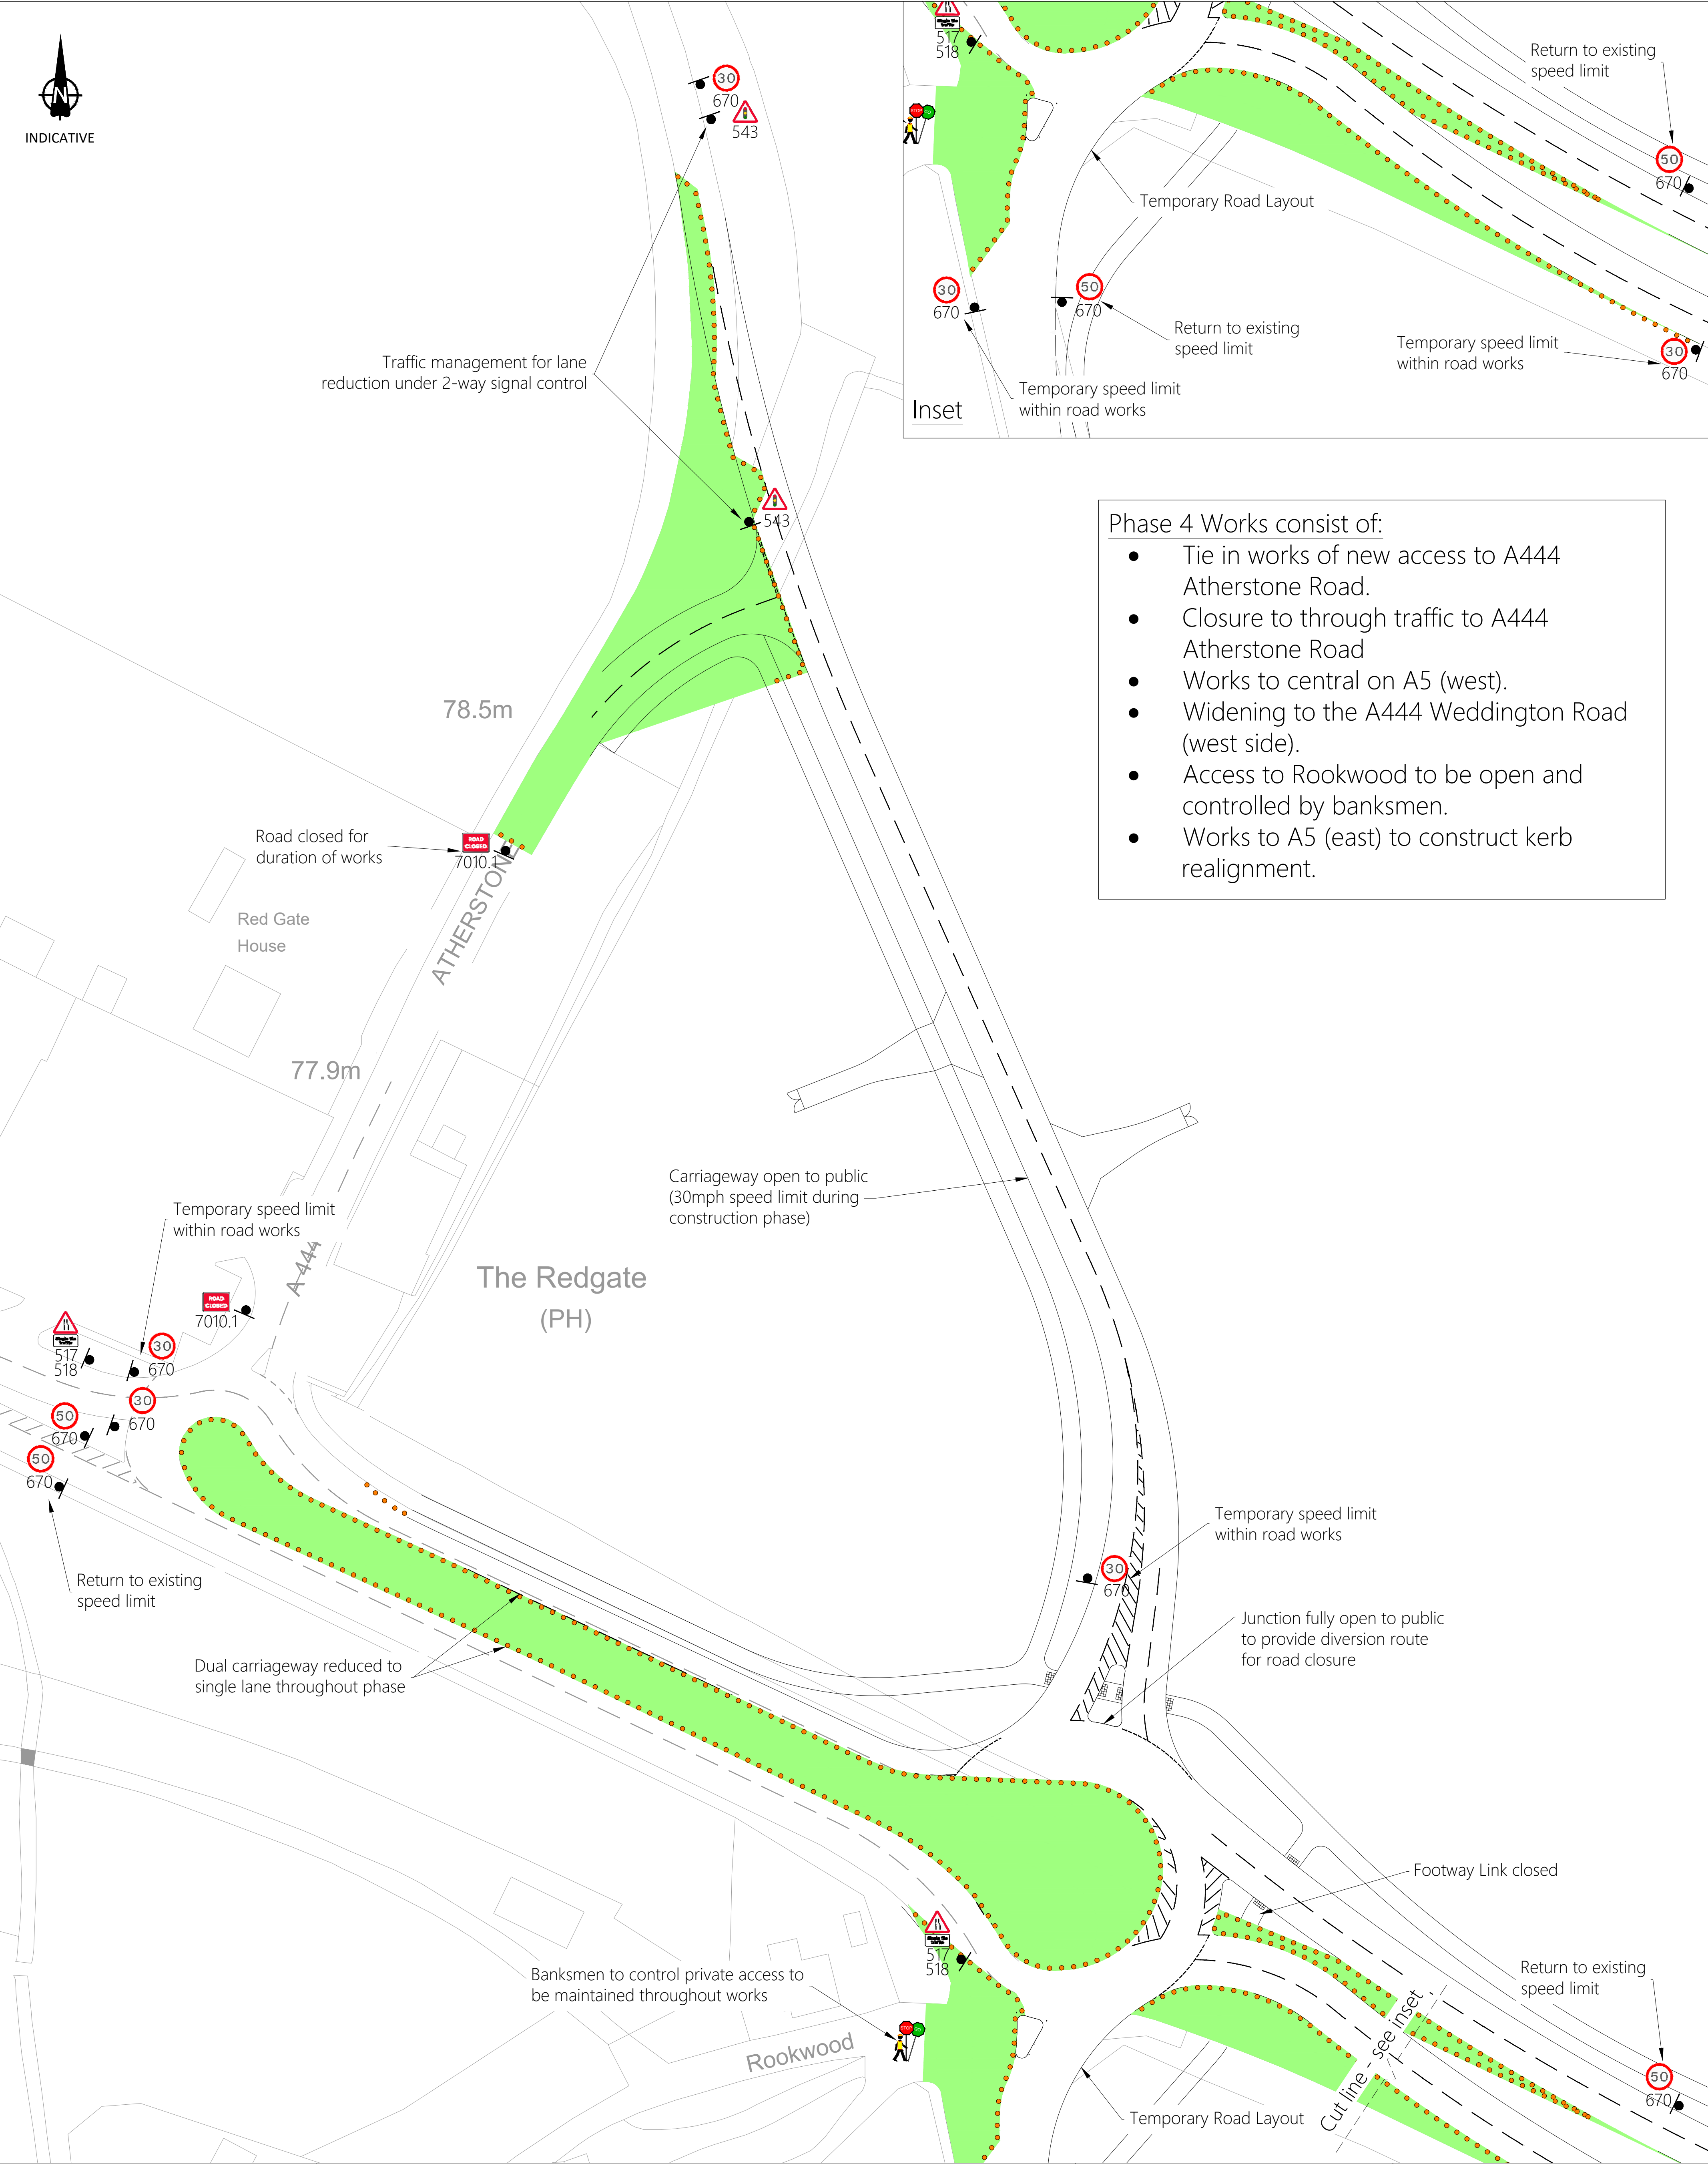

- Phase 4 Works consist of:
- Tie in works of new access to A444 Atherstone Road.
 - Closure to through traffic to A444 Atherstone Road
 - Works to central on A5 (west).
 - Widening to the A444 Weddington Road (west side).
 - Access to Rookwood to be open and controlled by banksmen.
 - Works to A5 (east) to construct kerb realignment.

Notes

1. Do not scale from this drawing. All dimensions shown are in metres unless noted otherwise.


2. This drawing has been based upon topographical survey information produced by others and Milestone Transport Planning cannot be held responsible for any discrepancies which may arise because of it.

Key

	Phase 1 Works
	Phase 2 Works
	Phase 3 Works
	Phase 4 Works
	Phase 5 Works
	Phase 6 Works
	Temporary Sign
	Traffic Cone

Drawing Revision				Details
Rev:	Drn:	Date:		
-	AM	08/02/2023	First issue	
Client				
ERI MTP Ltd				
Project				
MIRA Technology Park South Site				

Title		Redgate Roundabout Proposed Phasing of Works Phase 4	
		Abbey House, 282 Farnborough Rd, Farnborough, Hants GU14 7NA Tel: 01483 397888 Gateshead IBC, Mulgrave Terrace, Gateshead, NE8 1AN Tel: 0191 338 7220 web: www.milestonetp.co.uk	
Drawing Number:		17059/014-04	
Scale:		1:500 @ A1	
Revision:		-	

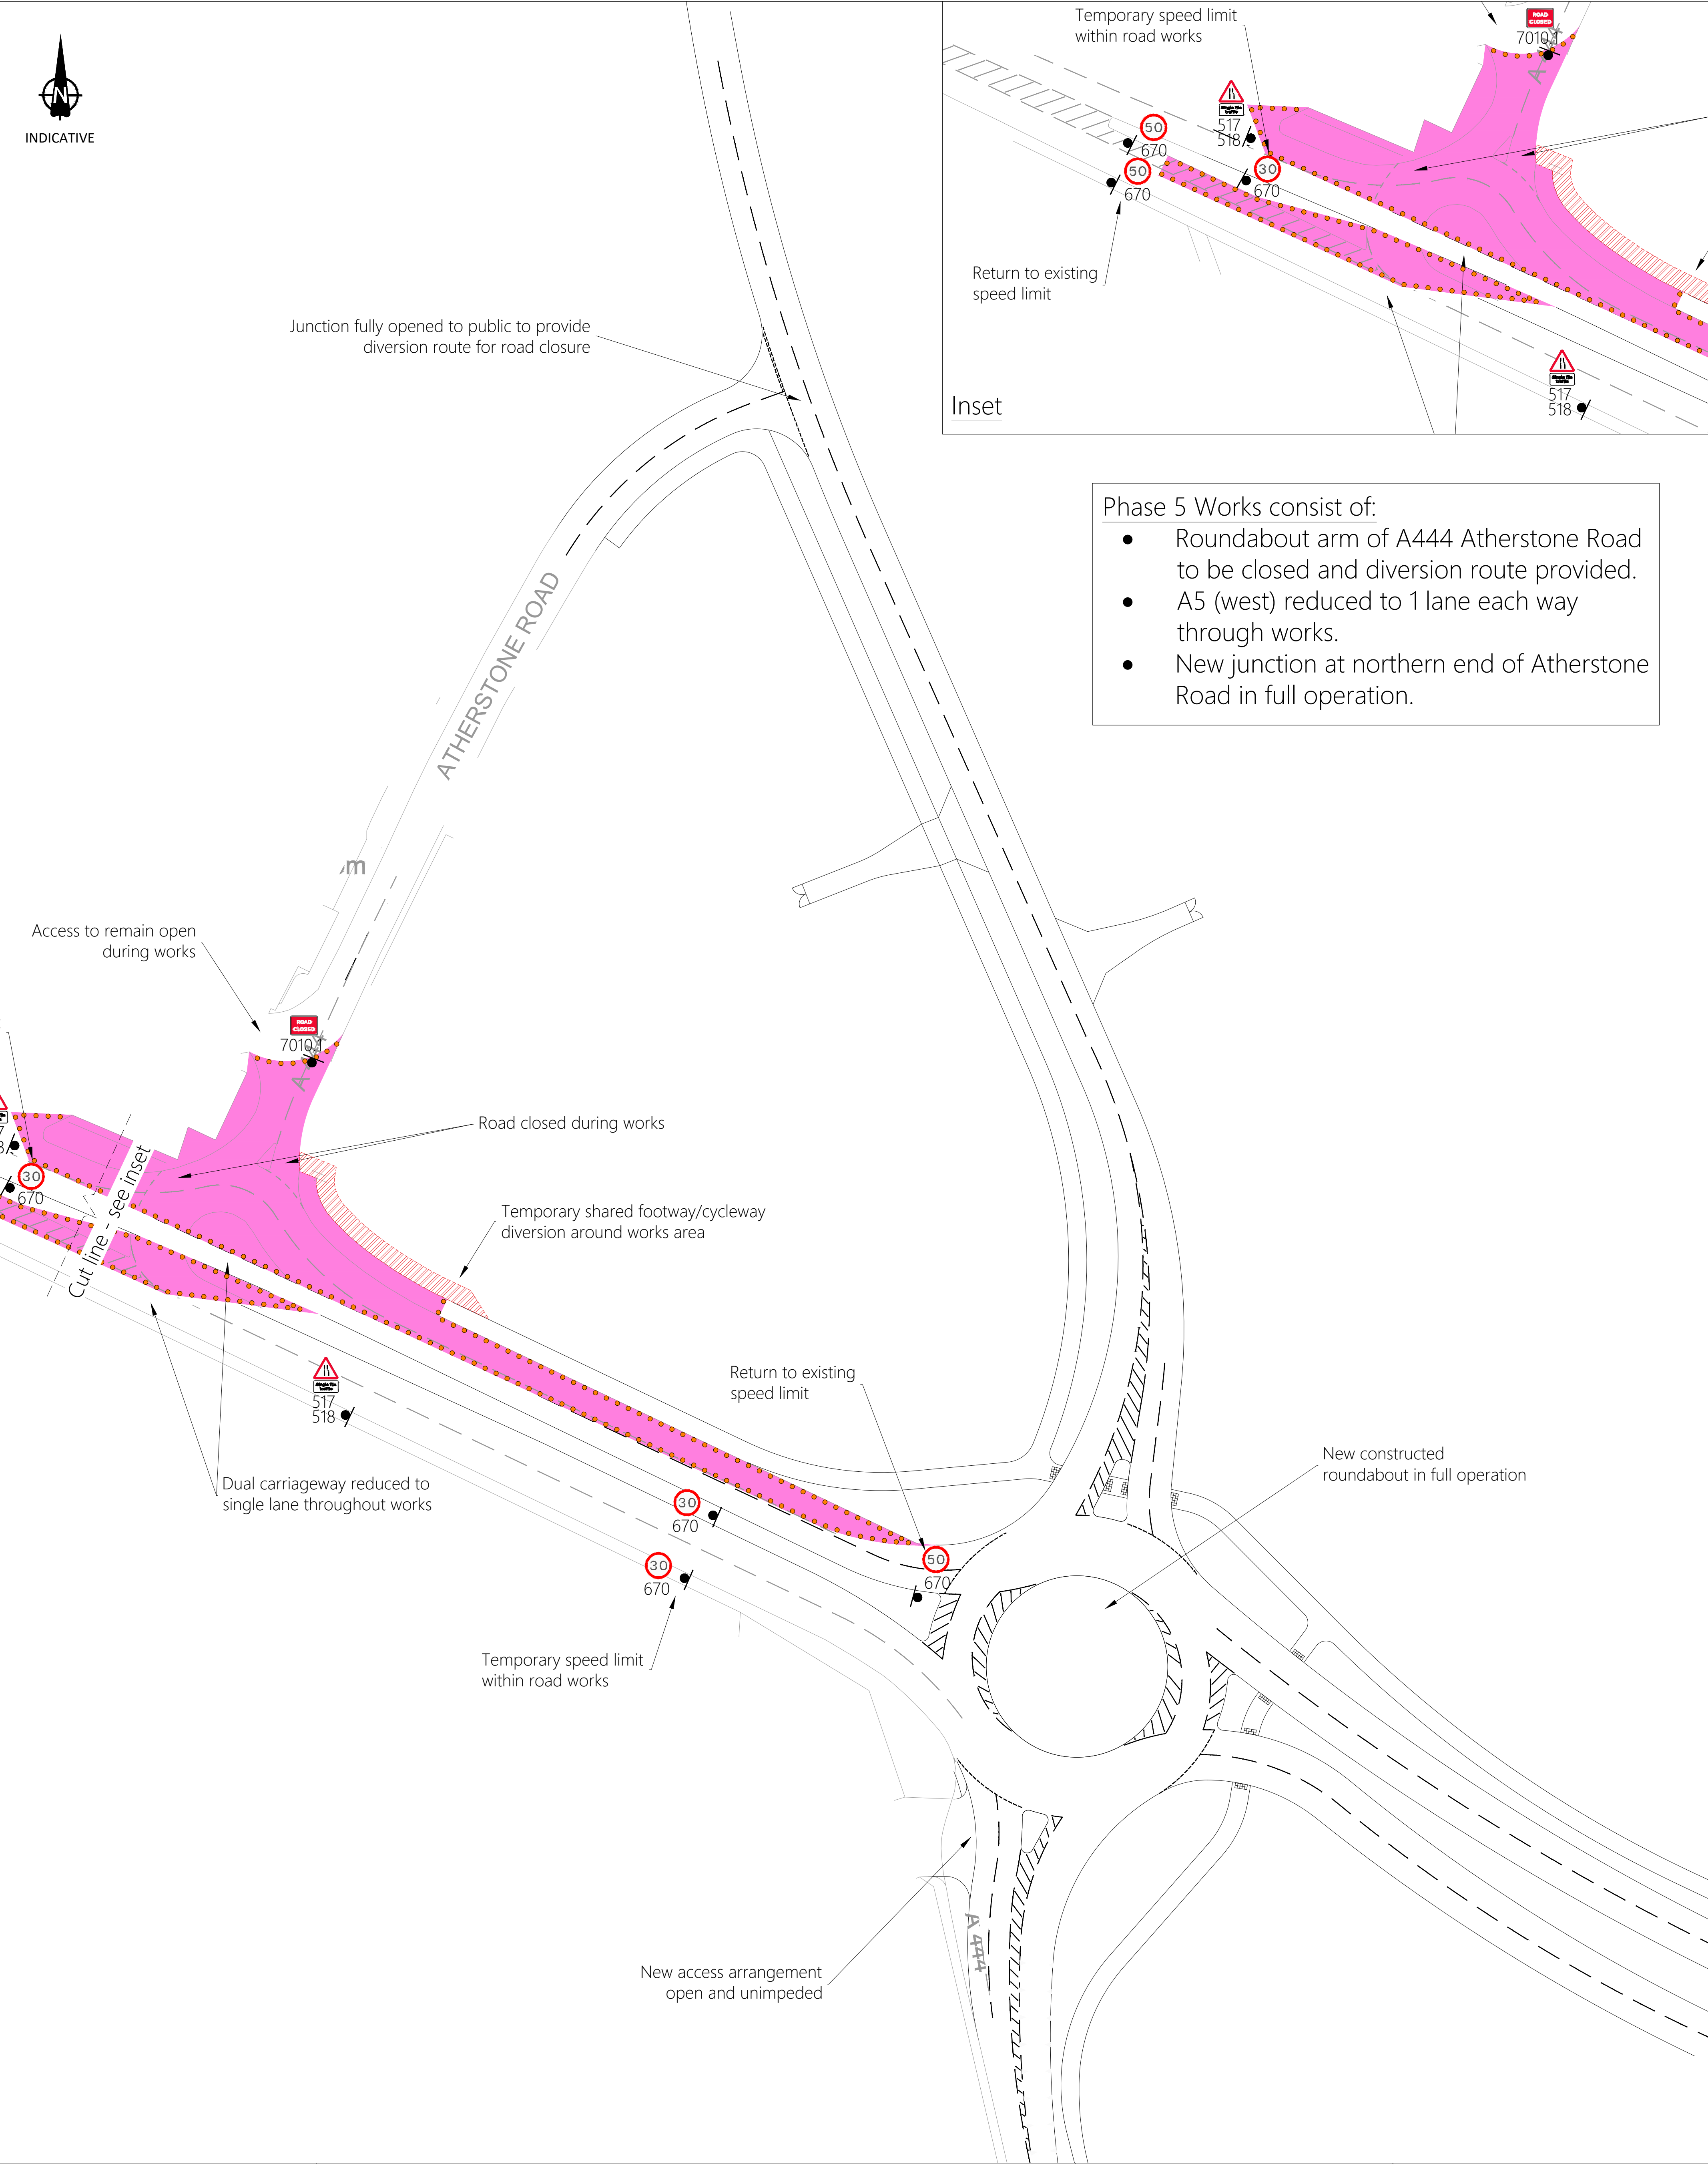

Inset

- Phase 5 Works consist of:
- Roundabout arm of A444 Atherstone Road to be closed and diversion route provided.
 - A5 (west) reduced to 1 lane each way through works.
 - New junction at northern end of Atherstone Road in full operation.

Notes

1. Do not scale from this drawing. All dimensions shown are in metres unless noted otherwise.

2. This drawing has been based upon topographical survey information produced by others and Milestone Transport Planning cannot be held responsible for any discrepancies which may arise because of it.

Key

	Phase 1 Works
	Phase 2 Works
	Phase 3 Works
	Phase 4 Works
	Phase 5 Works
	Phase 6 Works
	Temporary Sign
	Traffic Cone

Drawing Revisions					Chk:
Rev:	Drn:	Date:	Details		
-	AM	08/02/2023	First issue		PK
Client					
ERI MTP Ltd					
Project					
MIRA Technology Park South Site					


Title		Redgate Roundabout Proposed Phasing of Works Phase 5	
		Abbey House, 282 Farnborough Rd, Farnborough, Hants GU14 7NA Tel: 01483 397888 Gateshead IBC, Mulgrave Terrace, Gateshead, NE8 1AN Tel: 0191 338 7220 web: www.milestonetp.co.uk	
Drawing Number:		17059/014-05	
Scale:		1:500 @ A1	
Revision:		-	



INDICATIVE

Phase 6 Works consist of:

- Kerb realignment A5 (west) south side.
- Left turn only from Atherstone Road to A5 in full operation.

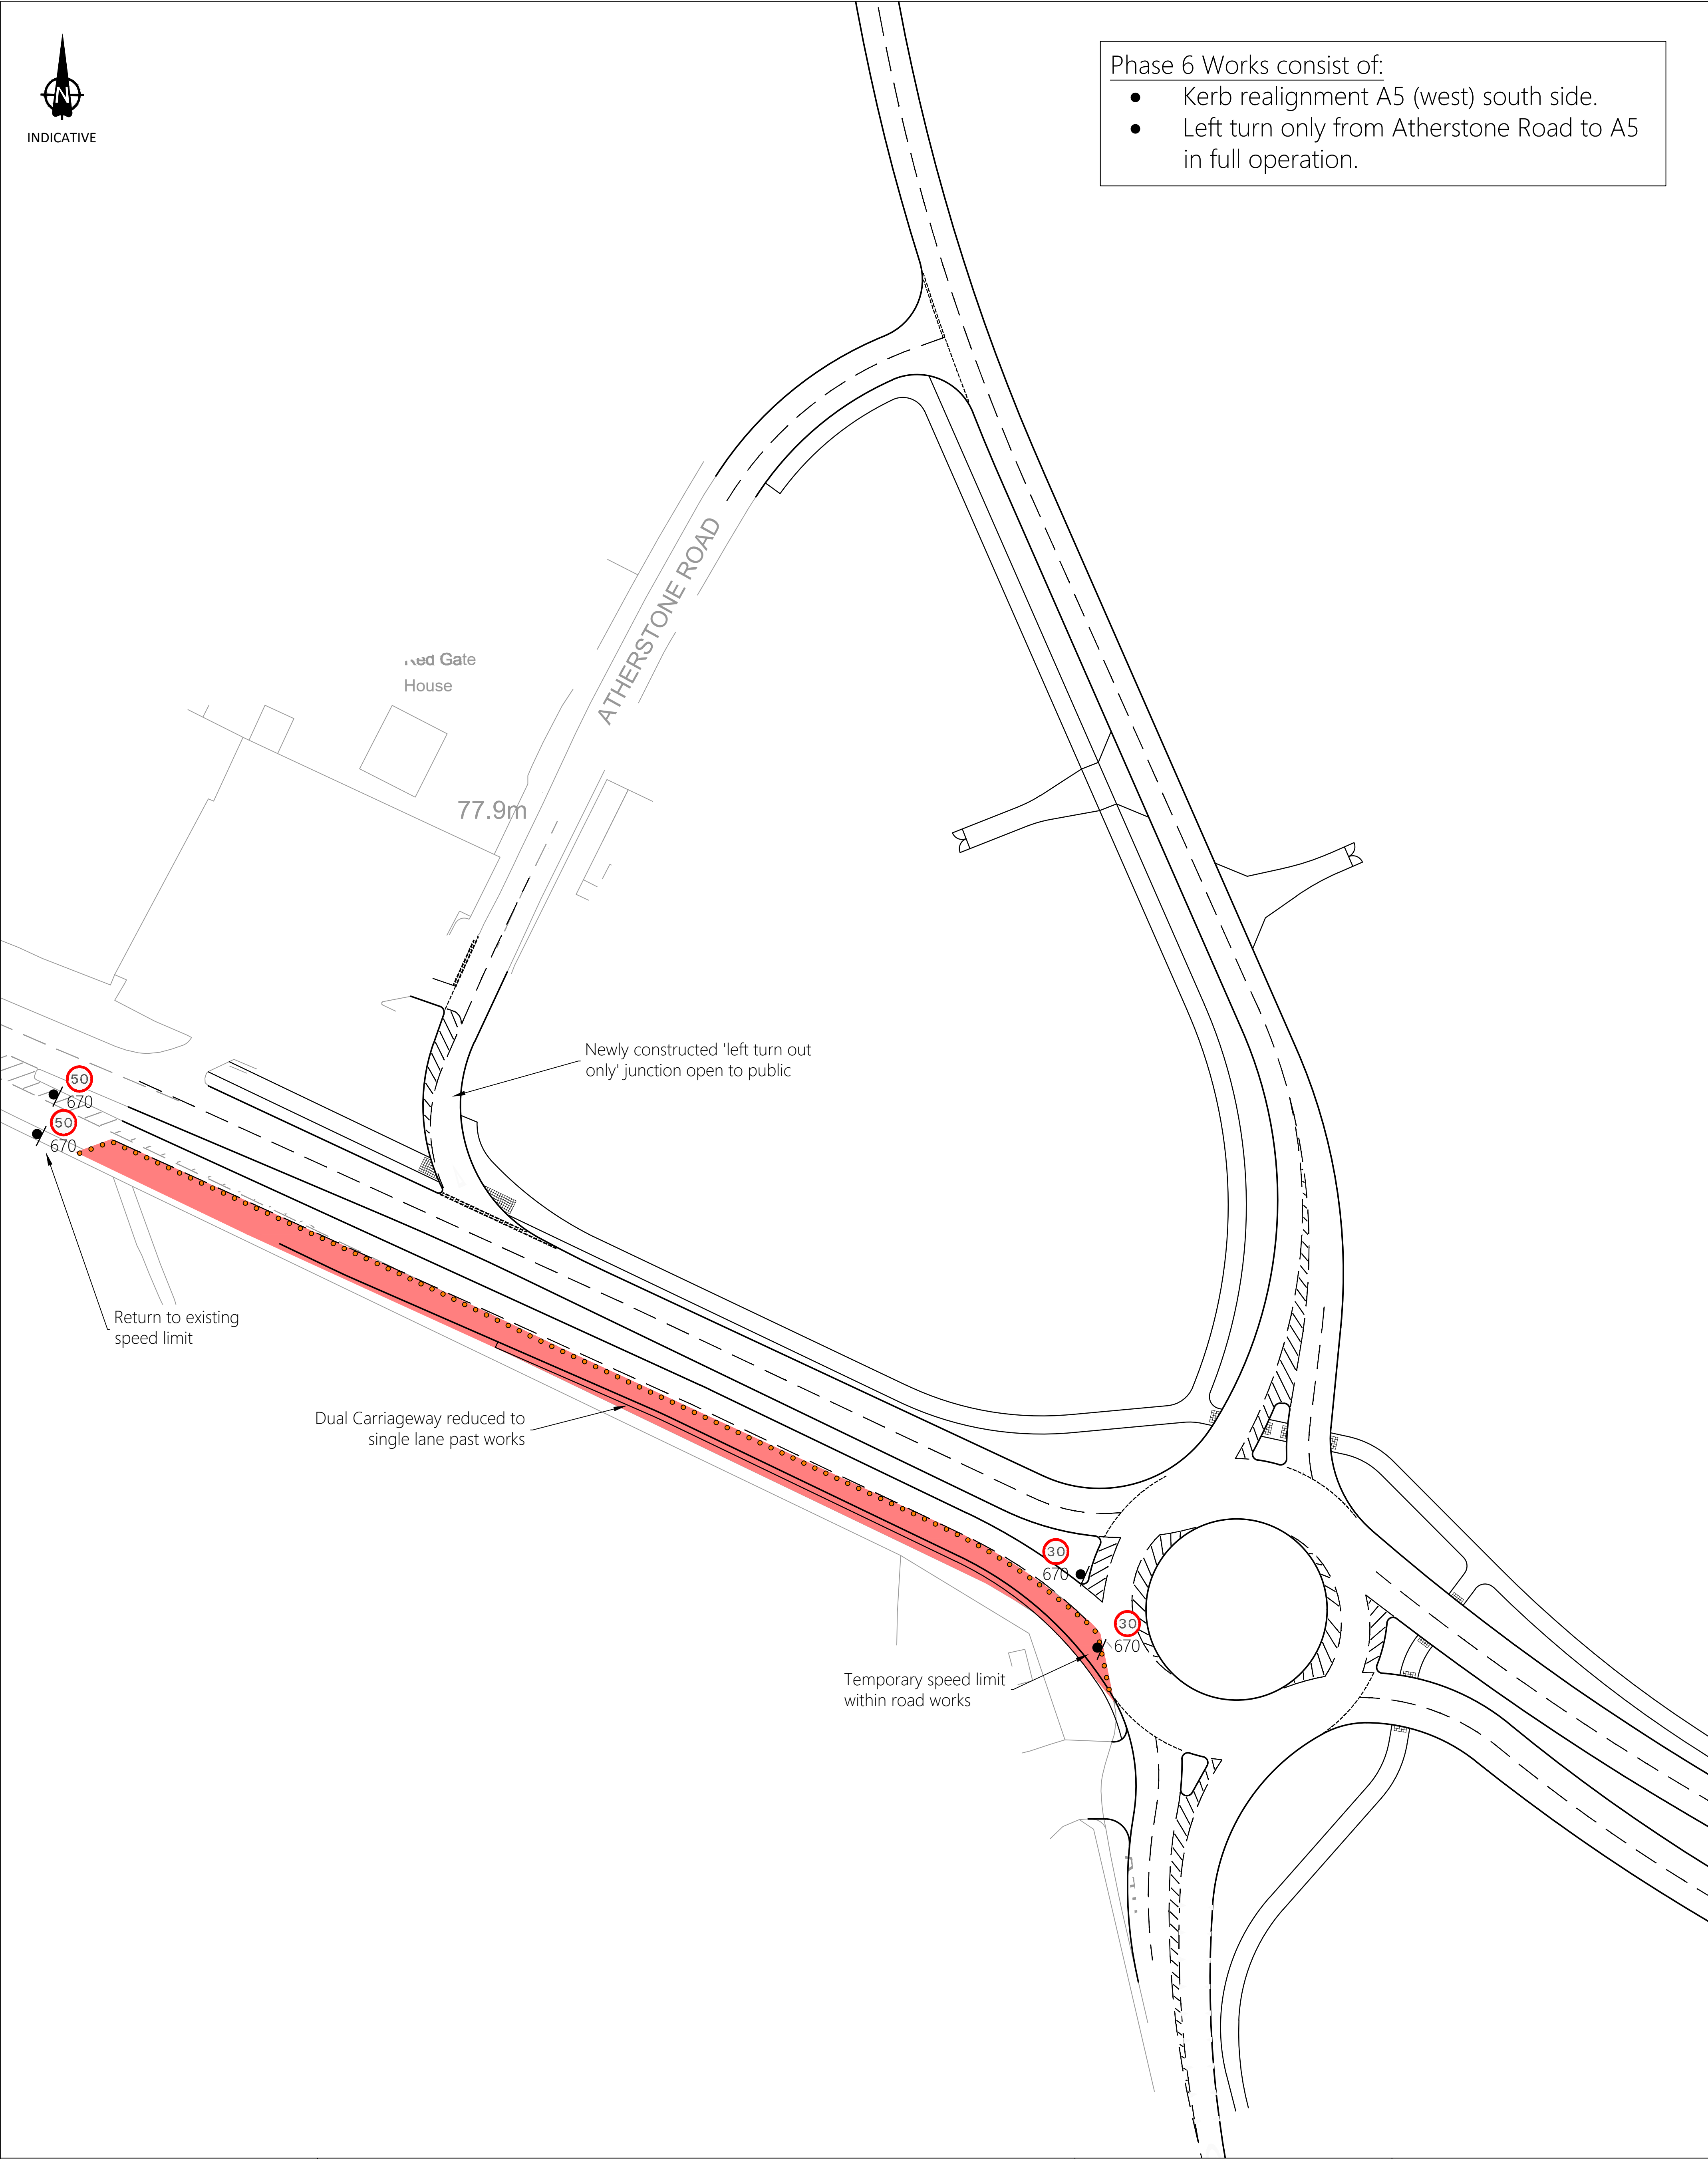

Notes

1. Do not scale from this drawing. All dimensions shown are in metres unless noted otherwise.

2. This drawing has been based upon topographical survey information produced by others and Milestone Transport Planning cannot be held responsible for any discrepancies which may arise because of it.

Key	
	Phase 1 Works
	Phase 2 Works
	Phase 3 Works
	Phase 4 Works
	Phase 5 Works
	Phase 6 Works
	Temporary Sign
	Traffic Cone

Drawing Revisions				
Rev.	Dim.	Date:	Details	Chk:
-	AM	08/02/2023	First issue	PK
Client				
ERI MTP Ltd				
Project				
MIRA Technology Park South Site				

Title	
Redgate Roundabout Proposed Phasing of Works Phase 6	
Abbey House, 282 Farnborough Rd, Farnborough, Hants GU14 7NA Tel: 01483 397888 Gateshead IBC, Mulgrave Terrace, Gateshead, NE8 1AN Tel: 0191 338 7220 web: www.milestonetp.co.uk	
Drawing Number:	Scale:
17059/014-06	1:500 @ A1
Revision:	-