
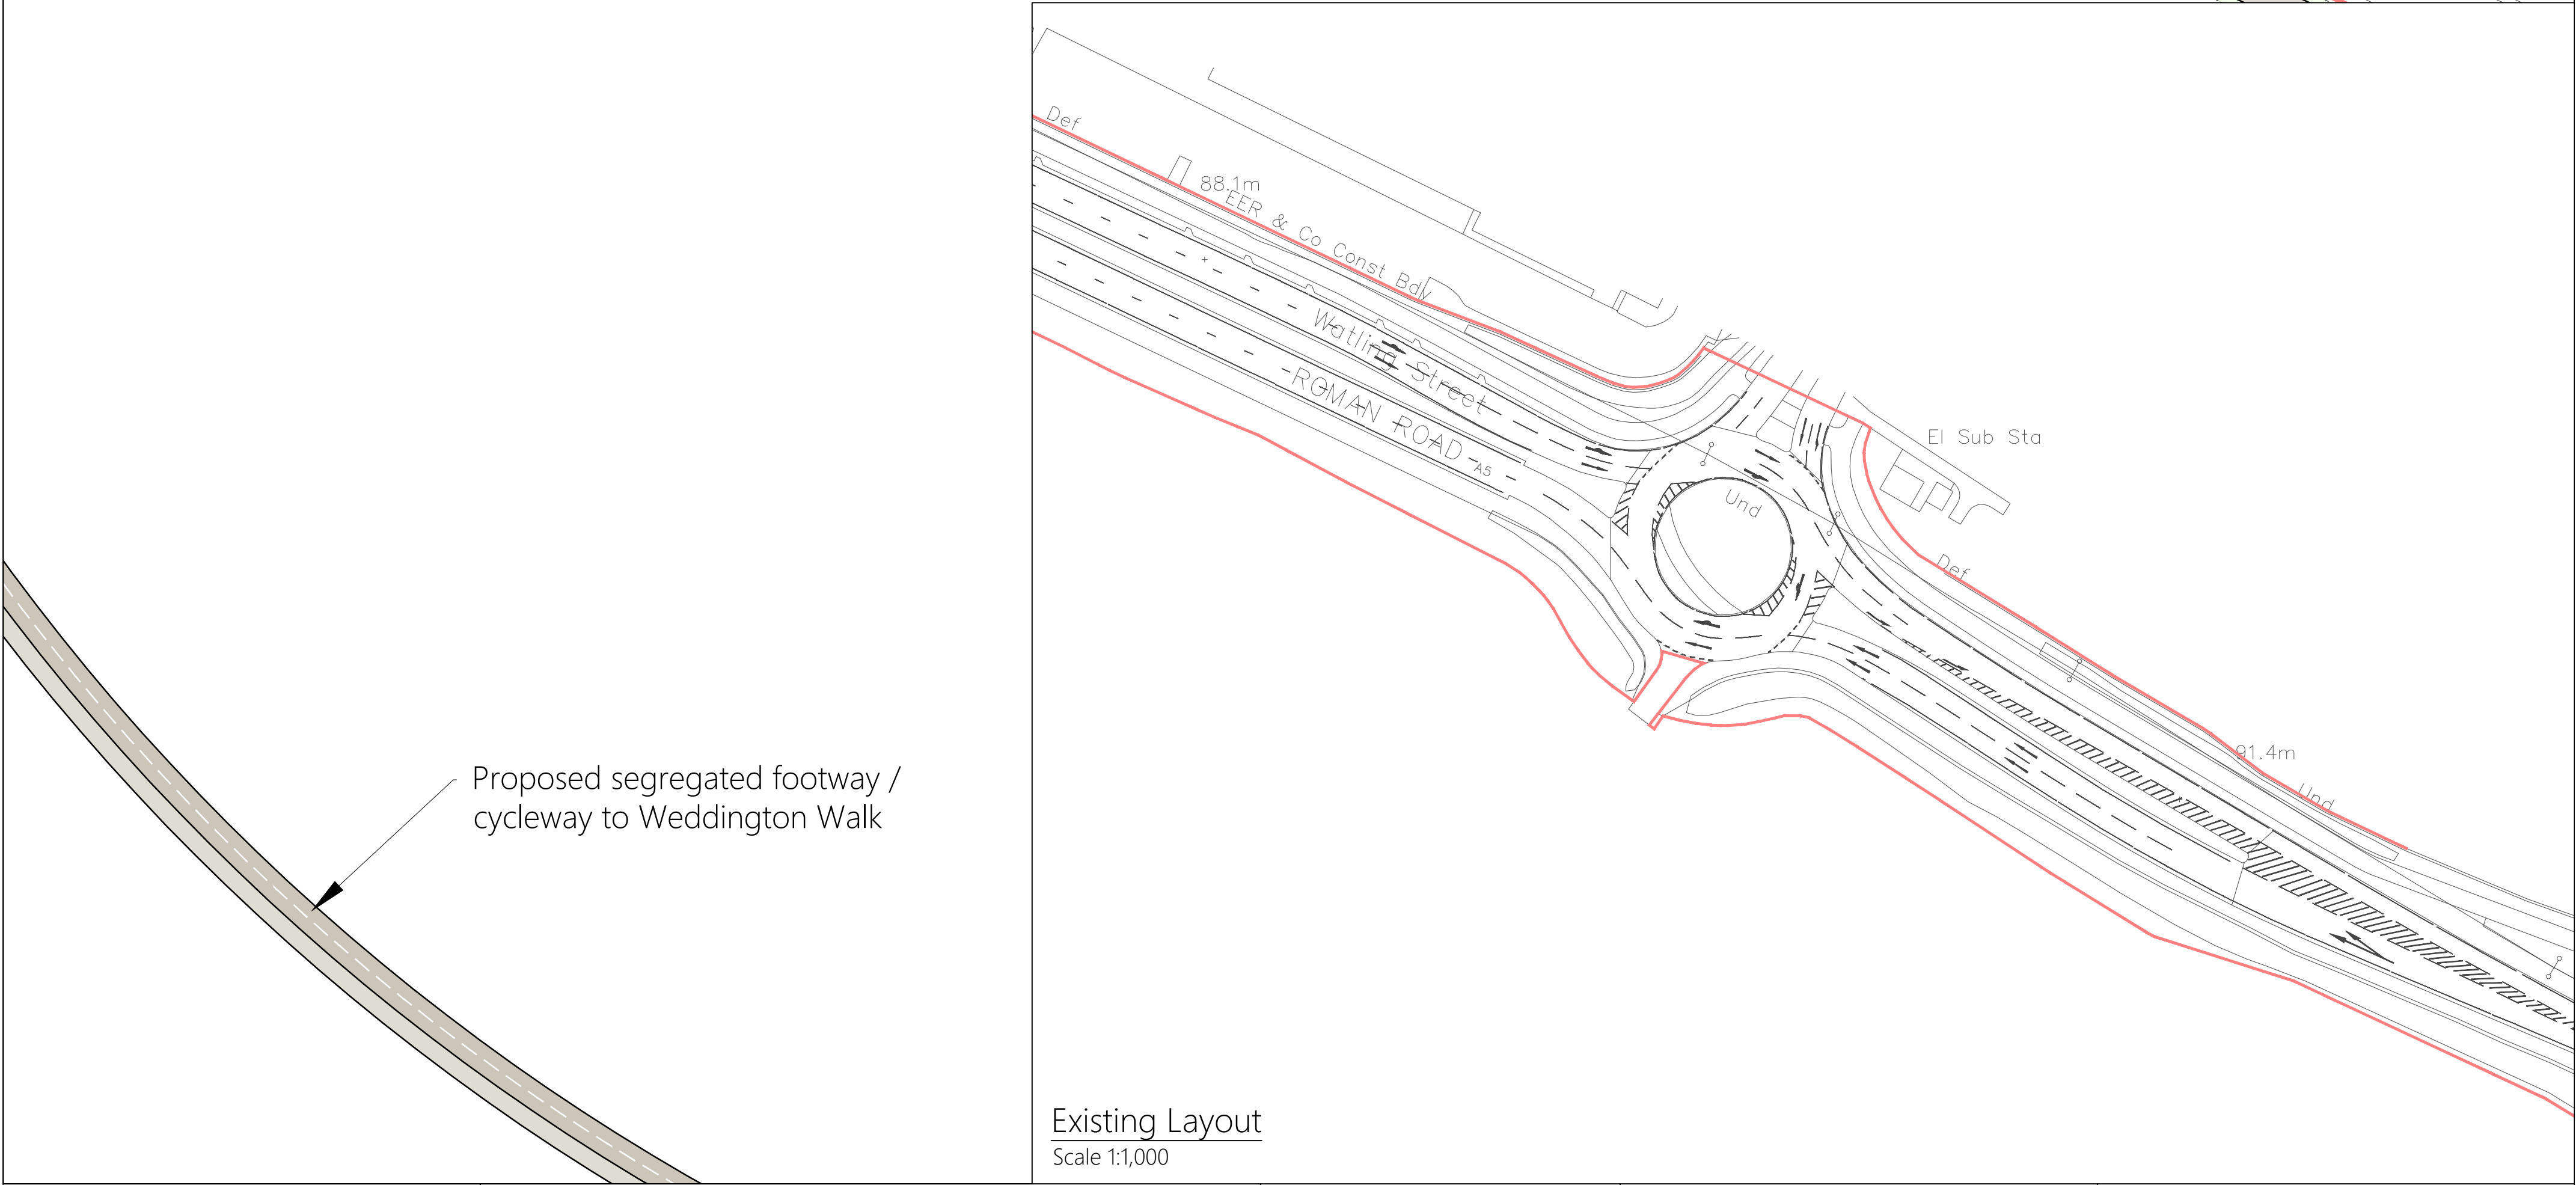


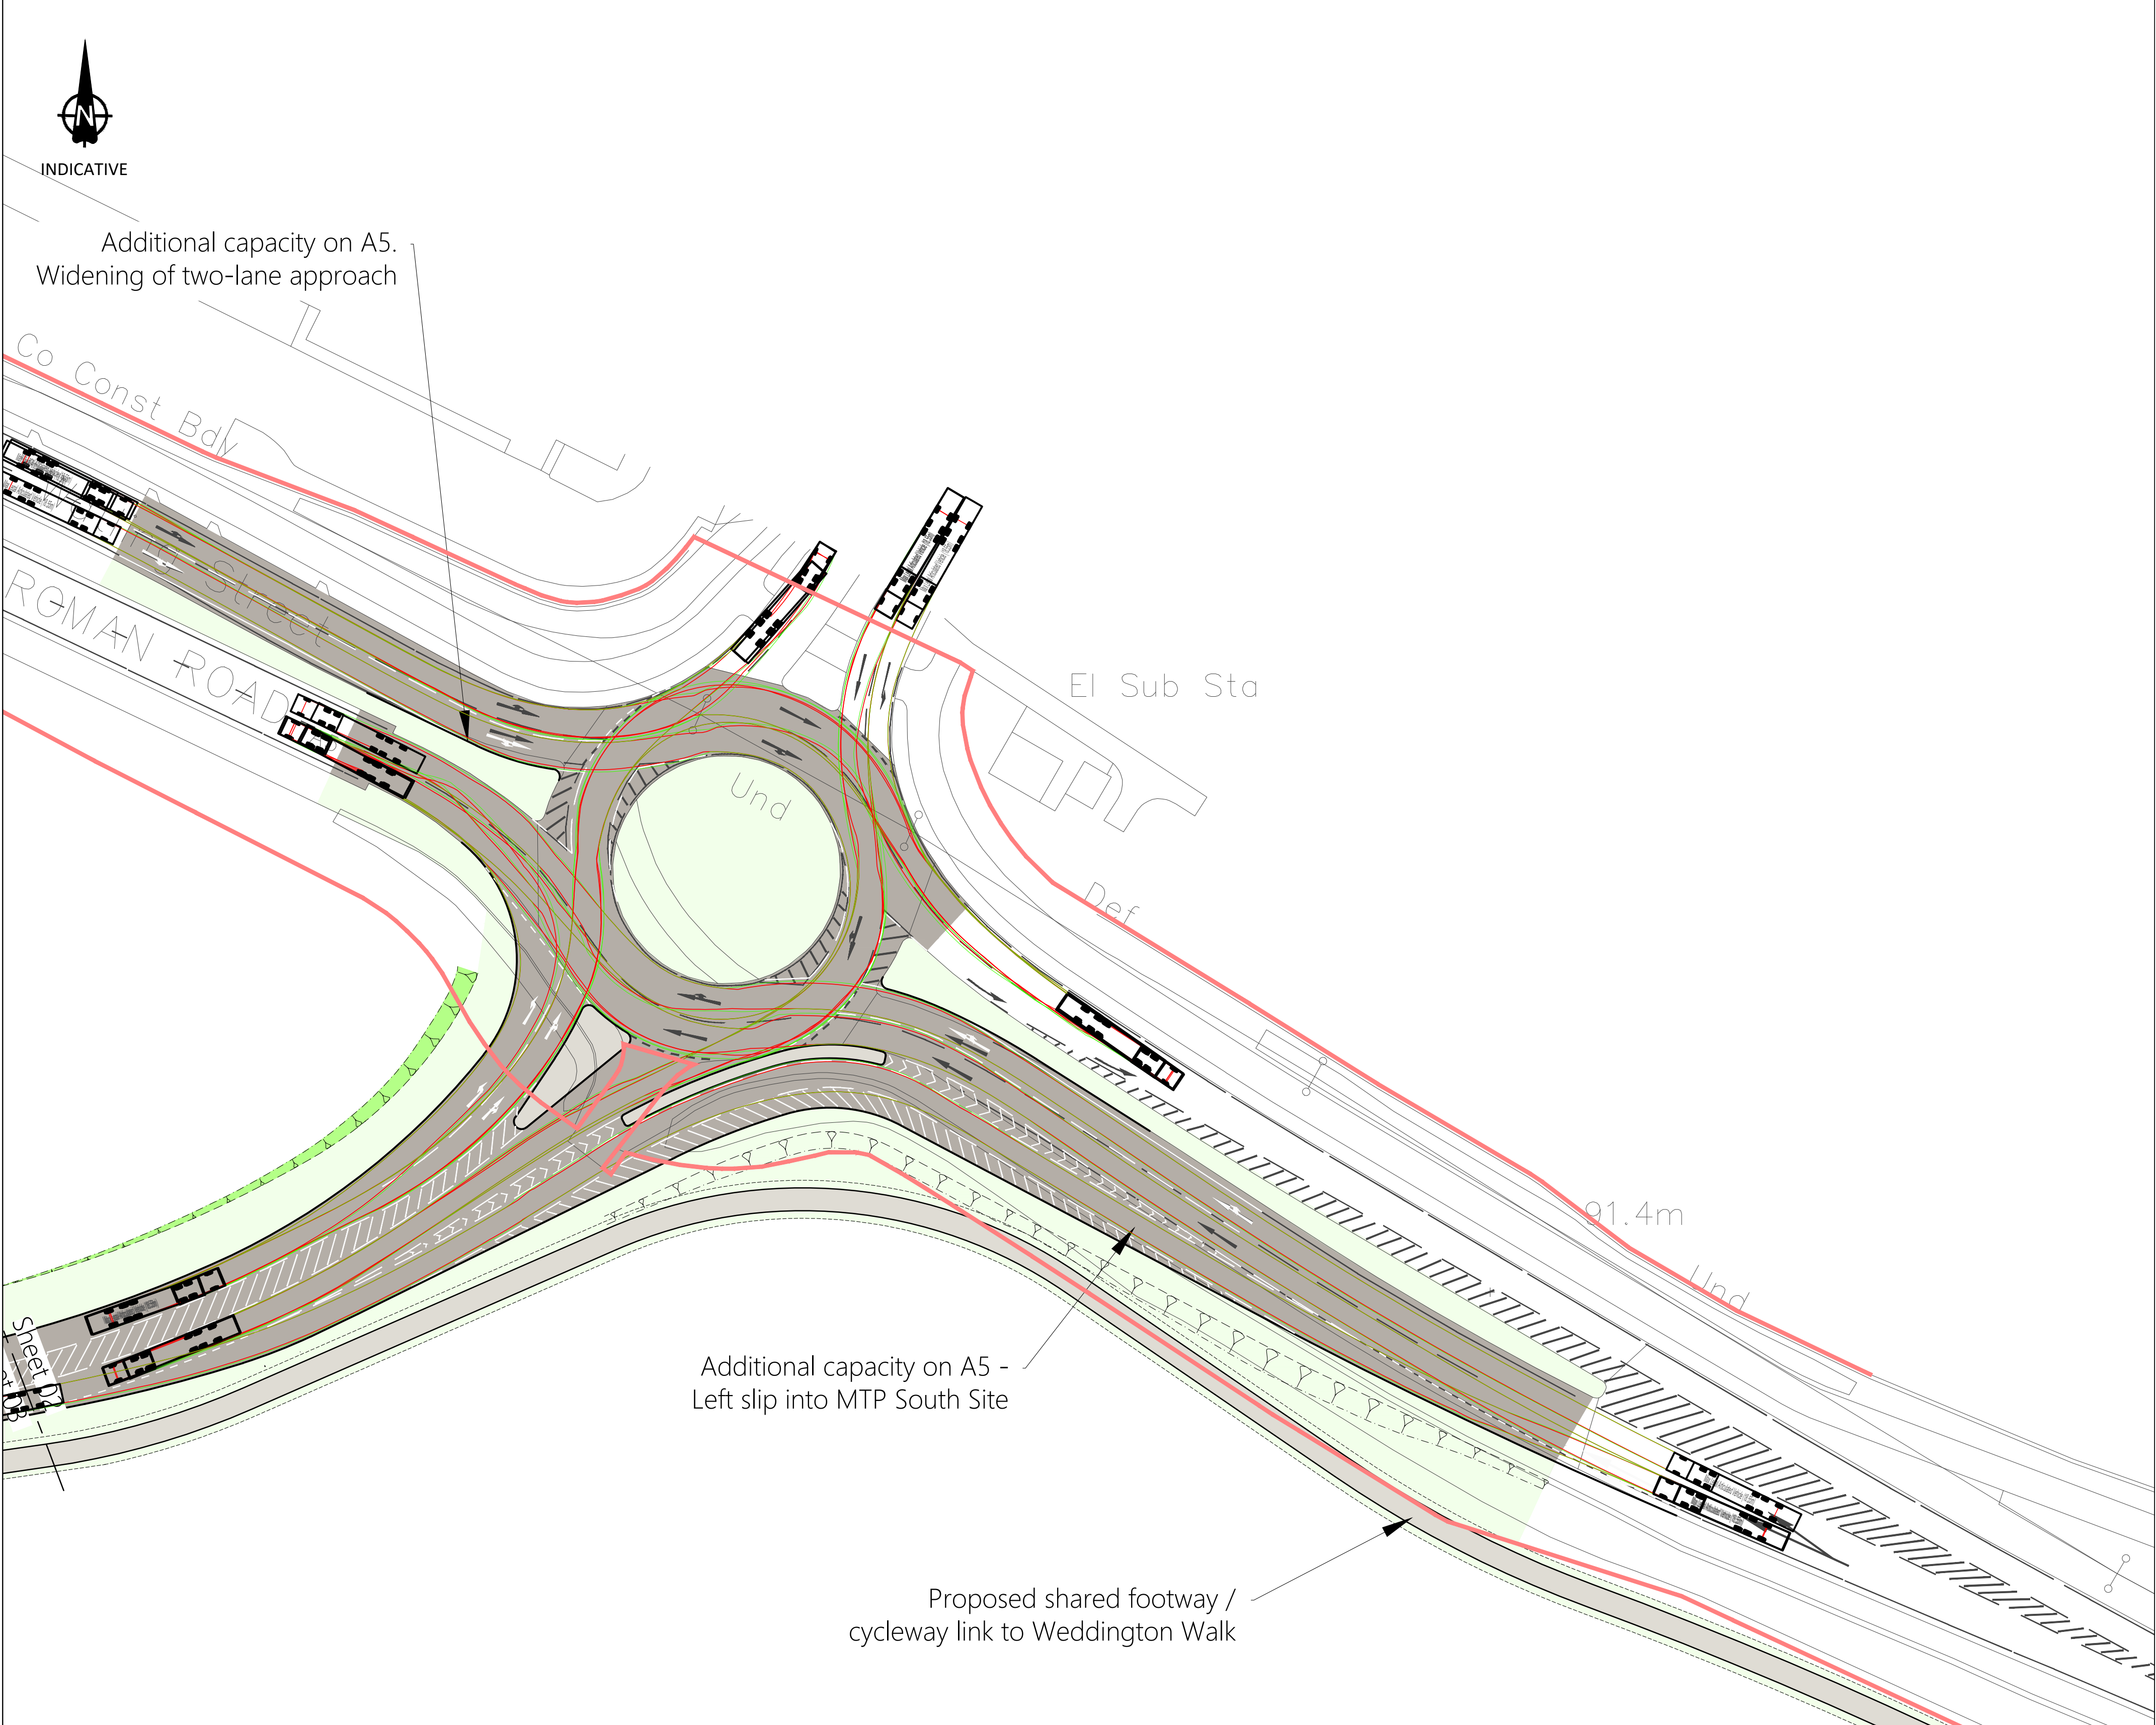

Notes

- Do not scale from this drawing. All dimensions shown are in metres unless noted otherwise.
- This drawing has been based upon topographical survey information produced by others and Milestone Transport Planning cannot be held responsible for any discrepancies which may arise because of it.
- All Earthworks slopes are at 1:3 gradient unless specified otherwise.
- Vehicle Tracks have been done at a speed of 25kph

Key

- National Highways Boundary
- Warwickshire Highways Boundary
- Leicestershire Highways Boundary
- Carriageway
- Footway
- Cycleway
- Verge
- Landscaping

Vehicle Tracking Profile

Max Legal Articulated Vehicle (18.55m)
Overall Length 18.550m
Overall Width 2.500m
Overall Body Height 3.632m
Min Body/Ground Clearance 0.396m
Max Track Width 2.500m
Lock to lock time 6.00s
Kerb to Kerb Turning Radius 6.870m

Sheet Location Plan

Drawing Revisions

Rev.	Dim.	Date	Details	Chk.
-	AM	16/07/2022	First issue	MS
A	DC	20/07/2022	Additional information provided	MS
B	ZM	02/08/2022	Amended layout	MS
C	JB	17/07/2023	Amended layout	MS
D	PK	01/12/2023	Amended following NH comments	MS
E	JB	22/07/2024	Updated layout and tracking	PK

Client
ERI MTP Ltd

Project
MIRA Technology Park
South Site

Title
Proposed A5 - A444 Link
Road and Off-Site Mitigation

MILESTONE
TRANSPORT PLANNING
7 Ancells Court, Rye Close, Fleet, Hampshire, GU51 2UY
Tel: 01483 397888
Gateshead IBC, Mulgrave Terrace, Gateshead, NE8 1AN
Tel: 0191 338 7220
web: www.milestonetp.co.uk

Drawing Number:
17059/GA/02

Scale:
1:500 @ A1

Revision:
E