



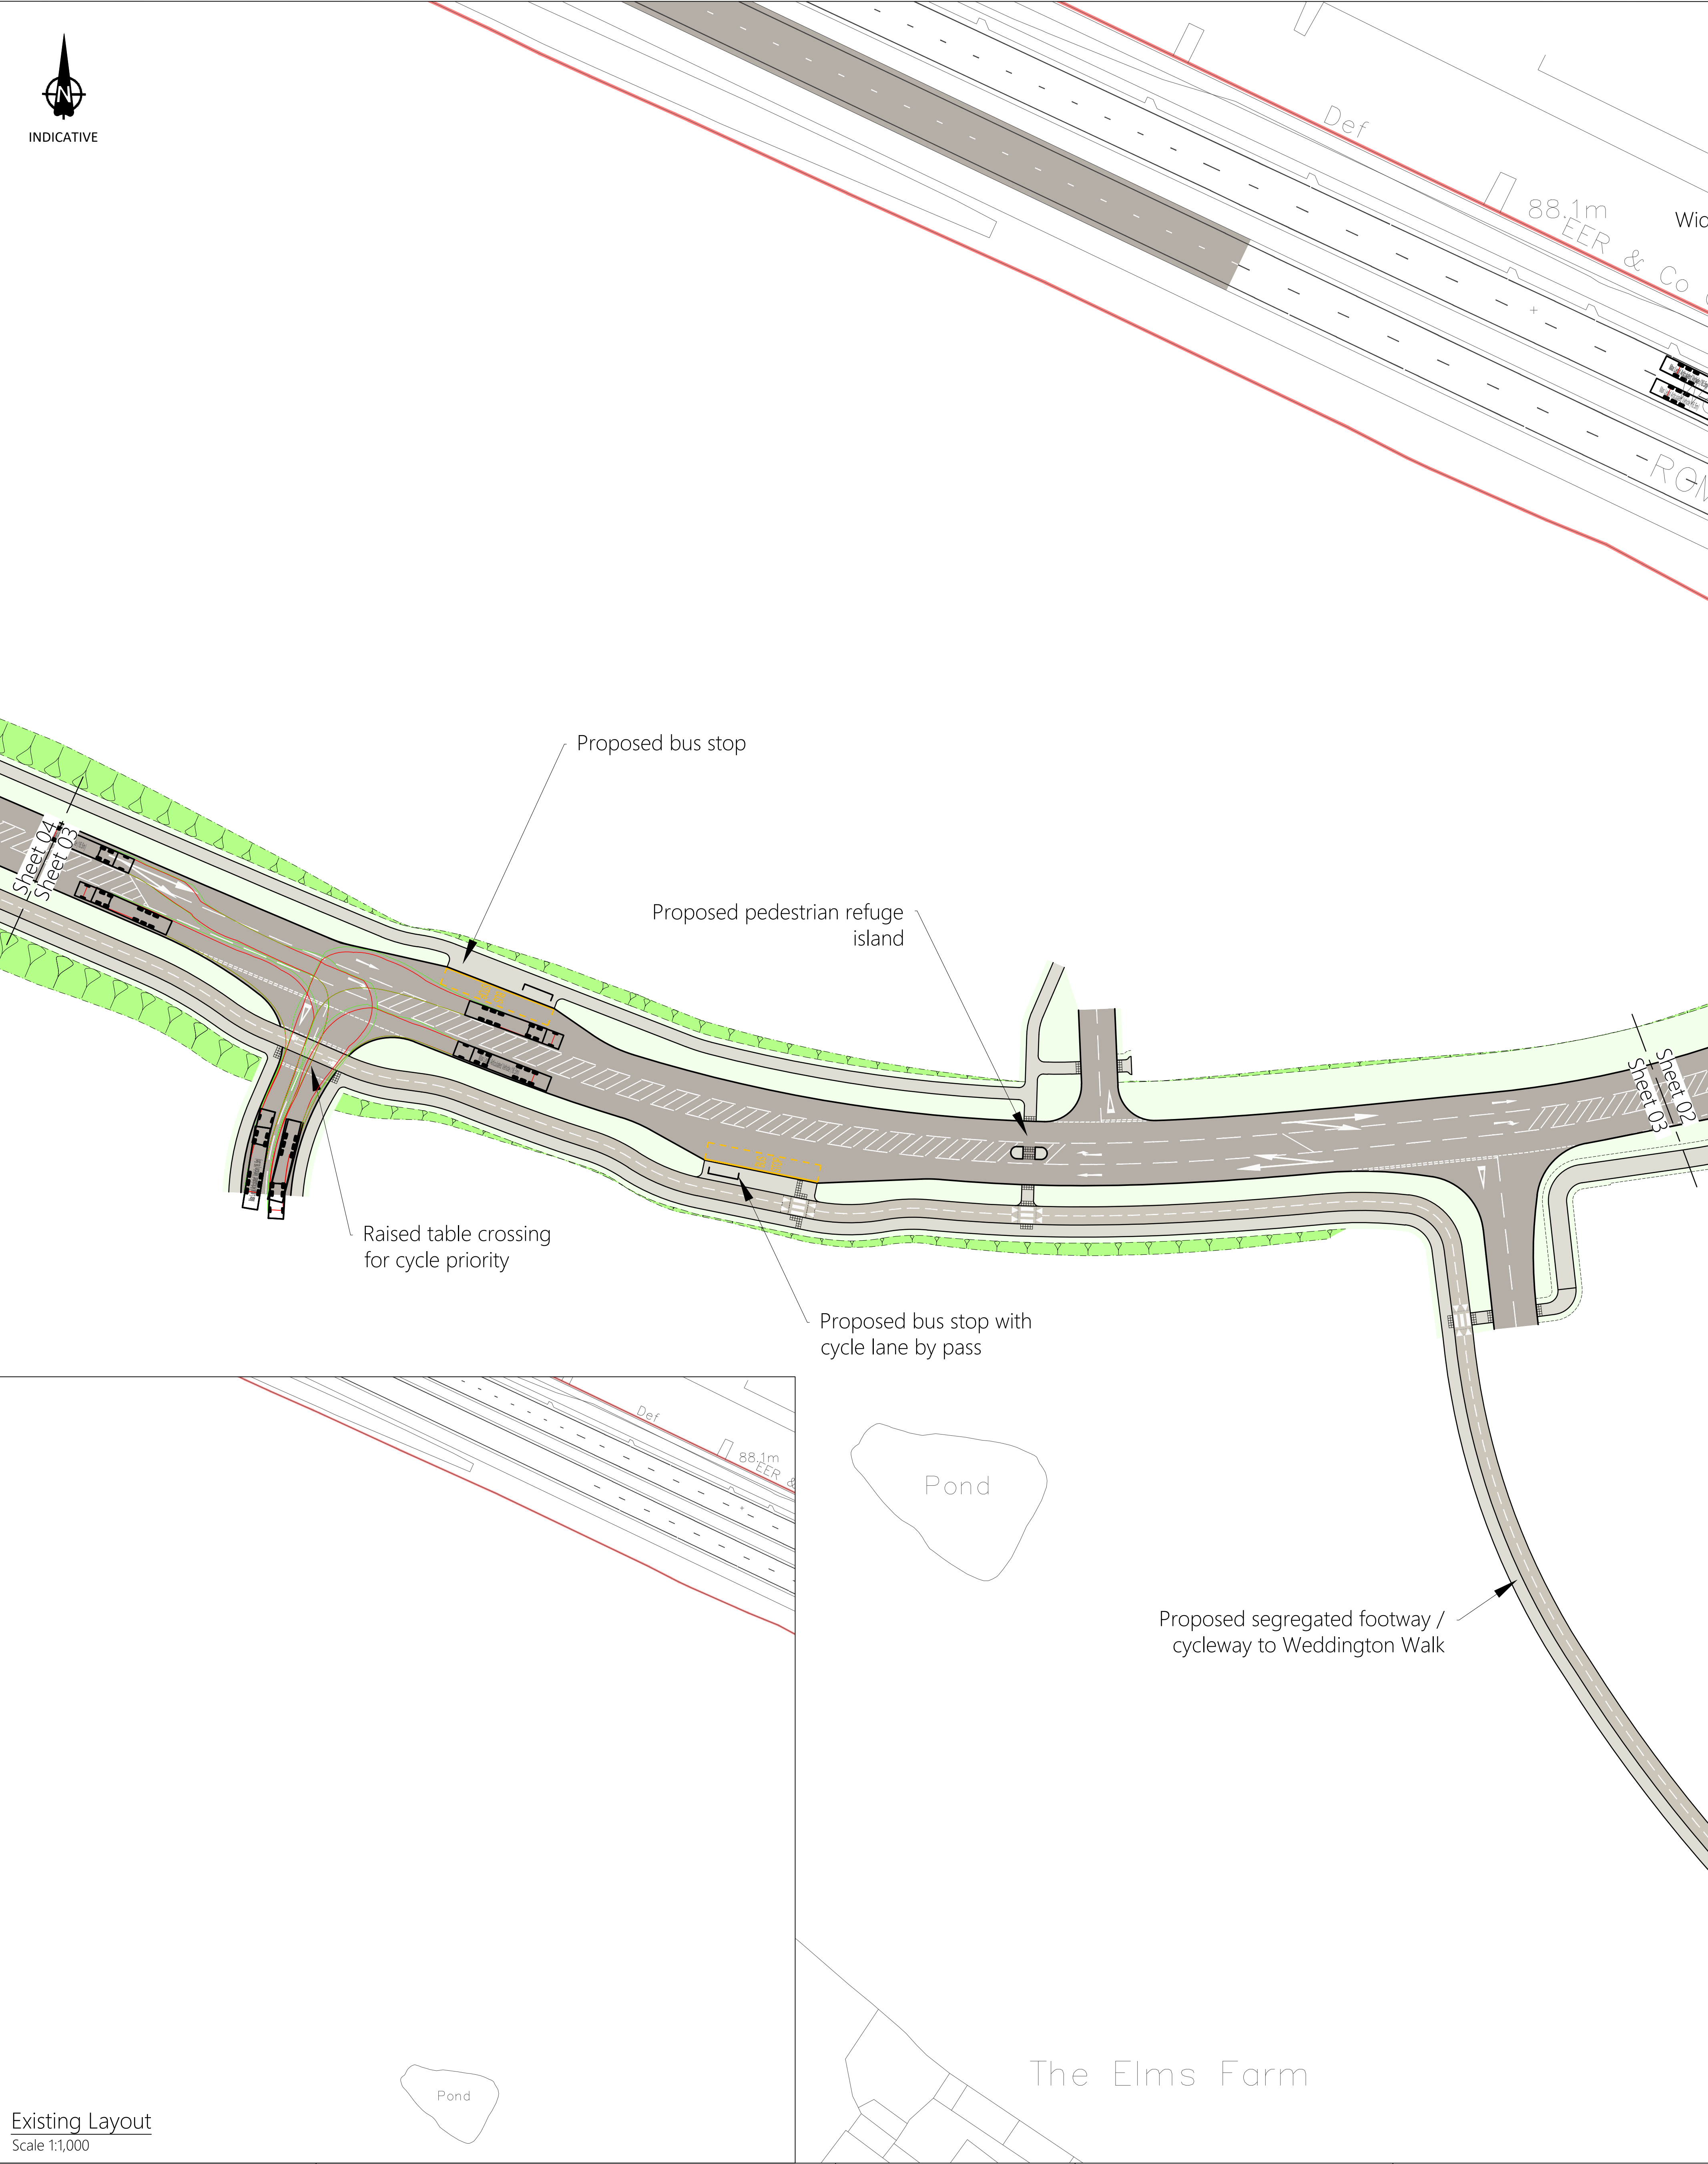

Existing Layout
Scale 1:1,000

- Notes
- Do not scale from this drawing. All dimensions shown are in metres unless noted otherwise.
 - This drawing has been based upon topographical survey information produced by others and Milestone Transport Planning cannot be held responsible for any discrepancies which may arise because of it.
 - All Earthworks slopes are at 1:3 gradient unless specified otherwise.

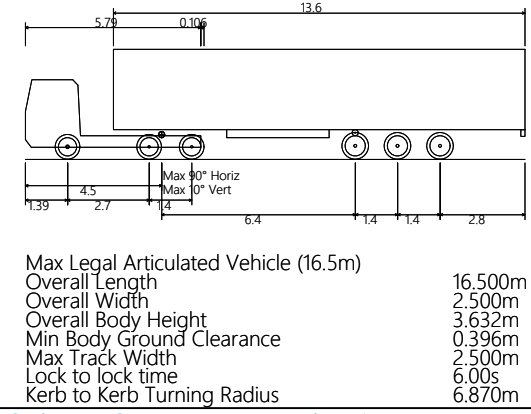

Ordnance Survey Licence number: 100057360

- Key
- National Highways Boundary
 - Warwickshire Highways Boundary
 - Leicestershire Highways Boundary
 - Carriageway
 - Footway
 - Cycleway
 - Verge
 - Landscaping

