


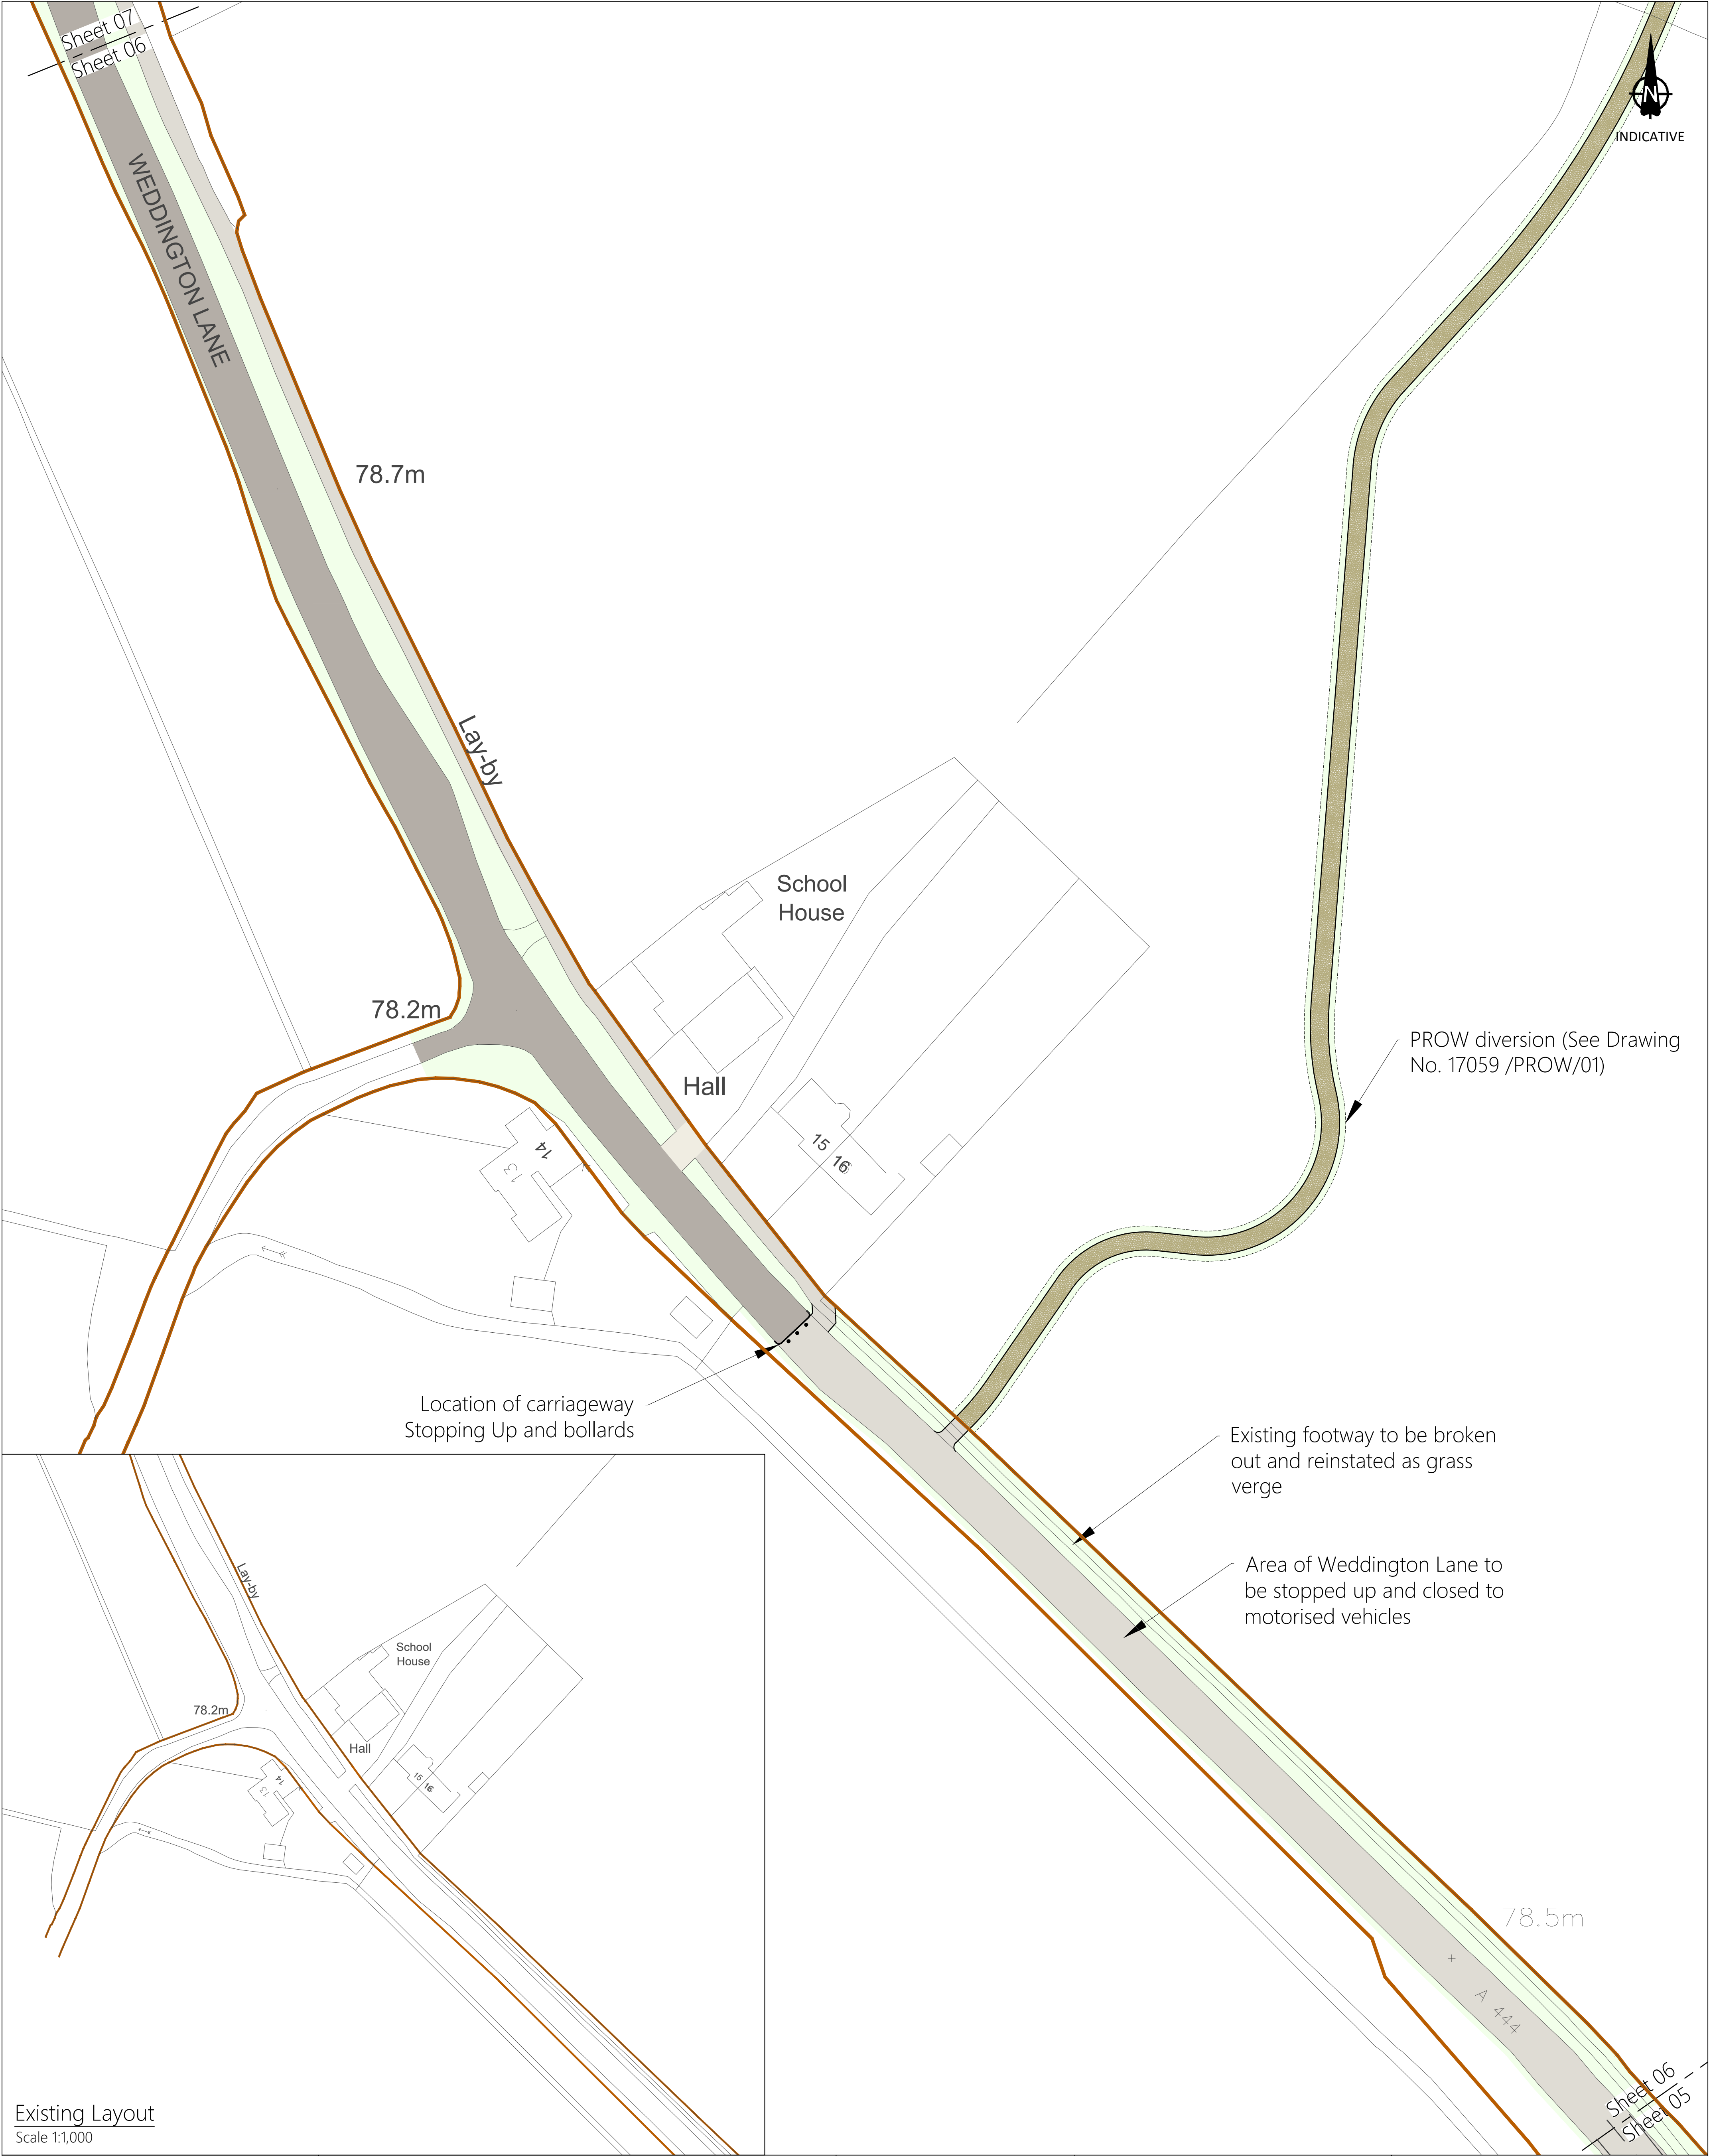

Existing Layout
Scale 1:1,000

Notes

- Do not scale from this drawing. All dimensions shown are in metres unless noted otherwise.
- This drawing has been based upon topographical survey information produced by others and Milestone Transport Planning cannot be held responsible for any discrepancies which may arise because of it.
- All Earthworks slopes are at 1:3 gradient unless specified otherwise.


Key

- National Highways Boundary
- Warwickshire Highways Boundary
- Leicestershire Highways Boundary
- Carriageway
- Footway
- Cycleway
- Verge
- Landscaping

Vehicle Dimensions

Max Legal Articulated Vehicle (16.5m)	16.500m
Overall Length	2.500m
Overall Width	3.500m
Overall Body Height	0.300m
Min Body Ground Clearance	0.300m
Max Track Width	2.500m
Lock to lock time	6.00s
Kerb to Kerb Turning Radius	6.870m

Ordinance Survey Licence number: 100057360

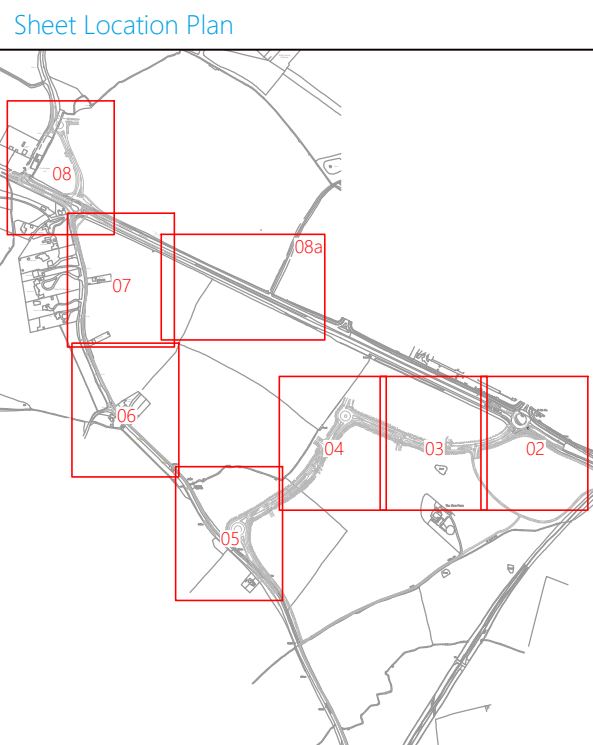

Drawing Revisions					Chk
Rev.	Dm:	Date	Details		
	AM	14/07/2022	First issue		MS
A	DC	20/07/2022	Additional information provided		MS
B	ZM	27/07/2022	Inclusion of recreational paths / PROW		MS
C	ZM	02/08/2022	Amended layout		MS
D	PK	03/11/2022	Amended layout		MS
E	PK	01/12/2023	Amended following NH comments		MS
Client					
ERI MTP Ltd					
Project					
MIRA Technology Park South Site					

Title

Proposed A5 - A444 Link Road and Off-Site Mitigation

MILESTONE
TRANSPORT PLANNING

7 Ancells Court, Rye Close, Fleet, Hampshire, GU51 2UY
Tel: 01483 397888
Gateshead IBC, Mulgrave Terrace, Gateshead, NE8 1AN
Tel: 0191 338 7220
web: www.milestonetp.co.uk

Drawing Number:
17059/GA/06

Scale:
1:500 @ A1

Revision:
E