
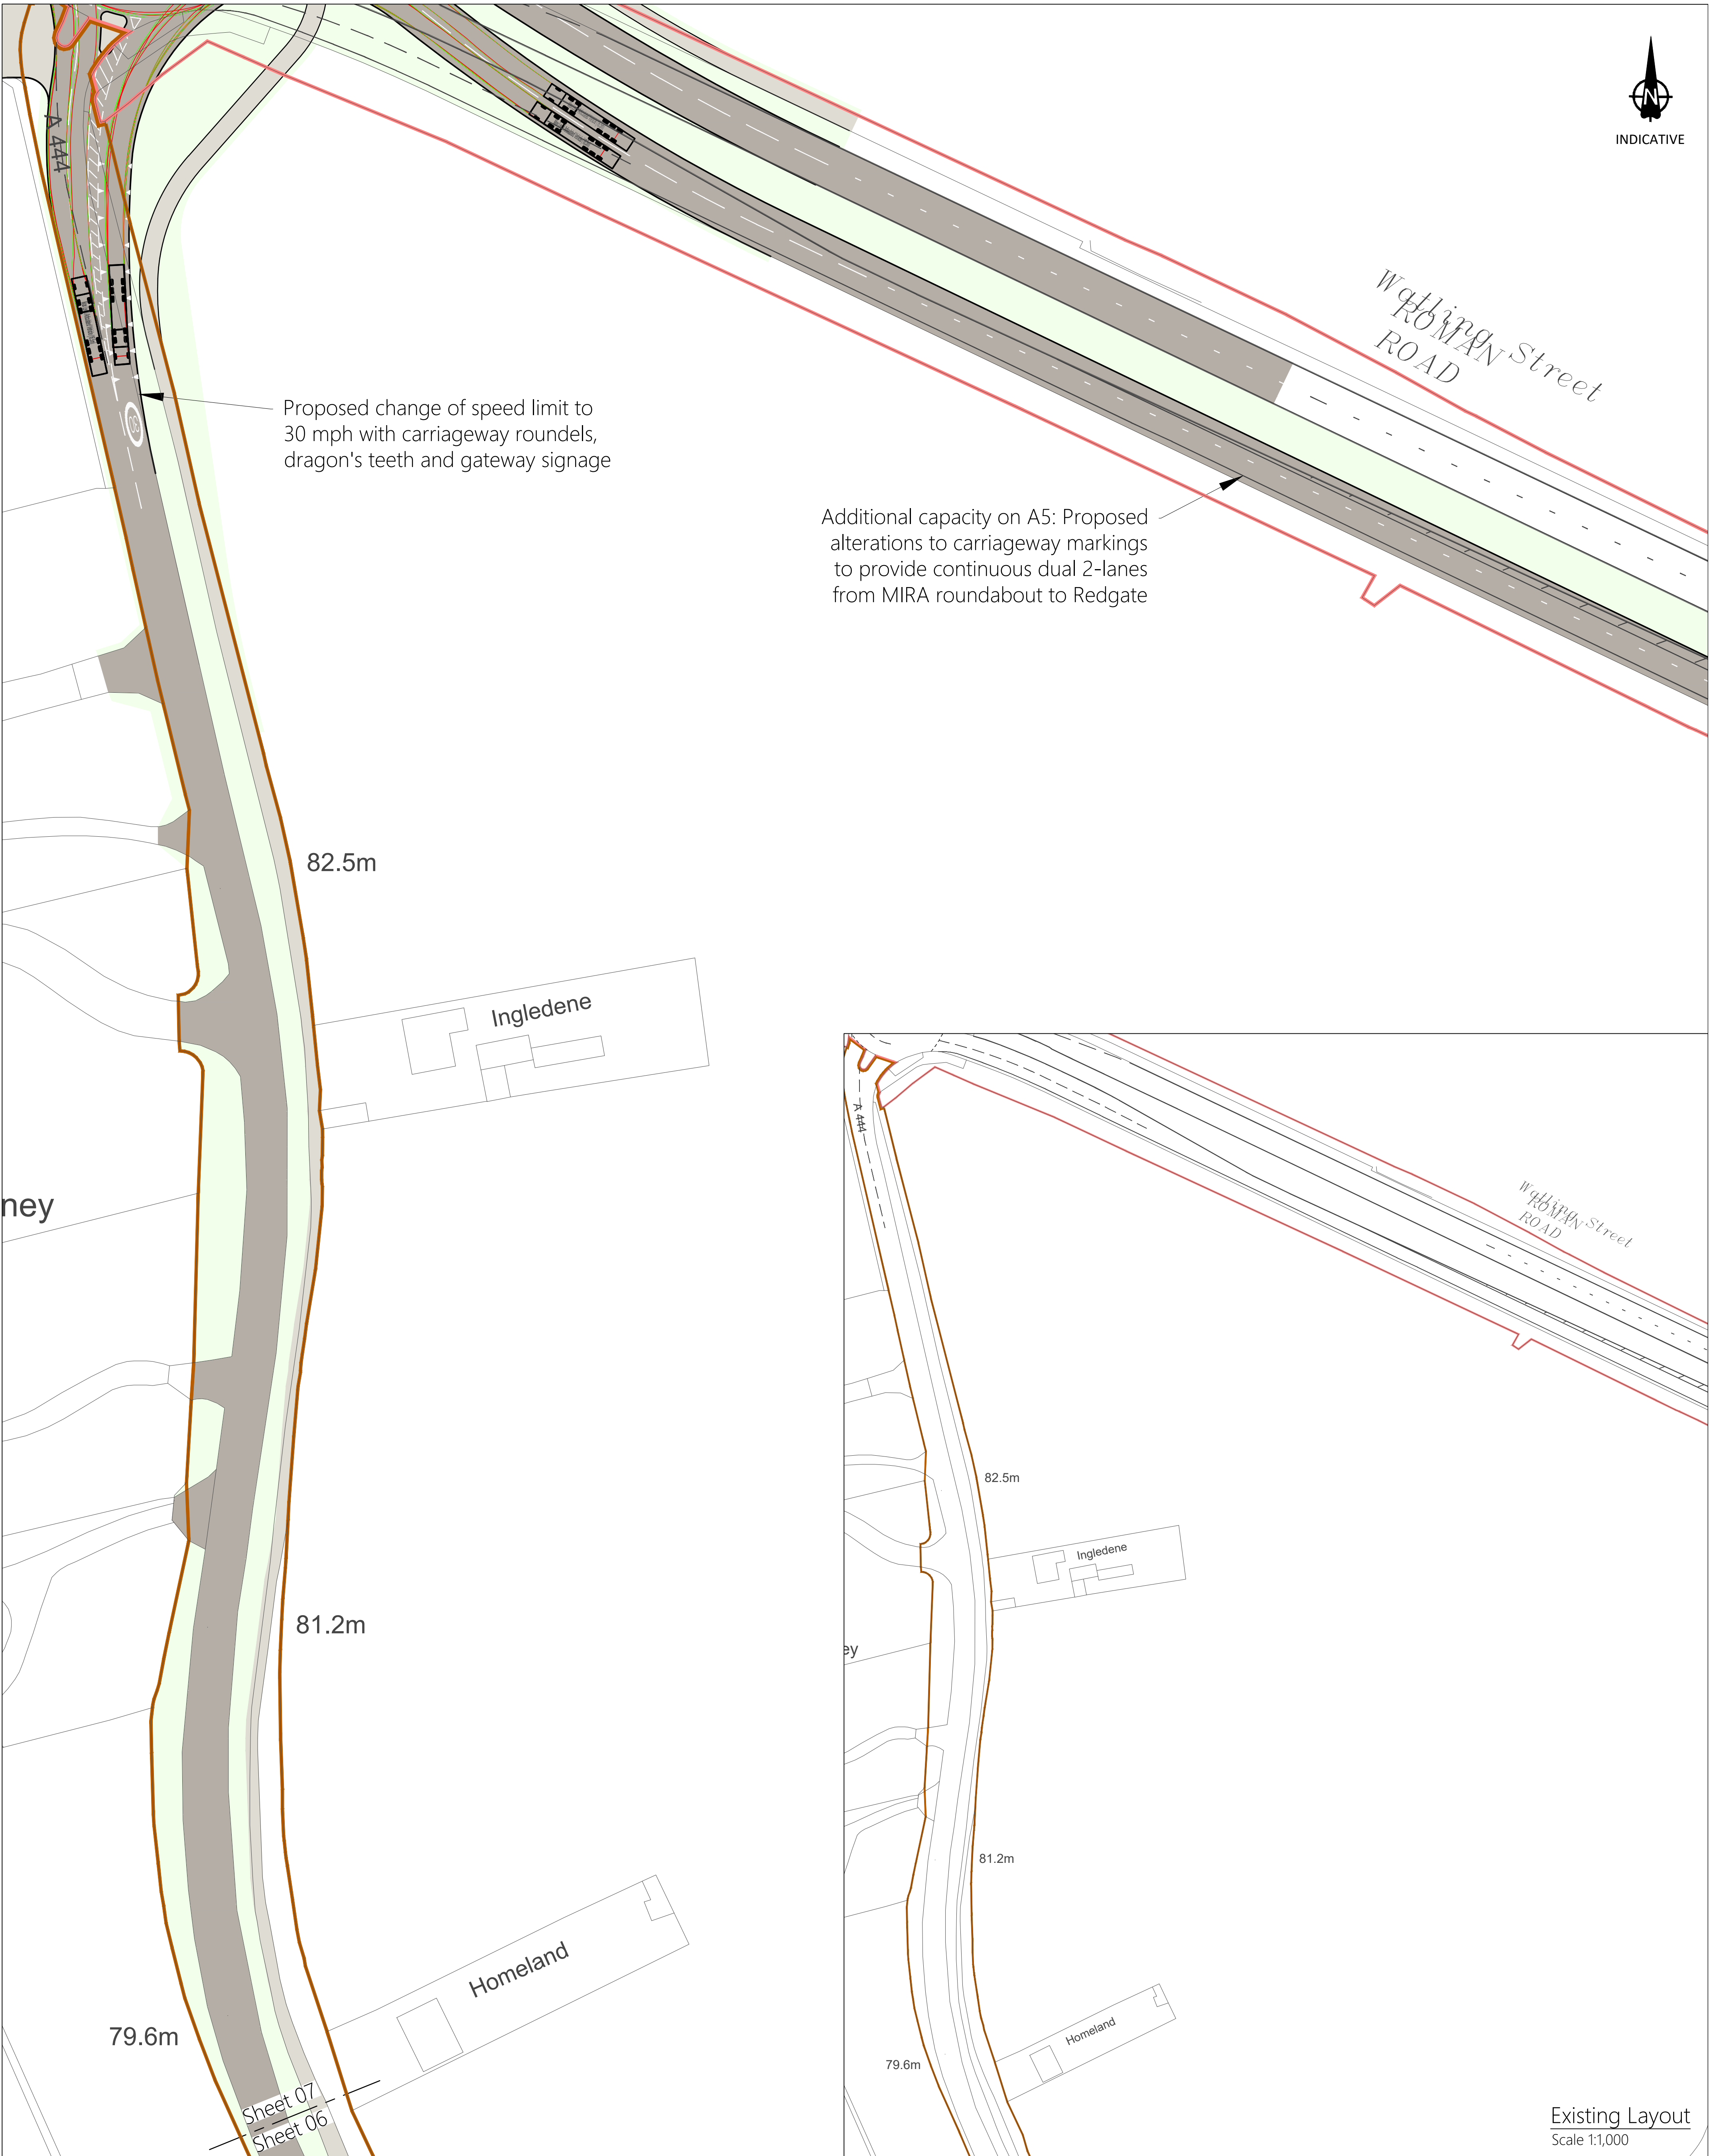


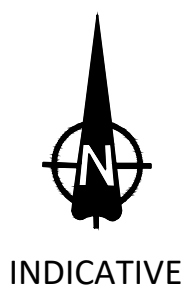

Notes

- Do not scale from this drawing. All dimensions shown are in metres unless noted otherwise.
- This drawing has been based upon topographical survey information produced by others and Milestone Transport Planning cannot be held responsible for any discrepancies which may arise because of it.
- All Earthworks slopes are at 1:3 gradient unless specified otherwise.

Ordinance Survey Licence number: 100057360

Key

- National Highways Boundary
- Warwickshire Highways Boundary
- Leicestershire Highways Boundary
- Carriageway
- Footway
- Cycleway
- Verges
- Landscaping

Sheet Location Plan

Drawing Revisions

Rev.	Drn.	Date	Details	Chk.
-	AM	16/07/2022	First issue	MS
A	DC	20/07/2022	Additional information provided	MS
B	ZM	02/08/2022	Amended layout	MS
C	PK	03/11/2022	Amended layout	MS
D	PK	01/12/2023	Amended following NH comments	MS

Client

ERI MTP Ltd

Project

MIRA Technology Park South Site

Title

Proposed A5 - A444 Link Road and Off-Site Mitigation

MILESTONE
TRANSPORT PLANNING

7 Ancells Court, Rye Close, Fleet, Hampshire, GU51 2UY
Tel: 01483 397888
Gateshead IBC, Mulgrave Terrace, Gateshead, NE8 1AN
Tel: 0191 338 7220
web: www.milestonetp.co.uk

Drawing Number:

17059/GA/07

Scale:

1:500 @ A1

Revision:

D