
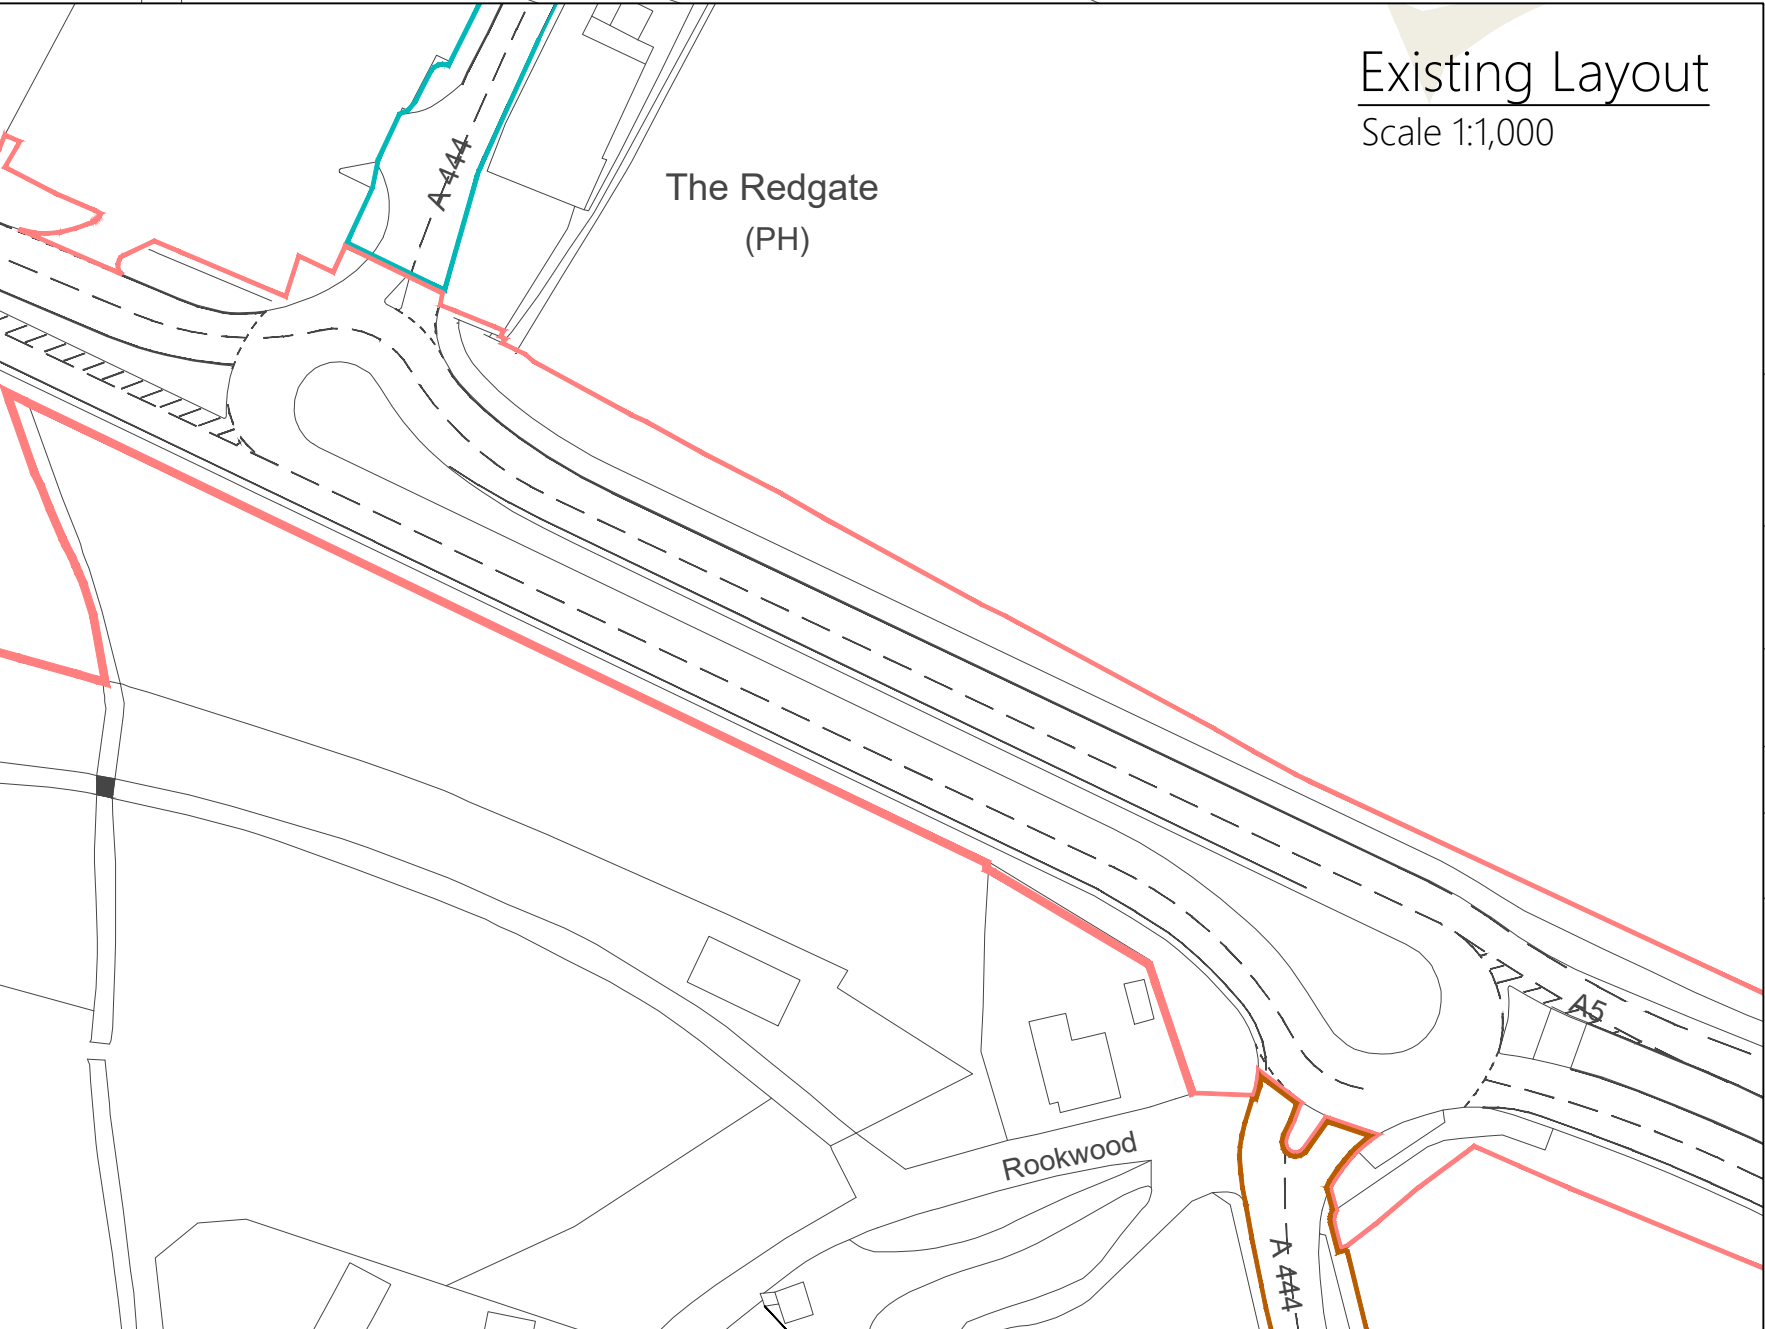


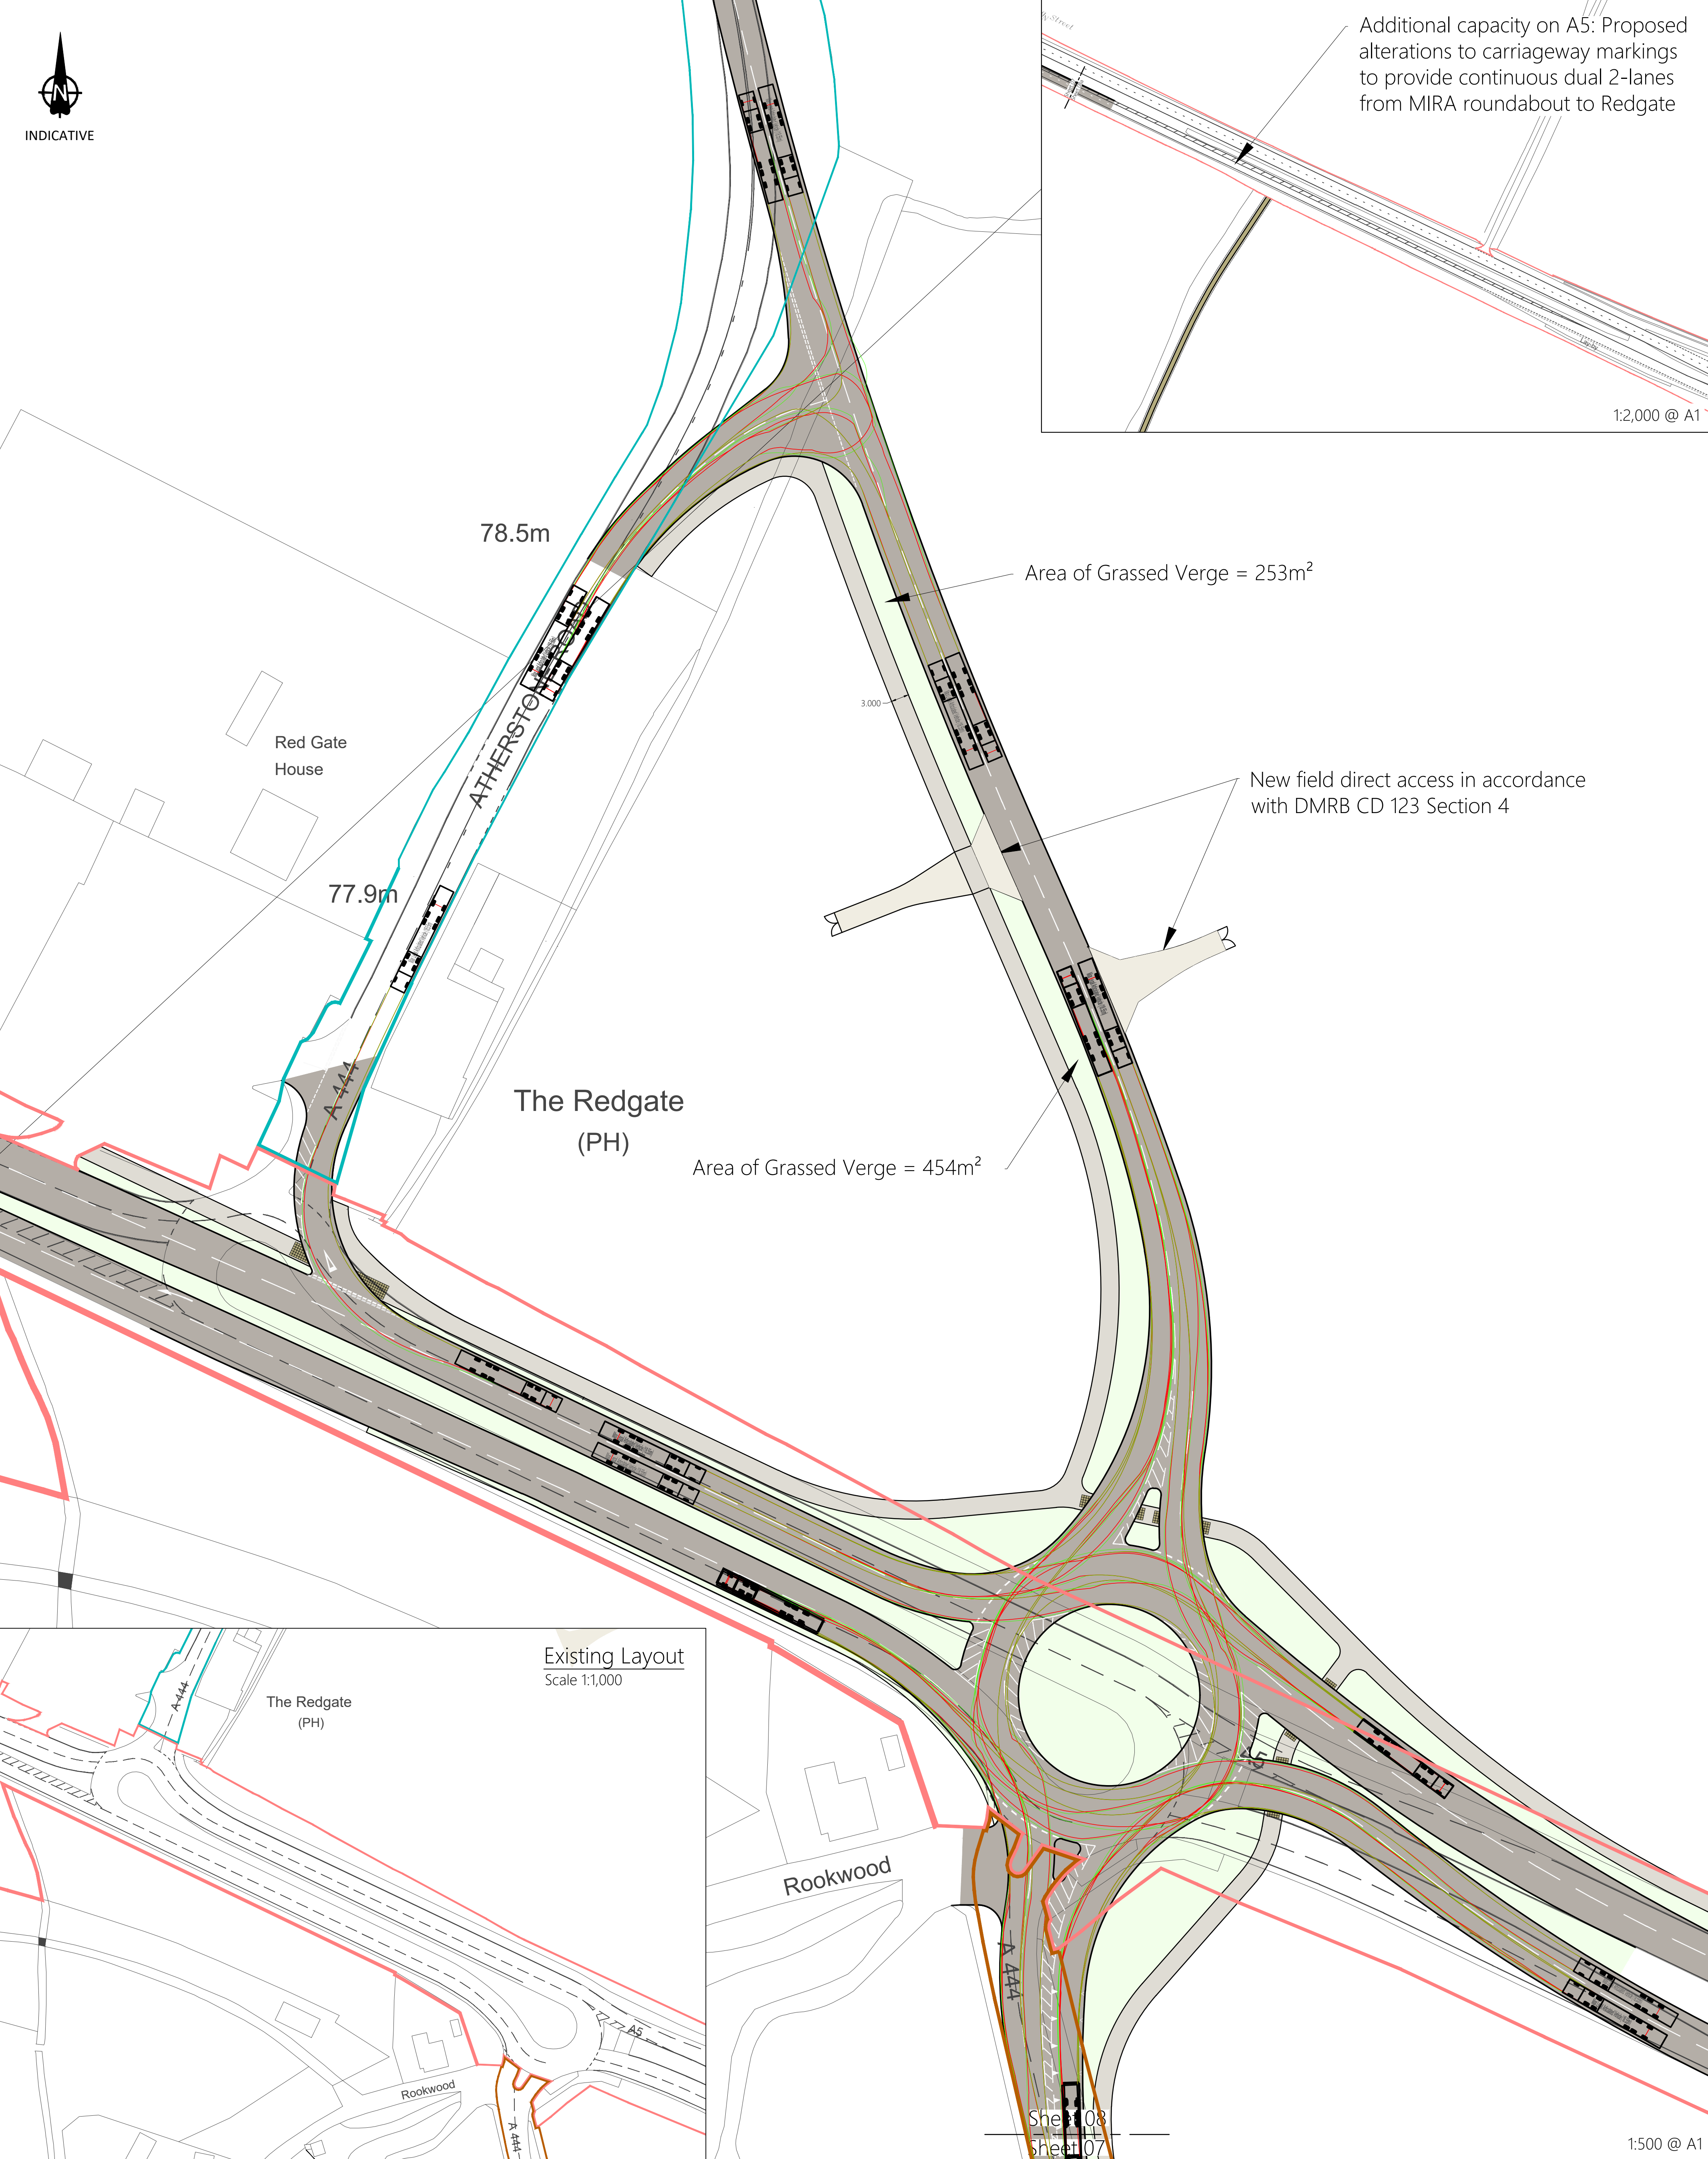

Notes

- Do not scale from this drawing. All dimensions shown are in metres unless noted otherwise.
- This drawing has been based upon topographical survey information produced by others and Milestone Transport Planning cannot be held responsible for any discrepancies which may arise because of it.
- All Earthworks slopes are at 1:3 gradient unless specified otherwise.
- Vehicle Tracks have been done at a speed of 25kph

Key

- National Highways Boundary
- Warwickshire Highways Boundary
- Leicestershire Highways Boundary
- Carriageway
- Footway
- Cycleway
- Verge
- Landscaping

Vehicle Tracking Profile

Max Legal Articulated Vehicle (18.55m)
Overall Length: 18.550m
Overall Width: 2.500m
Overall Body Height: 3.652m
Min Body Ground Clearance: 0.296m
Max Track Width: 2.500m
Lock to lock time: 6.00s
Kerb to Kerb Turning Radius: 6.870m

Sheet Location Plan

Drawing Revisions

Rev.	Dm.	Date	Details	Chk:
A	DC	20/07/2022	Amended Layout	MS
B	ZM	27/07/2022	Amended Layout	MS
C	ZM	02/08/2022	Amended Layout	MS
D	PK	03/11/2022	Amended Layout	MS
E	JB	17/07/2023	Amended Layout	MS
F	AH	06/10/2023	Amended Layout	MS
G	PK	01/12/2023	Amended following NH comments	MS
H	PK	22/02/2024	Minor amendments	MS
I	JB	23/02/2024	Minor amendments	MS
J	JB	24/07/2024	Updated layout and tracking	MS
K	JB	05/08/2024	Minor amendments	MS

Client
ERI MTP Ltd

Project
MIRA Technology Park South Site

Title
Proposed A5 - A444 Link Road and Off-Site Mitigation

MILESTONE TRANSPORT PLANNING
7 Ancells Court, Rye Close, Fleet, Hampshire, GU51 2UY
Tel: 01483 397888
Gateshead IBC, Mulgrave Terrace, Gateshead, NE8 1AN
Tel: 0191 338 7220
web: www.milestonetp.co.uk

Drawing Number:
17059/GA/08

Scale:
As Shown @ A1

Revision:
K