



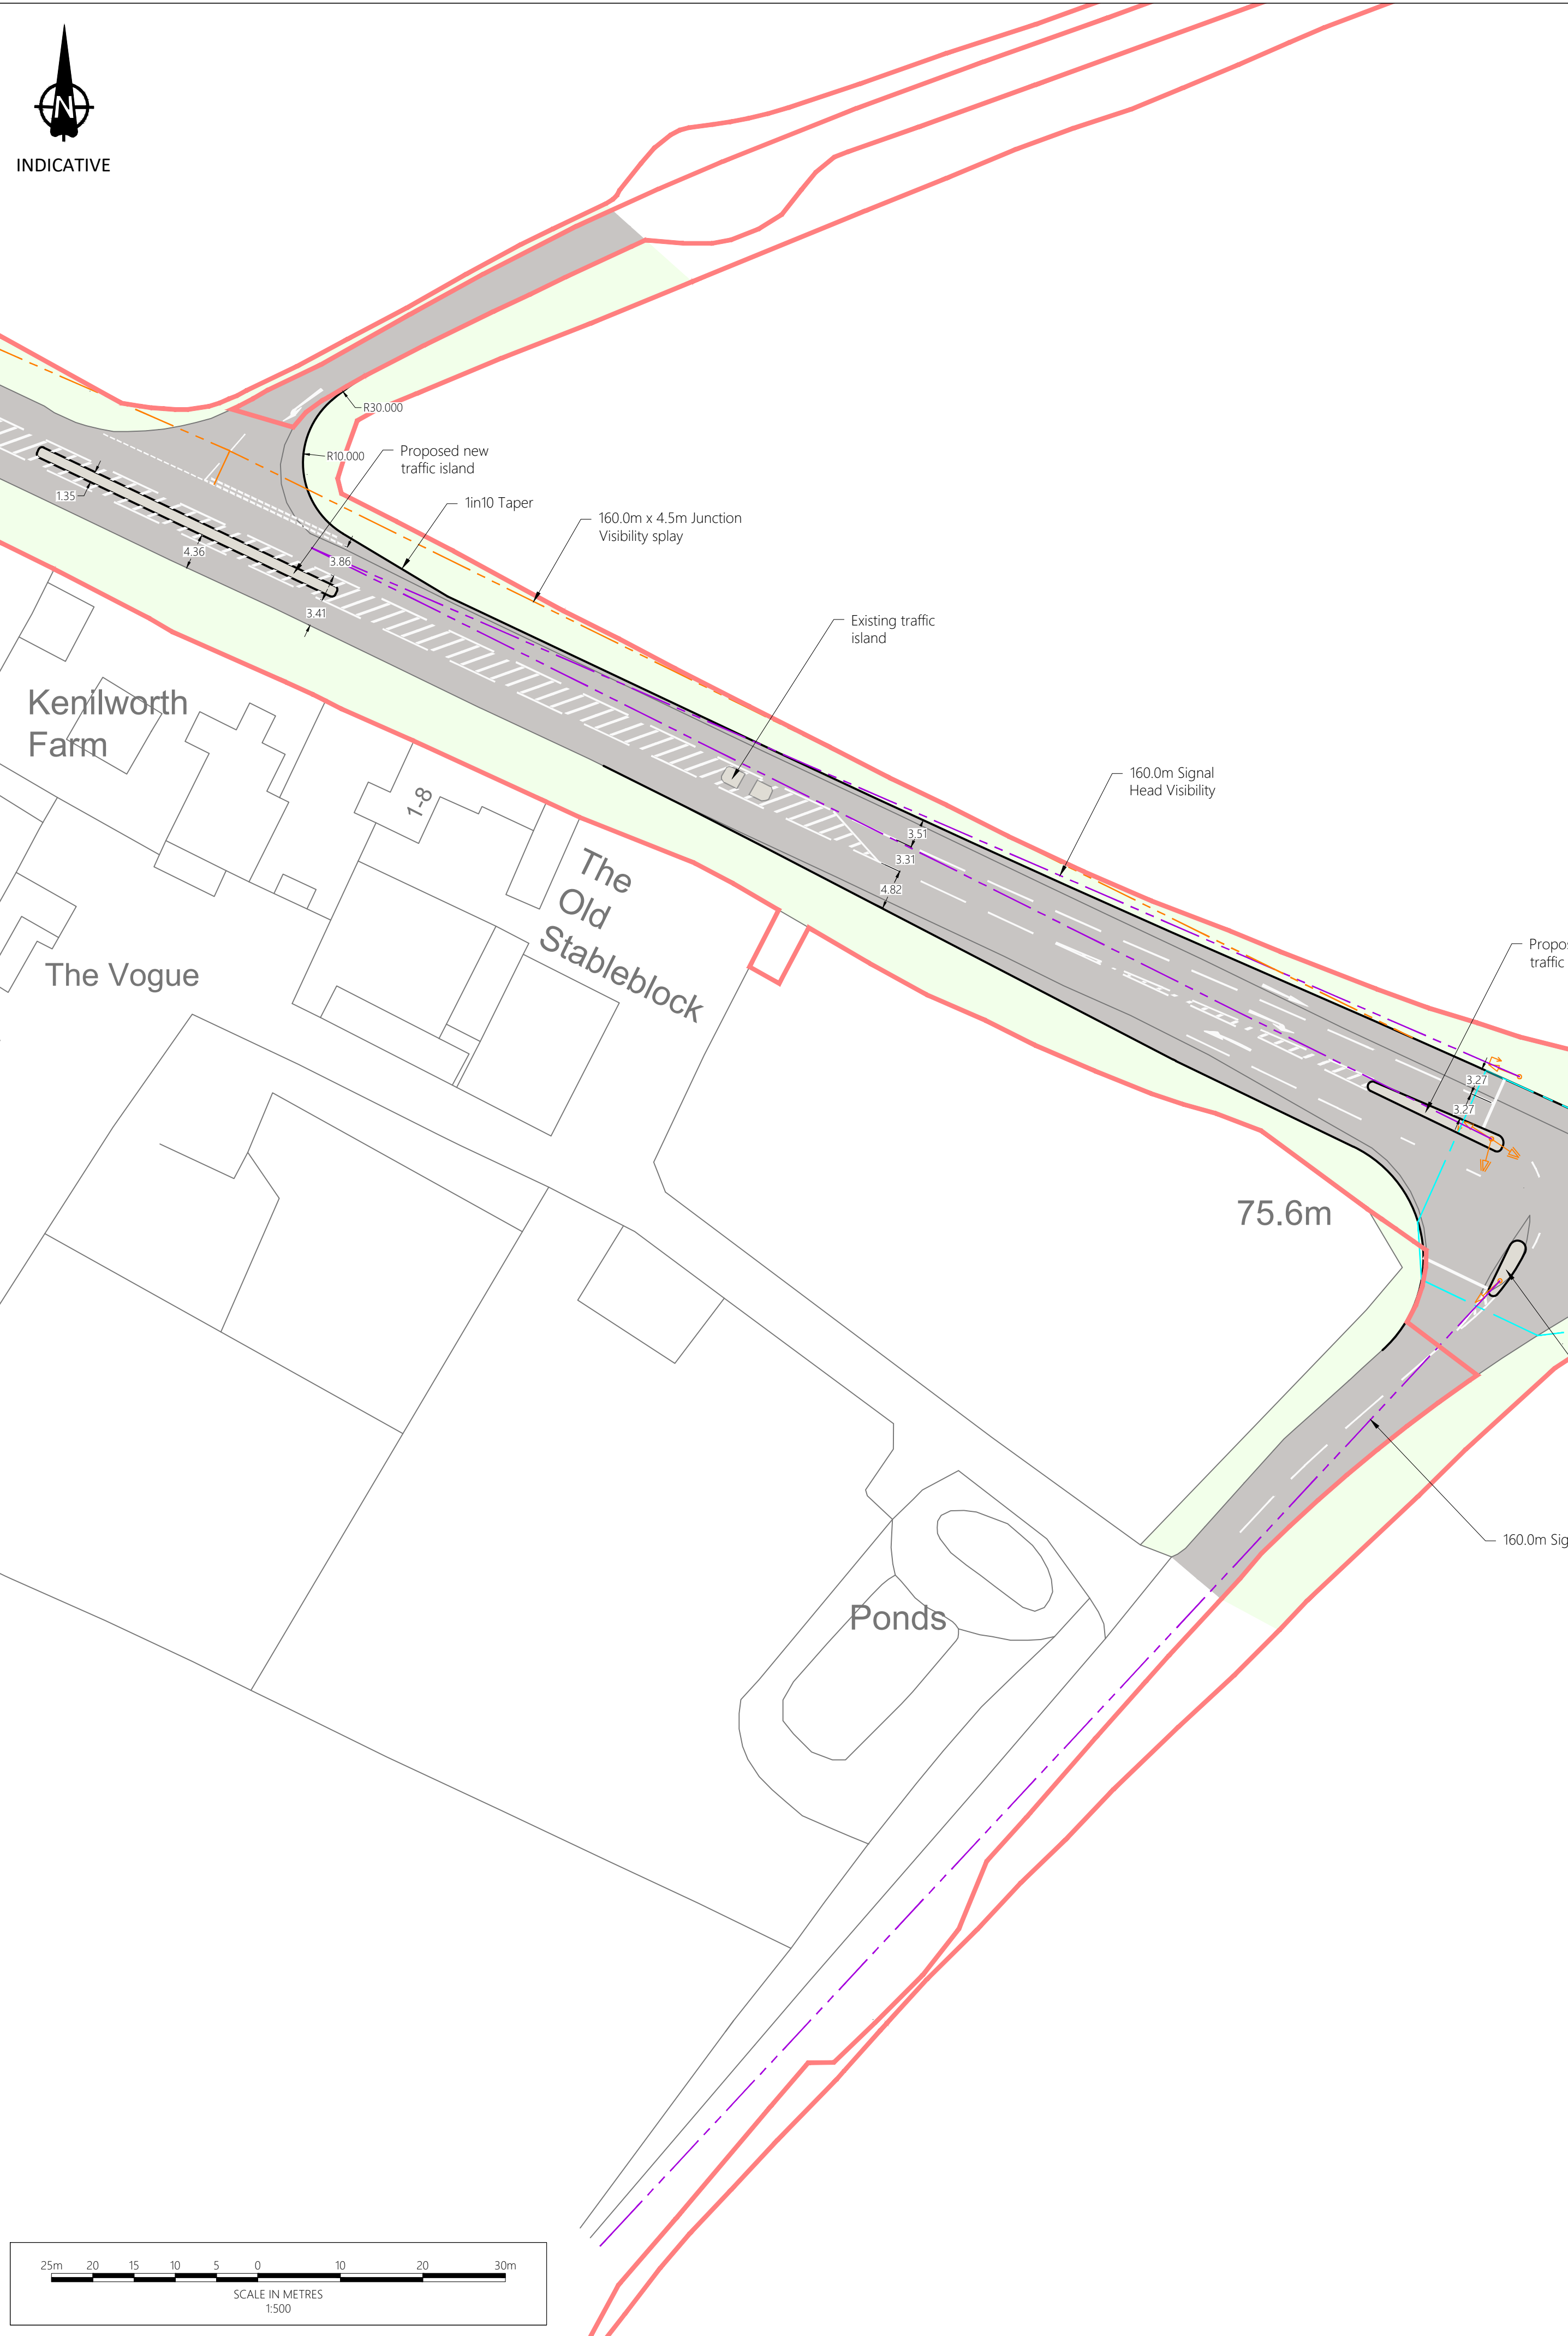

~~Ponds~~

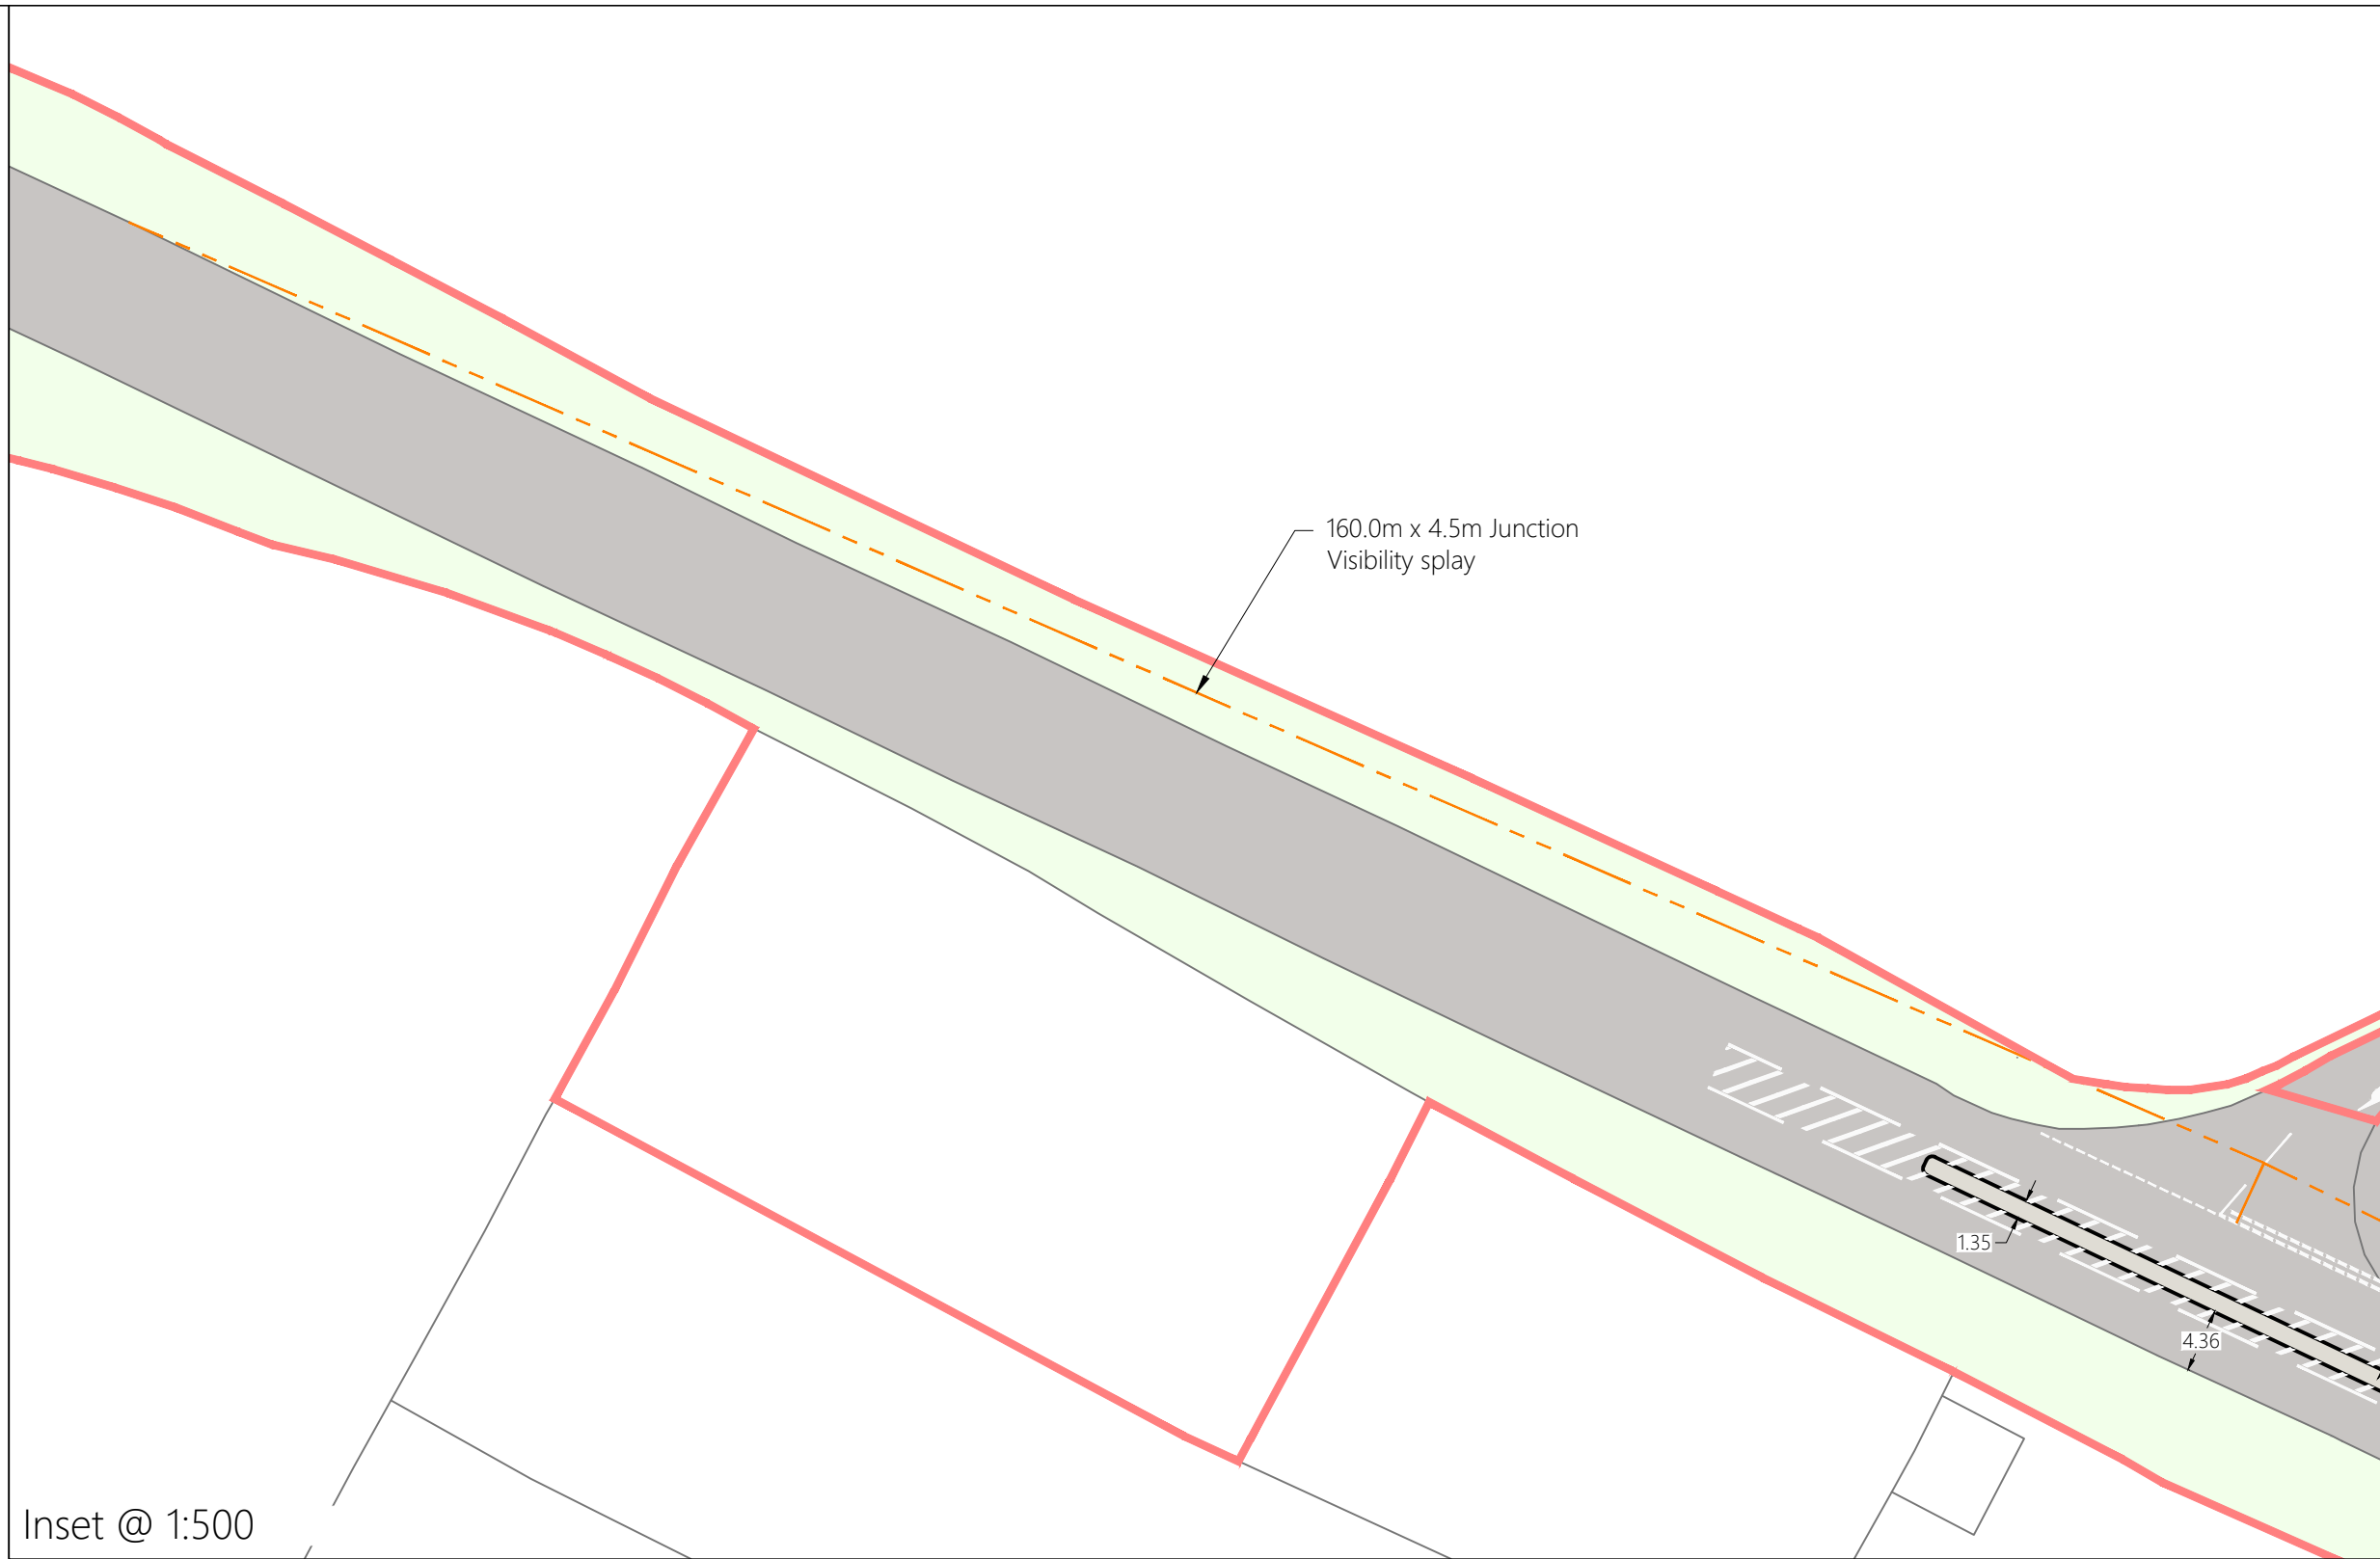

75.6m

4.36

- Existing traffic

- Key
- National Highways Boundary
 - Singalised Junction Intervisibility
 - 160.0m x 4.5m Junction Visibility Splay
 - 160.0m Signal Head Visibility

Ordinance Survey Licence number: 100057360				
Drawing Revisions				
Rev:	Drn:	Date:	Details:	Chk:
-	BM	01/10/2024	First issue	MS
A	BM	03/10/2024	Minor amendments	MS
B	BM	08/10/2024	Minor amendments	MS

A5 Watling Street / Woodford Lane / Drayton Lane Safety Enhancement Scheme

Scale:
1:500 @ A1

Revision:
B