


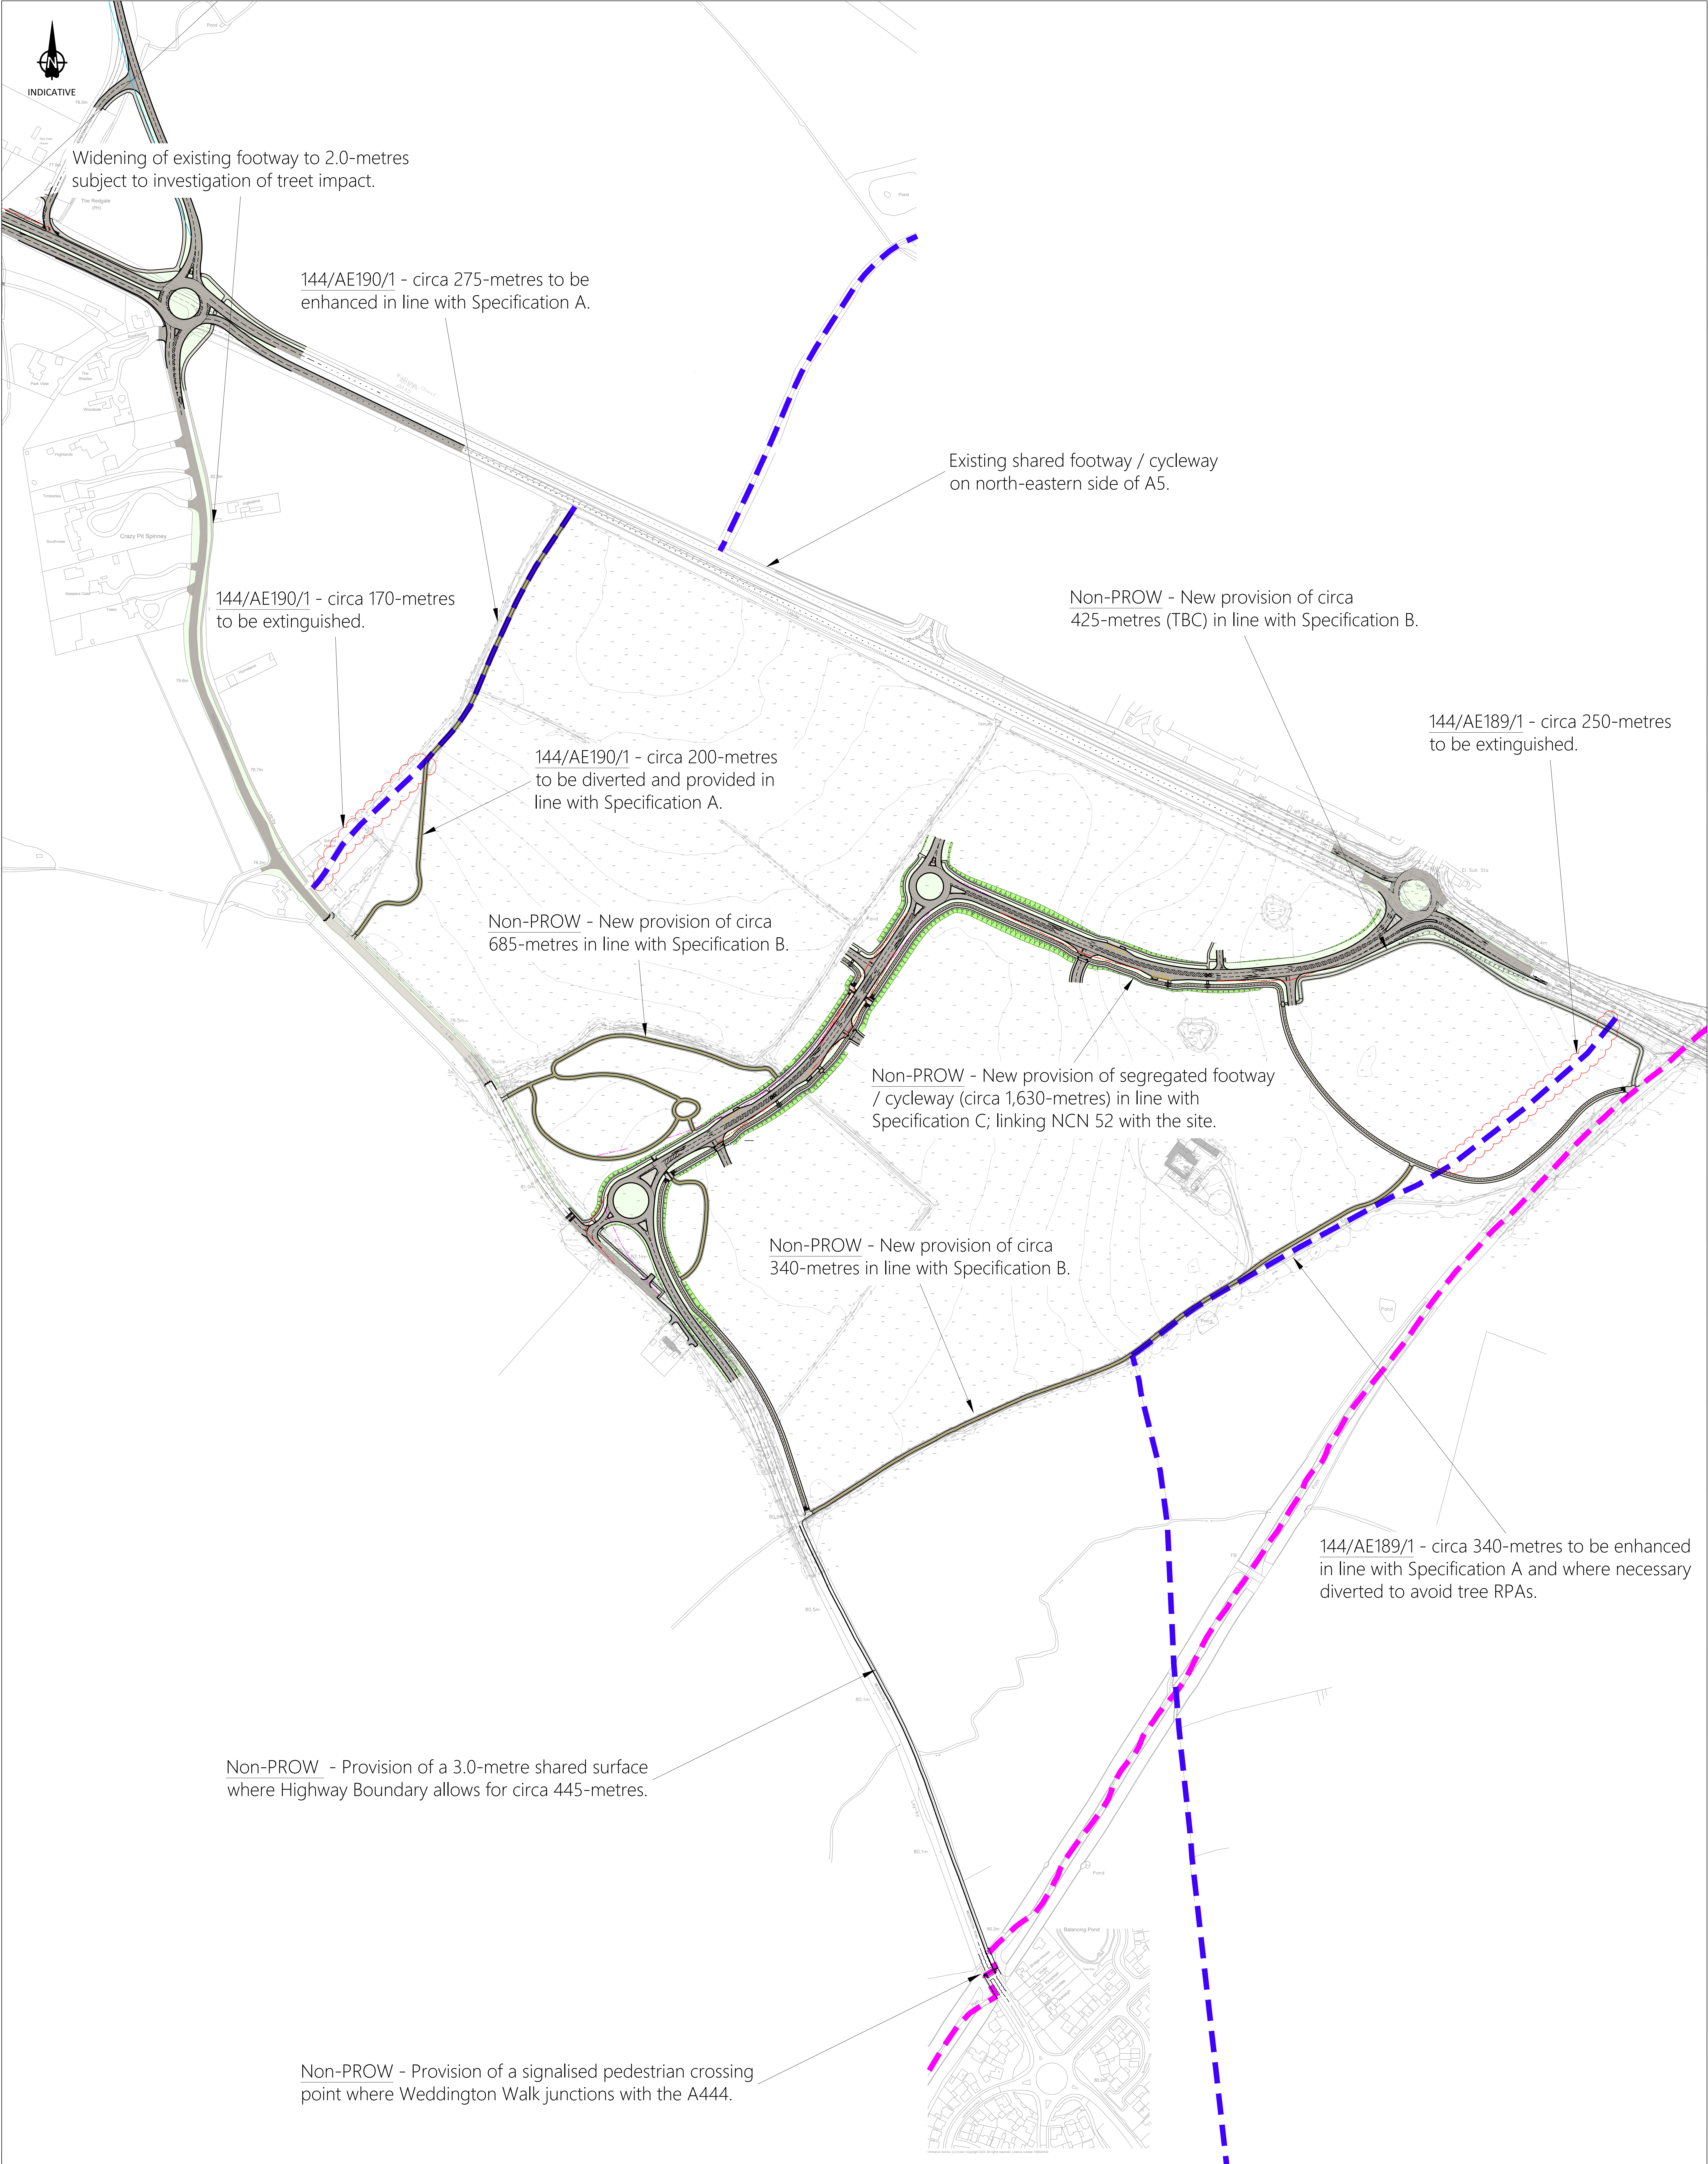

Notes

1. Do not scale from this drawing. All dimensions shown are in metres unless noted otherwise.

2. This drawing has been based upon topographical / Ordnance Survey information produced by others and Milestone Transport Planning cannot be held responsible for any discrepancies which may arise because of it.

Specifications key

Walks Margin

Unsealed Surface

Sealed Surface

1m

1m

2m

2m

Indicative PROW Improvements

A

1m

3m

1m

Minimum widths for width / amenity margins (bridges not included).

Indicative Non-PROW Routes

B

1m

3m

1m

C

0.5m

2m

3m

0.5m

Minimum widths for width / amenity margins (bridges not included).

Key

Footway

Cycleway

Verge

Landscaping

Unbound Footpath

Existing PROW Footpath

Existing PROW Footpath to be extinguished

National Cycle Route 52

Ordnance Survey Licence number: 100017160

Drawing Revisions

Rev.	Drn.	Date	Details
-	ZM	27/07/2023	First issue
A	ZM	02/09/2023	Revised layout
B	JB	16/12/2024	Revised layout

Client:

ERI MTP Ltd

Project:

MIRA Technology Park South Site

Title

Public Right of Way (PROW) Improvement Plan

MILESTONE

7 Ancells Court, Rye Close, Fleet, Hampshire, GU52 2UY

Tel: 01483 357889

Gateshead IBC, Mulgrave Terrace, Gateshead, NE8 1AN

Tel: 0191 338 7220

web: www.milestone.co.uk

Drawing Number:

17059/PROW/01

Scale:

1:2,000 @ A0

Revision:

B