




PROPOSED LAYOUT WITH PADGE HALL FARM MITIGATION

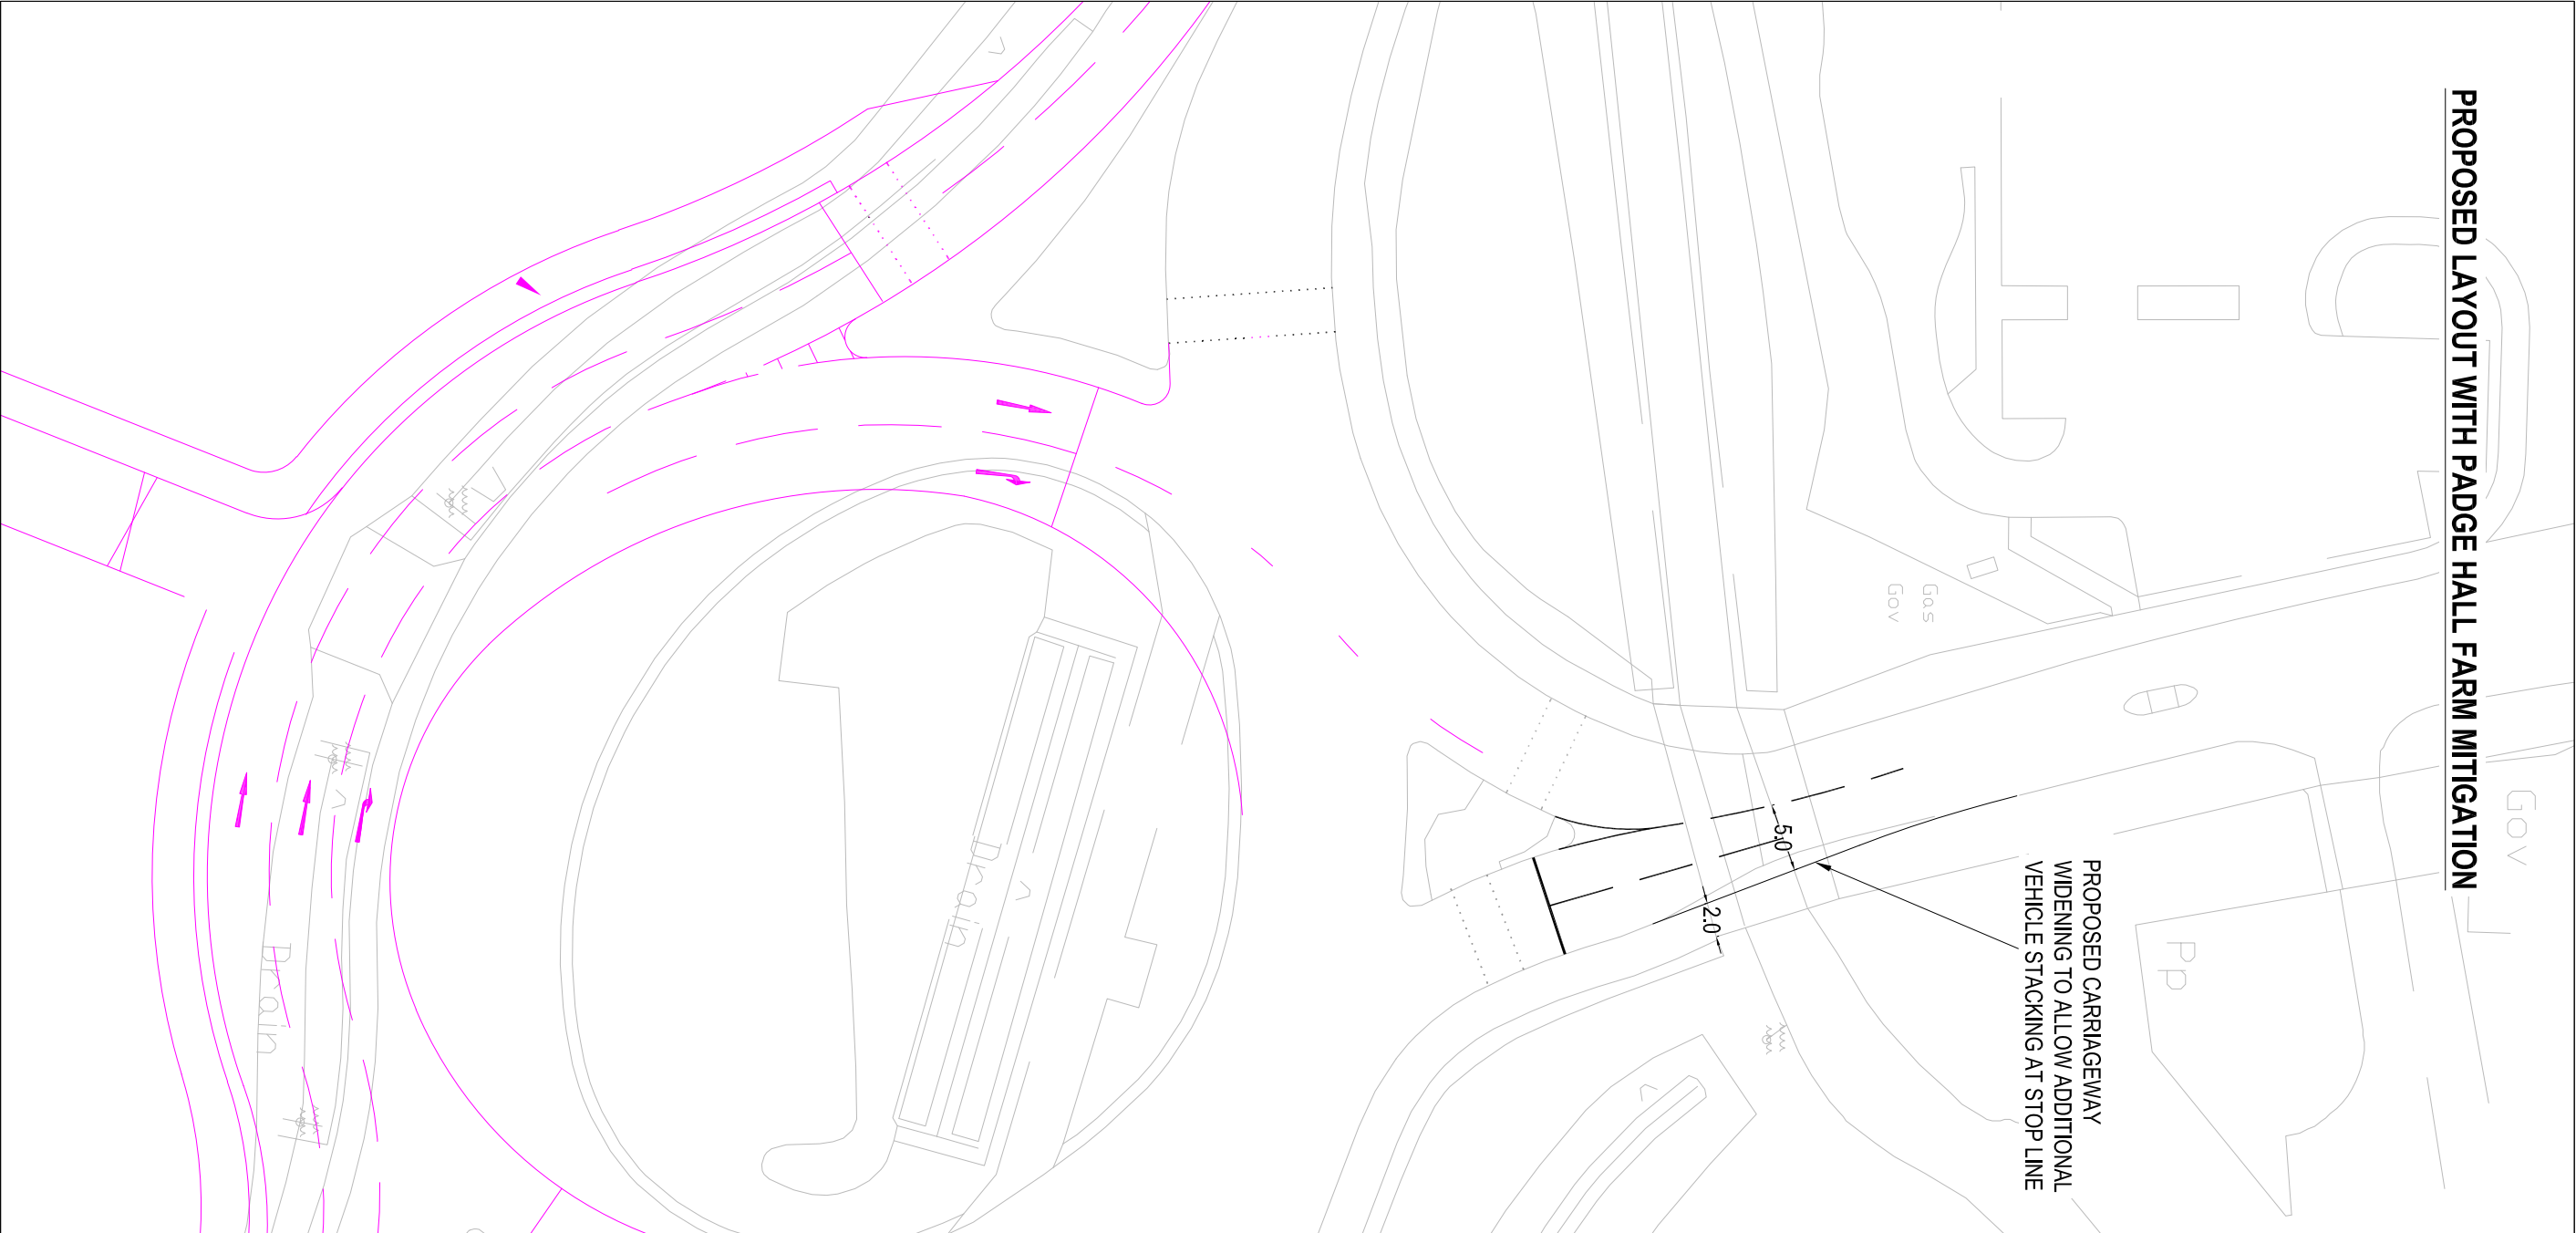

PROPOSED LAYOUT

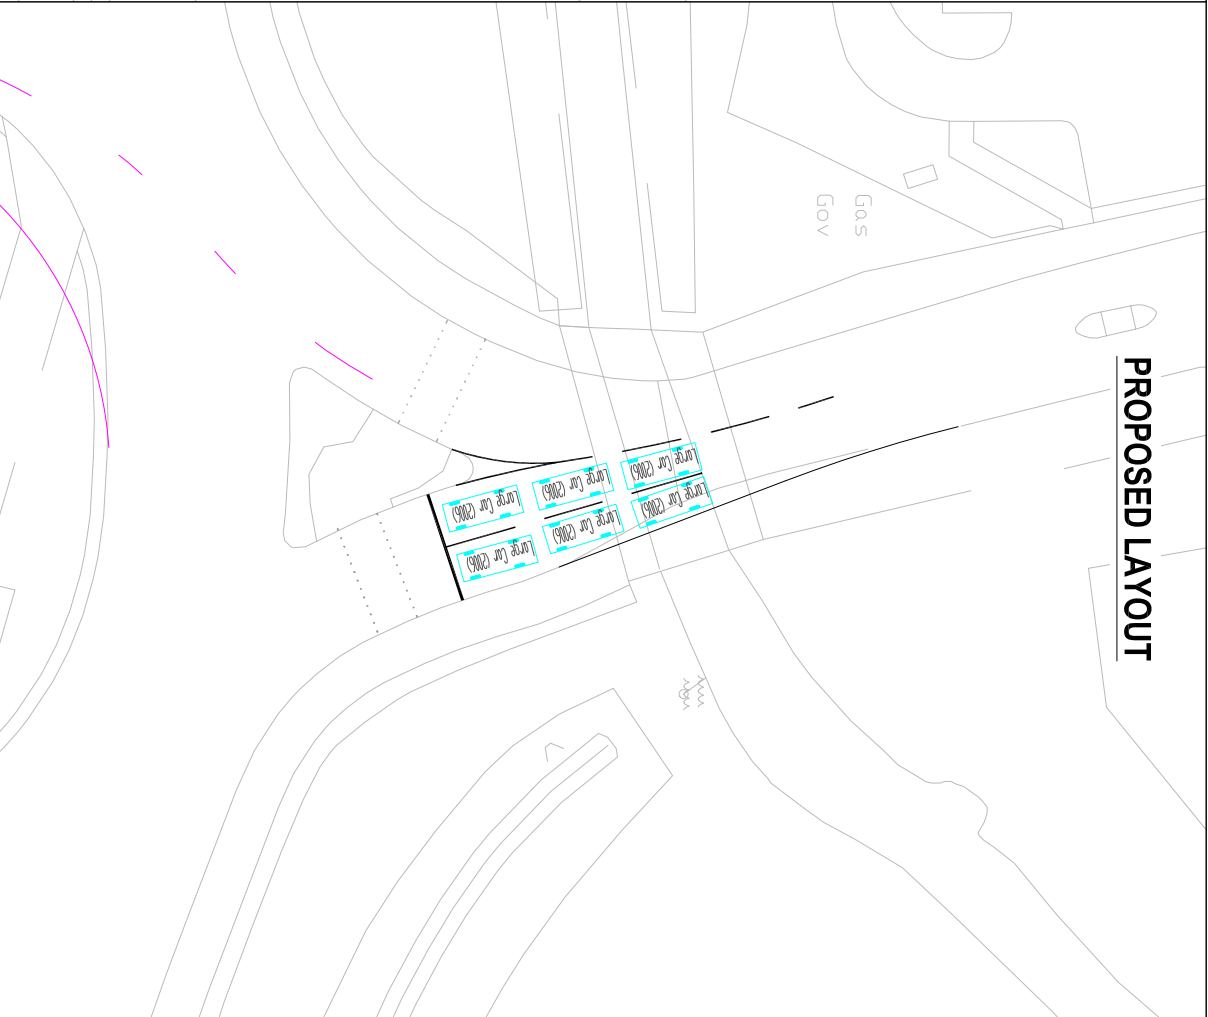

EXISTING LAYOUT

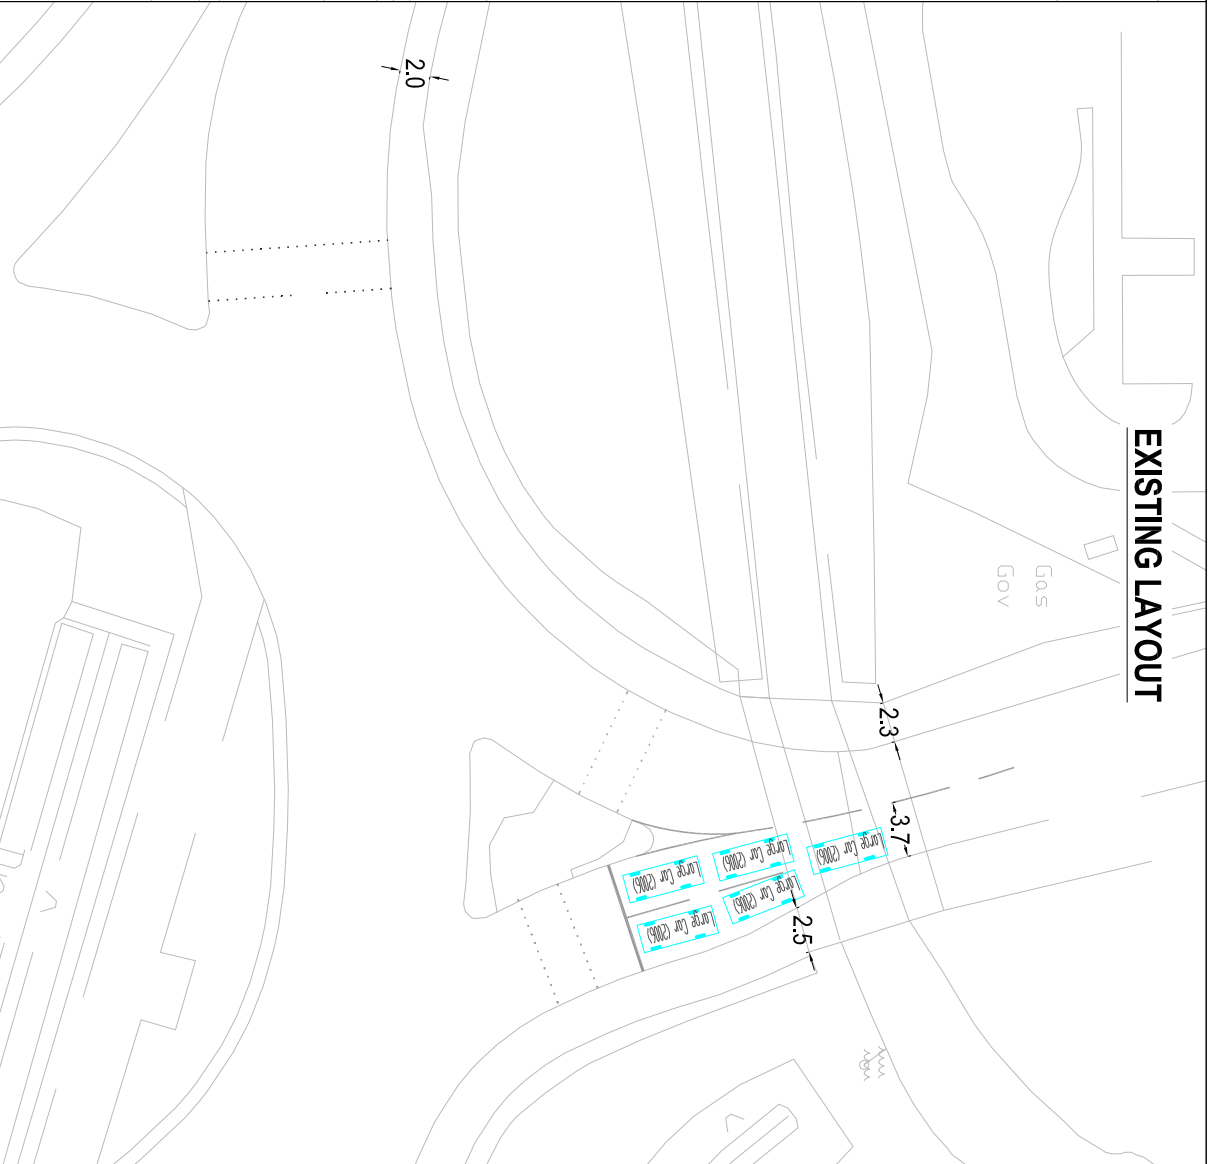

1. THIS DRAWING IS NOT TO BE SCALED FOR CONSTRUCTION PURPOSES.
2. THE CONTRACTOR SHALL CHECK ALL DIMENSIONS AND LEVELS ON SITE.
3. SPECIFIED DIMENSIONS RECORDED ON-SITE.

KEY

PADGE HALL FARM PROPOSED MITIGATION AS PER DRAWING ADC1839-DR-007 - P5

5.073

0.818 3.025

Large Car (2006)

Overall Length 5.073m

Overall Width 1.825m

Max Body Ground Clearance 0.310m

Max Track Width 1.831m

Lock to Lock Time 4.005s

Kerb to Kerb Turning Radius 5.900m

REV	DESCRIPTION	DATE	BY	AUTH

hub

TRANSPORT PLANNING LTD

Hub Transport Planning Ltd

Floor 1B

4 Temple Row

Birmingham

B2 5HG

T : 0121 454 5530

CLIENT
RICHBOROUGH ESTATES

PROJECT
NORTH HINCKLEY

TITLE
A5/A47 DODWELLS ROUNDABOUT
PROPOSED MITIGATION

DRAWN	AUTHORISED	SCALE	SHEET SIZE	DATE
JC	JP	1:500	A2	23.05.23
PROJECT NO.	013	DRAWING NO.	-	REV
T19595				