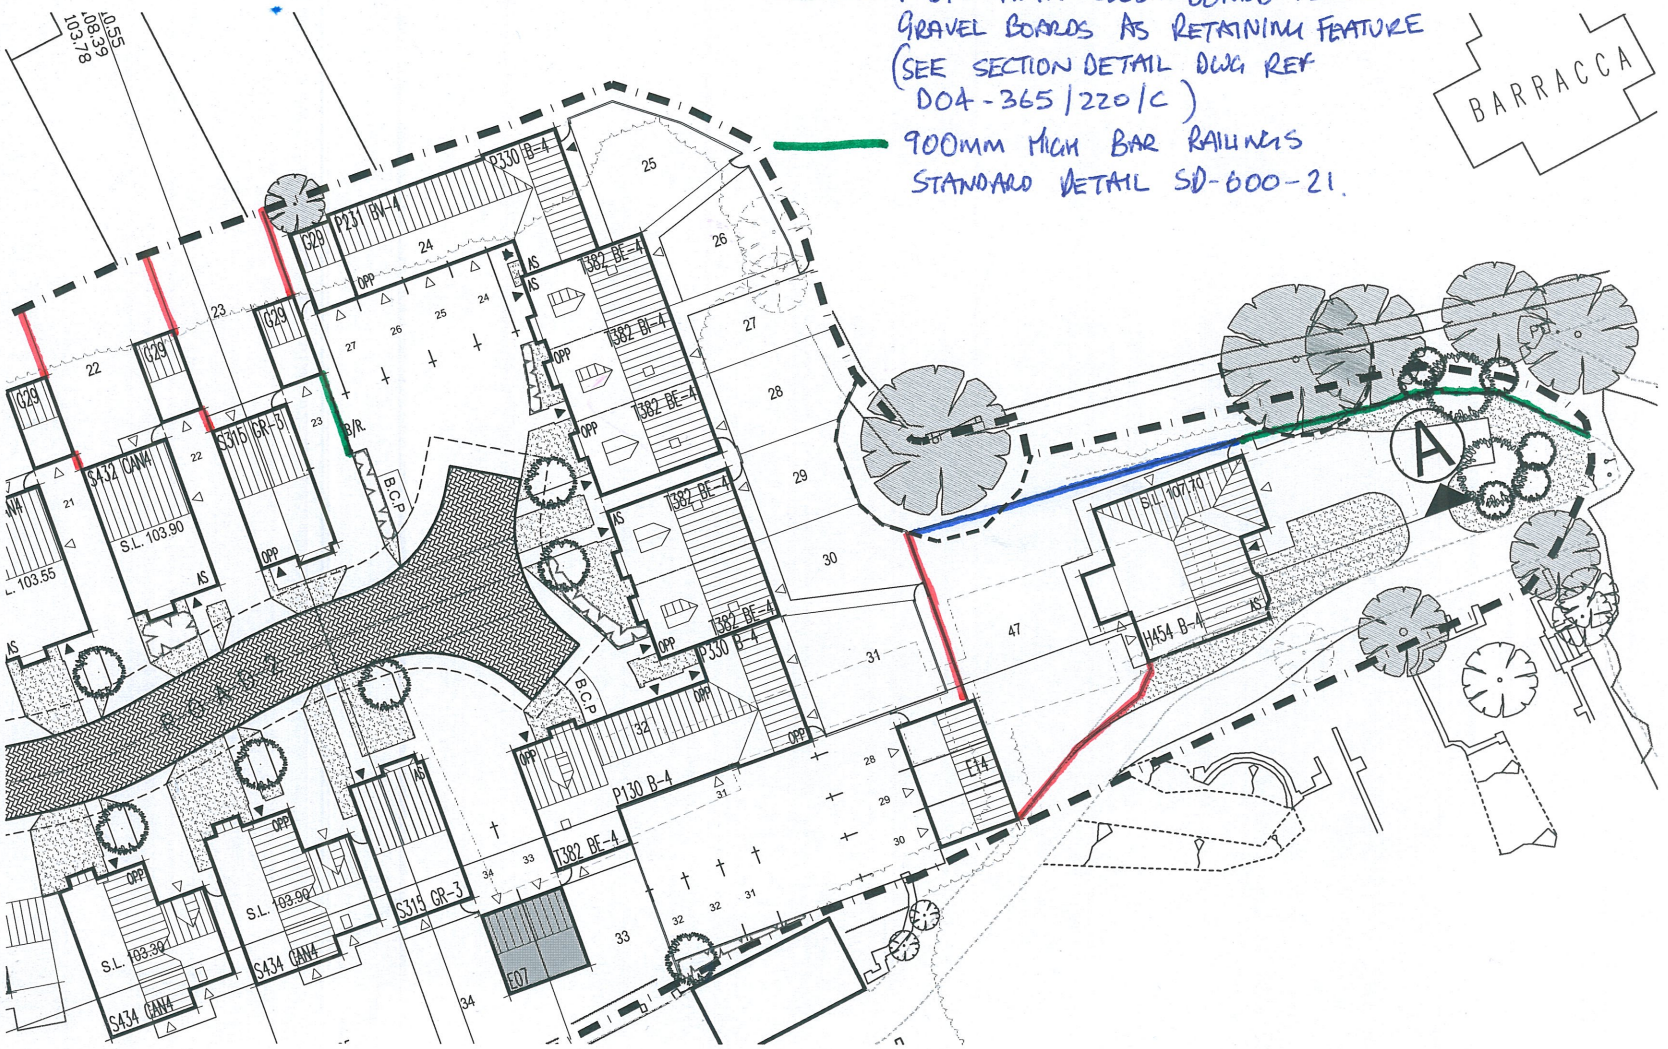

1·8m High Close Board Fence
Standard Detail SD-600-13
1·8m High Close Board Fence With
Gravel Boards As Retaining Feature
(See Section Detail Dwg Ref
D04-365/220/C)
900mm High Bar Railings
Standard Detail SD-600-21.
BARRACCA
A
Access Road
S.L. 103.90
S.L. 107.70
P330 B-4
P237 BN-4
T382 BE-4
S315 GR-3
S434 CAN4
S432 CAN4
H454 B-4
P130 B-4
E07
E14
B/R.
B.C.P.
OPP
A/S