


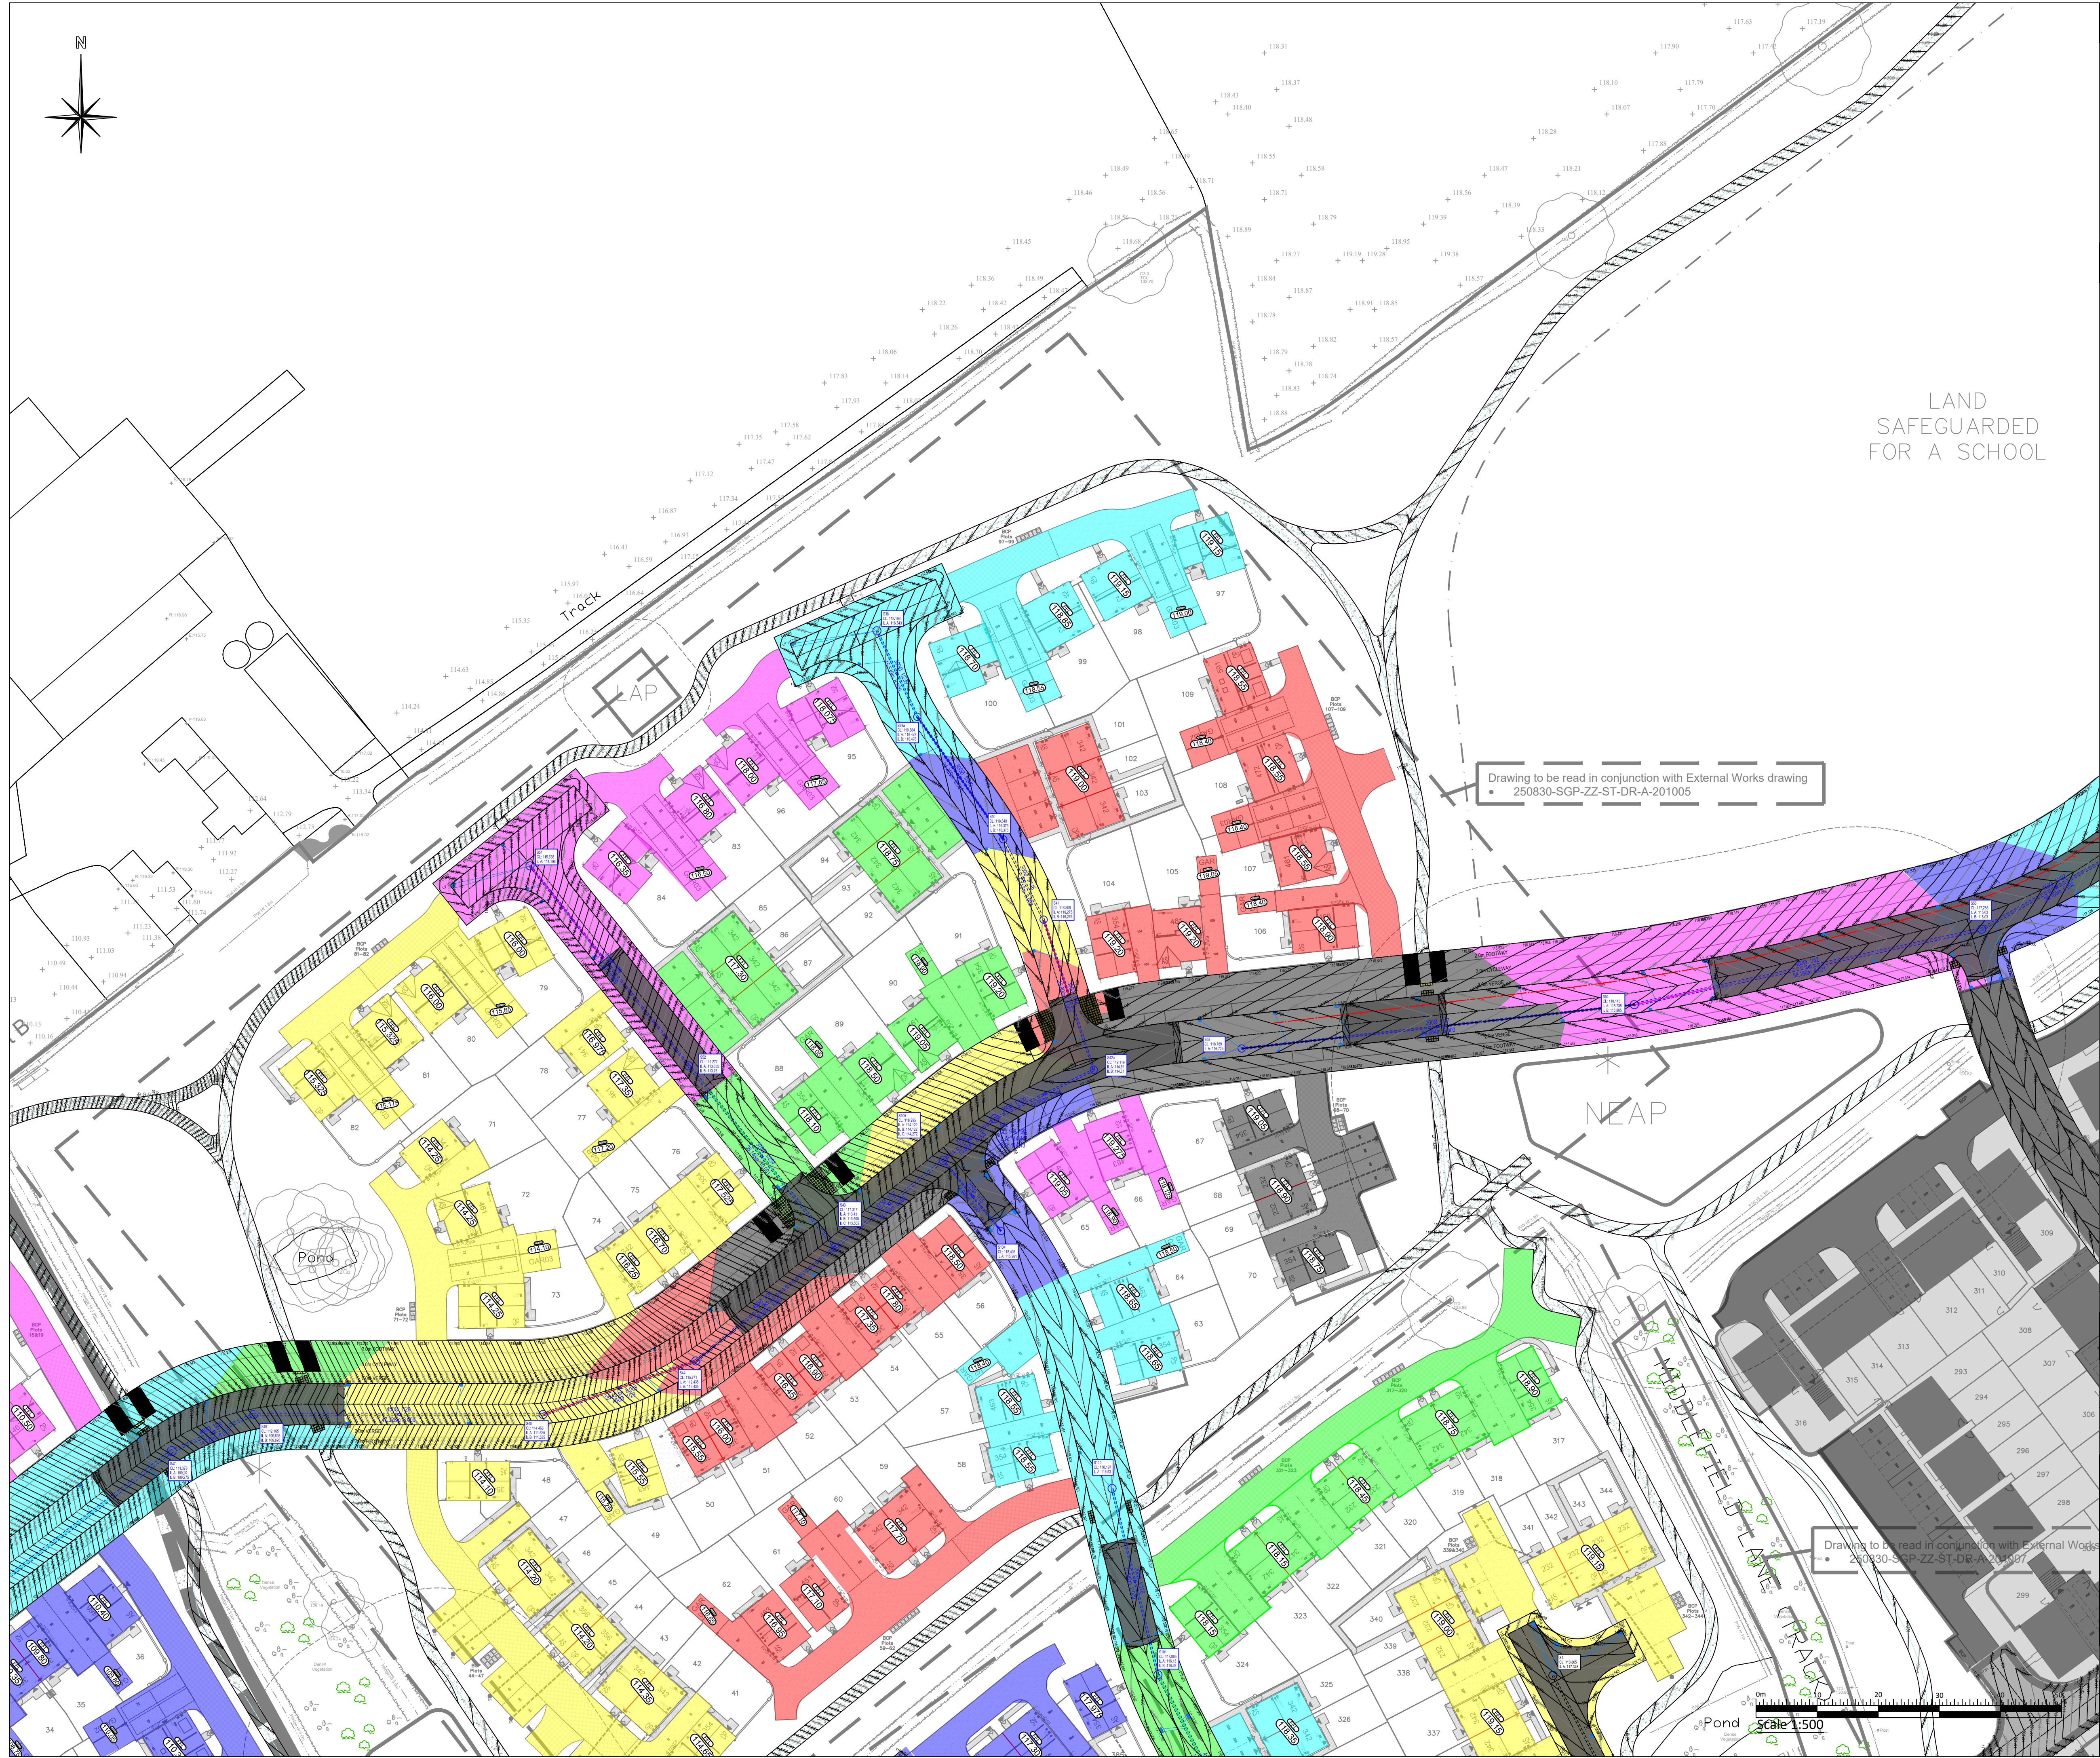

- 1.1. THIS DRAWING IS COPYRIGHT AND SHOULD NOT BE REPRODUCED IN WHOLE OR PART WITHOUT THE WRITTEN CONSENT OF AJP MIDLANDS LTD.
- 1.2. DO NOT SCALE FROM THIS DRAWING
- 1.3. ALL DIMENSIONS TO BE CHECKED ON SITE AND CO-ORDINATE WITH RELEVANT ARCHITECT'S DRAWINGS. ANY DISCREPANCIES TO BE REPORTED TO ENGINEER prior TO CONSTRUCTION
- 1.4. ALL DIMENSIONS IN METERS UNLESS NOTED OTHERWISE.
- 1.5. ALL LEVELS IN METERS
- 1.6. NOTES HEREON SHALL NOT BE MODIFIED WITHOUT THE WRITTEN APPROVAL OF THE ENGINEER
- 1.7. THIS DRAWING IS TO BE READ IN CONJUNCTION WITH ALL RELEVANT ENGINEERS DRAWINGS & SPECIFICATIONS
- 1.8. GULLIES WITH SHARED SURFACES OR NEAR TO PEDESTRIAN CROSSINGS SHOULD BE CLASS D400 'PEDESTRIAN FRIENDLY' ITEMS.

KEY

* AREA INCLUDED 10% UPLIFT WITH URBAN CREEP WHERE APPLICABLE WITHIN THE EXTENTS OF

DRAWING STATUS		INFORMATION	
----------------	--	-------------	--

ARCHITECT

STATUS	AJP PROJECT No.	PROJECT	ORIGINATOR	VOL / SYS	LEVEL	TYPE	ROLE	DRAWING No.	REV:
25	1000-100	2501	100	25	25	25	25	2501	2501

1900 IH IH KG CS APRIL 2026

