
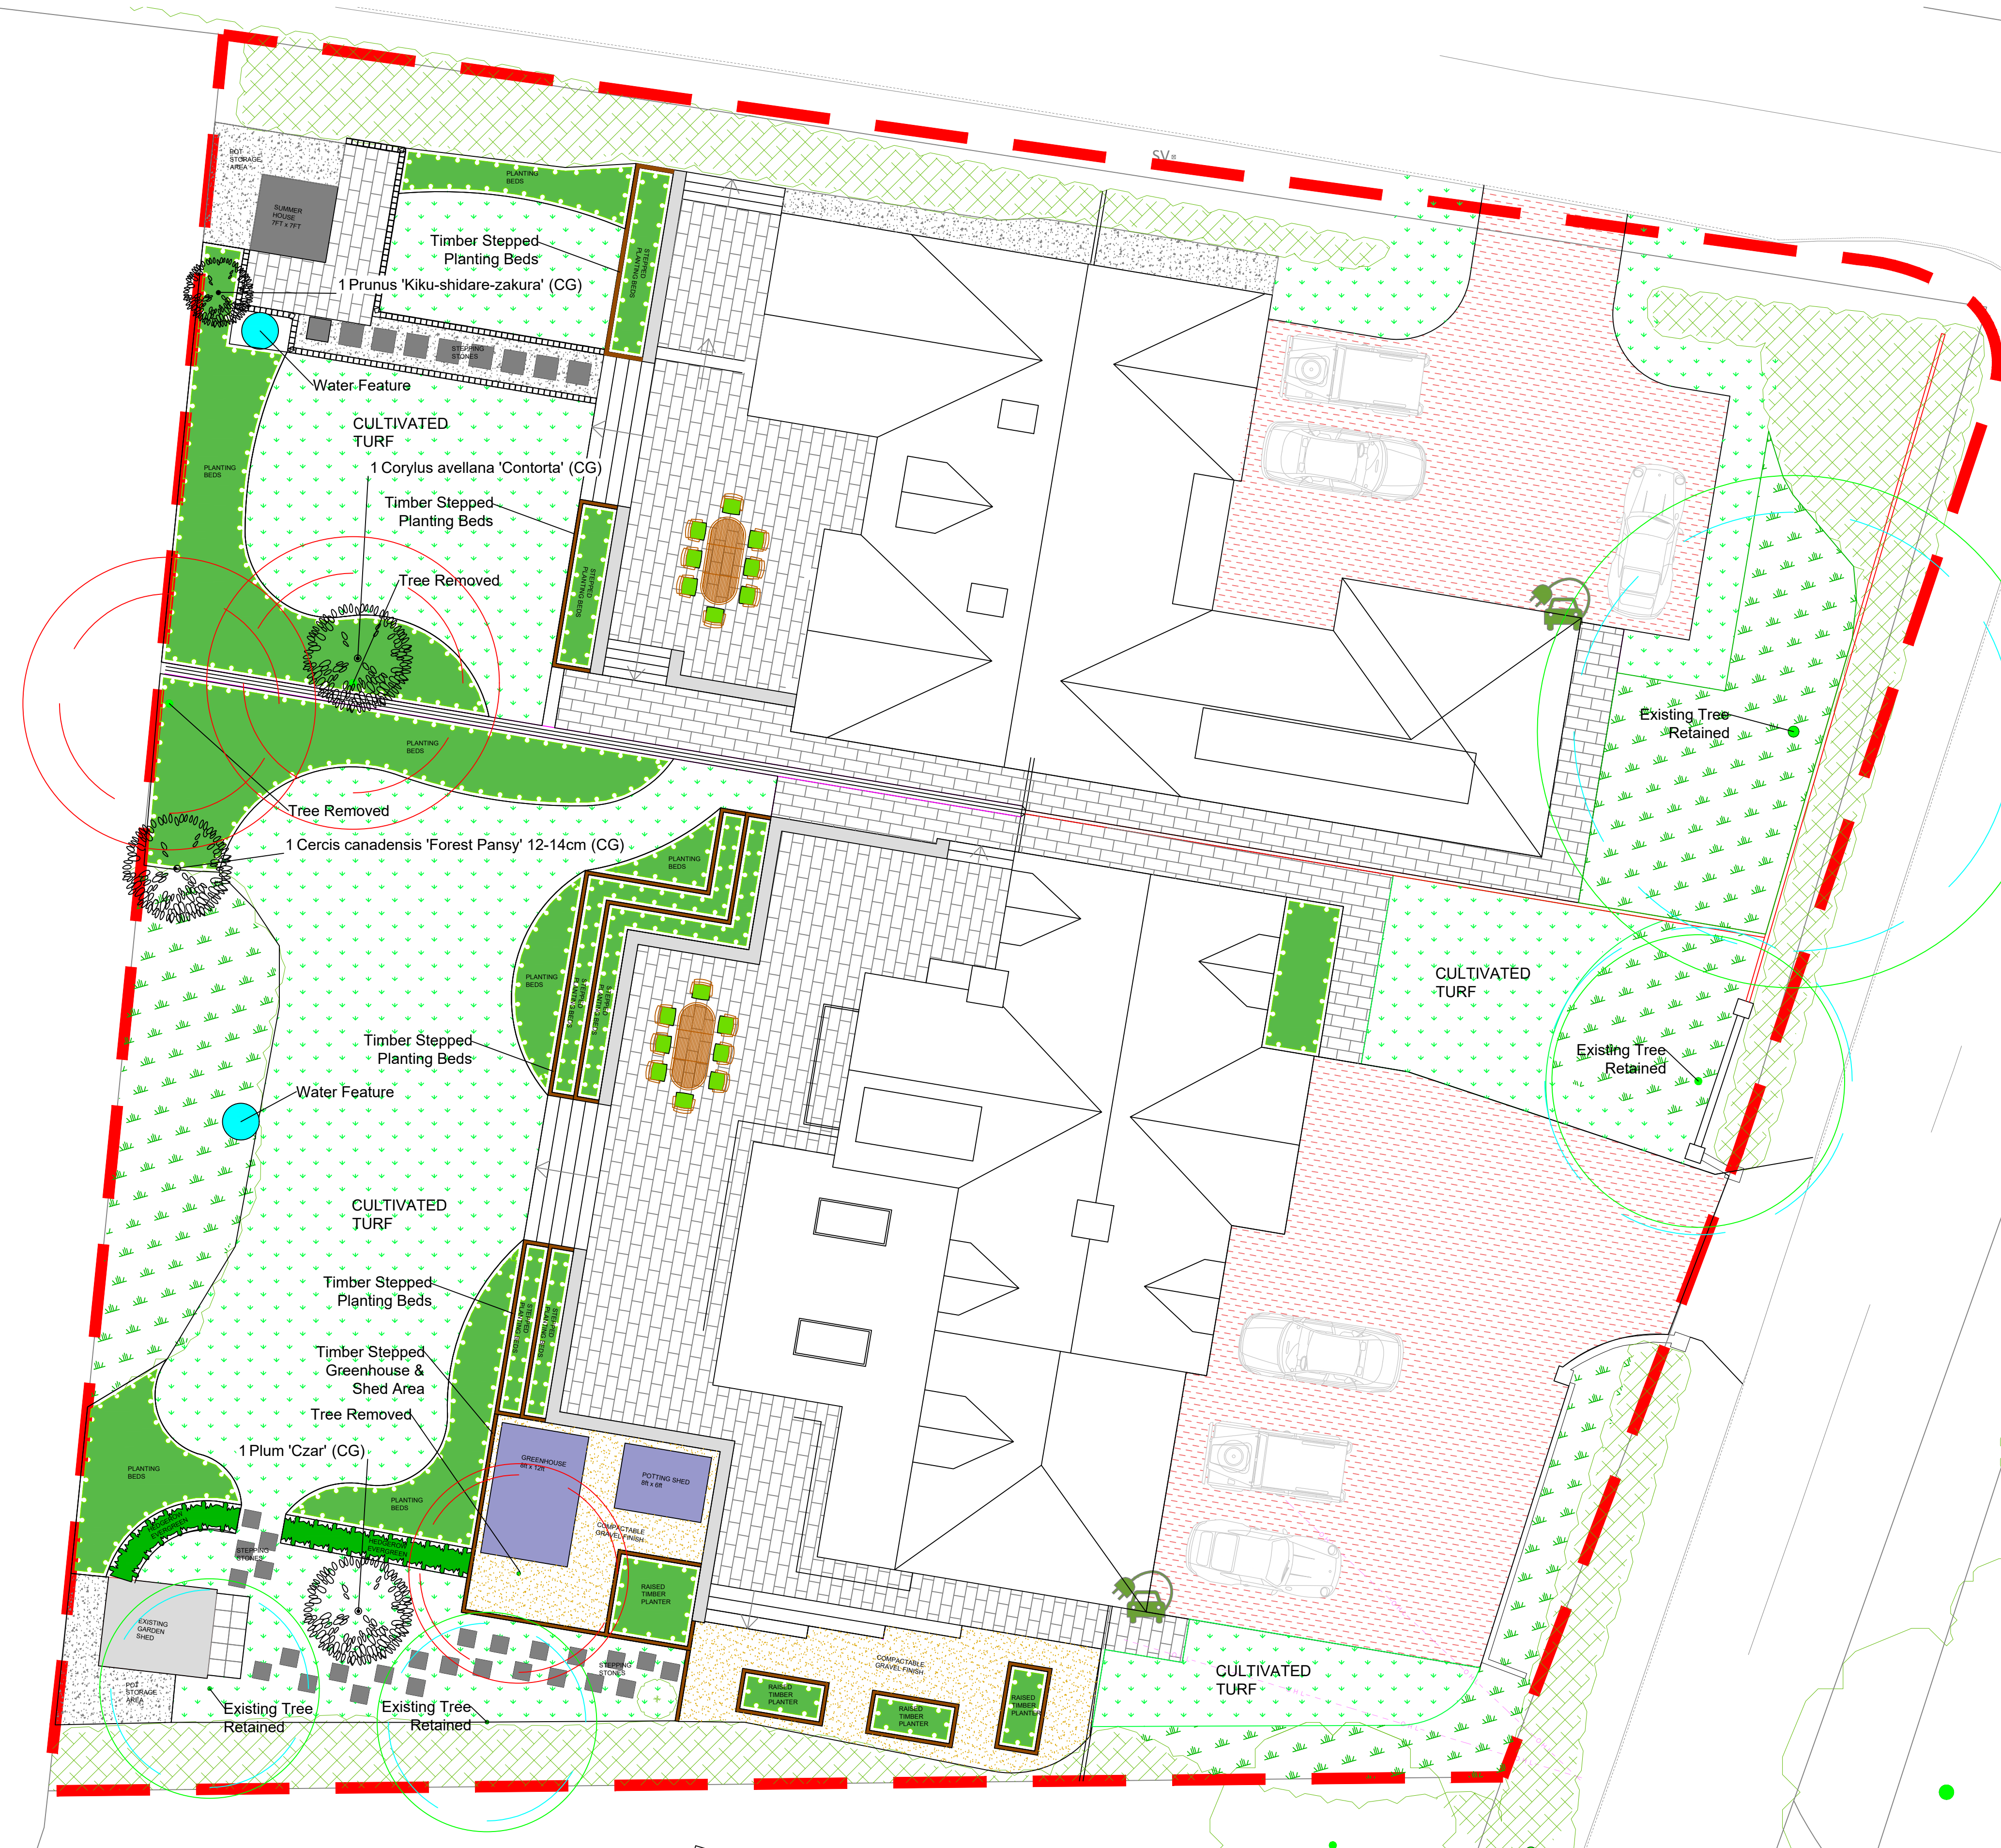


- KEY**
- Proposed Trees
  - Proposed Hedges
  - Proposed Shrubs
  - Proposed Cultivated Turf
  - Existing Vegetation Retained
  - Existing Hedges & Vegetation
  - Permeable Resin Bound Surface
  - Paving Slab Finish
  - Compactable Gravel Finish
  - Ornamental Gravel Finish
  - Existing Trees Remove
  - Existing Trees Retainer
  - Timber Retaining Walls & Planters

Landscaping Schedule

| Trees        |                                  |           |         |          |        |
|--------------|----------------------------------|-----------|---------|----------|--------|
| Abbreviation | Species                          | Height    | Girth   | Pot Size | Number |
| CERCAFP      | Cercis canadensis 'Forest Pansy' | 350-400cm | 12-14cm | (CG)     | 1      |
| CORAVC       | Corylus avellana 'Contorta'      | 175-200cm |         | (CG)     | 1      |
| PLUCZ        | Plum 'Czar'                      | 100-125cm |         | (CG)     | 1      |
| PRUKI        | Prunus 'Kiku-shidare-zakura'     | 175-200cm |         | (CG)     | 1      |

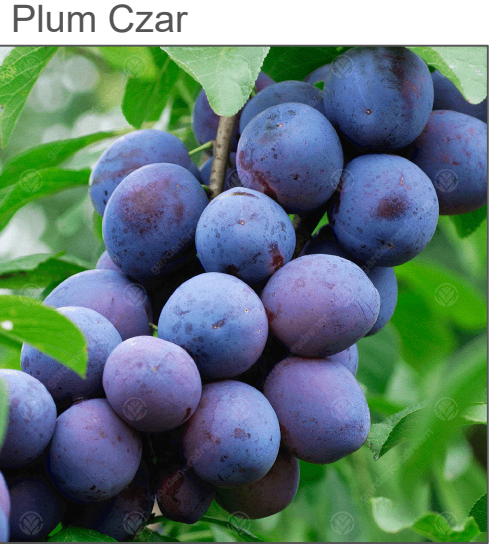

Tiered Timber Retaining Wall Example



| Rev | Comments | Date |
|-----|----------|------|
|     |          |      |



Landscaping Design, Management & Consultancy

The Knoll, Leicester Road, Earl Shilton, Leicester, LE9 7TJ  
Tel: (01455) 850250  
email: jon.king@eastmidlandslanscaping.co.uk

© This drawing and the building works depicted are the copyright of East Midlands Landscaping Ltd and may not be reproduced or amended except by written permission. No liability will be accepted for amendments made by other persons.

Title: Landscaping Plan

Client: Springbourne Homes

Project: Green Crest  
Higham Lane, Stoke Golding  
CV13 6EY

| Project | Org | Vol | Level | File Type | Form | Role | Sheet |
|---------|-----|-----|-------|-----------|------|------|-------|
| 1225    | EML | XX  | XX    | DR        | D    | L    | 01    |

|             |          |           |            |
|-------------|----------|-----------|------------|
| Status:     | Planning | Date:     | 07.07.2023 |
| Drawn:      | JG       | Revision: |            |
| EML JOB NO: | 1219     | Scale:    | 1:100 @ A1 |