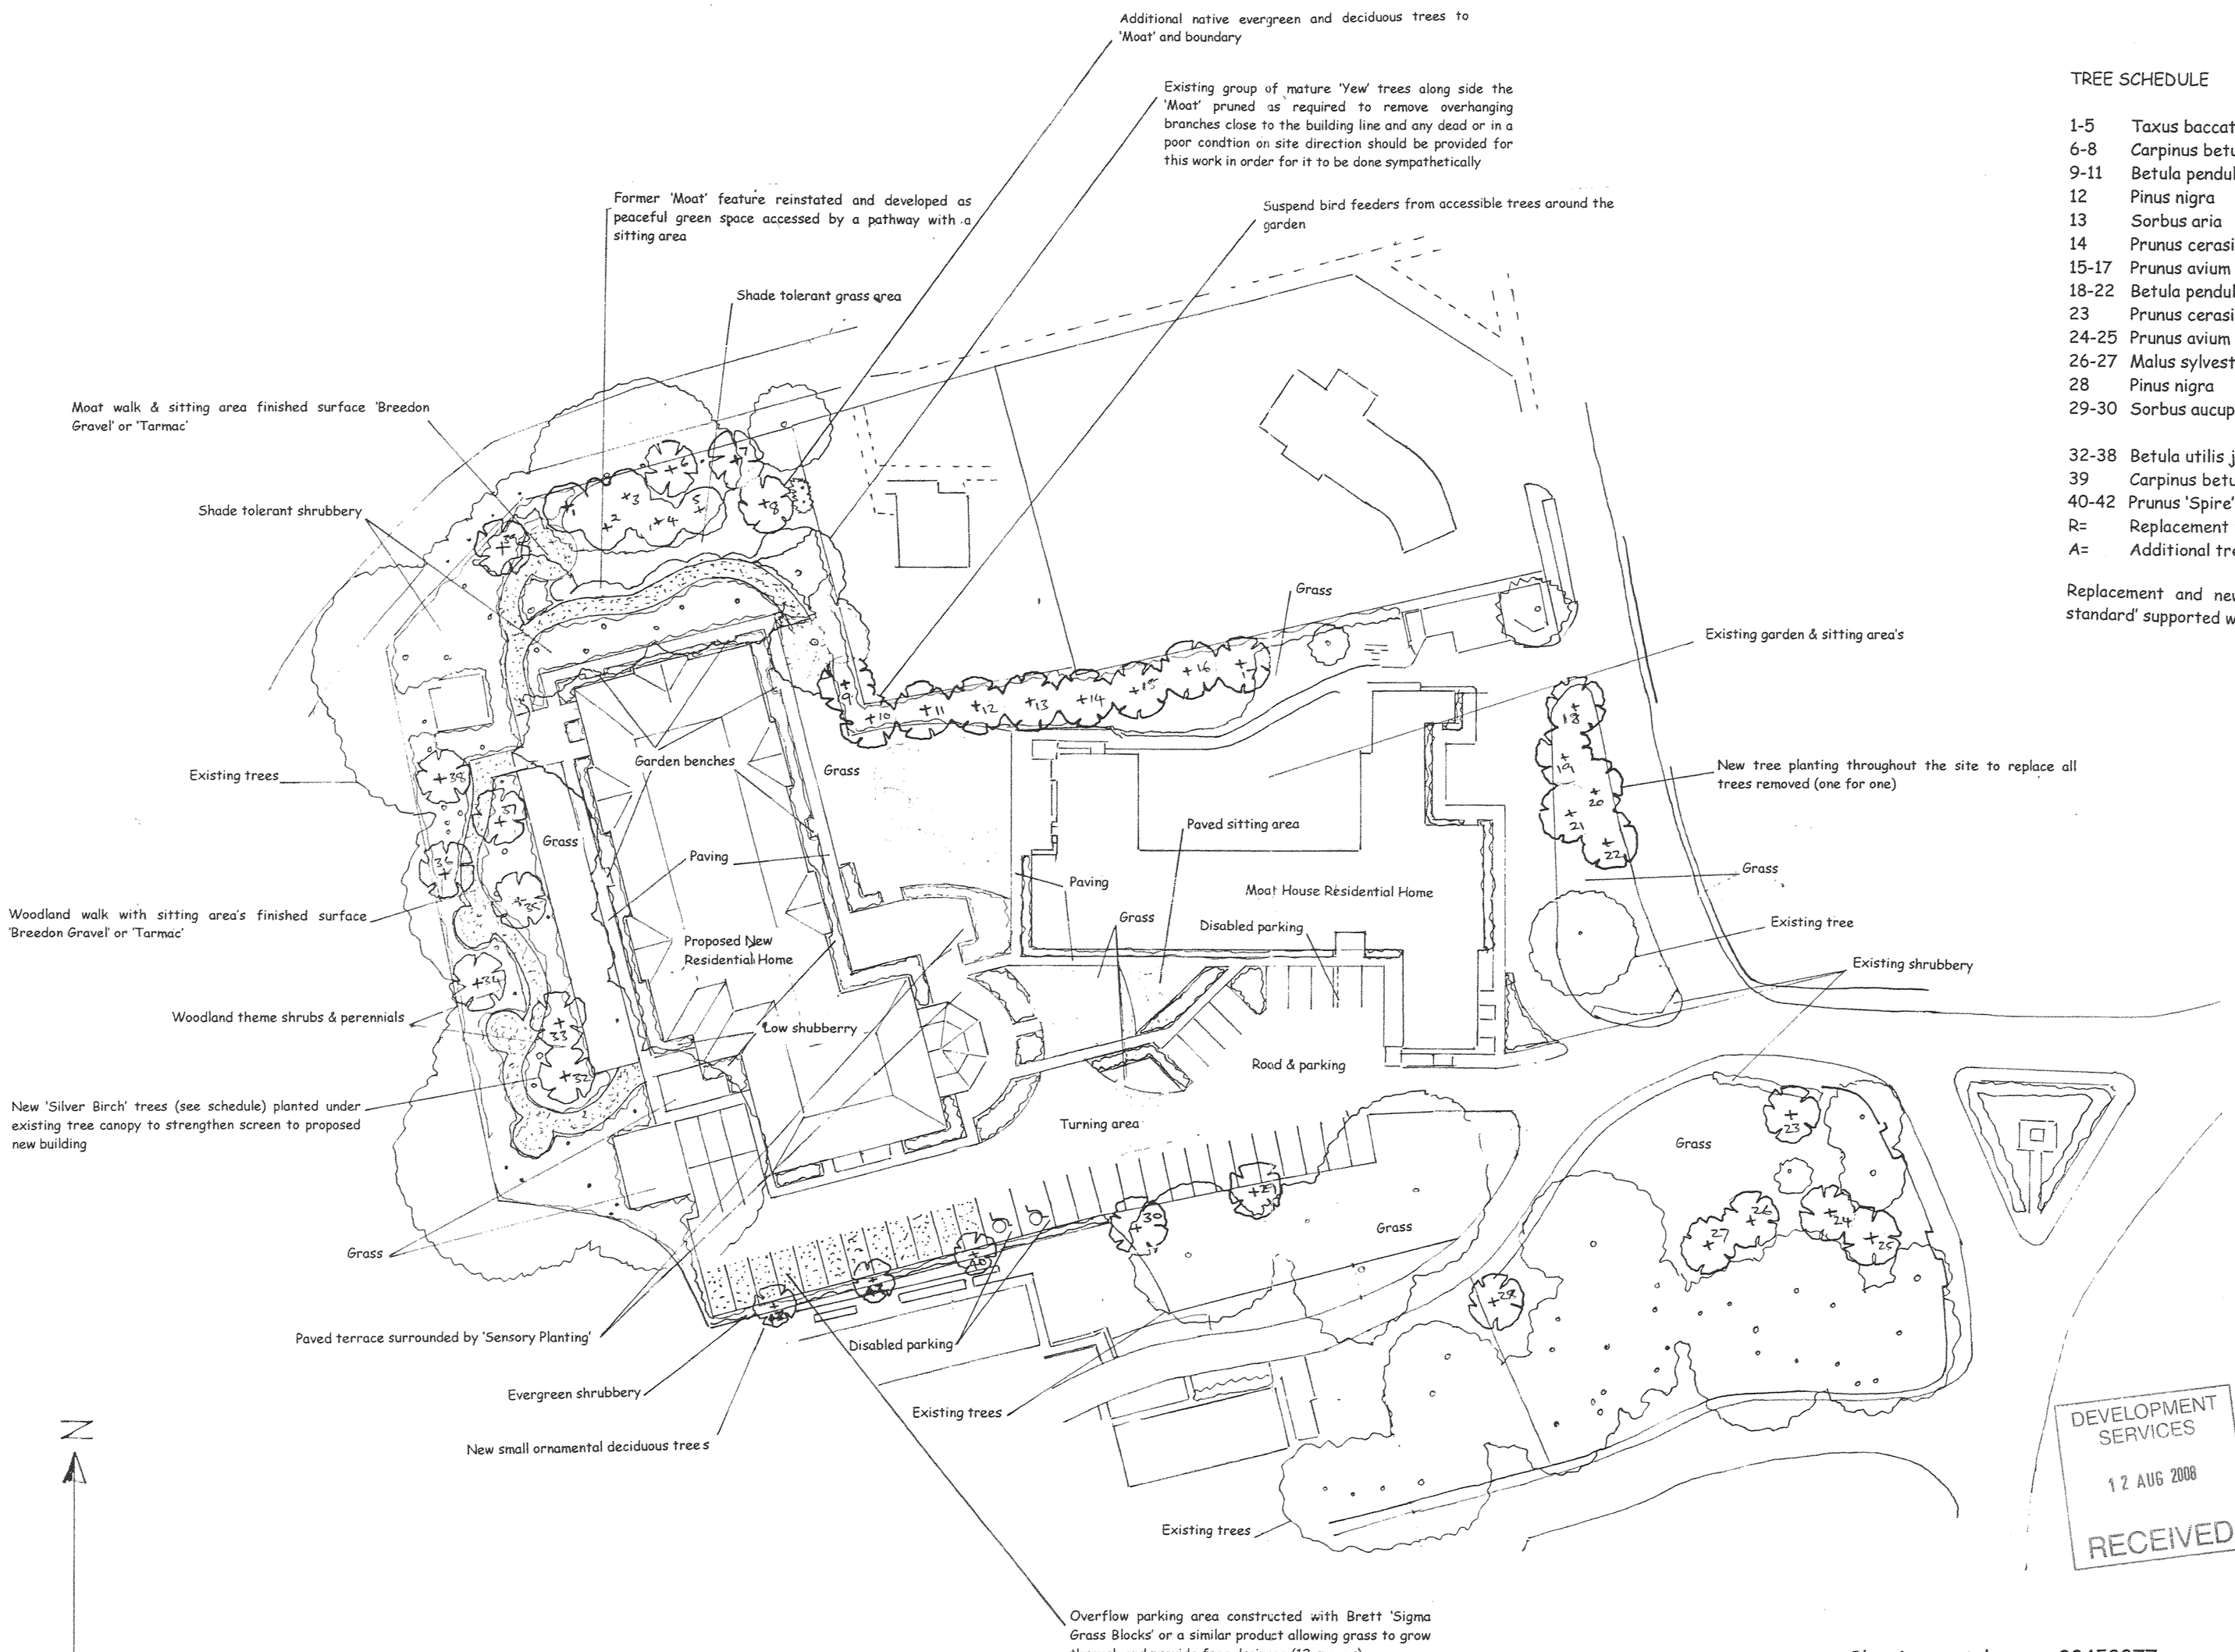

TREE SCHEDULE

1-5	Taxus baccata Fastigiata	R
6-8	Carpinus betulus Fastigiata	R
9-11	Betula pendula	R
12	Pinus nigra	R
13	Sorbus aria	R
14	Prunus cerasifera (Myrobalan)	R
15-17	Prunus avium	R
18-22	Betula pendula	A
23	Prunus cerasifera (Myrobalan)	R
24-25	Prunus avium	R
26-27	Malus sylvestris (Crab Apple)	R
28	Pinus nigra	R
29-30	Sorbus aucuparia (Rowan)	R
32-38	Betula utilis jacquemontii	A
39	Carpinus betulus Fastigiata	R
40-42	Prunus 'Spire'	A

R= Replacement tree (see additional notes)
A= Additional tree

Replacement and new trees to be 'Heavy standard' supported with a stake and tie

Project:	Proposed Landscaping Scheme & Tree Schedule **(Amended)**
Clients:	Adept Care Group
Address:	Moat House Residential Home New Road Burbage Leicestershire
Drawn by:	Peter Stevens
Date:	**August 2008**
Scale:	1:500
Drawing No:	08040115 **e**

© **Peter Stevens Garden Design 2008**

DEVELOPMENT SERVICES
12 AUG 2008
RECEIVED

Planning portal no. pp-00458077

Information relating to the tree schedule and the drawing has been prepared using a site plan and additional information provided by Adept Care Group

Peter Stevens Garden Design
2 Merry Lees Road
Newbold Heath
Newbold Verdon
LE9 9NR
Tel: 01455 824832
Email: info@psgdesigns.co.uk
www.psgdesigns.co.uk