


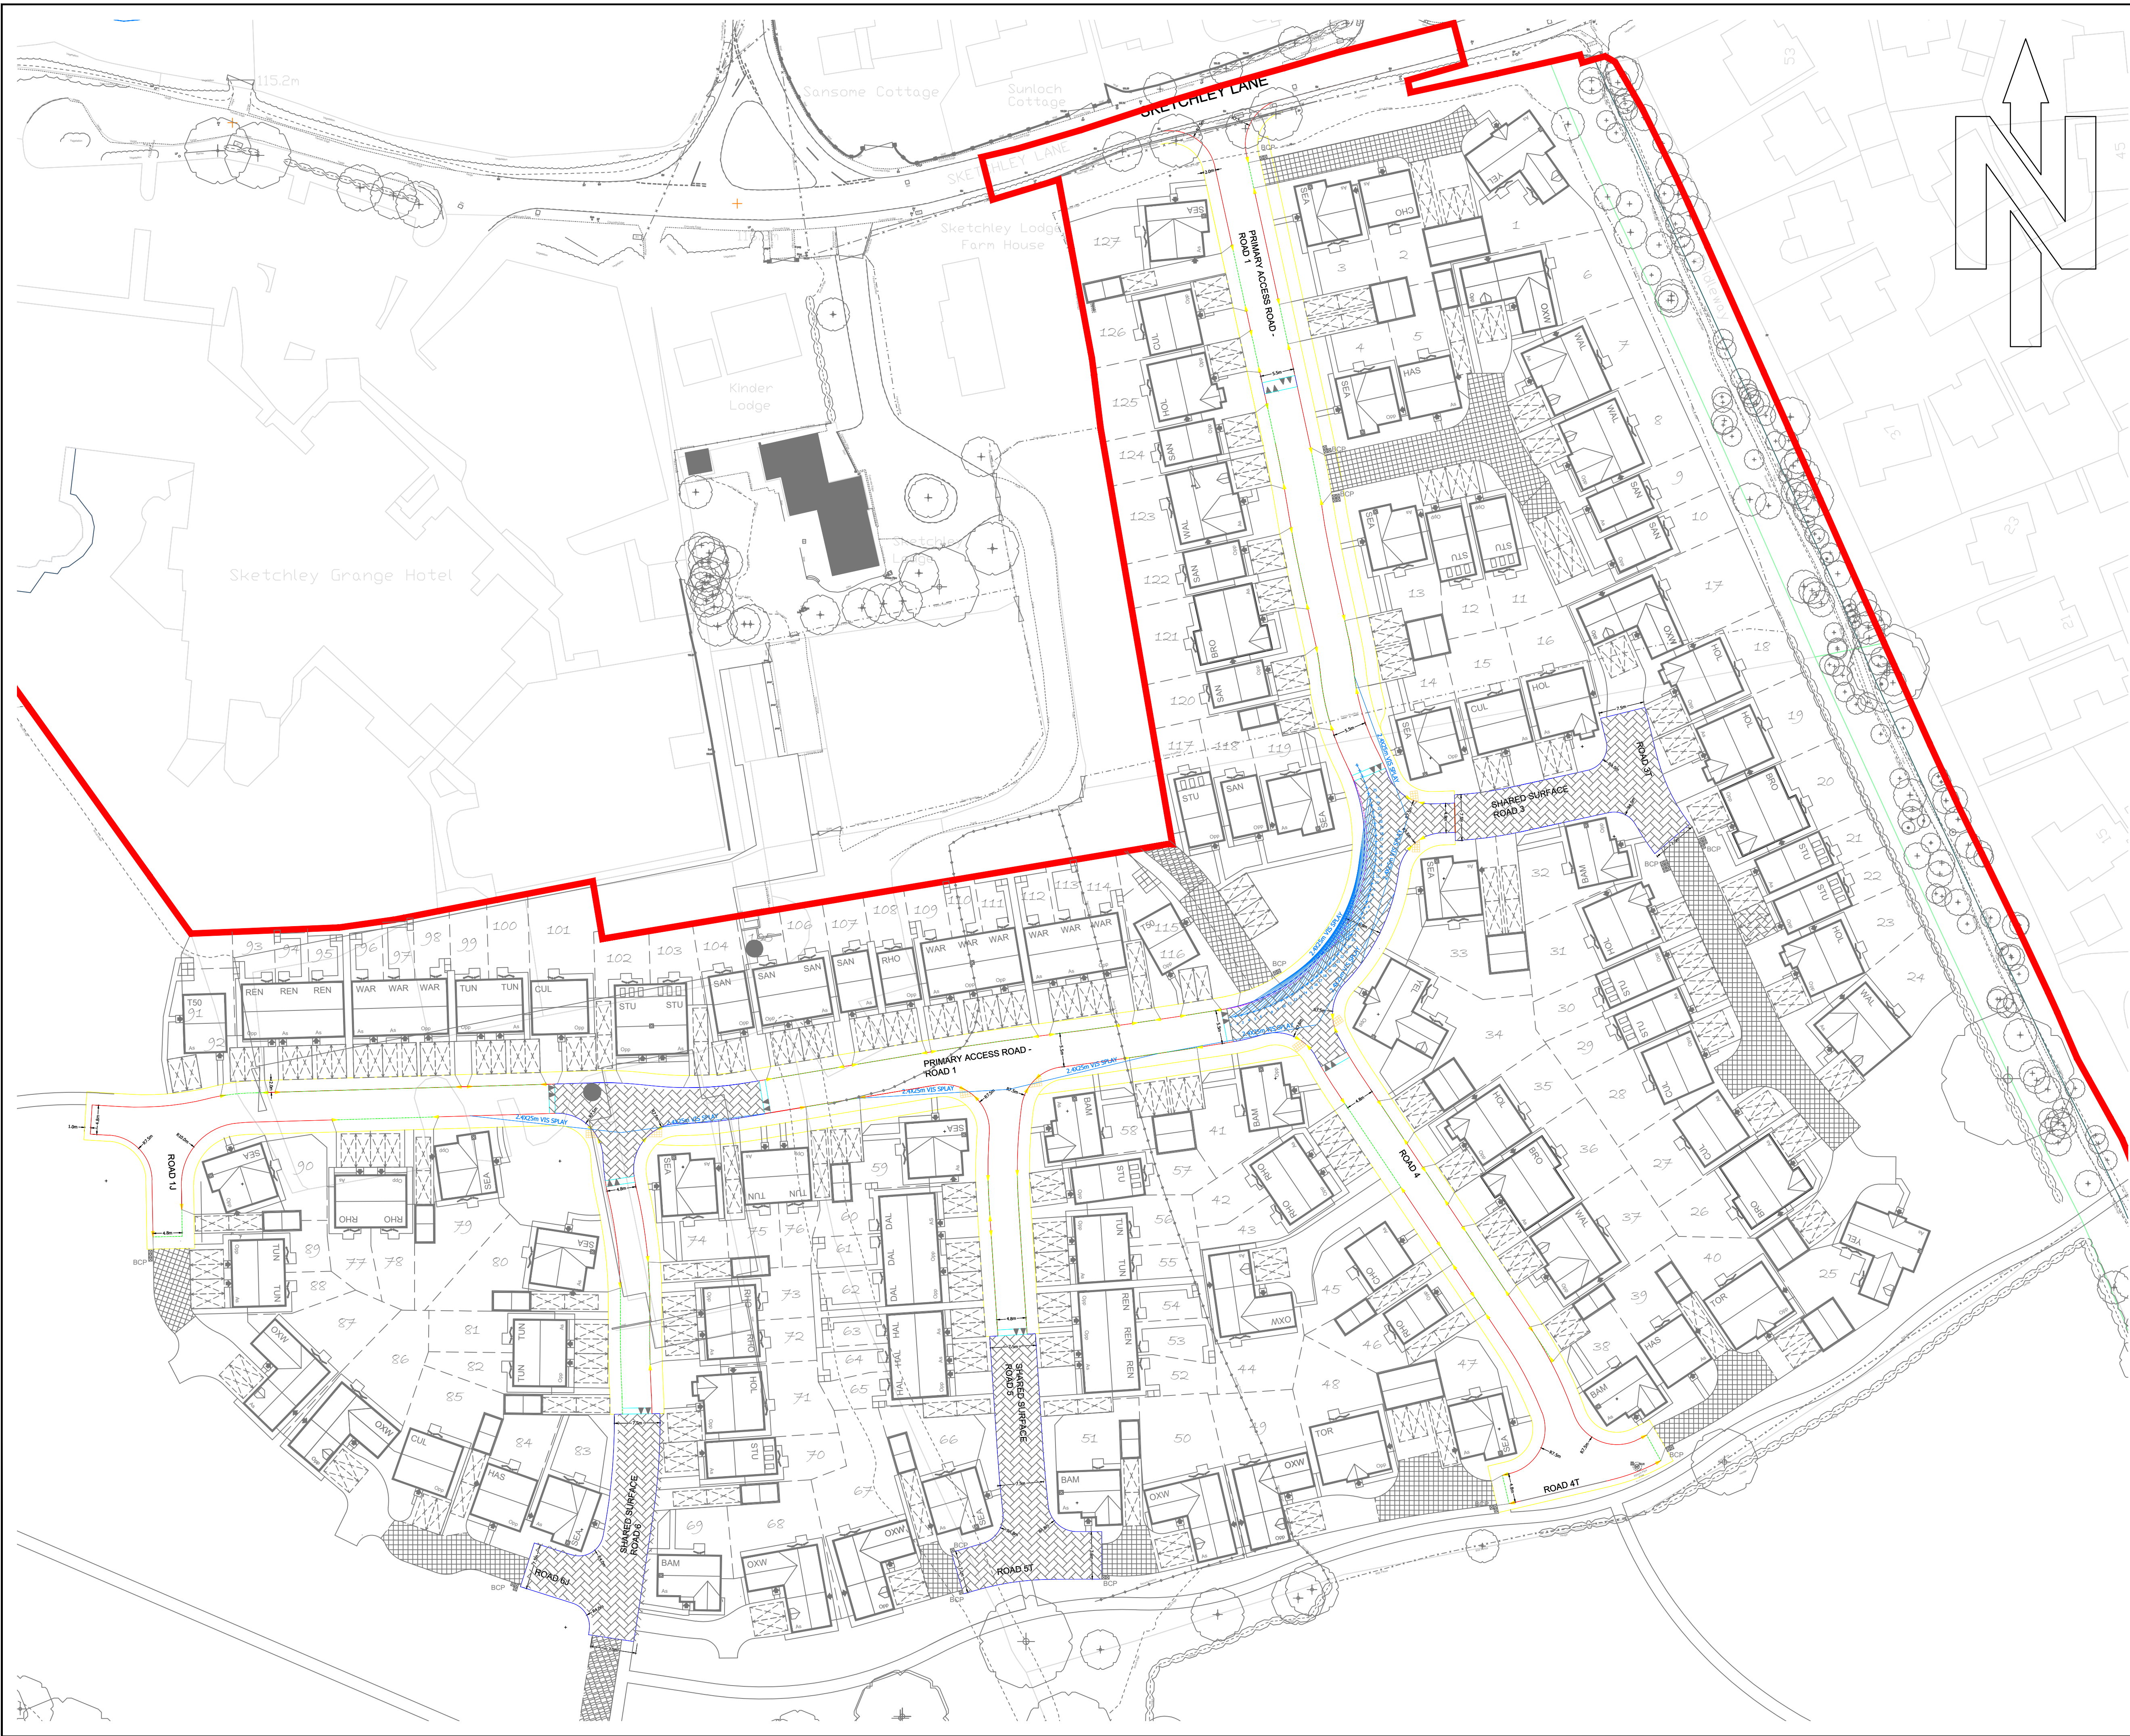

1. DO NOT SCALE FROM THIS DRAWING. IF IN DOUBT CONTACT TRAVIS BAKER LIMITED.
2. ALL DIMENSIONS ARE IN METRES UNLESS OTHERWISE NOTED.
3. THIS DRAWING IS TO BE READ IN CONJUNCTION WITH ALL OTHER RELEVANT DRAWINGS RELATING TO THIS PROJECT.
4. ALL DIMENSIONS SHOULD BE CHECKED ON SITE PRIOR TO CONSTRUCTION. ANY DISCREPANCIES SHOULD BE IMMEDIATELY NOTIFIED IN WRITING TO TRAVIS BAKER LIMITED.
5. THE CONTRACTOR SHALL PRIOR TO CONSTRUCTION CHECK AND VERIFY THAT THE DETAILS SHOWN ON THIS DRAWING ARE FULLY COMPATIBLE WITH ANY AS CONSTRUCTED DIMENSIONS OR LEVELS. ANY DISCREPANCIES TO BE REPORTED IMMEDIATELY IN WRITING TO TRAVIS BAKER LIMITED.
6. THIS DRAWING HAS BEEN PREPARED FOR THE EXCLUSIVE USE OF THE COMMISSIONING PARTY AND UNLESS AGREED IN WRITING BY TRAVIS BAKER LIMITED NO OTHER PARTY MAY USE OR RELY ON ITS CONTENTS. NO LIABILITY IS ACCEPTED BY TRAVIS BAKER LIMITED FOR ANY USE OF THIS DRAWING OTHER THAN FOR THE PURPOSE FOR WHICH IT WAS ORIGINALLY PREPARED.
7. IT SHOULD BE NOTED THAT THIS DRAWING MAY INCLUDE DATA PROVIDED BY THIRD PARTIES. NO LIABILITY IS ACCEPTED BY TRAVIS BAKER LIMITED AS TO THE ACCURACY OF THIS DATA.
8. THIS DRAWING SHALL NOT BE REPRODUCED IN ANY WAY WITHOUT THE WRITTEN PERMISSION OF TRAVIS BAKER LIMITED.

- KEY:
- 125mm x 255mm HALF BATTERED KERB
 - 125mm x 150mm BULL NOSED KERB WITH 25mm UPSTAND AND WITH TRANSITIONS AT DROPPED CROSSINGS
 - 125mm x 150mm BULL NOSED KERB WITH 0-6mm UPSTAND WITH TRANSITIONS AT DROPPED CROSSINGS
 - 50mm x 150mm BACK EDGING KERB
 - PROPOSED BEND WIDENING
 - 400x400x60 BUFF TACTILE PAVINGS
 - SITE BOUNDARY
 - 24 x 25m VIS-SPLAY
 - 125mm x 150mm BN KERB WITH 50mm FACE WHERE RAISED TABLES ARE USED
 - CS1 KERB
 - RAMPS

ALL KERBING TO BE IN LINE WITH DETAILS SHOWN IN LEICESTERSHIRE COUNTY COUNCIL STANDARDS.

E	SHARED SURFACES REDUCED TO 40m. STRAIGHTENED ENDING OF ROAD 1. SITE LAYOUT UPDATED TO SUIT ROAD CHANGES.	19.04.24	CL	TW
D	P80 FORWARD VIS-SPLAY REMOVED. UPDATED ROAD LAYOUT - BUILD OUTS REMOVED AND ADDED ADDITIONAL SPEED CONTROL.	26.03.24	TW	TW
C	UPDATED ROAD LAYOUT - BUILD OUTS REMOVED AND ADDED ADDITIONAL SPEED CONTROL.	22.03.24	CL	TW
B	FEATURES. UPDATED TO NEW SITE LAYOUT - PLOT 85 ADJUSTED AND GARDEN BOUNDARIES 30/34 SHIFTED SLIGHTLY.	21.03.24	CL	TW
A	ROAD 2 AMENDED TO PRIVATE DRIVE.	13.03.24	CL	TW
REV	DESCRIPTION	DATE	BY	AUTH



Travis Baker
39 Storey Street
Lace Market
Nottingham
NG1 1LX

Transport Planning
Flood Risk and Drainage
Geo-Environmental
Civil and Structural Engineering

Nottingham Telephone:
0115 896 6655
info@travisbaker.co.uk
www.travisbaker.co.uk

CLIENT

CHARLES CHURCH

PROJECT

SKETCHLEY LANE, BURBAGE

TITLE

GENERAL ARRANGEMENT
PLANNING

DRAWN	AUTHORISED	SCALE	DATE
CL	TW	1/500@A1	07.03.24

PROJECT NO.	DRAWING NO.	REV
23053	050	E

STATUS.

PRELIMINARY

COPYRIGHT TRAVIS BAKER LIMITED. ALL RIGHTS RESERVED.