


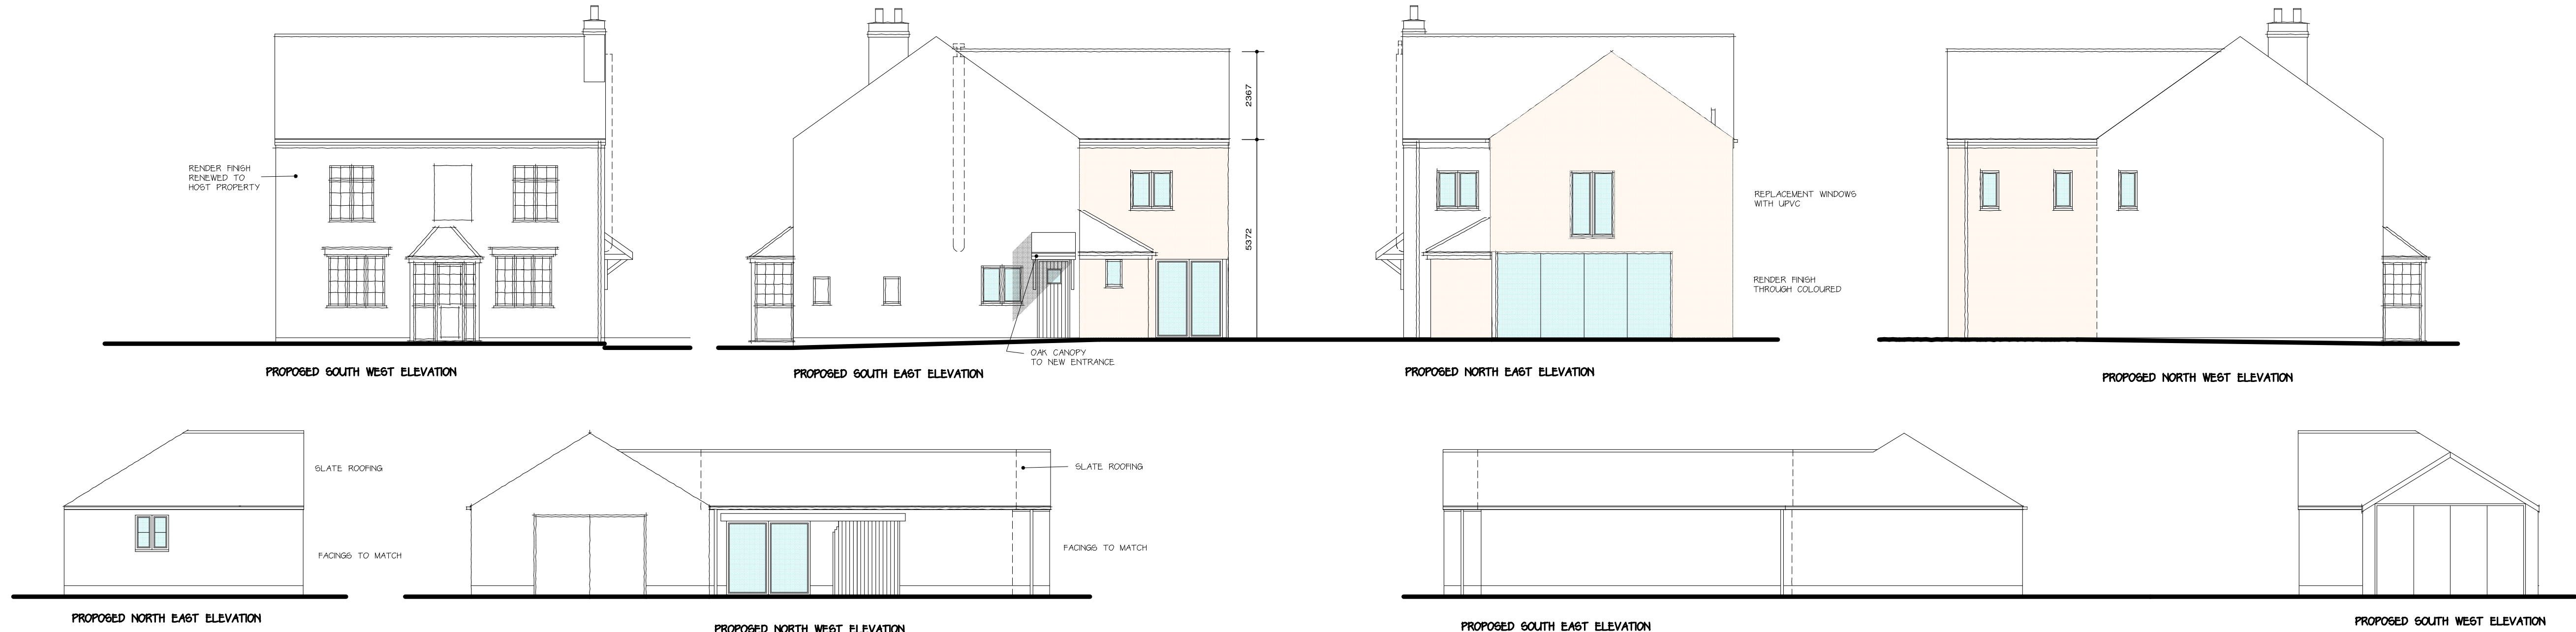

This Drawing is the Copyright of J.E.D. Design (A.S.) Ltd and is not to be reproduced without prior consent

REVISIONS

Rev	Description	Date	By
A	GARAGE ROOF TO BE HIPPED	21.04.24	TVB

NOTES

Job:
**Proposed Extensions/Alterations,
49, Main Street,
Thornton,
Leics.**

For
MR B. MURPHY & MS F.LISTER

Title:
Planning

Scale: 1:100 Drwg No: 3272/2 Date: Jan 24 Rev: A

J.E.D. Design
(Architectural Services) Ltd
Member of the Chartered Institute of Architectural Technologists
The Drawing Room, Gunnsbrook Close, Great Bowden, Leics, LE16 7HB
Email: jeddesign@yahoo.com Mobile: 07760 224851

