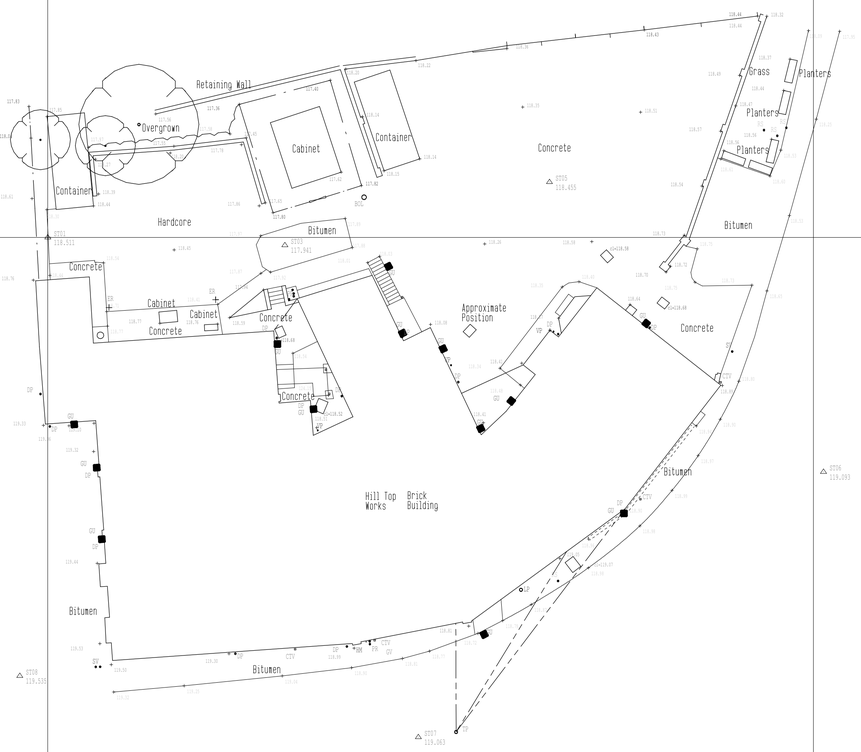


Revision	Date	Details of revision

Local Grid
Levels based on OSBM (value 120.92m) located on St Simon & St Jude's Church.

This survey has been prepared with a scaling accuracy for a plot at a scale of 1:200.

All tree heights and spreads are approximate. We have tried to identify tree types, however if tree species are critical specialist advice should be gained.

Drainage pipe sizes have been measured from the surface. Chamber access has not been gained for safety reasons, therefore sizes should be regarded as approximate.

Some detail may have been omitted due to parked vehicles.

Drawn: EC | Surveyor :EC | Checked : RGT

LEGEND

BARBED WIRE FENCE
POST RAIL FENCE
CLOSE BOARD FENCE
FENCE
KERB
ROOT LINE
TOP OF BANK
BOTTOM OF BANK
FOLIAGE
TRENCH SCAR
VERGE
GATE
HEDGE
TREE DECIDUOUS
TREE CONIFEROUS
BUSH
BUILDING

AIR VALVE AV
BOLLARD BOL
BRITISH TELECOM BT
CABLE RISER CR
COVER LEVEL CL
DOWN PIPE DP
EARTH ROD ER
ELECTRICITY POLE EP
ELECTRICITY MARKER EM
FUSE BOX FB
FIRE HYDRANT FH
FENCE POST FP
FLOOR LEVEL FL
GAS VALVE GV
GAS MARKER GM
GULLY GU
HYDRANT MARKER HM
INVERT LEVEL IL
LIGHTING COLUMN LC
LAMP POST LP
MANHOLE MH

NOTICE BOARD NB
PEG PEG
PIPE RISER PR
MOORING POINT RP
ROAD SIGN RS
STOP COCK SC
STATION STN
STOP VALVE SV
SERVICE LEVEL TOS
STUMP ST
TELEGRAPH POLE TP
TOP OF FENCE TOF
TOP OF RAILINGS TOR
TOP OF WALL TOW
UNABLE TO LIFT UTL
VALVE MARKER VM
VENT PIPE VP
WATER LEVEL WL
WATER MARKER WM
WASH OUT WO

INTER LOCK SURVEYS
Land ✦ Engineering ✦ Measured Buildings ✦ Mining Surveys
St Andrews House, Southam Road, Radford Semele, Leamington Spa, Warwickshire, CV31 1TT
Tel:(01926) 330123 mail@interlocksurveys.co.uk Fax:(01926) 330120

Hill Top Works
Earl Shilton
For : Savage Hayward Chartered Architects
19 Station Road
Hinckley, Leics
LE10 1AW

Scale: 1:200 | Date: Nov 2007 | Ref: 7496